



1 EXISTING GROUND FLOOR PLAN
Scale: 1:50

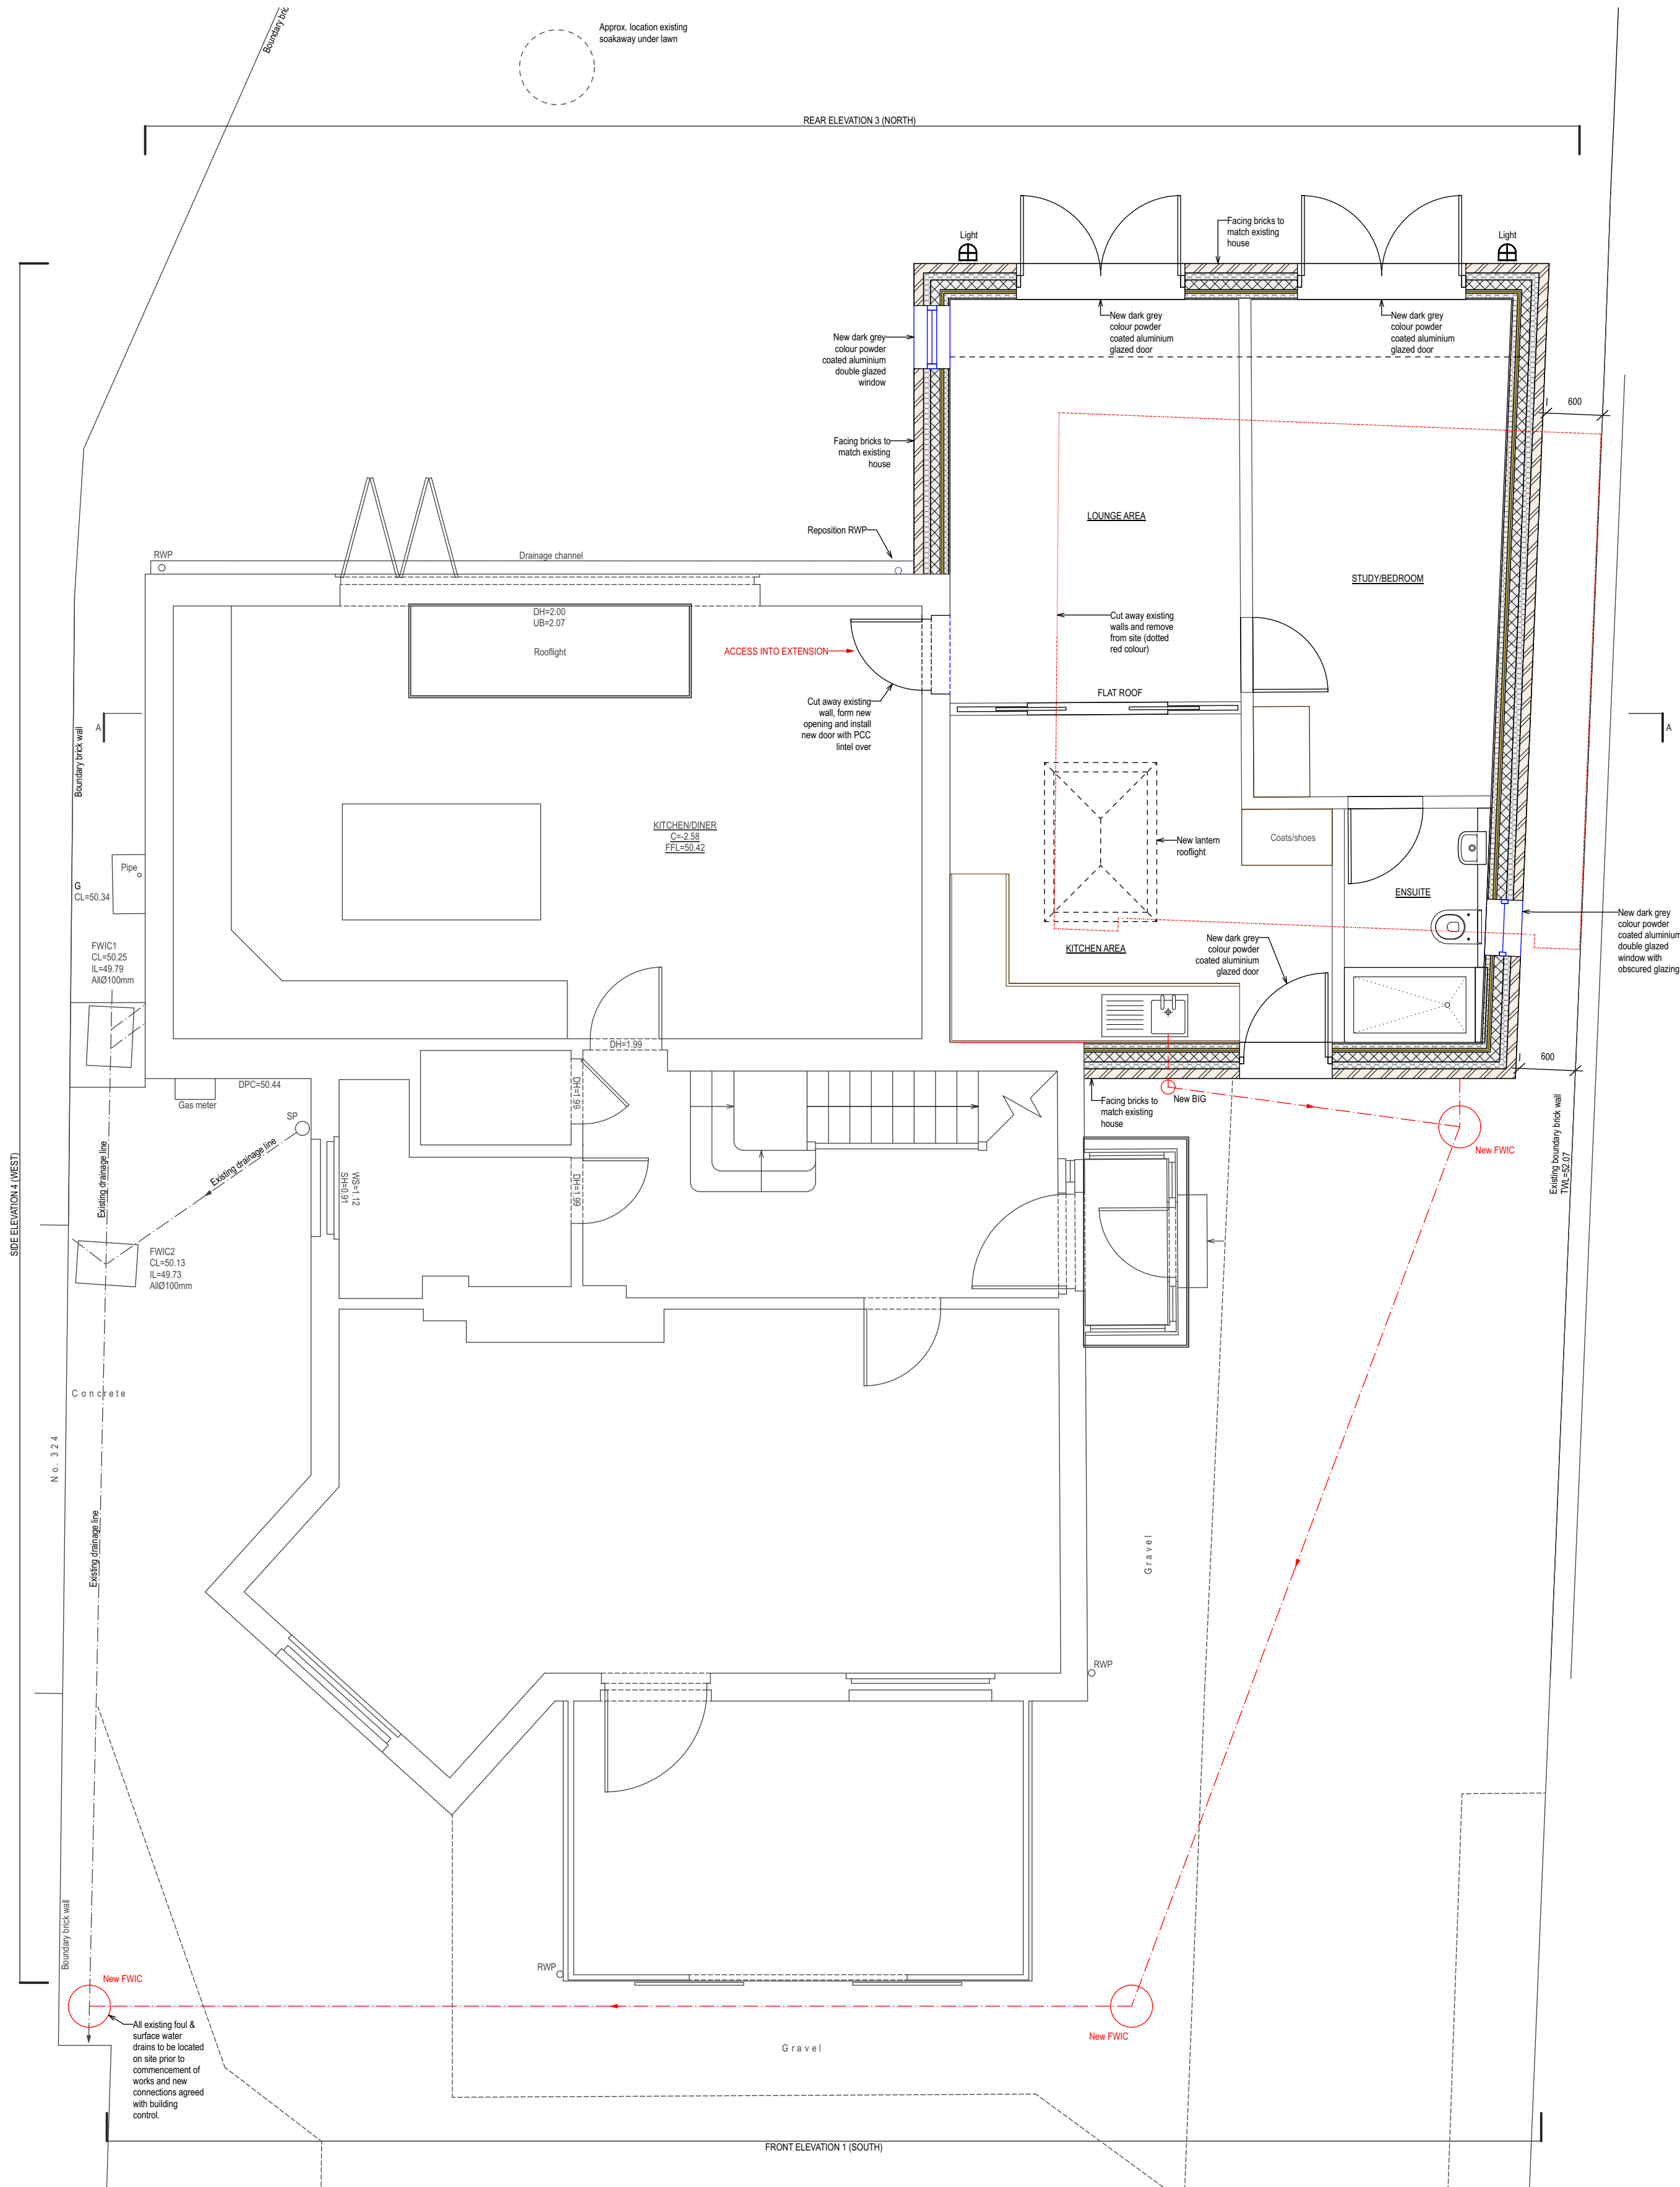

9 PROPOSED ROOF PLAN
Scale: 1:100

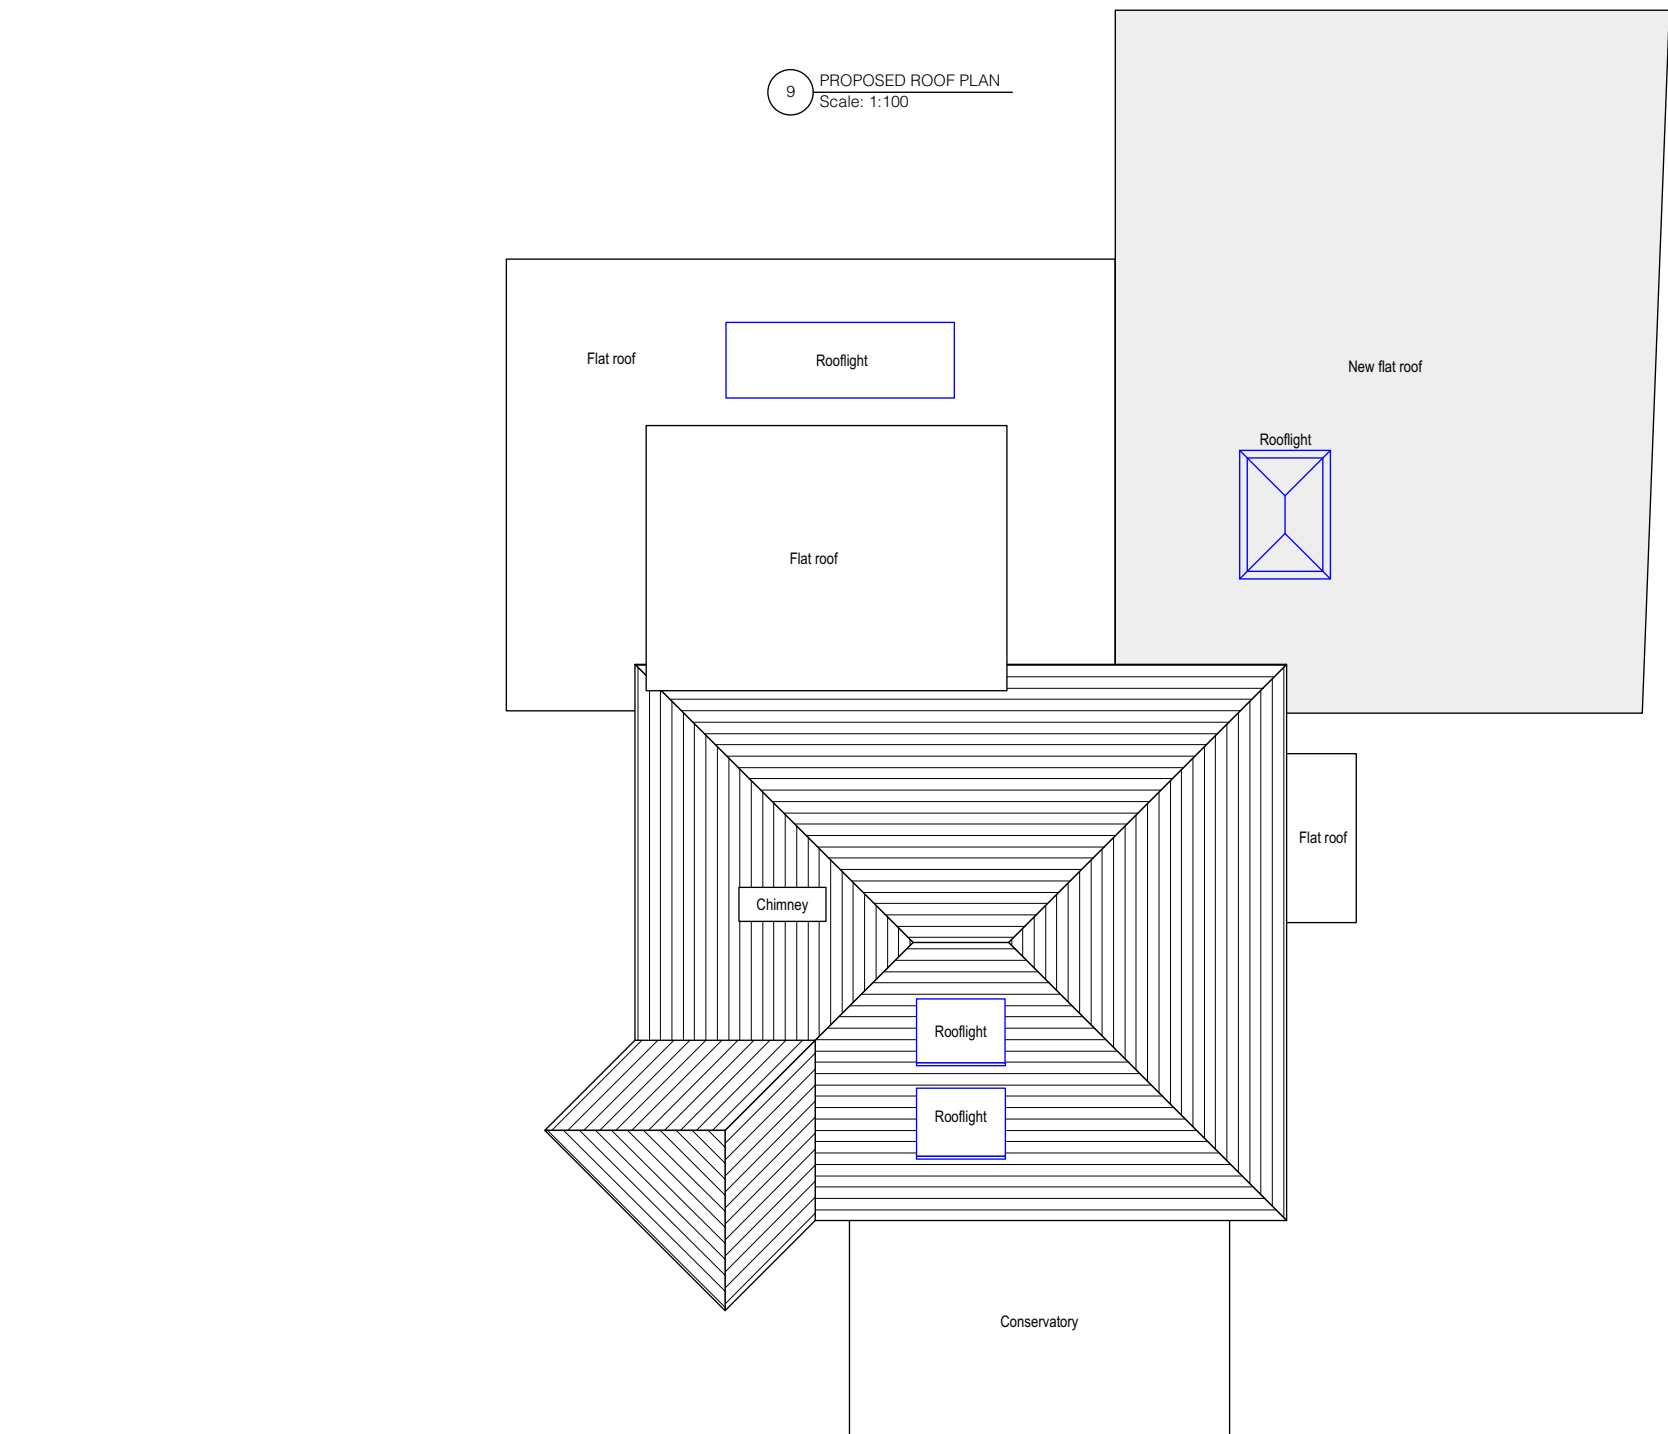

PLANNING

NEW SIDE EXTENSION - PROPOSED EXTERNAL MATERIALS.


Clay facing bricks to match existing.
Dark grey colour powder coated aluminium glazed doors.
Dark grey colour powder coated aluminium windows.
Black colour gutters and downpipes.
Black colour fascias & soffits to match existing.
Grey colour flat roof finish.
Black coloured powder coated aluminium flat rooflights.
2 no. wall lights.

LEVEL DATUM
Levels are based on Temporary Bench Mark (TBM)
located on Station B. Value = 50.00m


NOTES
1. All dimensions and levels to be checked on site by contractor prior to fabrication/construction.
2. This drawing is to be read in conjunction with all relevant consultants and/or specialist's drawings and documents. Any discrepancies or variations are to be notified to SurveyCloud Ltd before the affected work commences.
3. This drawing and the copyrights and patents therein are the property of SurveyCloud Ltd and may not be used or reproduced without prior consent.

KEY	
A	Approximate
AB	Air Brick
AC	Ach Crown Height
AGG	Aggregate
AS	Ach Spring Height
Asph	Asphalt
B	Bolard
BB	Bellina Bascon
BH	Bonhole
Bpaw	Brick Pavers
BIG	Back Inlet Gully
BRW	Brick Wall
BS	Bench Seat
C	Ceiling Height
Chp	Ceiling Slopes Up
CP	False Ceiling Height
CH	Ceiling Hatch
CL	Cover Level
Cob	Cobbles
Conc	Concrete
Cpaw	Crazy Paving
Cpd	Cupboard
CPO	Concrete Post
CPS	Concrete Paving Slab
CWT	Cold Water Tank
D	Depth (metres)
DC	Drainage Channel
DH	Door Head Height
DPC	Damp Proof Course
EL	Elavil Level
EP	Electric Pole
ER	Earth Road
FB	Fixed Bollard
FRL	Finished Floor Level
FH	Fire Hydrant
FL	Flood Light
FP	Flag Pole
FPO	Fence Post
FRL	Flat Roof Level
FWC	Four Water IC
G	Gully
GM	Gas Meter
GP	Gas Pipe
GPO	Gate Post
H	Height (metres)
HB	Hinged Bollard
HWC	Hot Water Cylinder
IC	Inspection Cover
ID	Invert Depth
IL	Invert Level
JR	Junction Box
KIG	Kern Inlet Gully
L	Level
LB	Liter Bin
LP	Lamp Post
LTB	Lighting Bollard
MH	Manhole
MP	Manhole Post
NP	Name Plate
OC	Overhead Cable
OCHE	Overhead Electric Cable
OCHT	Overhead Telecom Cable
PS	Post Box
PM	Parking Meter
PO	Post
PWL	Parapet Wall Level
RE	Removable Bollard
RE	Rocking Eye
RG	Road Gully
RL	Ridge Level
RIO	Reflective Road
RS	Road Sign
RWP	Rainwater Pipe
SH	Survey Station
SP	Soil Pipe
SSL	Structural Steel Level
STN	Survey Station
SUP	Soil Vent Pipe
SWC	Surface Water IC
TCH	Telephone Call Box
TFL	Top Fence Level
TL	Traffic Light
TLCB	Traffic Light Control Box
Trac	Tram
TP	Telephone Pole
TPaw	Tactile Paving
TPD	Timber Post
TWL	Top Wall Level
U	Unknown
UB	Underside of Beam Height
UBW	Underside of Boxing Height
UD	Underside of Ducting Height
UP	Underside of Pipe Height
US	Underside
UTL	Unable to Lift
VP	Vent Pipe
WAC	Window Ach Crown Height
WAS	Window Ach Spring Height
WH	Window Head Height
WL	Water Level
WM	Water Meter
WP	Water Pipe
WS	Window Sill Height
WSV	Water Stop Valve


2 FRONT ELEVATION 1 (SOUTH)
Scale: 1:100

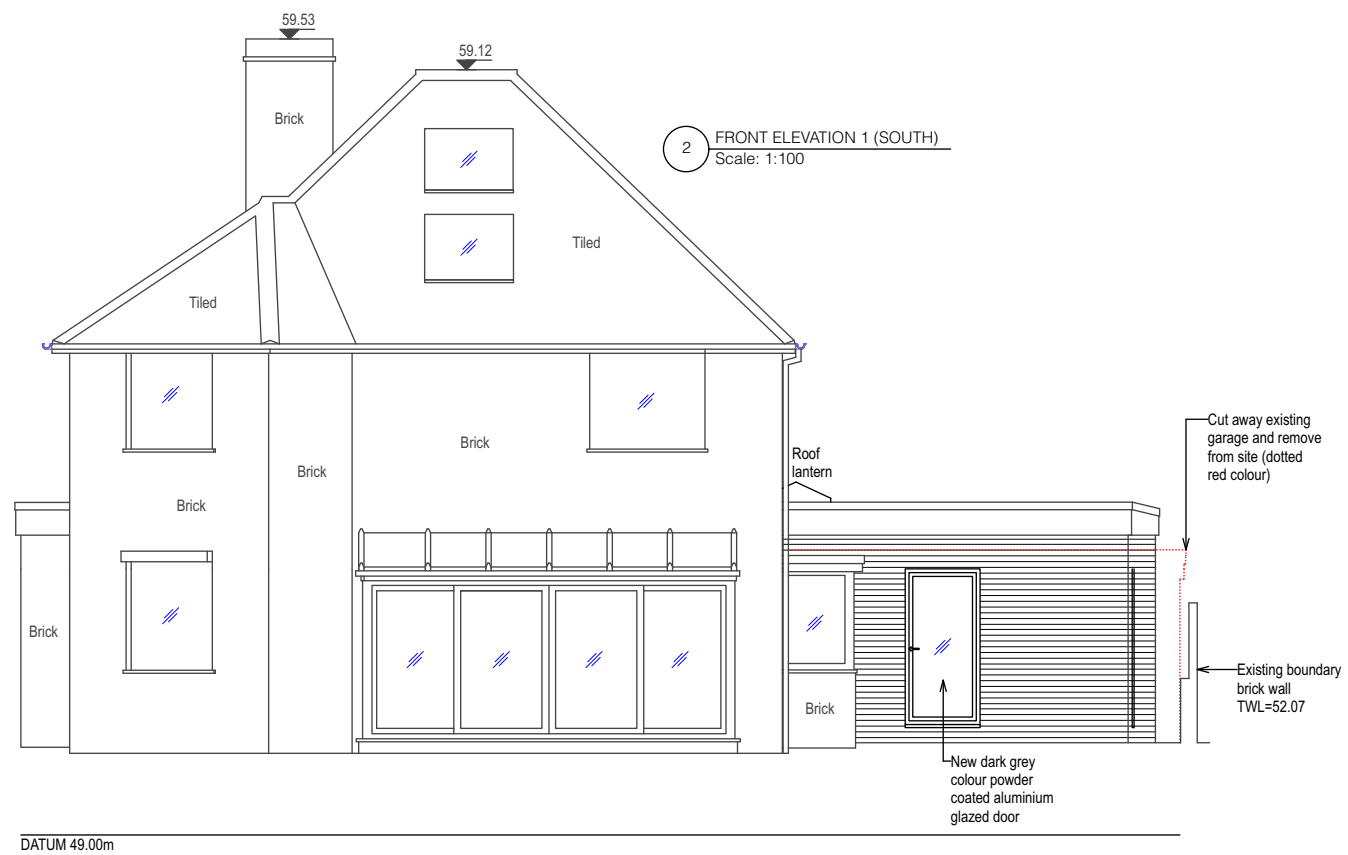


3 SIDE ELEVATION 2 (EAST)
Scale: 1:100

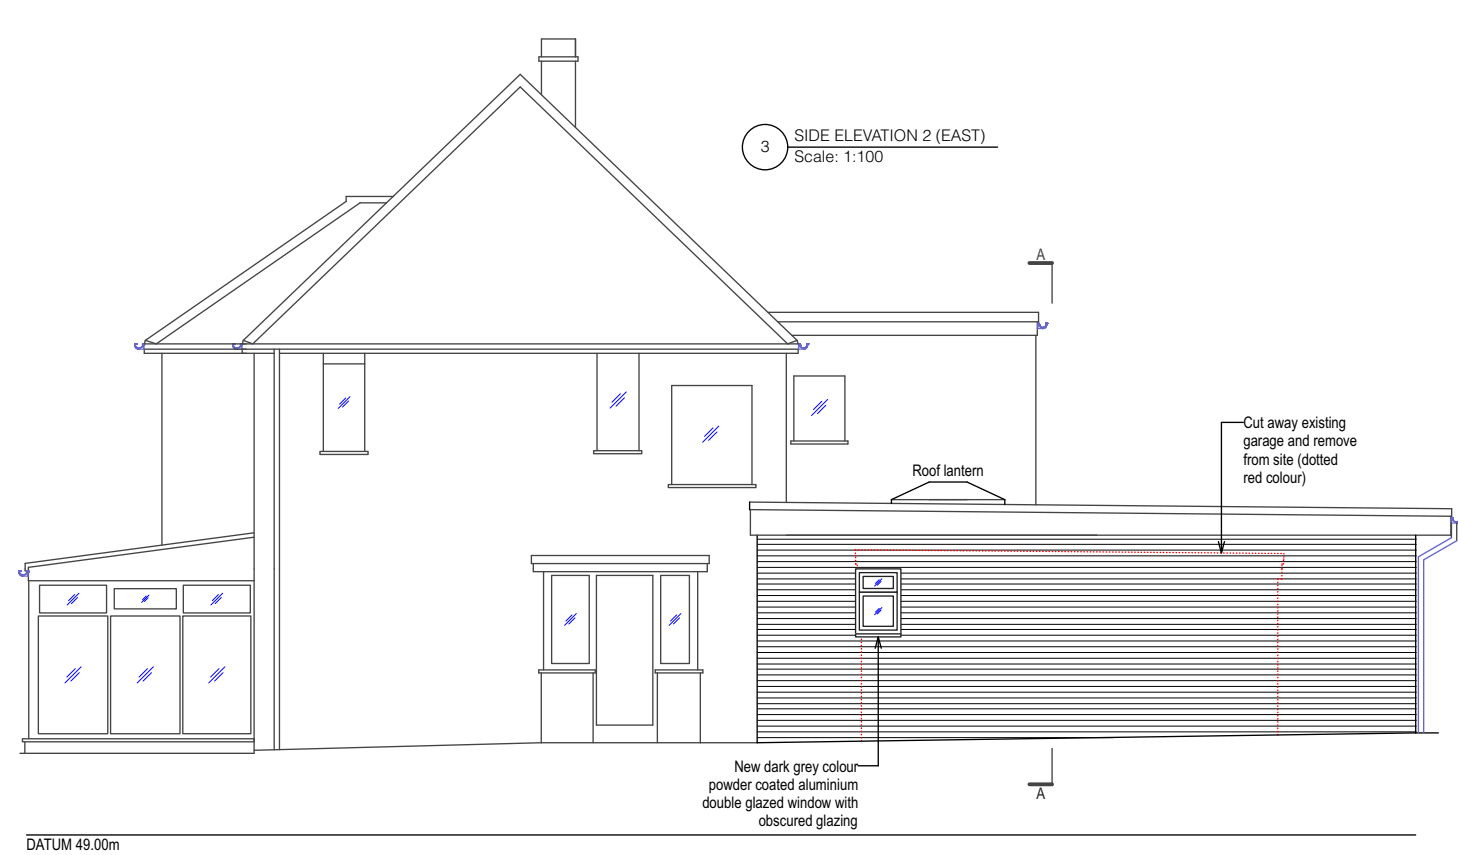


4 REAR ELEVATION 3 (NORTH)
Scale: 1:100

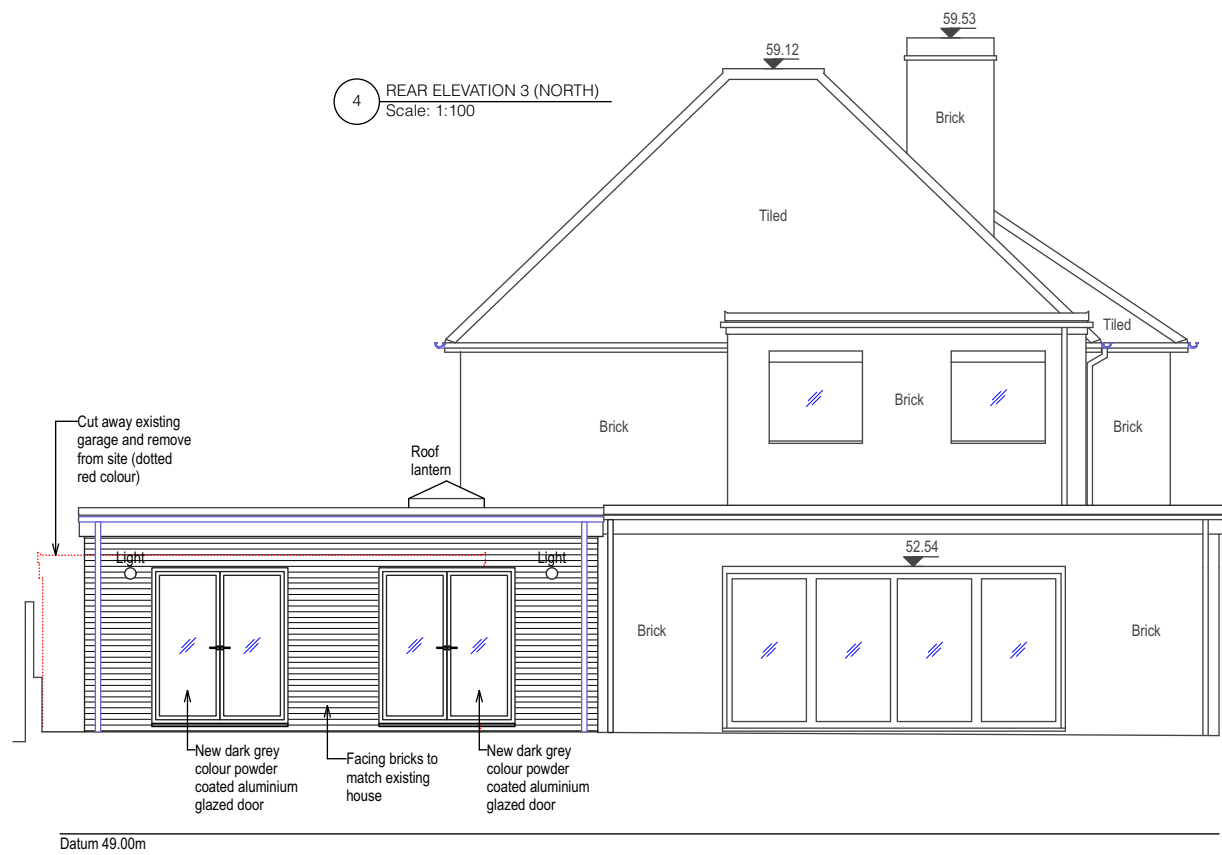

5 SIDE ELEVATION 4 (WEST)
Scale: 1:100

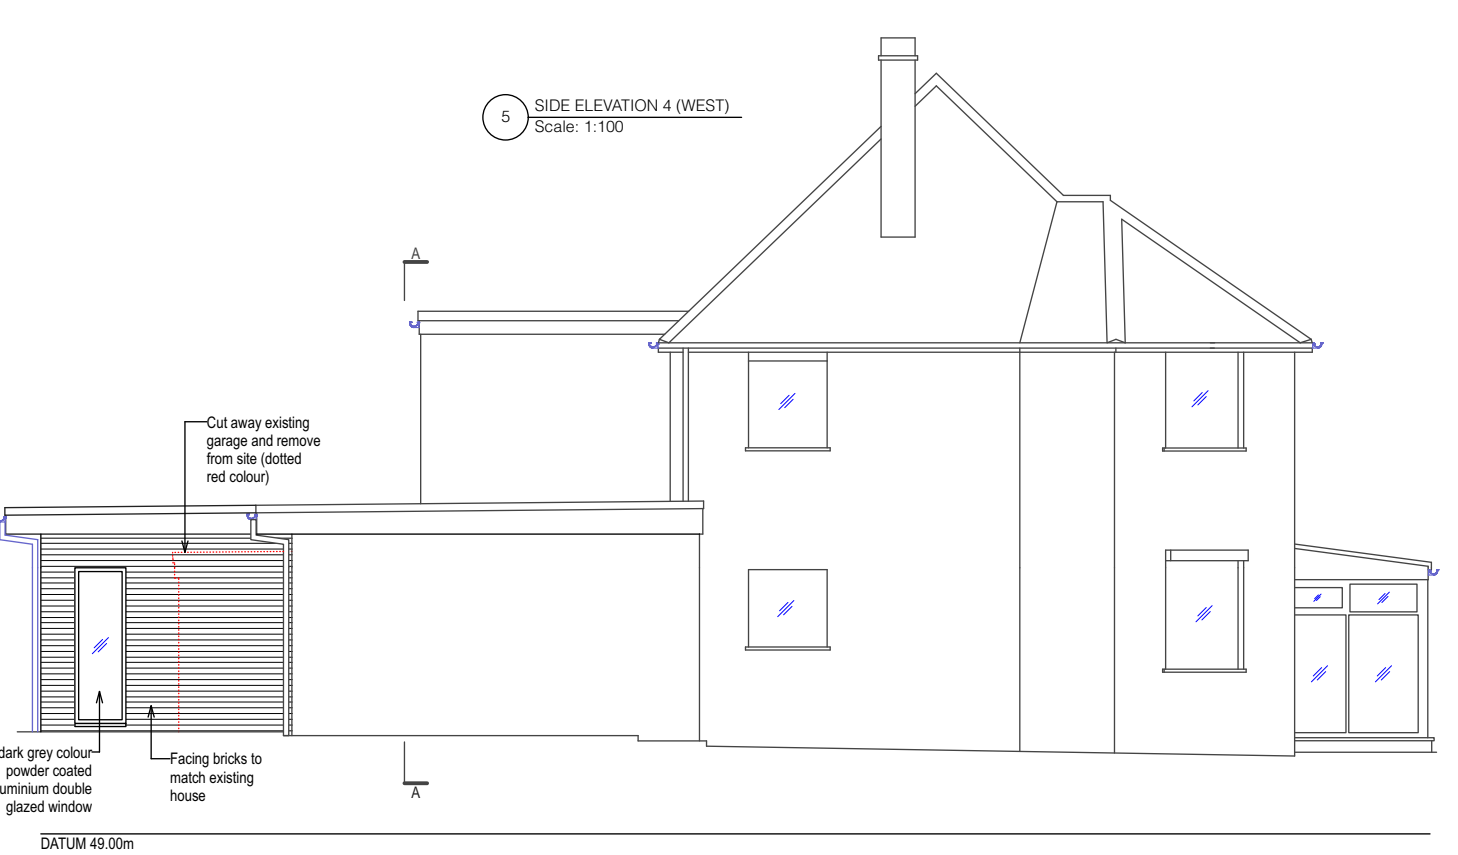

6 EXISTING SECTION A-A
Scale: 1:100

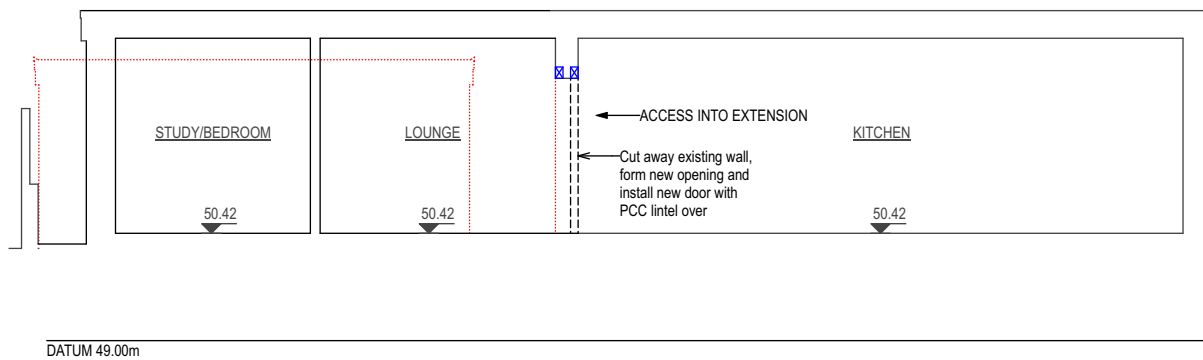

Revision	Comment	Date
Client	MR & MRS EARLE	
Project	322 SEAFRONT HAYLING ISLAND HAMPSHIRE PO11 0AZ	
Title	PROPOSED PLANNING - EXTENSION	
Drawing Number	SD29729-E2.1	Revision
Scale	AS SHOWN	Sheet Size
Scale	AS SHOWN	Drawn By
Scale	AS SHOWN	Date
Scale	AS SHOWN	JULY 2025