
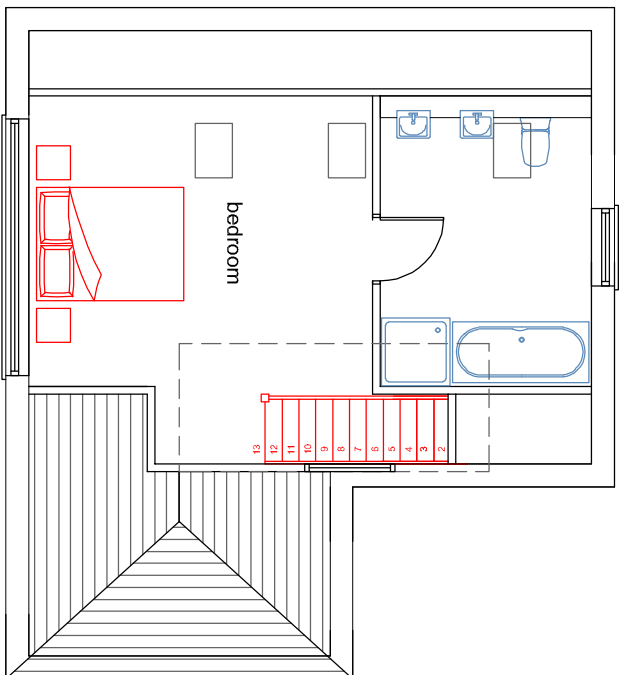
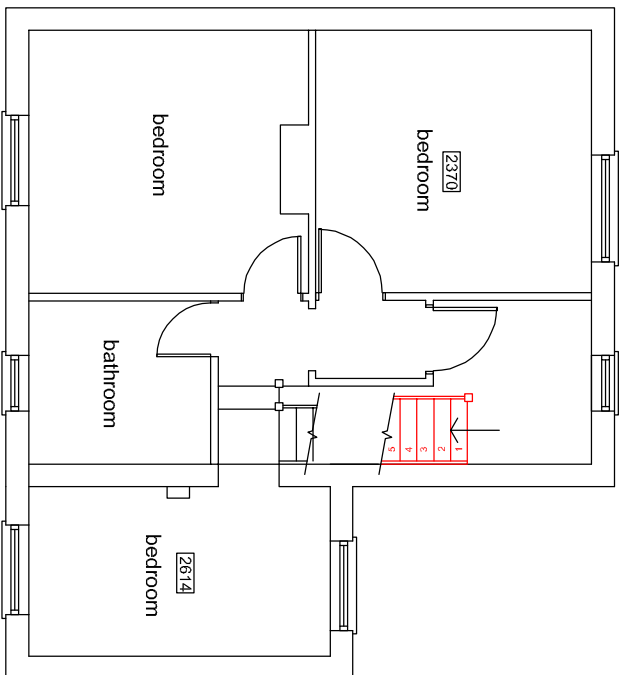
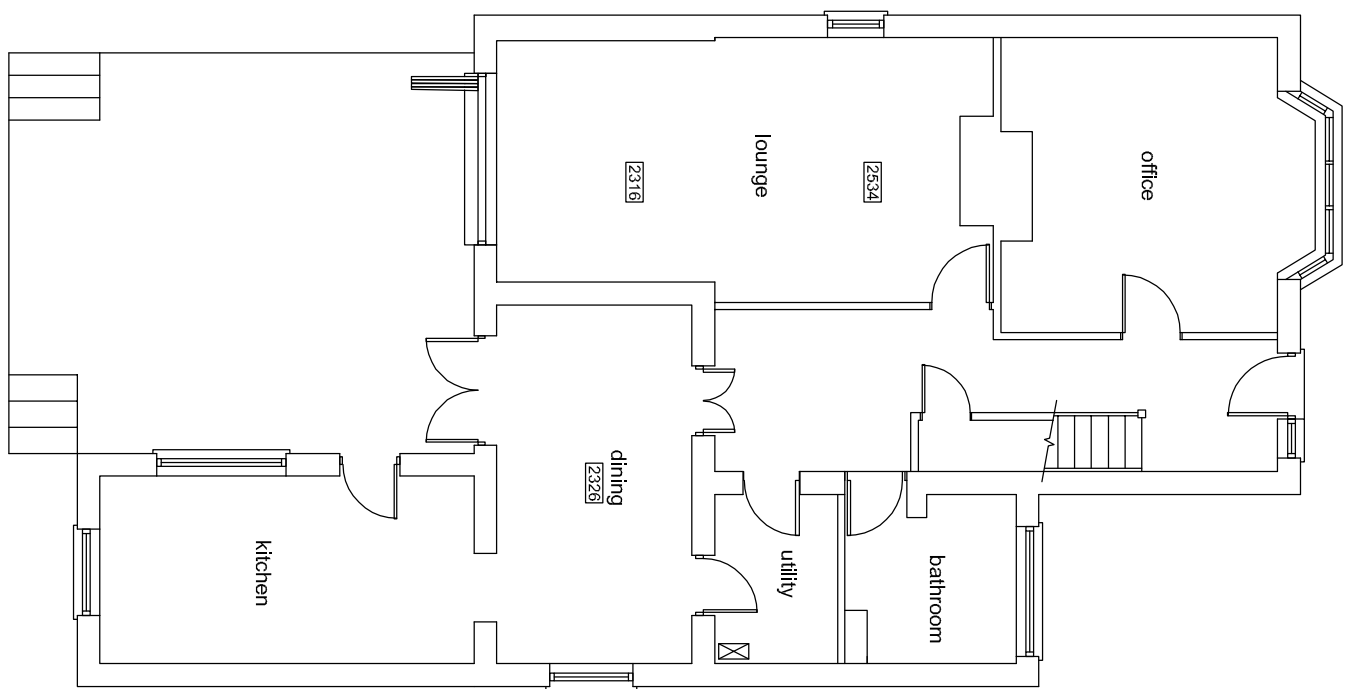



Proposed Floor Plans & Roof Plan

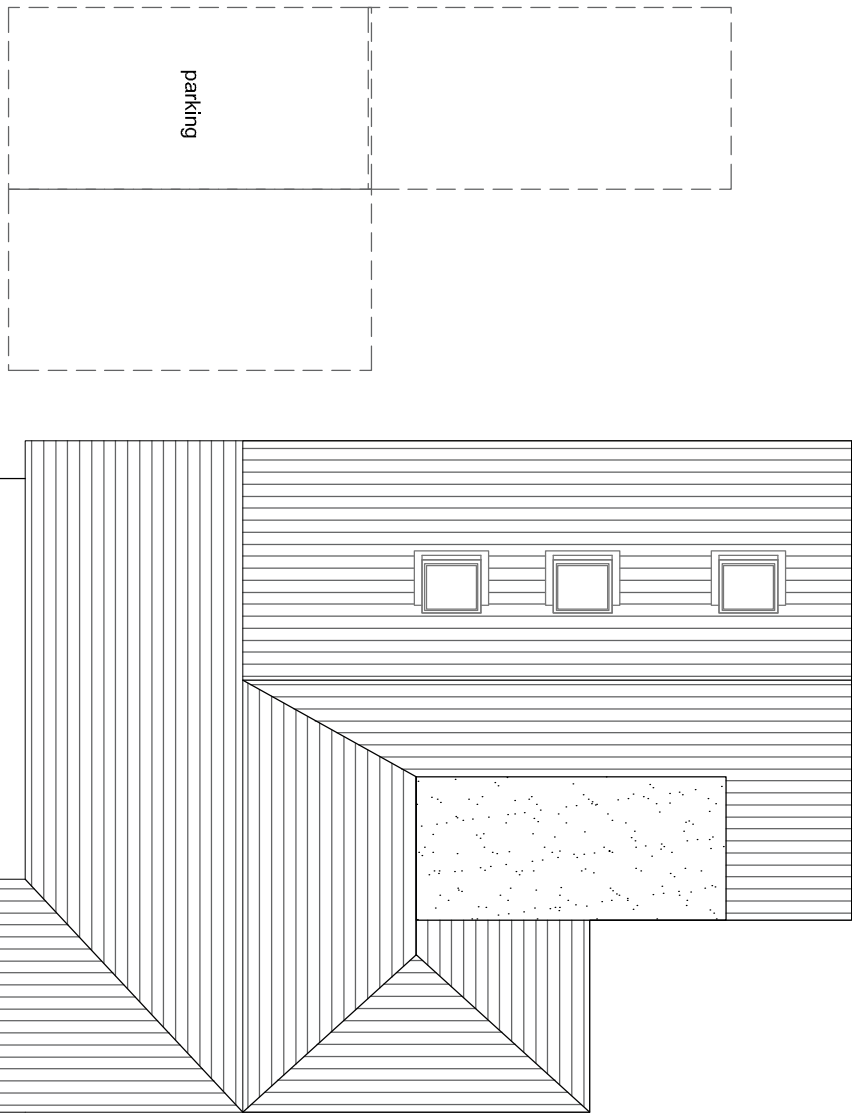


Ground Floor Plan

First Floor Plan

Second Floor Plan

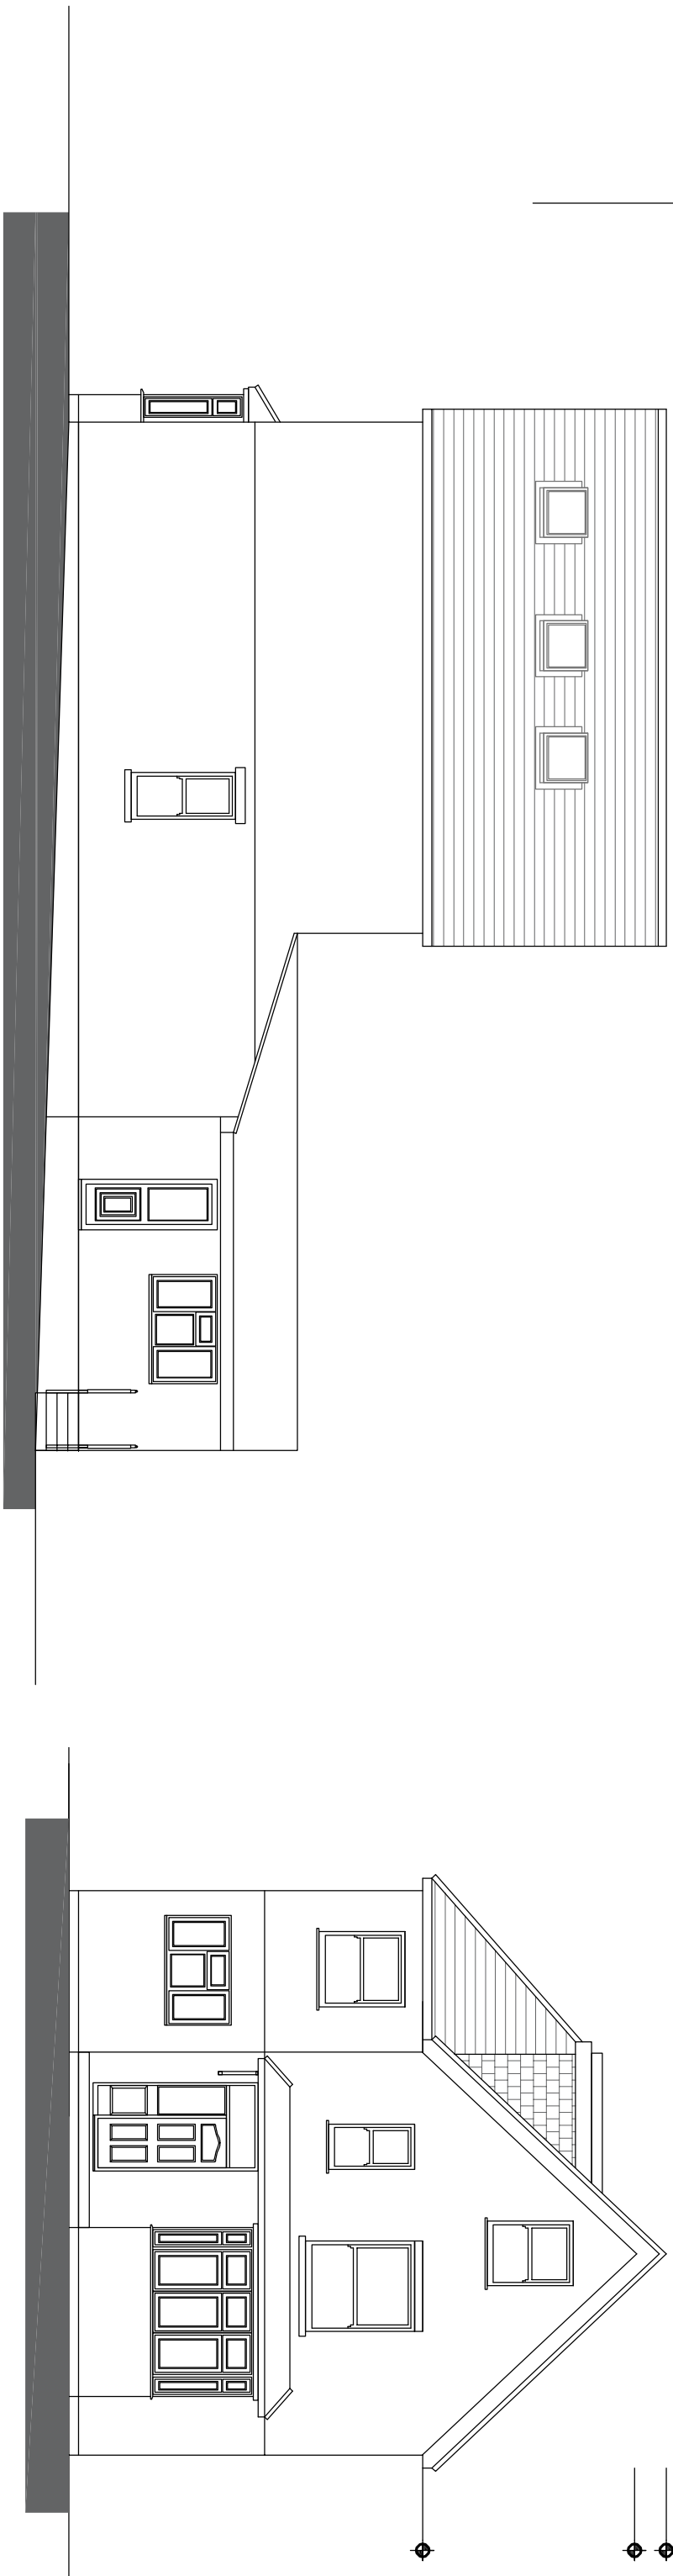


South Elevation

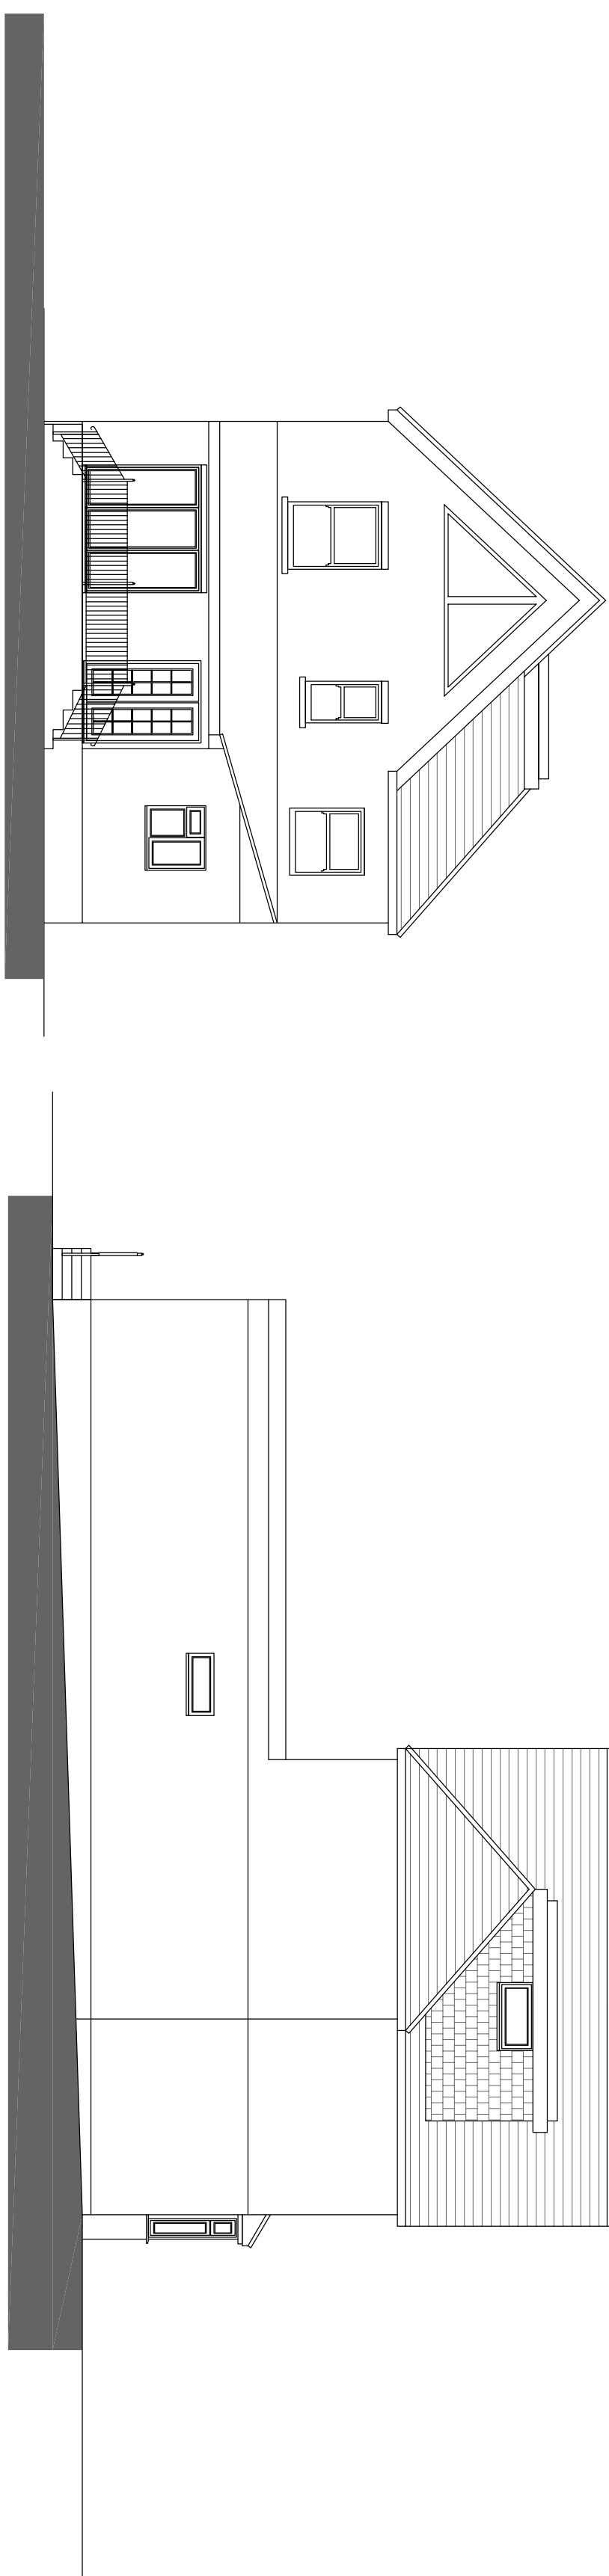

East Elevation






West Elevation

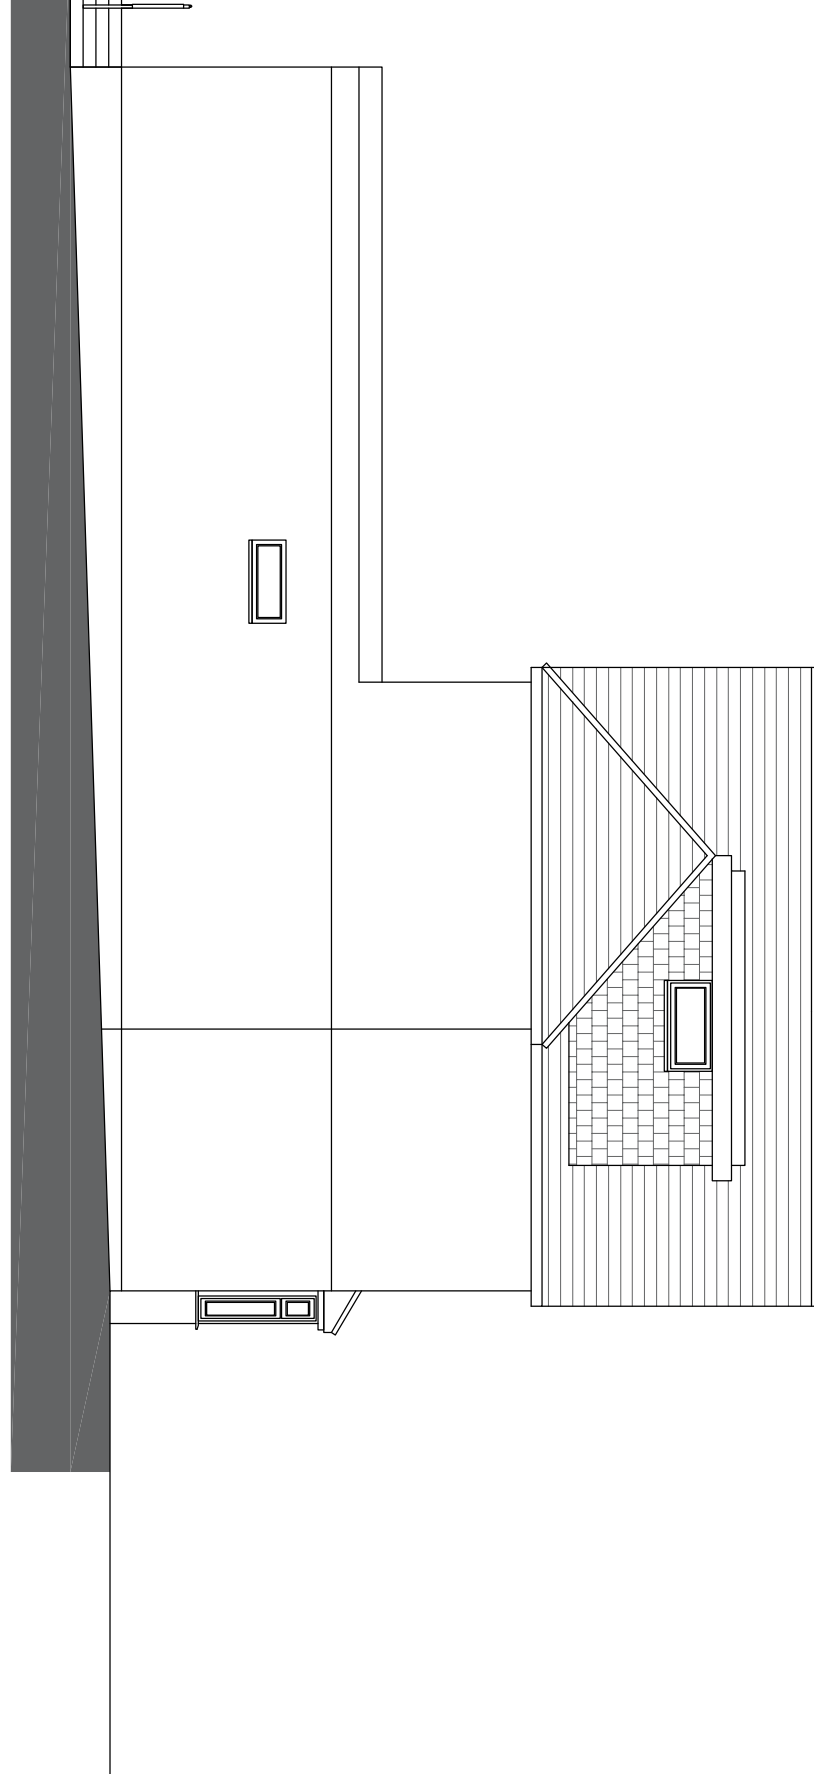


North Elevation

Proposed Elevations

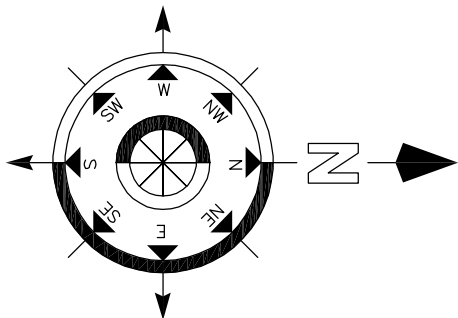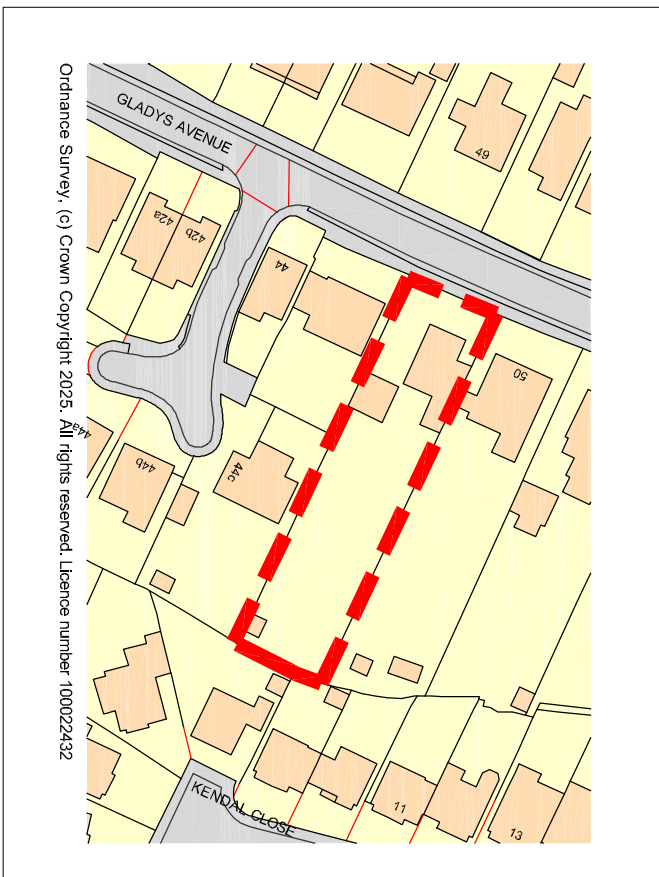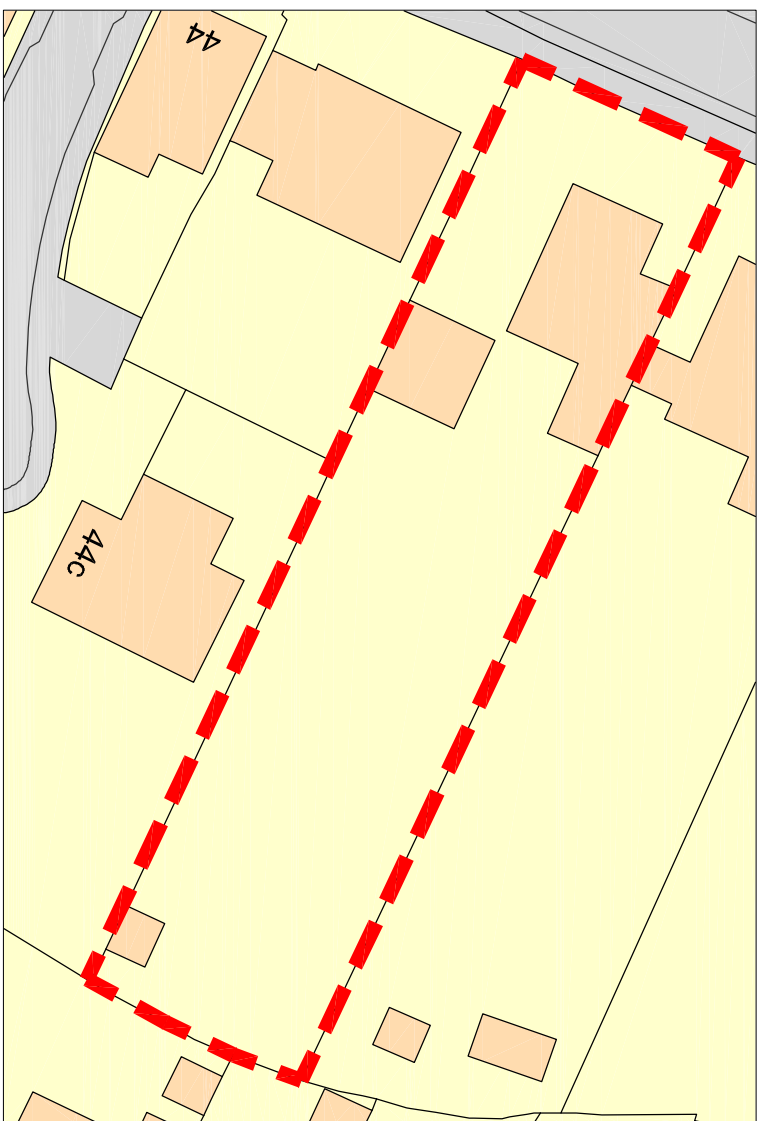


Proposed Floor Plans & Roof Plan

Scale in Meters

 


Scale in Meters

 


Scale in Meters




Scale in Meters

 


Scale in Meters

 

Scale in Meters

 

Scale in Meters

 

Chris Flint Associates Ltd
CHARTERED SURVEYORS - PROJECT MANAGERS
DEVELOPMENT CONSULTANTS

Drawn By: 01/06/25
CF
Sheet Size: A1
Approved By: Date

Drawing No: 02
Full
1-100

PLANNING
BECIM000 - 20 QUEENS ROAD - W117RL001/1/1 - PG 7/38
Tel: 020 93 43484 Fax: 020 93 38854
Email: info@flintassociates.co.uk