


Existing Elevations

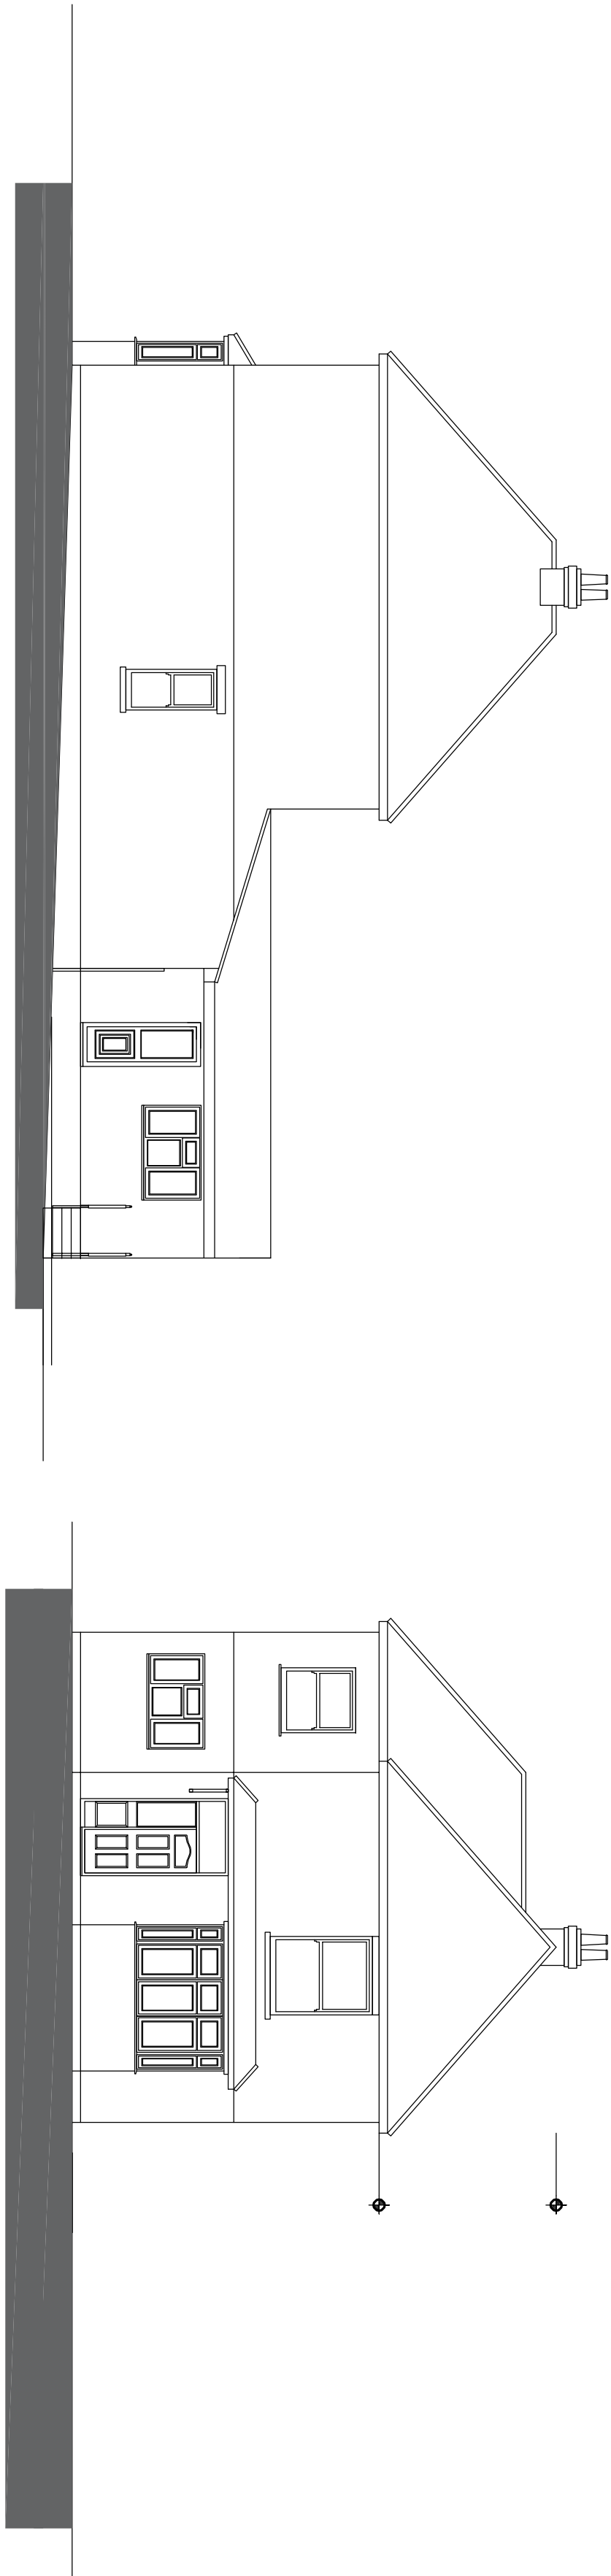



South Elevation

West Elevation


East Elevation

North Elevation

Existing Floor Plans & Roof Plan

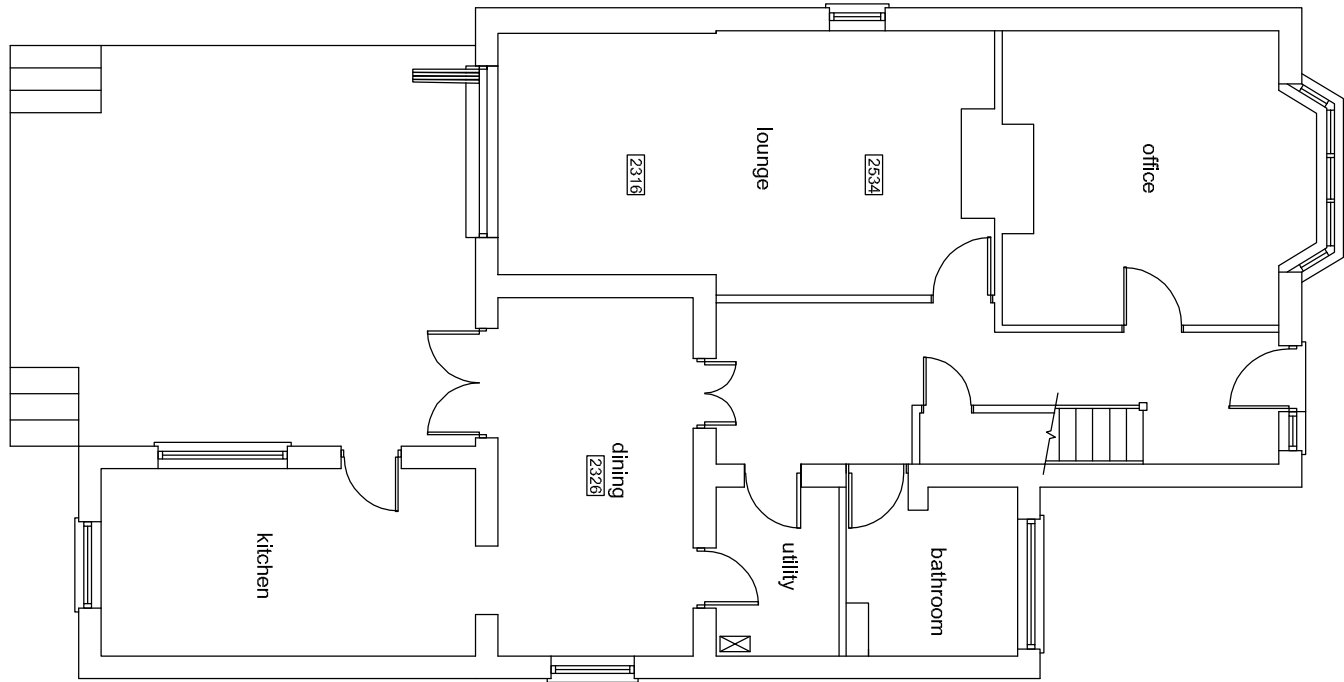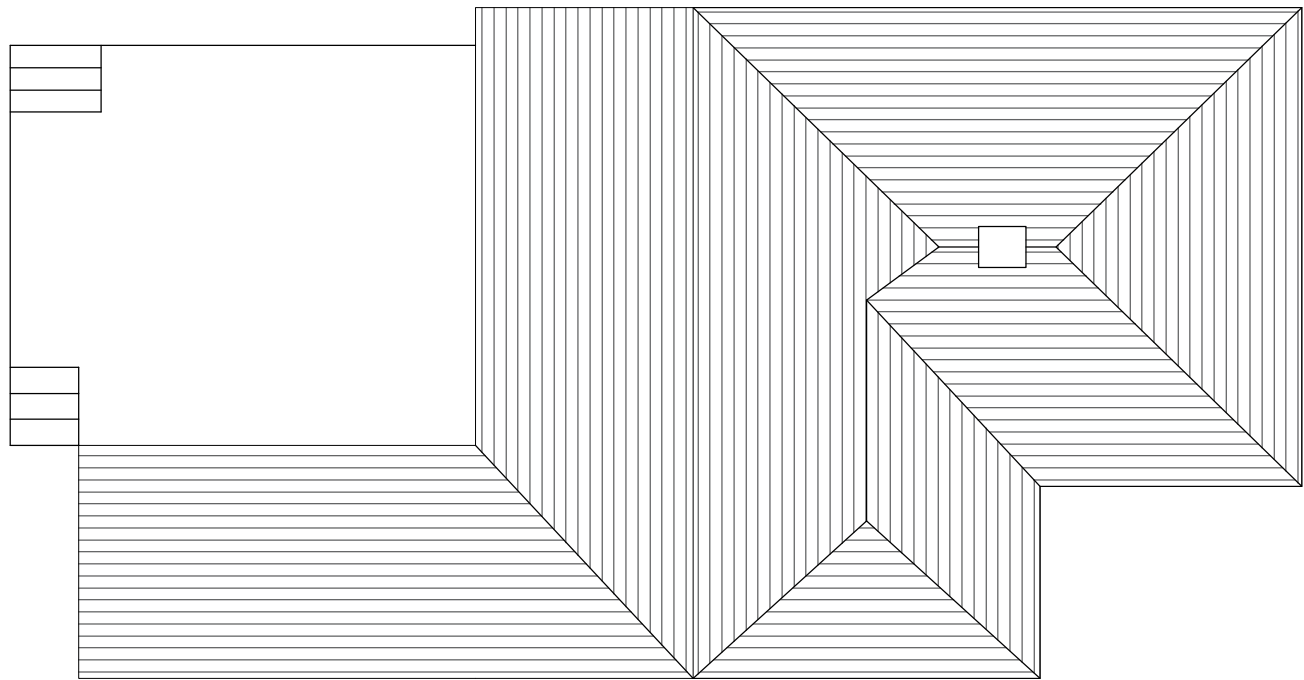

Ground Floor Plan

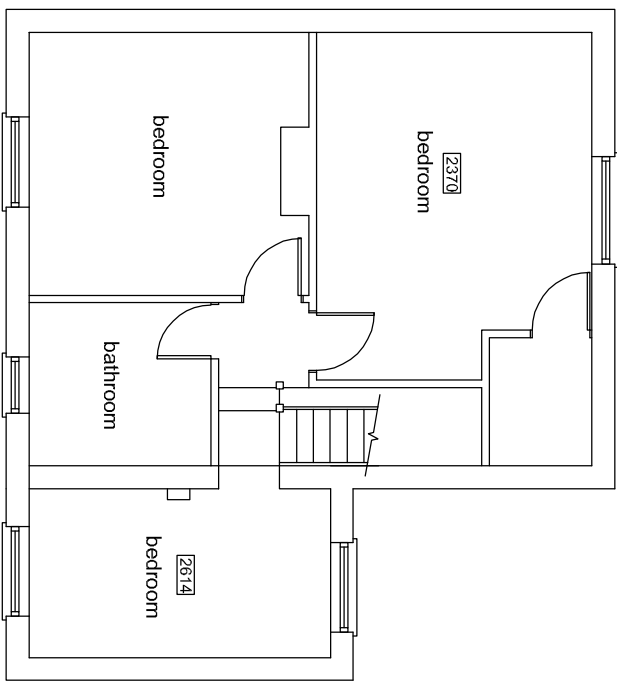

First Floor Plan

01	Planning arrangements	21/7/25	CRF
Revisions	Description	Date	Drawn

Project :
48 Gladys Avenue
Waterlooville
Hampshire

Drawing Title:

Proposed Loft Conversion with
Side Dormer and Raised Ridge

Chris Flint Associates Ltd

CHARTERED SURVEYORS - PROJECT MANAGERS
DEVELOPMENT CONSULTANTS

Drawn By	Date	SHEET SIZE	Approved By	Date
CF	01/06/25	A1		

Drawing No.	Revision	Scale
CFA FULL 01	01	1-100

PLANNING

REC'D 000 - 20 QUEENS ROAD - WATERLOOVILLE - PO7 3SR
tel: 023 92 43484 fax: 023 92 38854
Email: info@flintassociates.co.uk

