




Existing Front Elevation
1:100



Existing Side Elevation
1:100

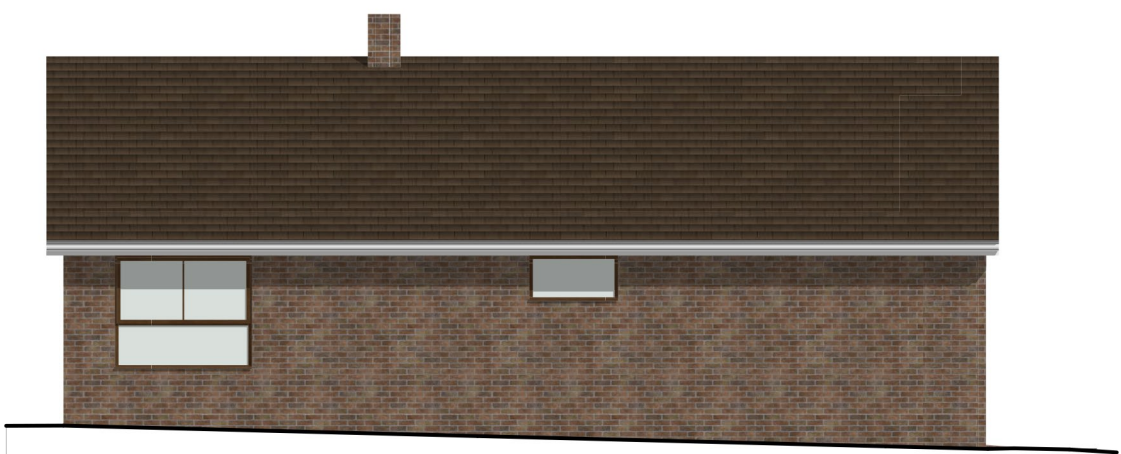

Existing Rear Elevation
1:100



Existing Side Elevation
1:100



Front Elevation
1:50



Side Elevation
1:50



Rear Elevation
1:50



Side Elevation
1:50

Design information is work in progress and subject to detail development & Client approval. Accommodation schedules and figures provided are subject to amendments following coordinated input by others in the design team. Dimensions must be checked on site with any discrepancies reported to the Architect for confirmation prior to any construction. Castings should not be finalised until approval/confirmation by relevant authorities and Client. Any topographical / Ordnance Survey information visible has been prepared by a third party, no responsibility will be accepted for accuracy or completeness of the survey.

Rev	Date	Description
D	15.08.25	Window restriction note added

(c) JLRW Architecture 2025

SCALE 1:500
@A1 0 1000 2000 3000mm

SCALE 1:1000
@A1 0 2000 4000 6000mm

CLIENT
P Cabe-Spanner
PROJECT
4 Sovereign Lane
TITLE

DRAWN BY
RW
DATE
03.05.24
SCALE @A1
1:100, 1:50

jlrw
ARCHITECTURE
jlrw.co.uk
PLANNING

23022 102 D

Existing and Proposed Elevations