




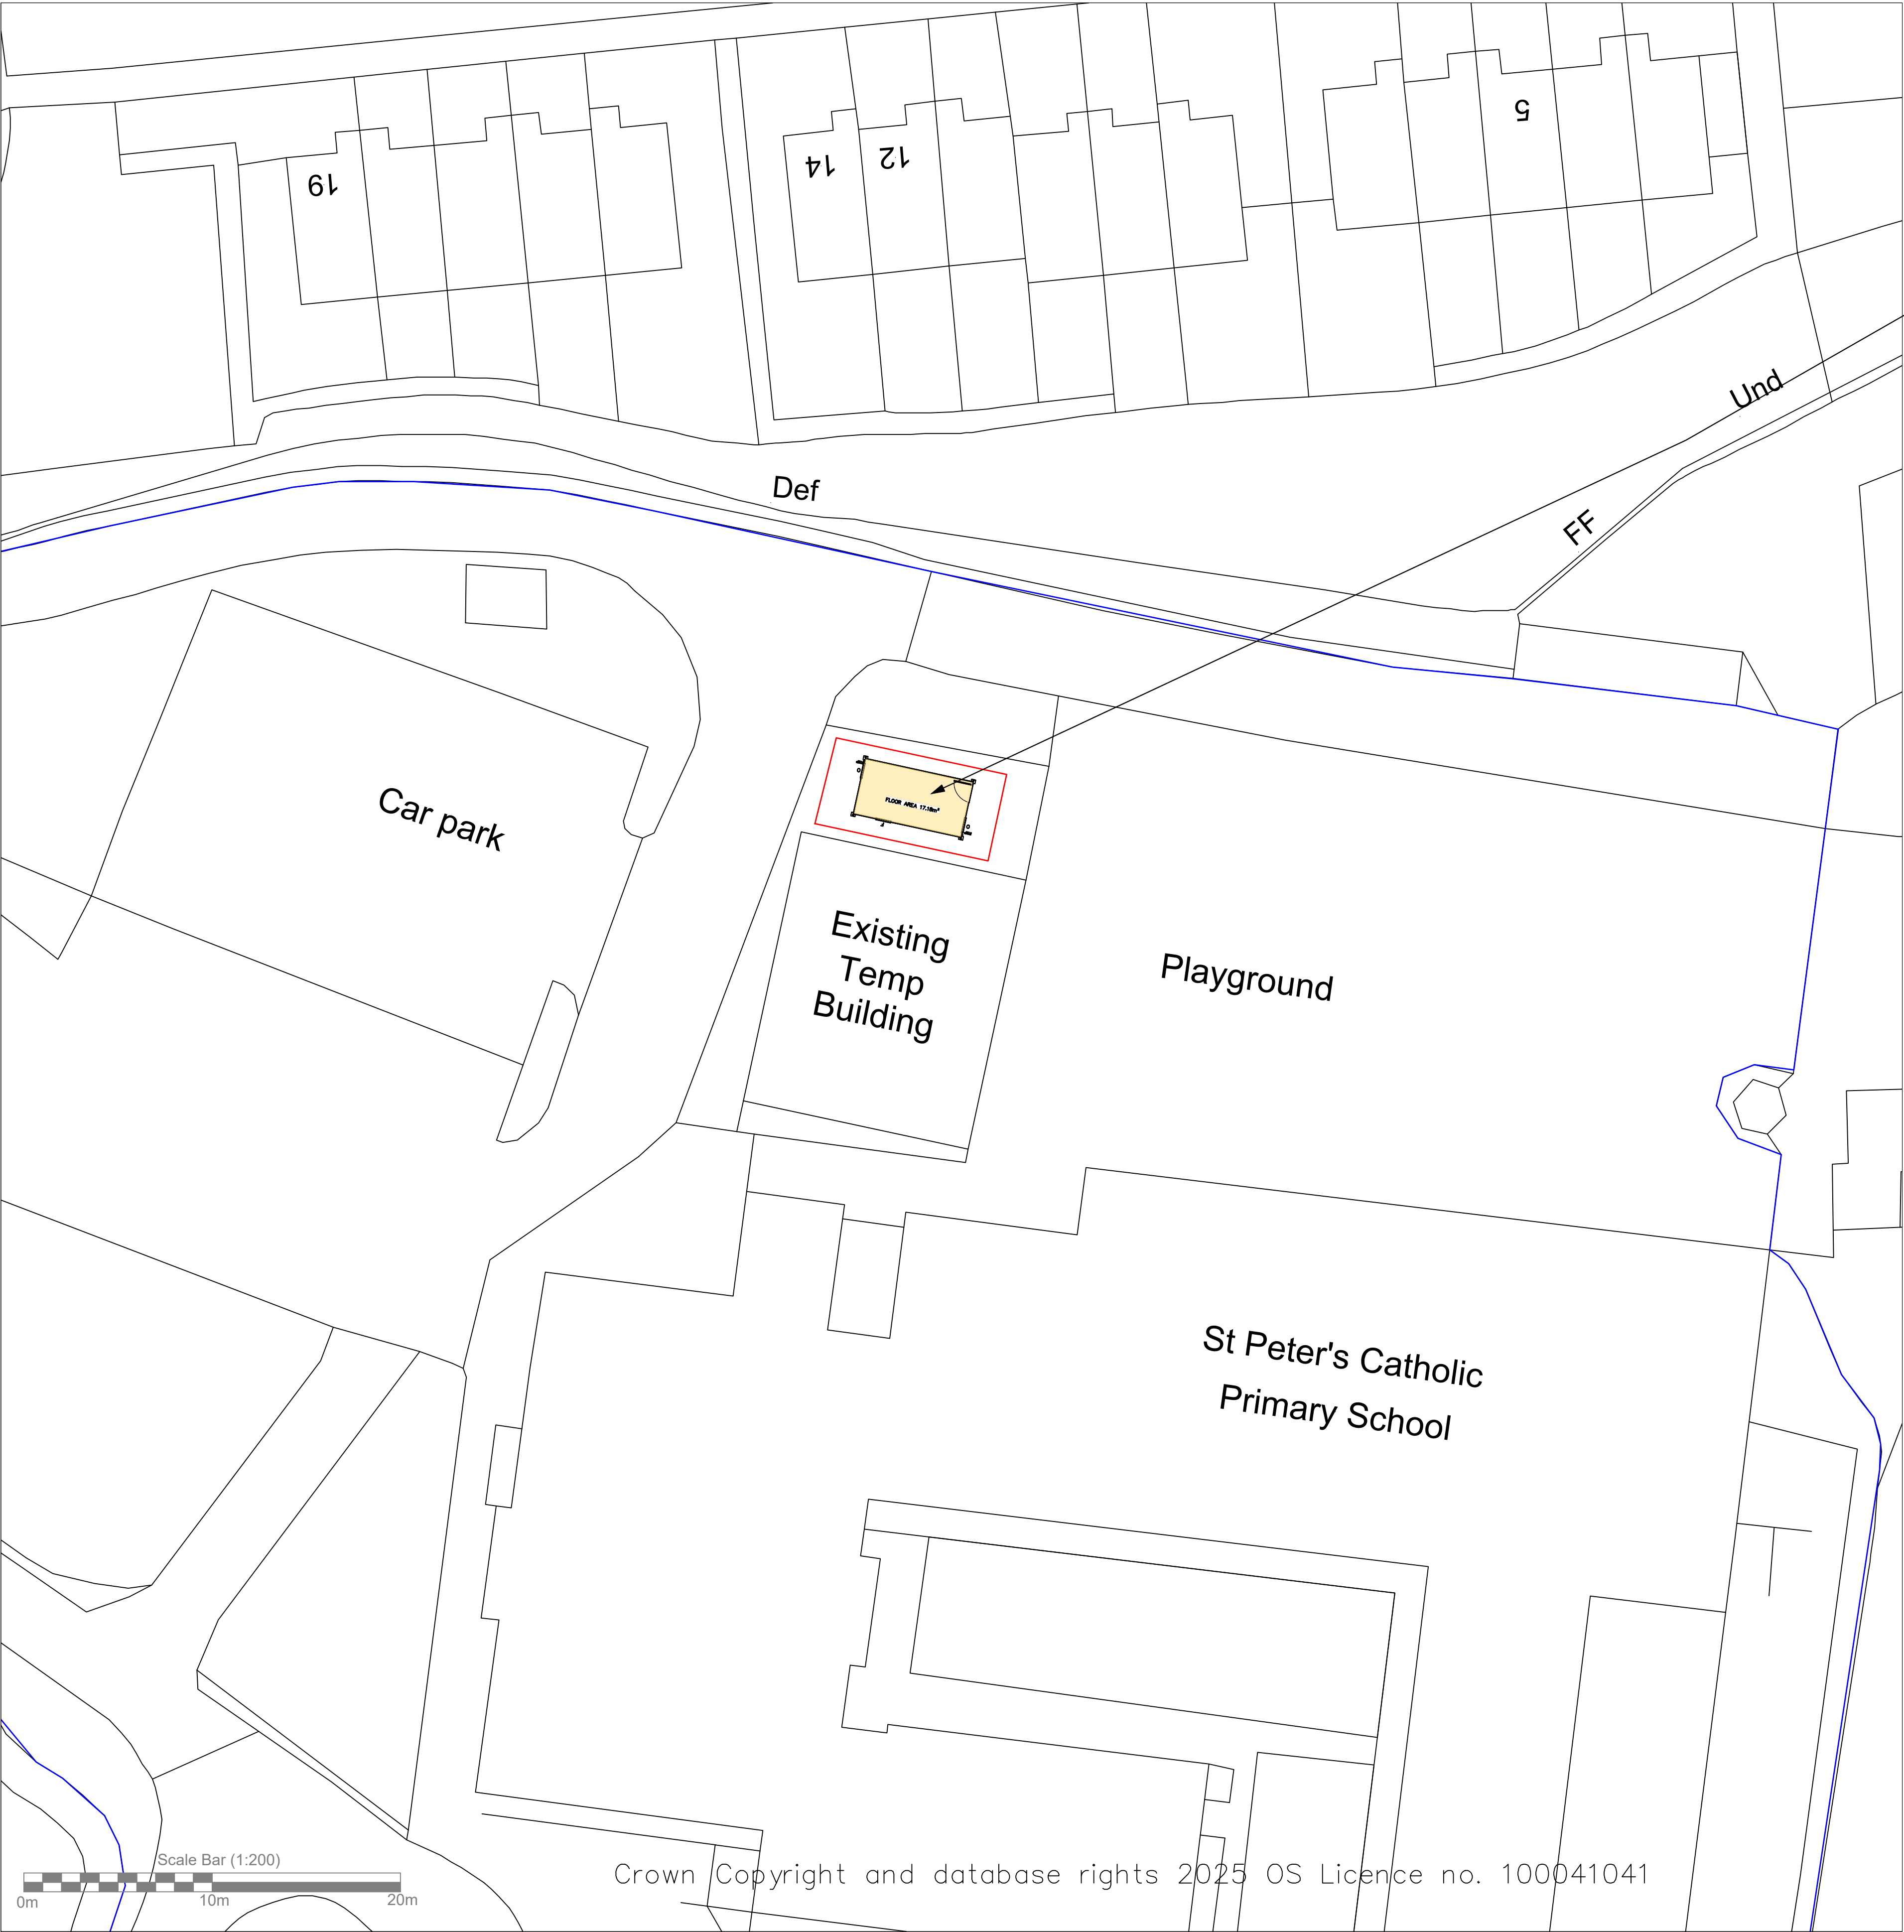

BLOCK PLAN
scale 1:200

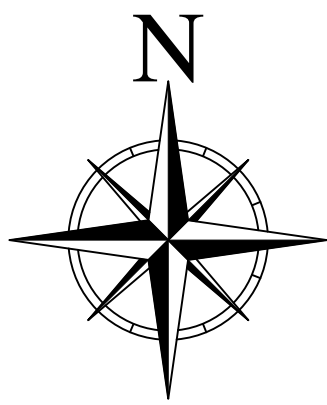

Proposed location of
single storey
Portakabin Building.

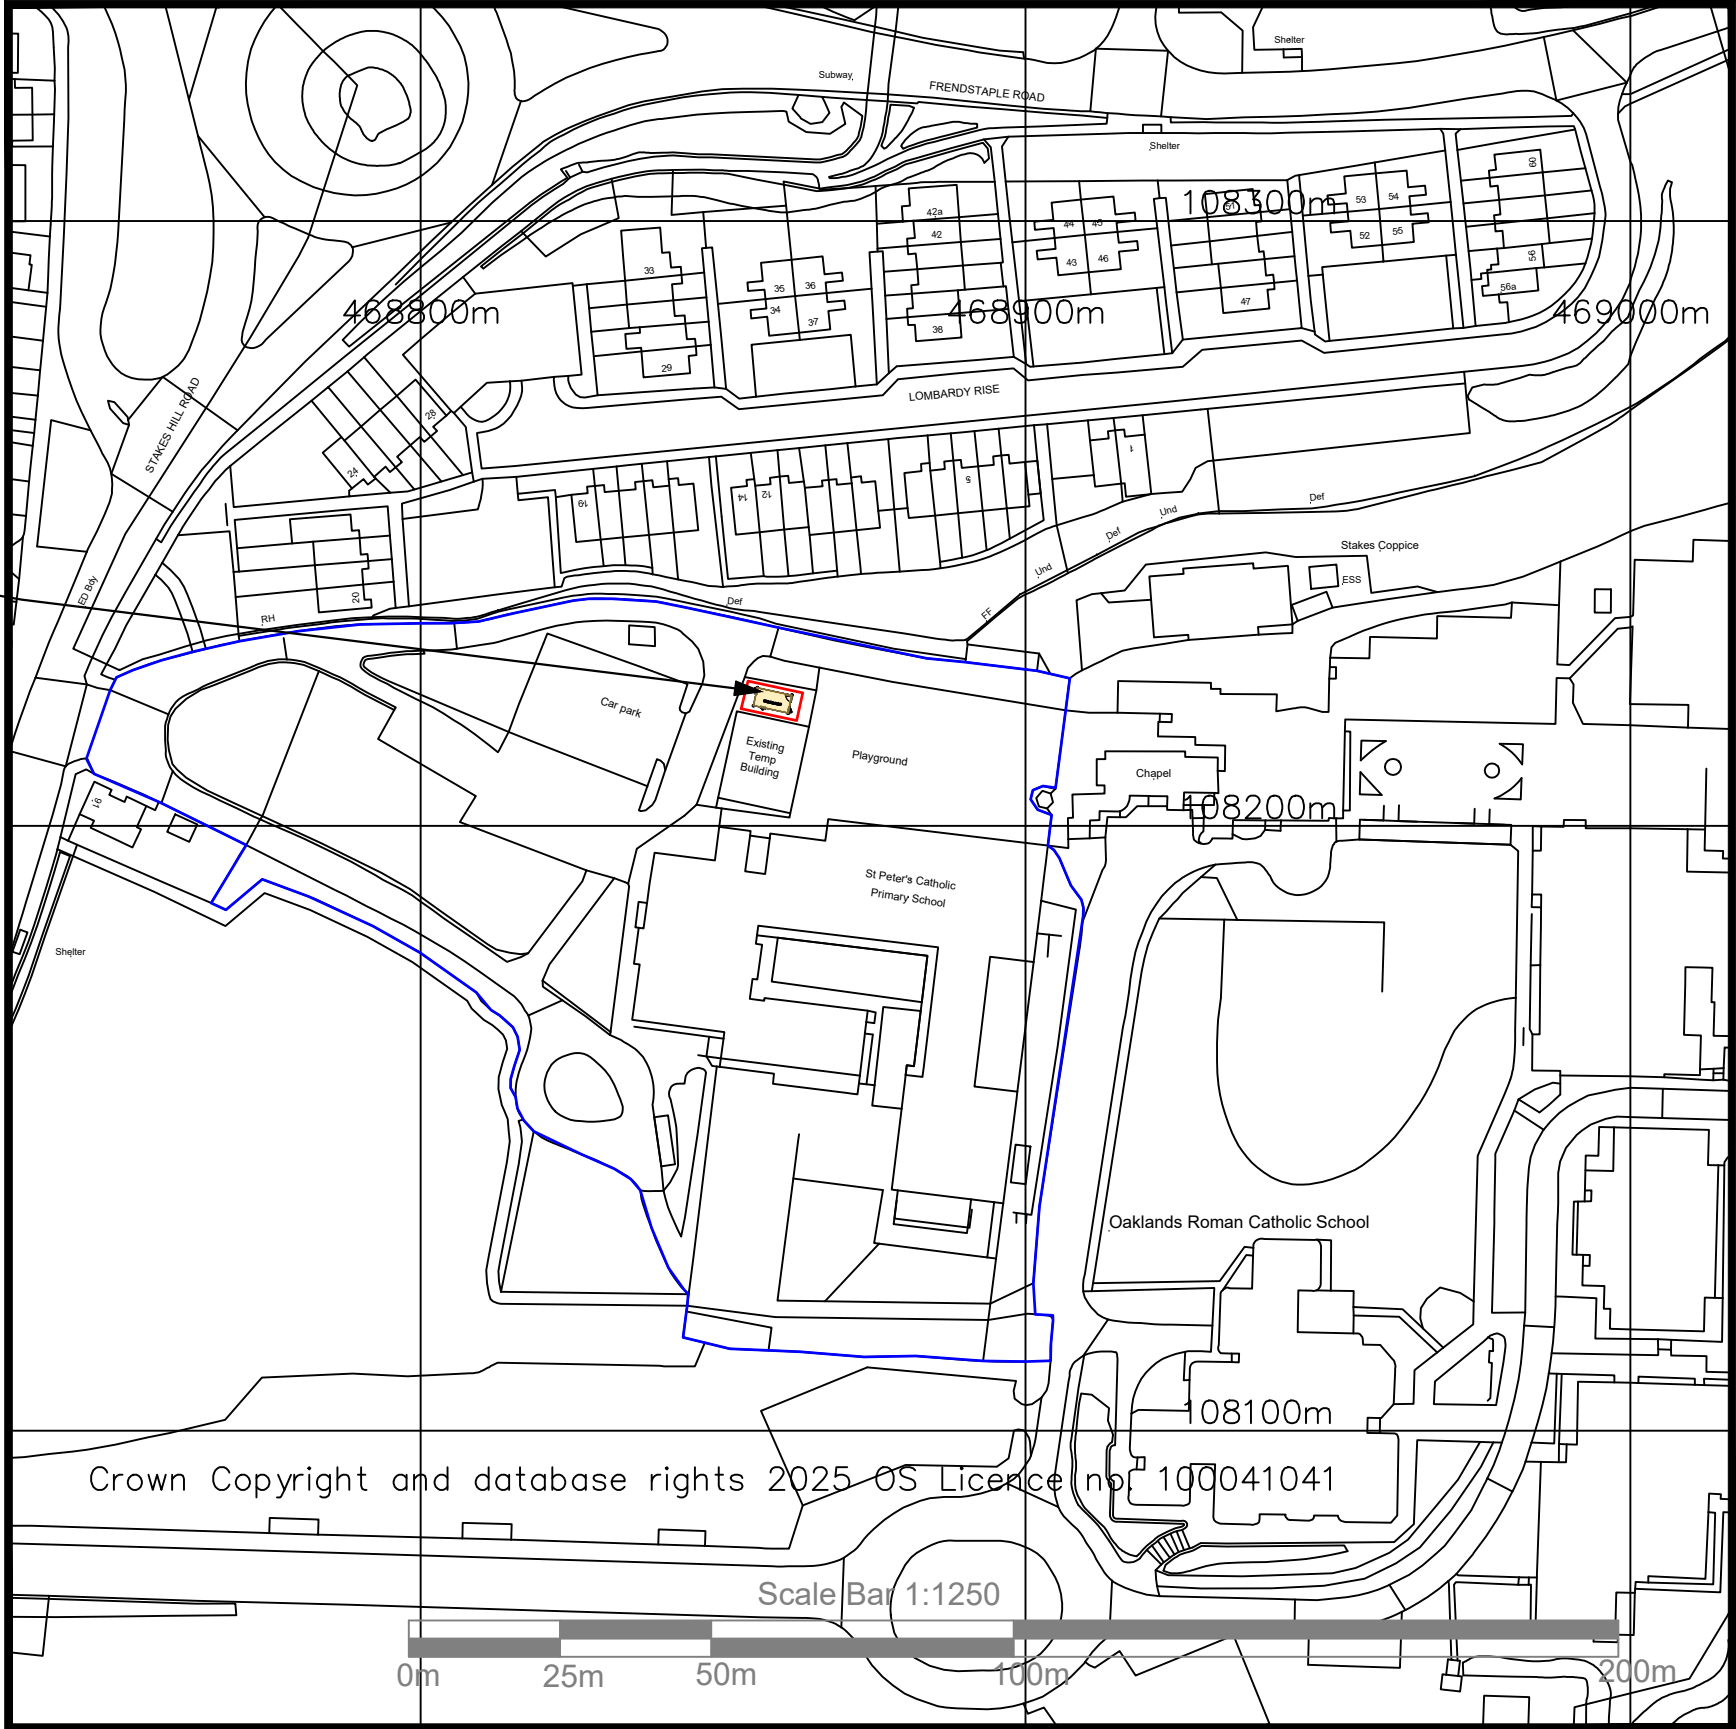

LOCATION PLAN
scale 1:1250

<div><div></div><div>Portakabin[®]</div></div>			
Title Proposed Location and Block Plan for temporary Portakabin Building at			
St Peters RC School			
Stakes Hill Road, Waterlooville, Hampshire, PO7 7BP			
Date: 9th September 2025			
Scale : 1:200 & 1:1250 @ A1			
Drawing Number		AHNR14315443CL	
Rev.	Date	Notes	

NOTES:
- Site plan is based on existing Ordnance Survey information

KEY:
- Application Boundary
- Area owned by client but not in application

Portakabin Limited 2000
This drawing is the property of Portakabin Limited,
it must not be copied or reproduced or divulged
to anyone without written permission.