


Levels
The construction area of the site is level hence no level survey has been provided

Flood Risk
This site does not fall in a flood risk area hence no flood risk assessment has been provided


Tree Survey
This proposal has no impact on trees

Parking Provision
This site retains 3 parking spaces no increased occupancy is proposed


Boundary Treatment
The boundaries are defined by 1.8m fences and walls

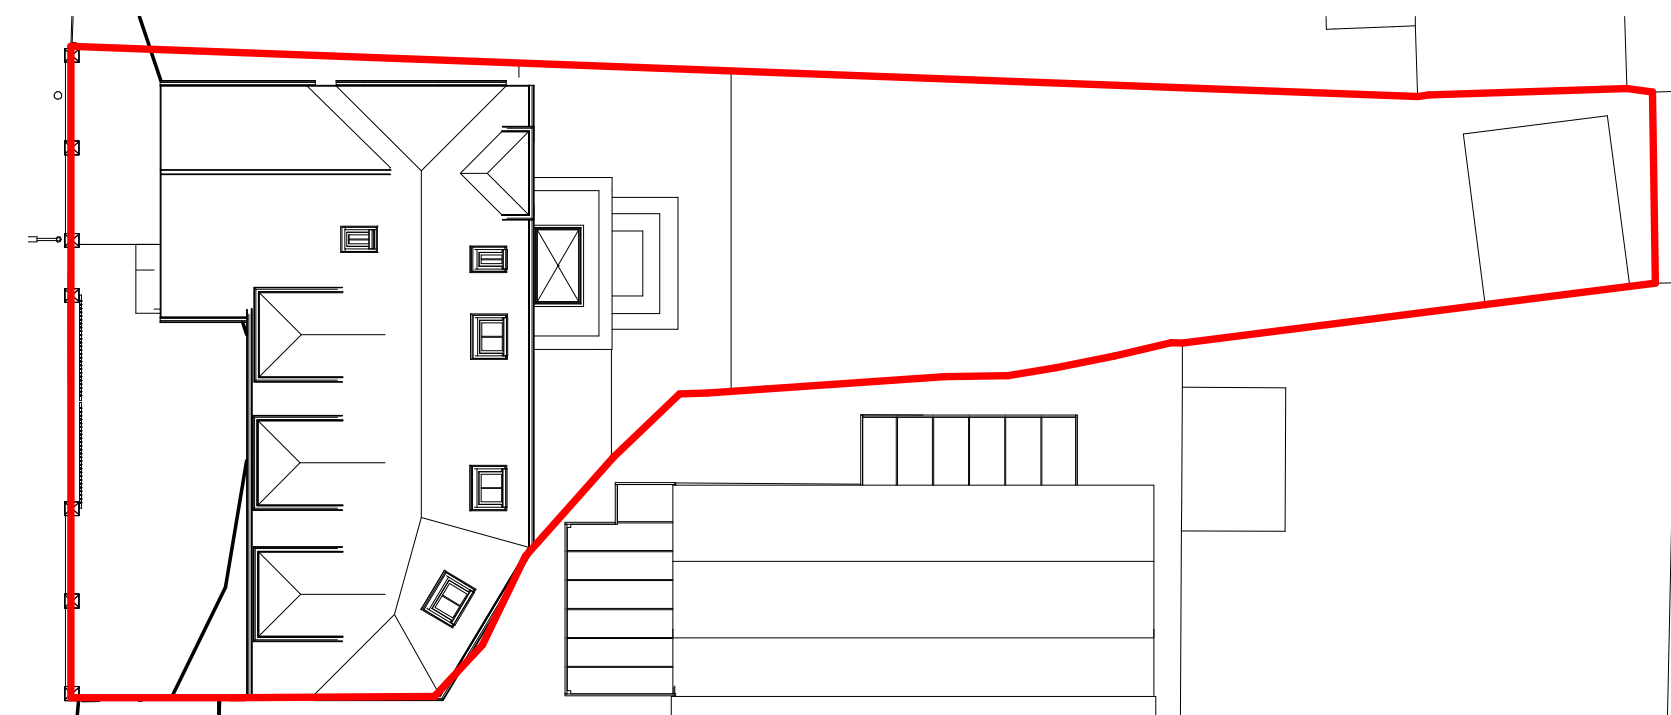


2 Main Site Plan
1 : 200

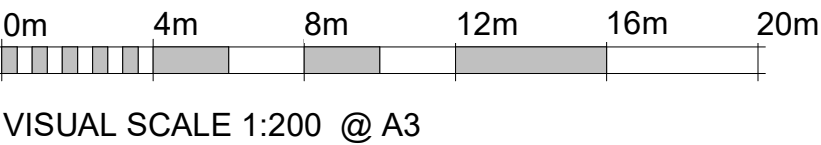

1 Location Plan
1 : 1250

 

This map was purchased from
emapsite.com on 1.08.2025 and is subject
to the following © Crown copyright and
database rights
Ordnance Survey AC0000808122

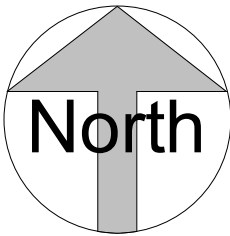

IJ Murray
Associates Ltd
www.ijma.co.uk



I J Murray Associates
Ltd
200 Seafront
Hayling Island
Hampshire
PO11 9HR
Phone 07779 246915
e-mail ian@ijma.co.uk

These drawings are the
property of IJ Murray
Associates Ltd and should
not be reproduced or used
in any way without the
permission of a Director of
IJ Murray Associates Ltd

These drawings are for planning and, if specified, building regulation
purposes only and are not for construction. All dimensions should be
checked on site before work commences

Mr Cannell 108A
London Rd Widley
Proposed V1

Site and Location Plan

Project number	Project Number	A111	
Date	Issue Date		
Drawn by	Author		
Paper size	A3 (Print 100% no borders)	Scale	As indicated