


REV.	AMENDMENT	BY	DATE
------	-----------	----	------

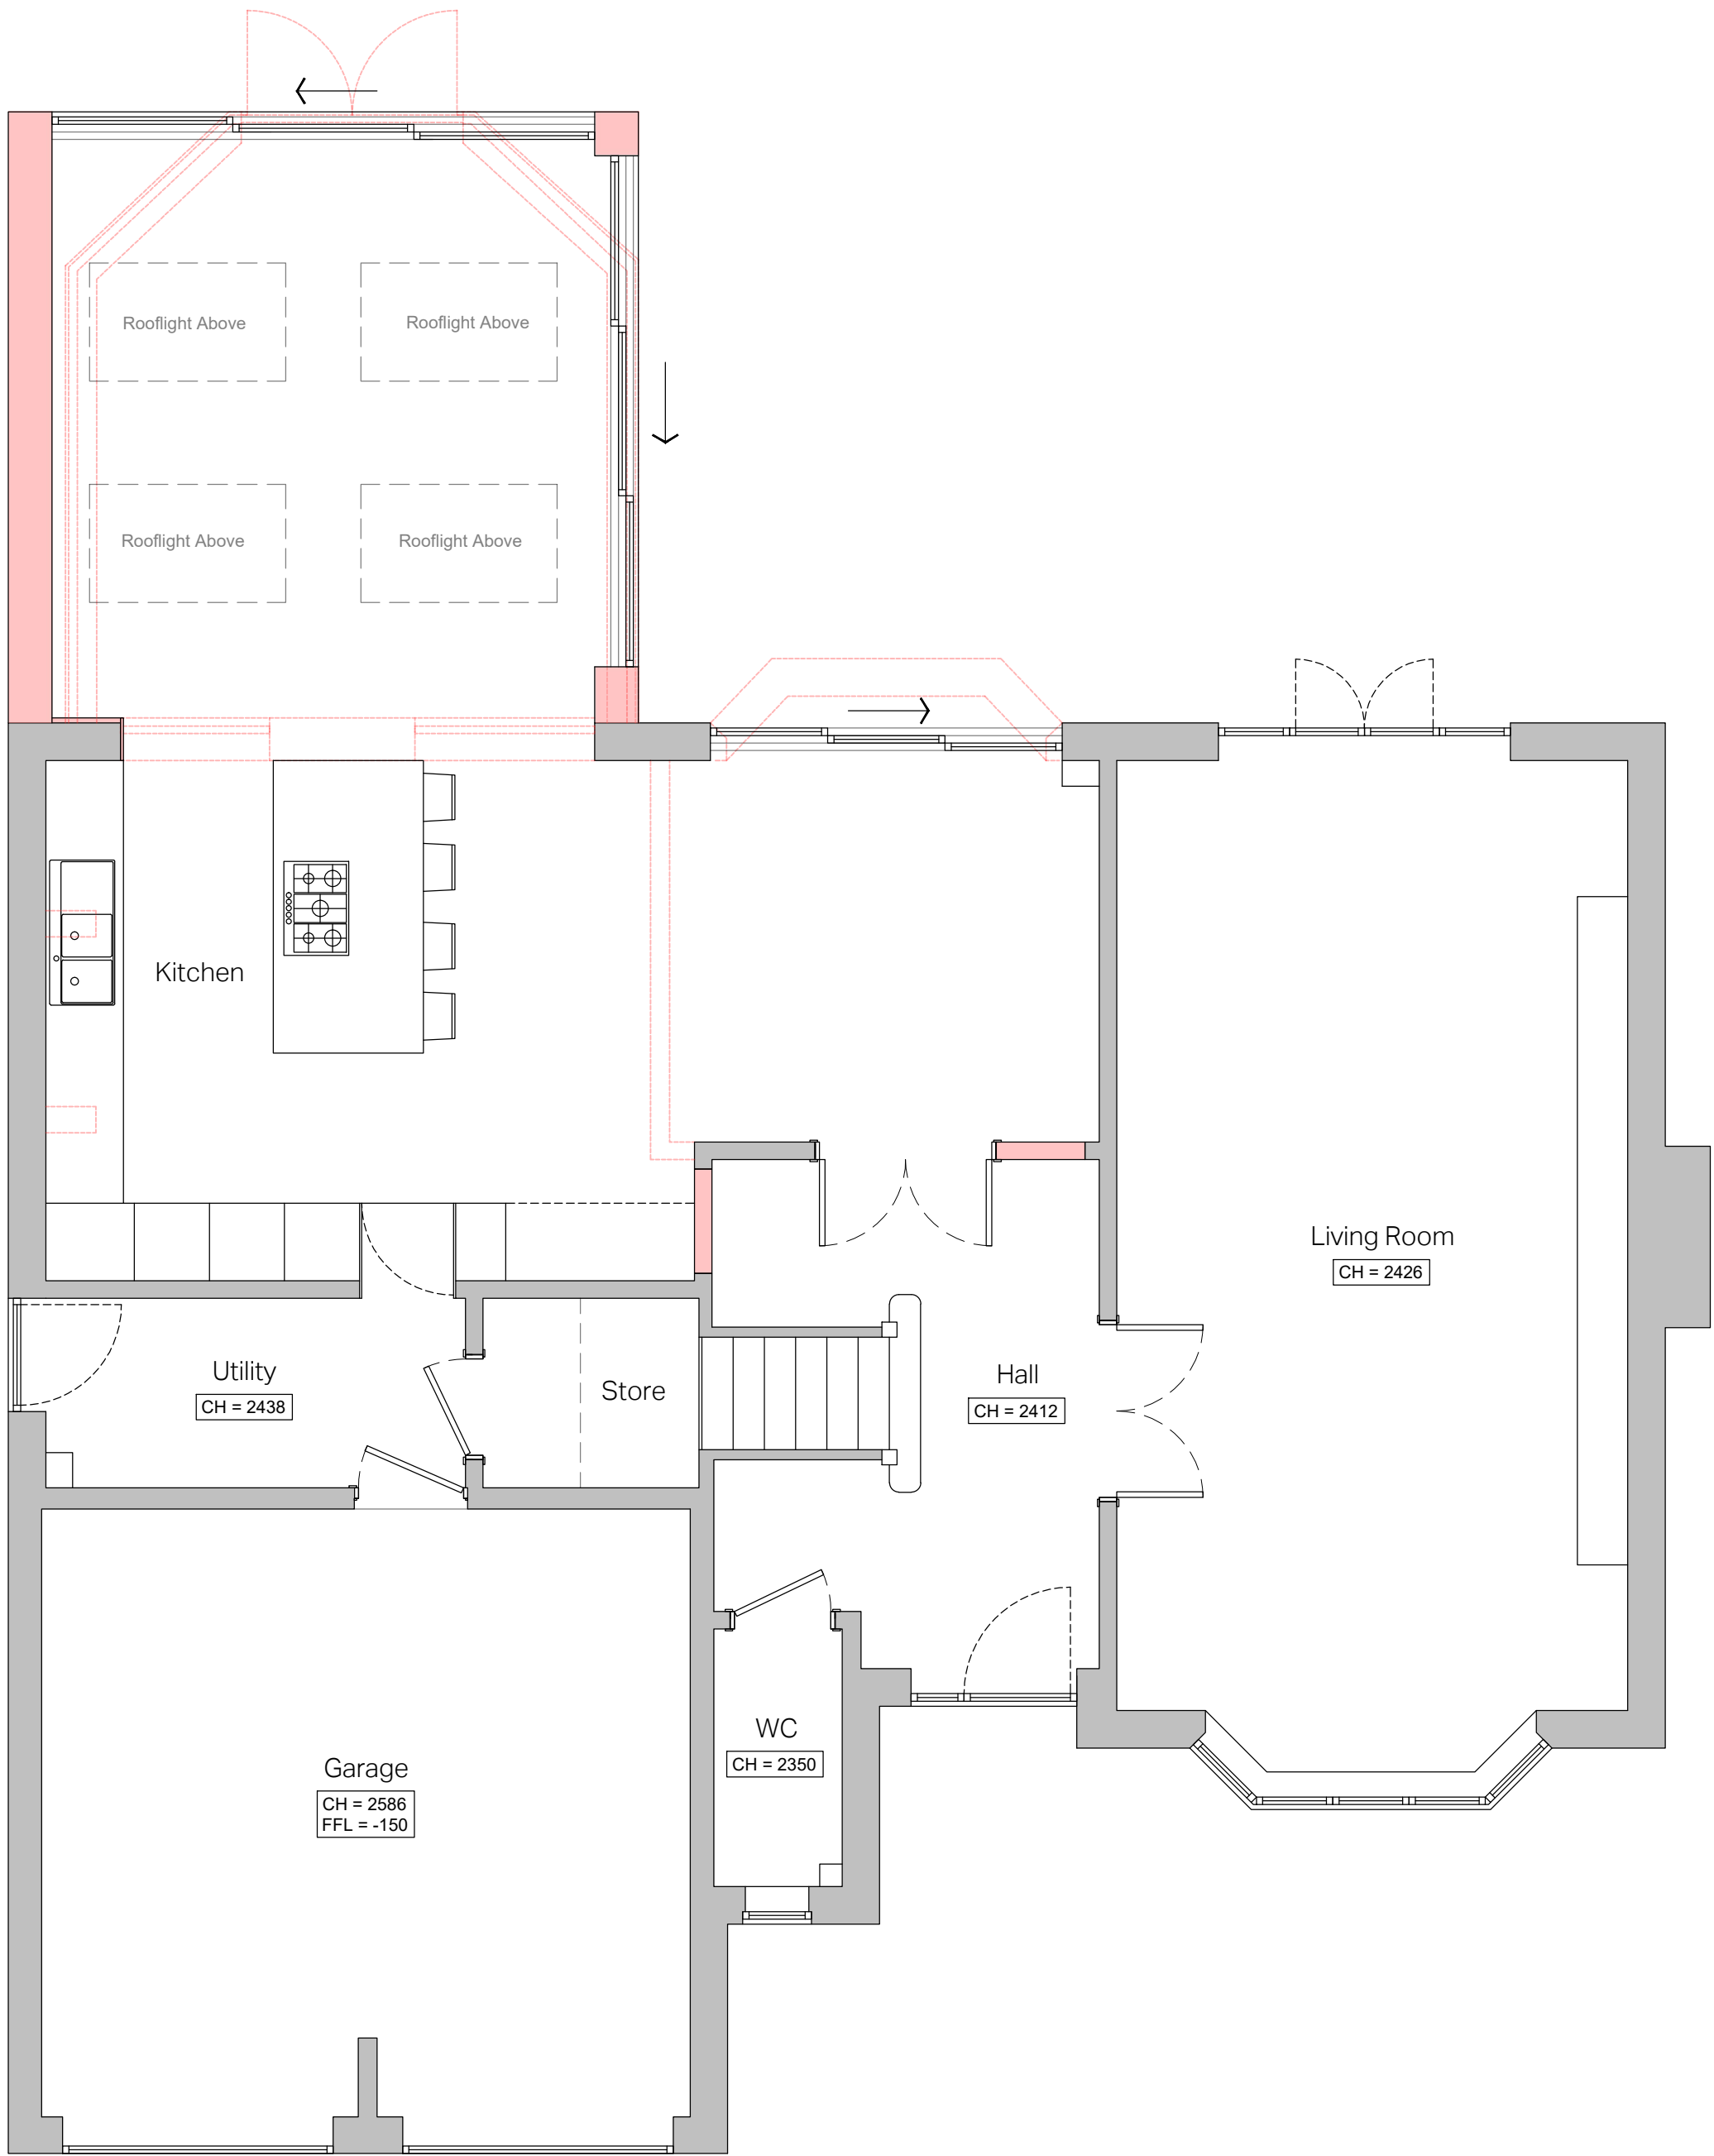

Ground Floor Plan - 1:50



Site Plan - 1:500

KEY

Existing

Proposed

Demolished

0.5

0

0.5

1

1.5

2

2.5

1:50

5

0

5

10

15

20

25

1:500

Project

1 Khandala Gardens
Waterlooville, PO7 5UA

Drawing

Proposed Site Plan & Ground Floor Plan

Date

September 2025

Drawn by

T.Gibbs

Scales

1:50 & 1:500 @ A1

Suitability

Planning

Doc No

02522-ARM-01-00-DR-A-0010

Revision

tom@armoarchitecture.com

07584 191785

www.armoarchitecture.com

Armo

Architecture