


Street Elevation as Proposed
1 : 100


Proposed Material Key	
01	Slate roof tile to match existing
02	Render to match existing
03	Light grey window
04	Roof Window
05	Vertical cladding

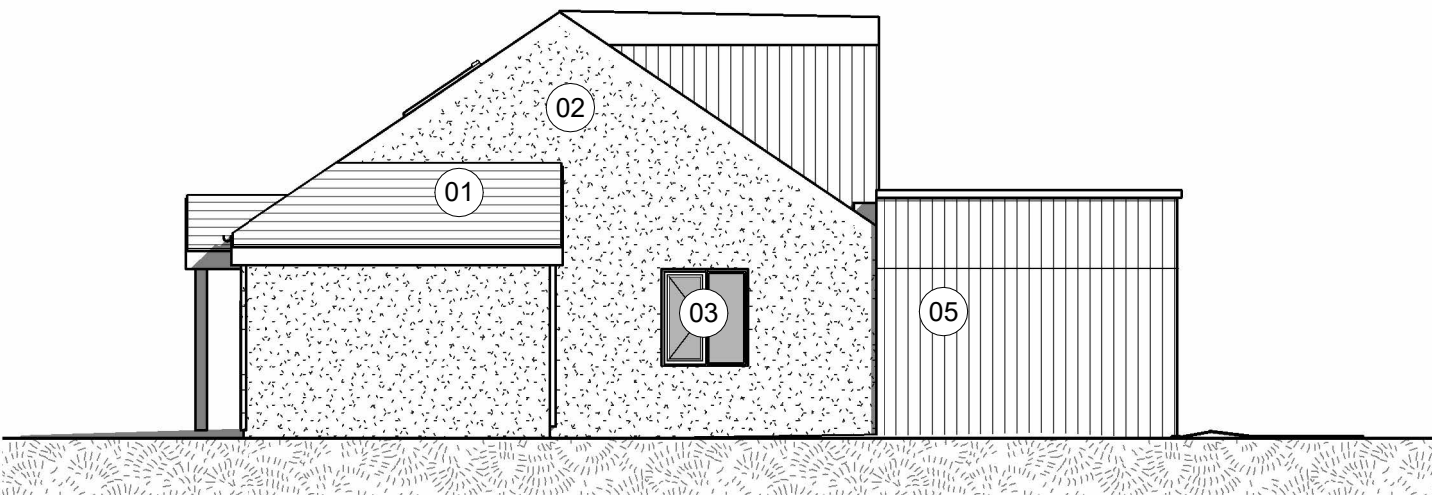


North Elevation as Proposed
1 : 100




West Elevation as Proposed
1 : 100

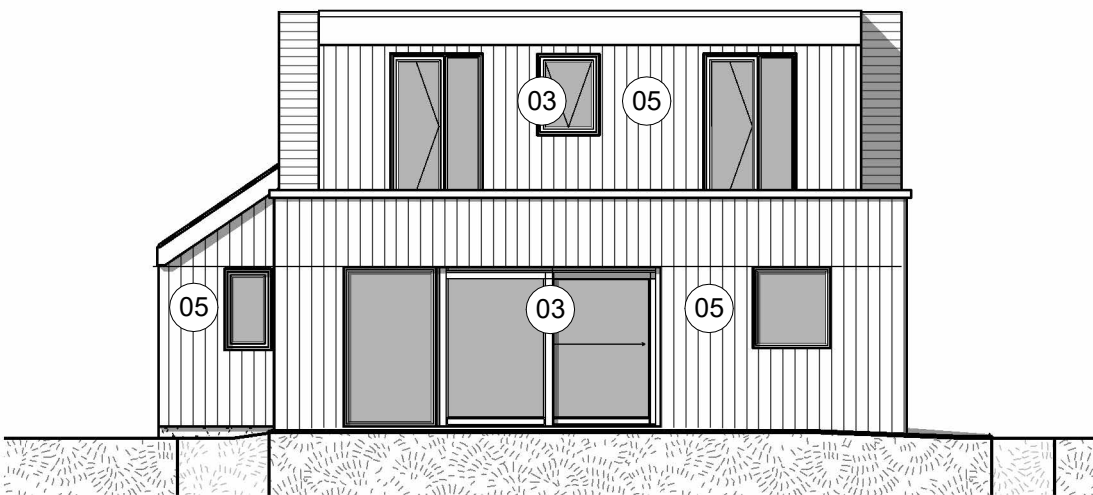


South Elevation as Proposed
1 : 100

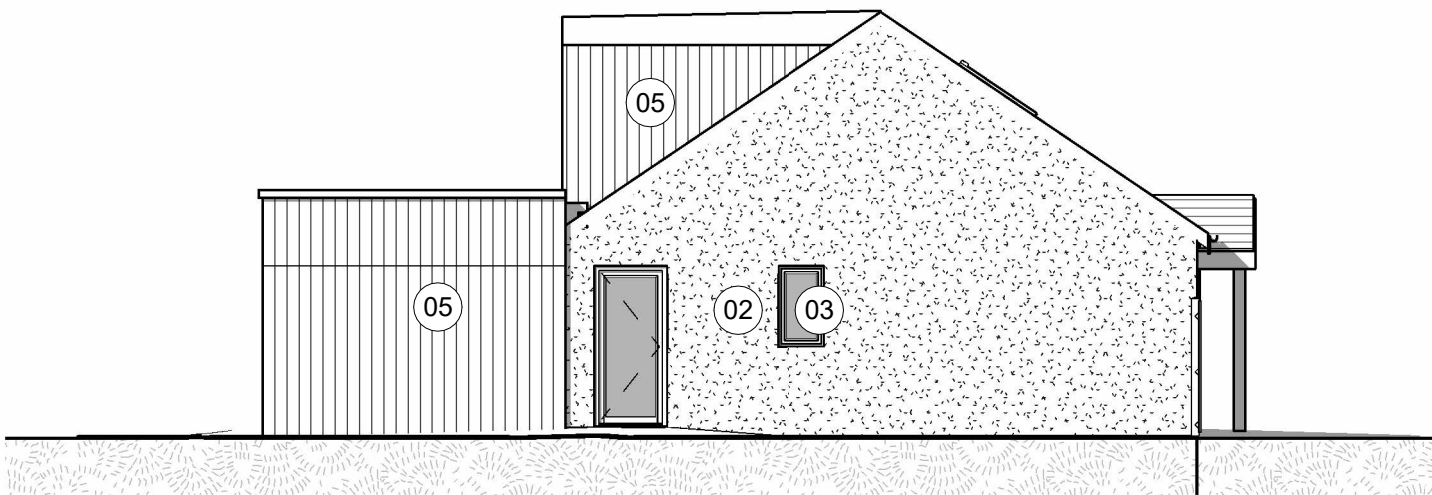


East Elevation as Proposed
1 : 100

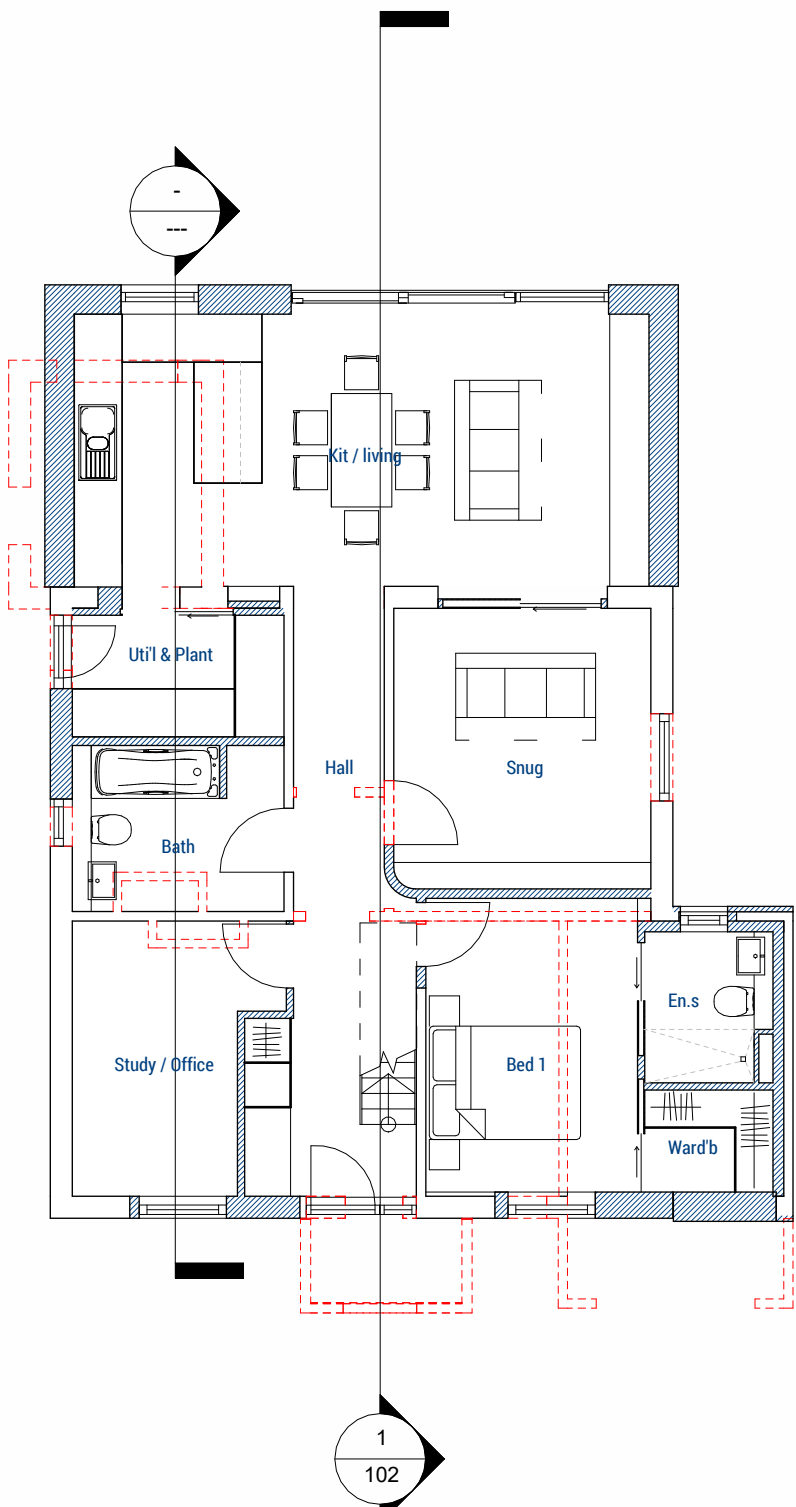


Ground - Proposed
1 : 100

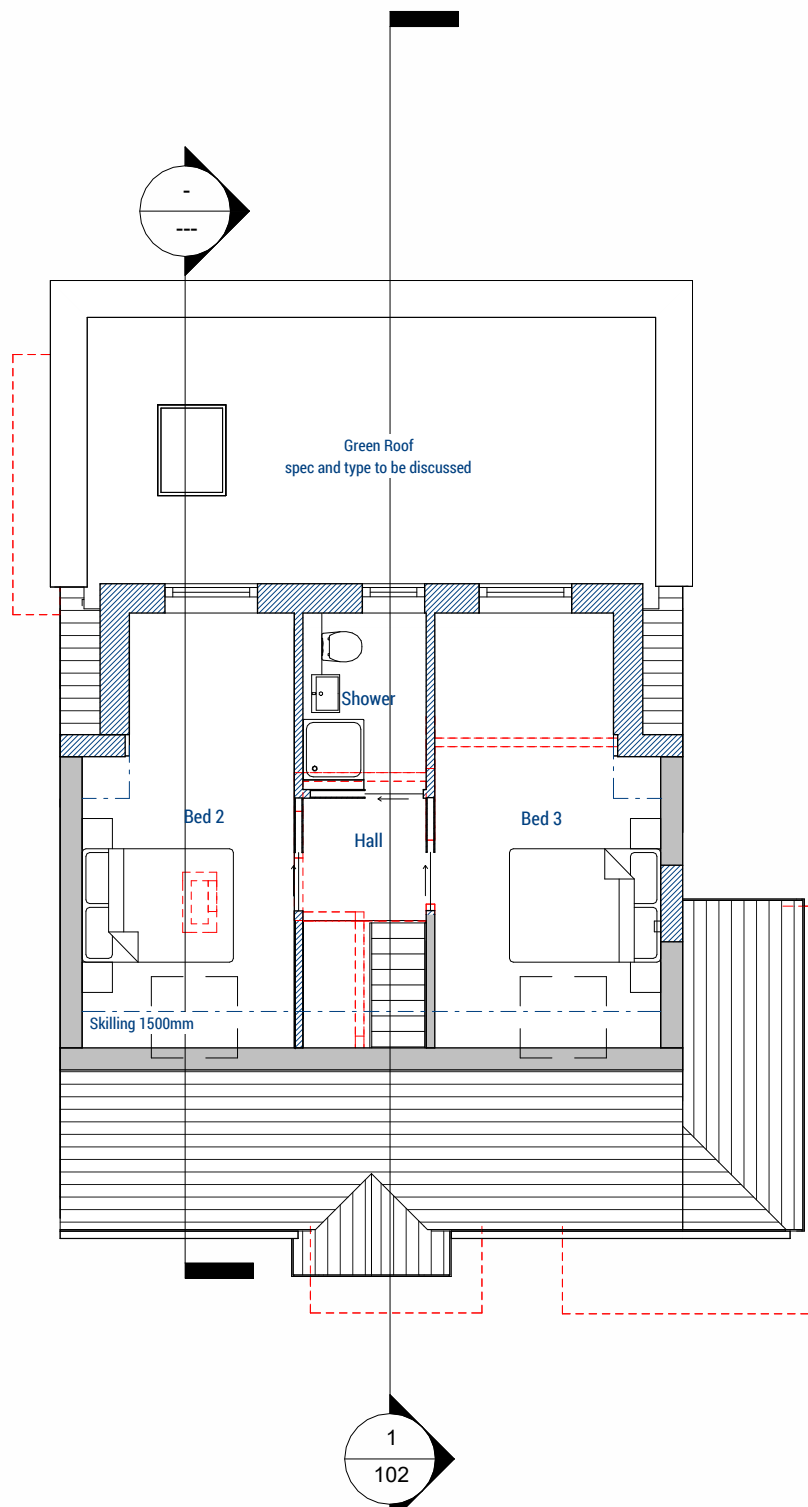

First - Proposed
1 : 100

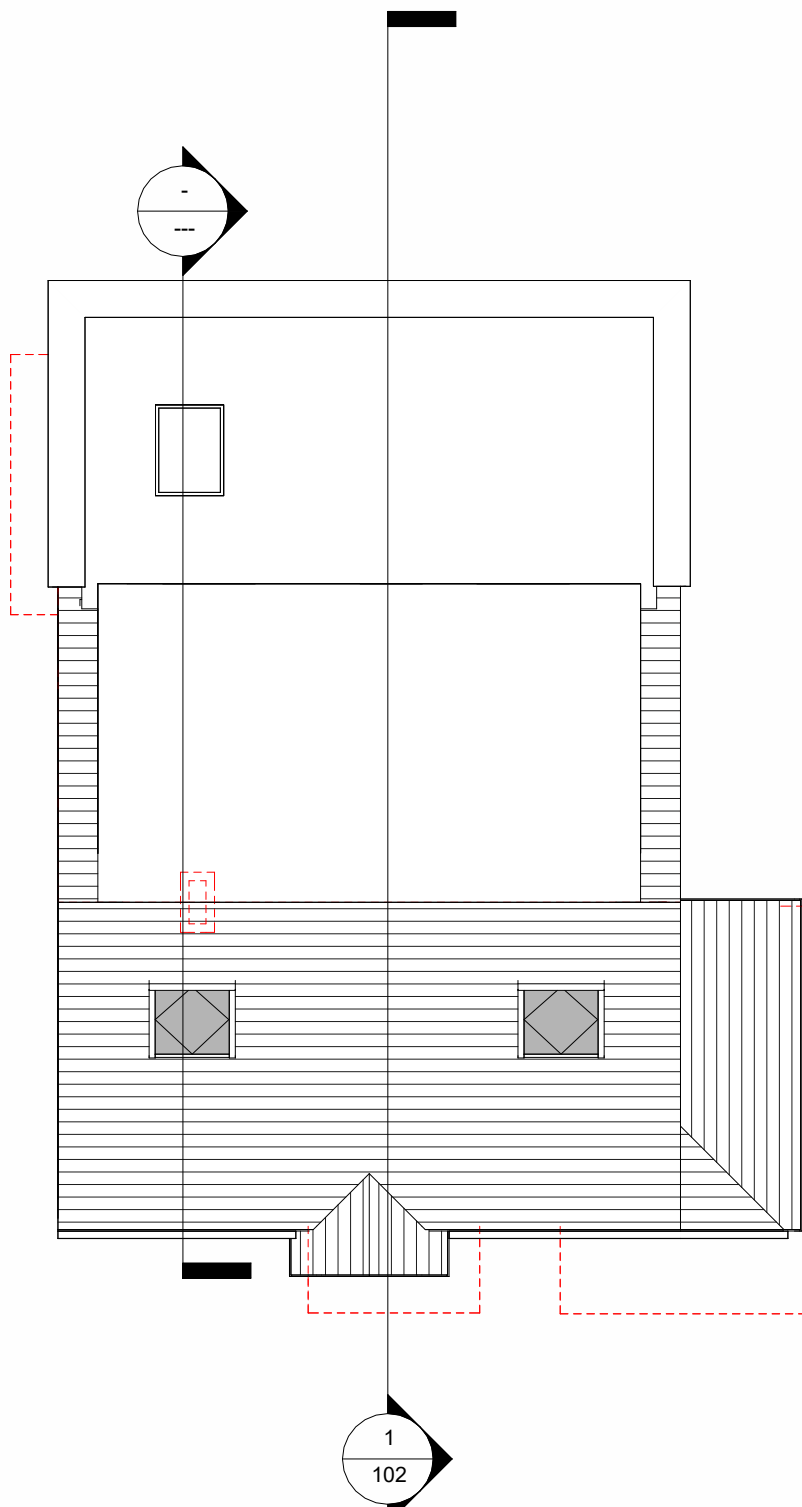

Roof Plan - Proposed
1 : 100

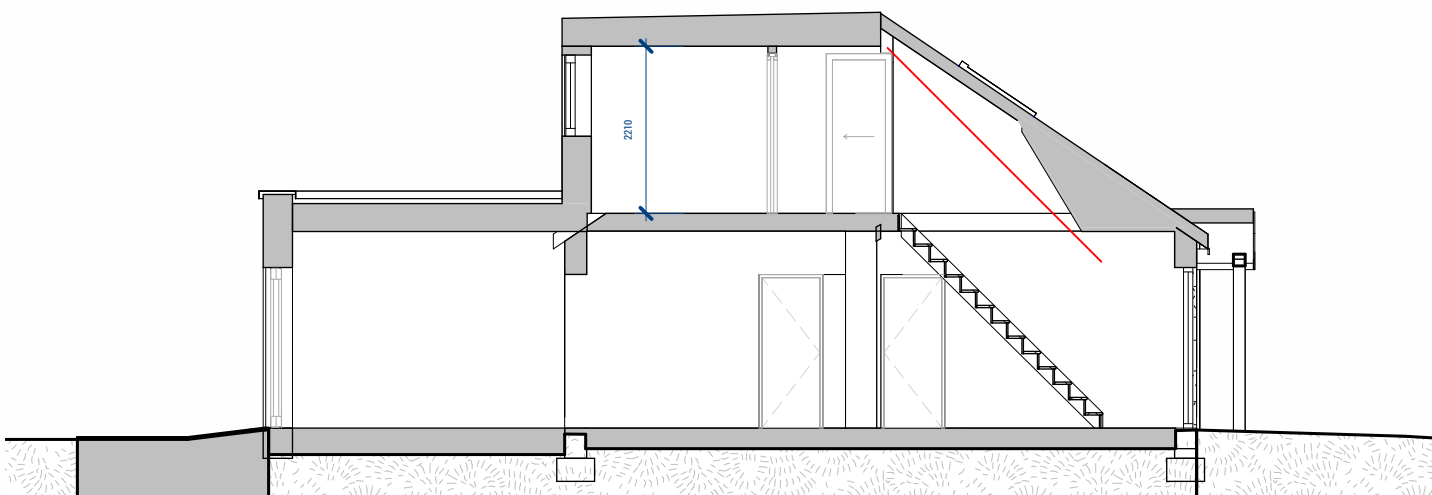

Section as Proposed
1 : 100

Revision	Date	Initial
B	Aug 25	MH
A	June 25	MH

Aug 25 MH

June 25 MH

PLANNING

Scale at A1: 1 : 100
0 5 9

CLIENT
Aaron Bradbury

Scale at A1: 1 : 100
Date :

Drawn by : MH
Checked by : PSA

TITLE
Extension and Loft Conversion
The Beeches, 139 Havant Road
Plans and Elevations Proposed

Drawing No: 23-068-102

Revision: B

Spaces, 4500 Parkway
Solent Business Park
Whitley, Fareham
Hampshire PO15 7AZ
T: 01323832405
e: office@axismail.co.uk
w: axisarchitecture.co.uk

