





Notes: Written dimensions are to be taken in preference to scale and are to be checked on site prior to commencing work. This drawing is to be read in conjunction with all other documents relating to this project. Any discrepancies are to be referred immediately to the project designer. This drawing is copyright and should not be used or reproduced without permission.

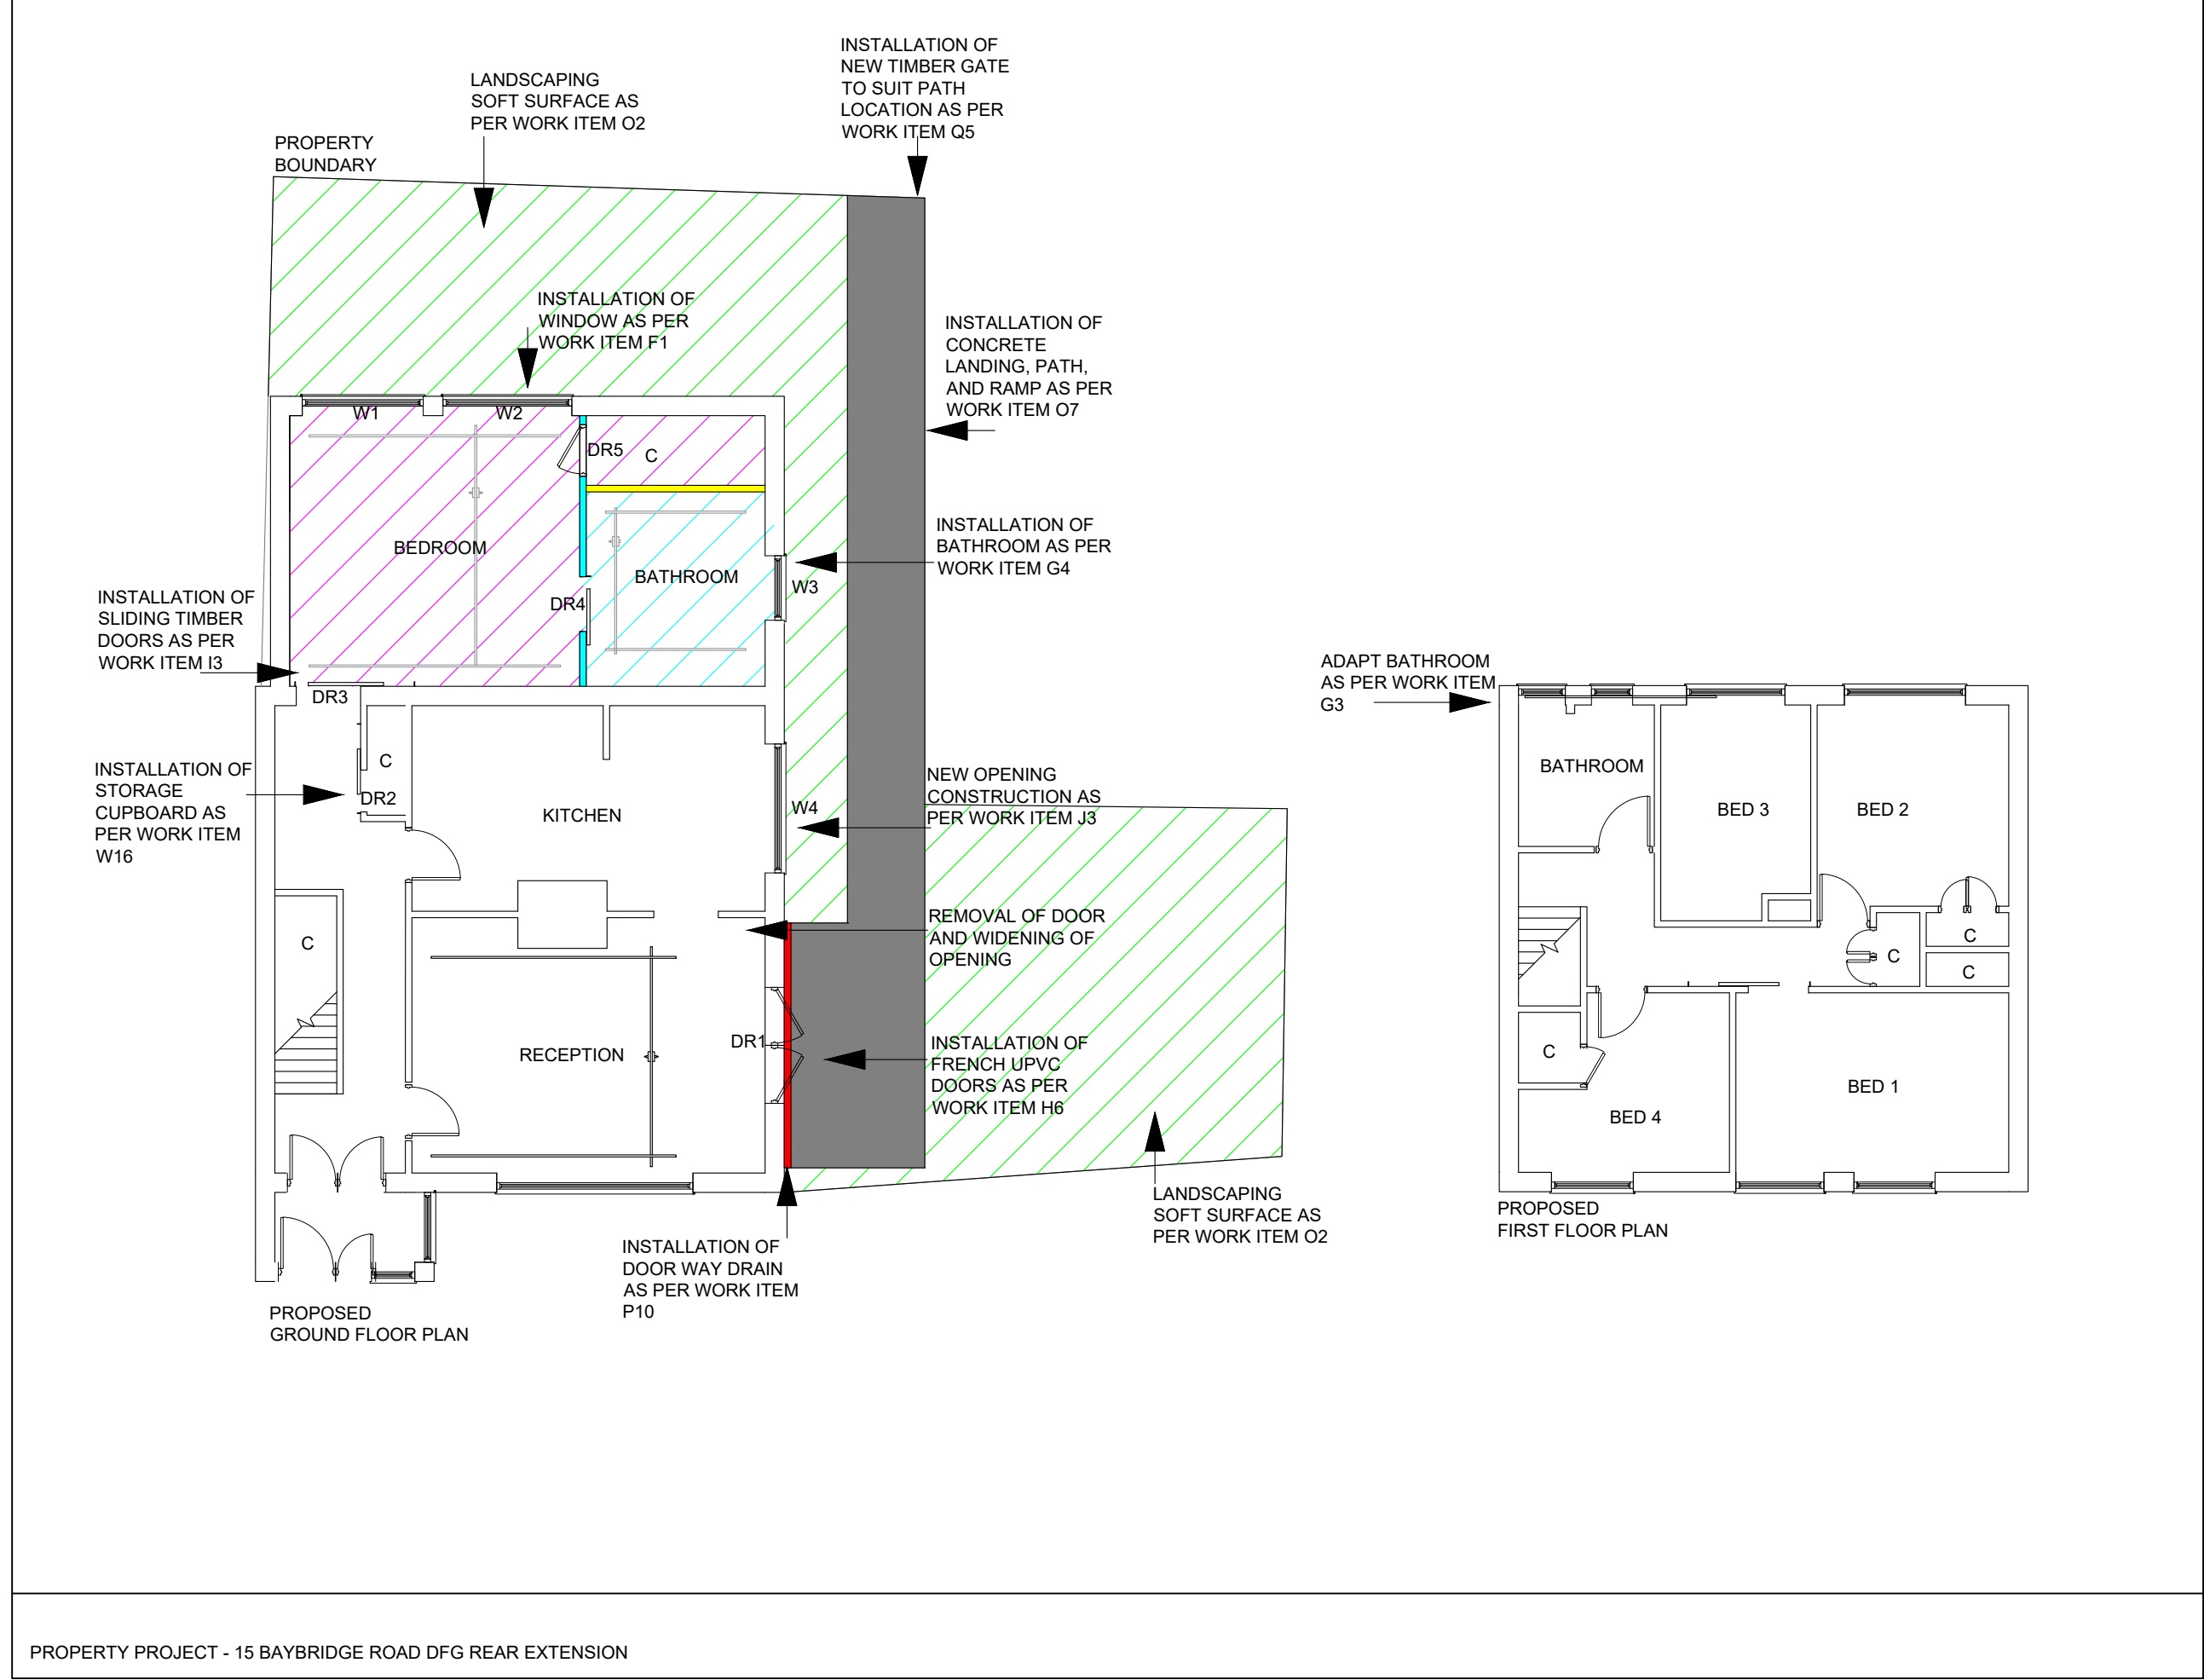

- KEY
- HARDSTANDING PATIO AND PATH
 - STUDWALL PARTITIONS
 - BLOCKWORK PARTITIONS
 - SOFT SURFACE LANDSCAPING
 - BATHROOM VINYL FLOORING
 - GENERAL VINYL FLOORING
 - DOORWAY DRAIN

 

Portsmouth
CITY COUNCIL

PROPERTY TITLE:
15 BAYBRIDGE ROAD - DFG PROJECT
CONSTRUCTION OF REAR EXTENSION

DRAWING TITLE:
PROPOSED FLOOR PLANS

DATE: 01/09/2025
A3 - 1:100
DRAWING REF: BR06
DRAWING BY: CHARLES W

ORD NO.: 100019671