



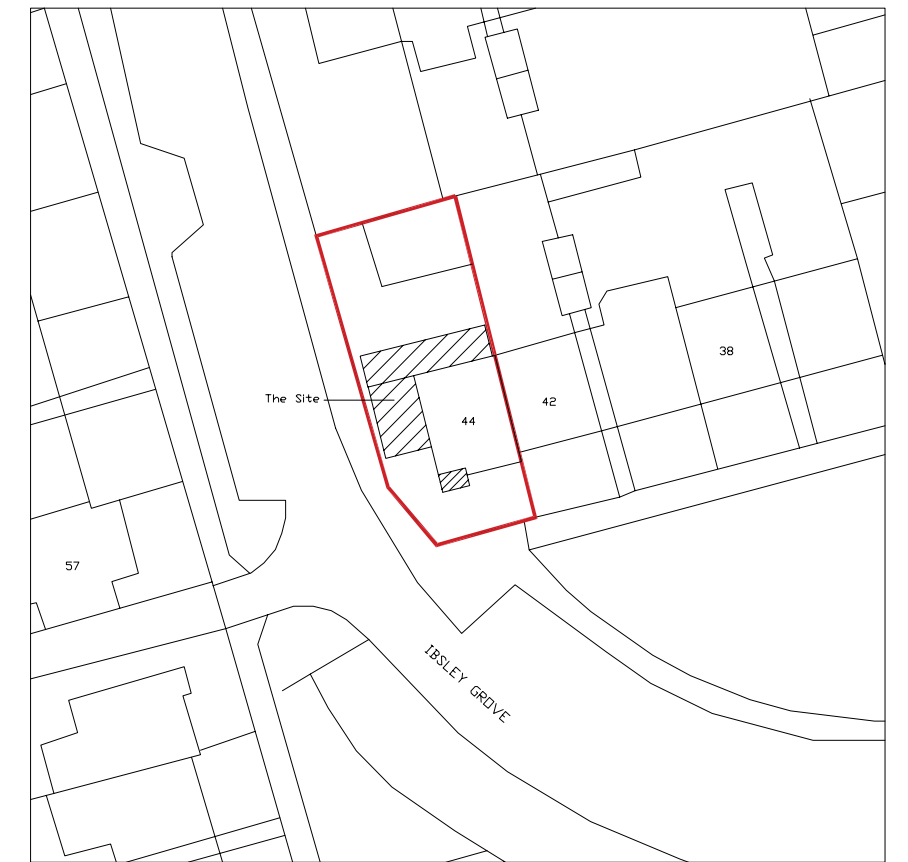


LOCATION PLAN 1:1250




SITE PLAN 1:500

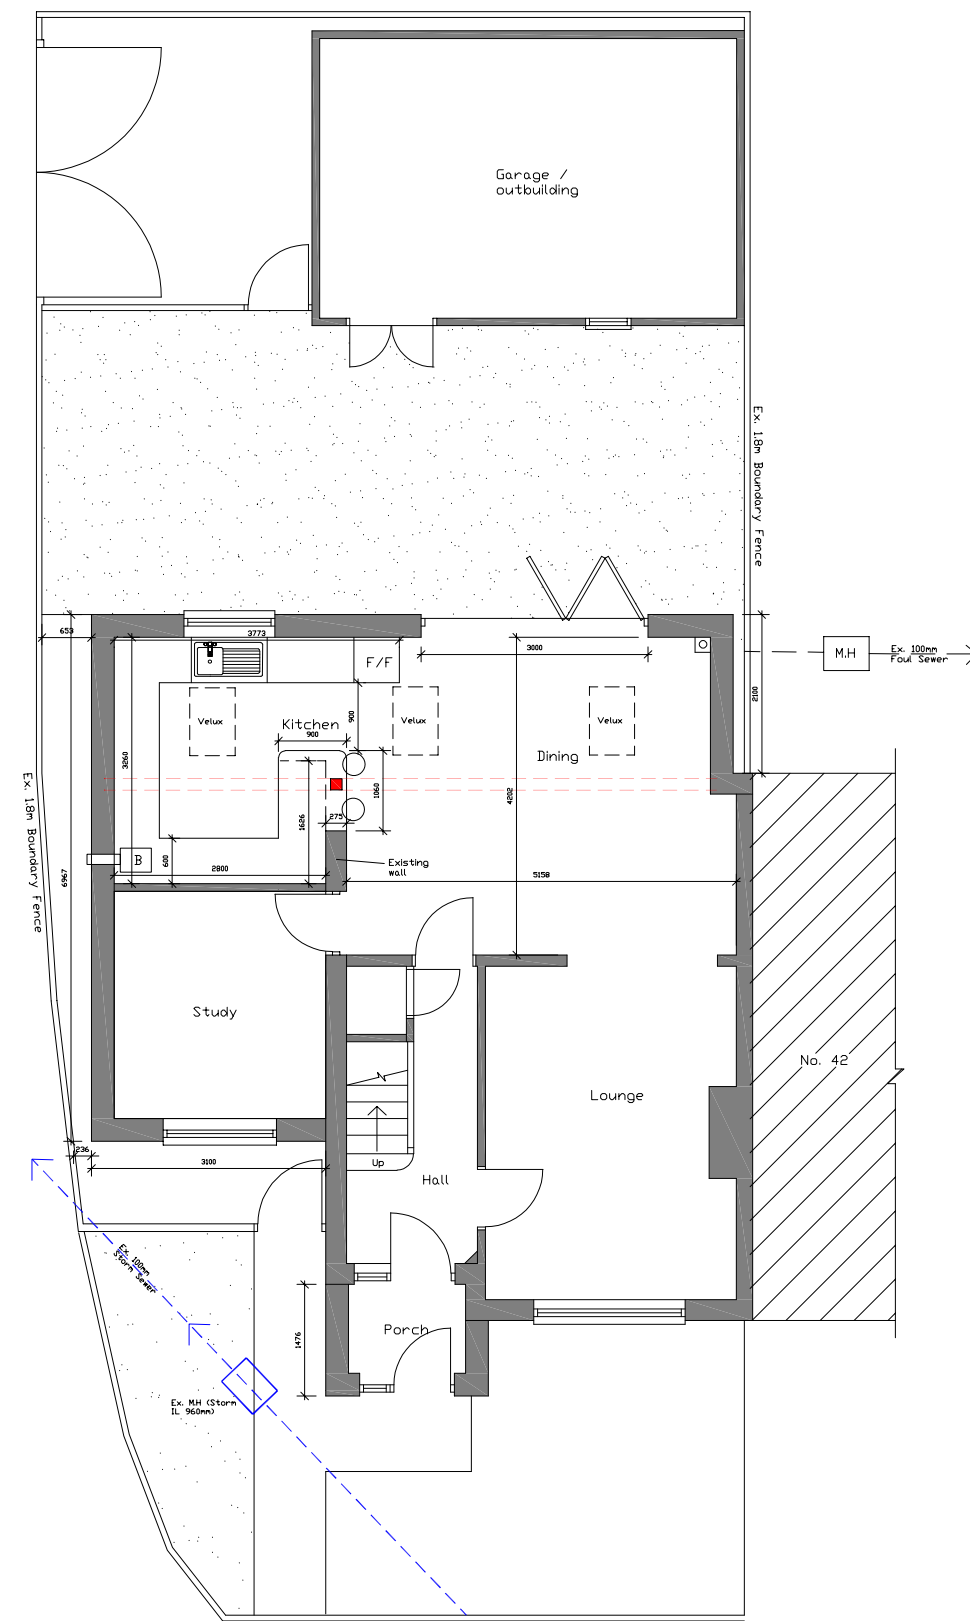


GROUND FLOOR PLAN

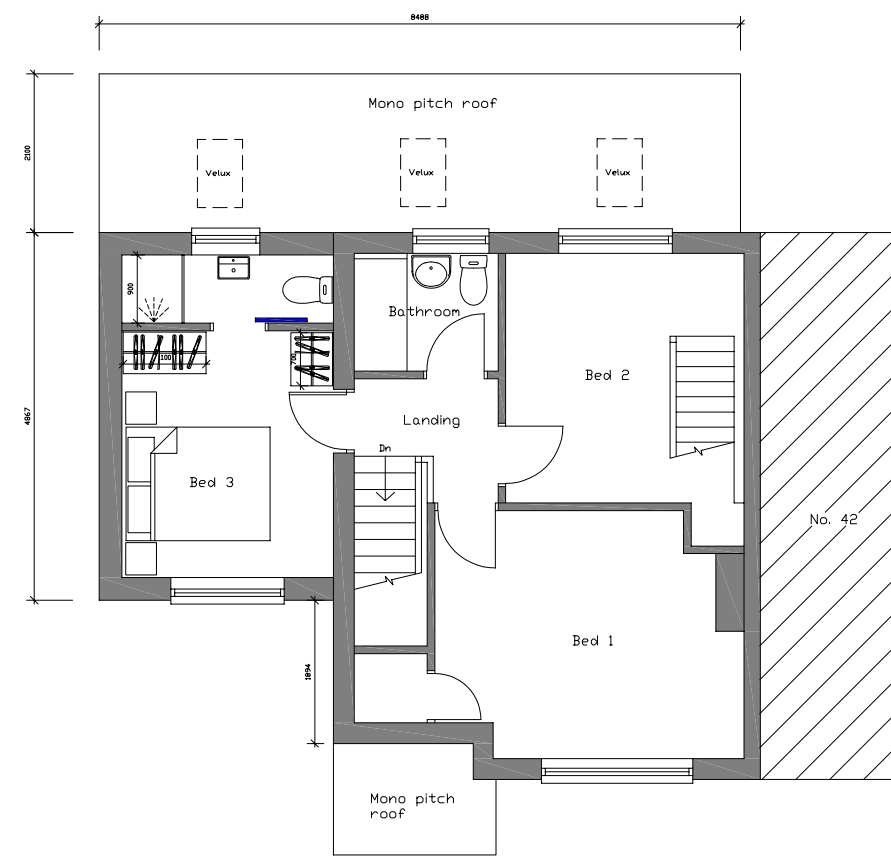


FIRST FLOOR PLAN

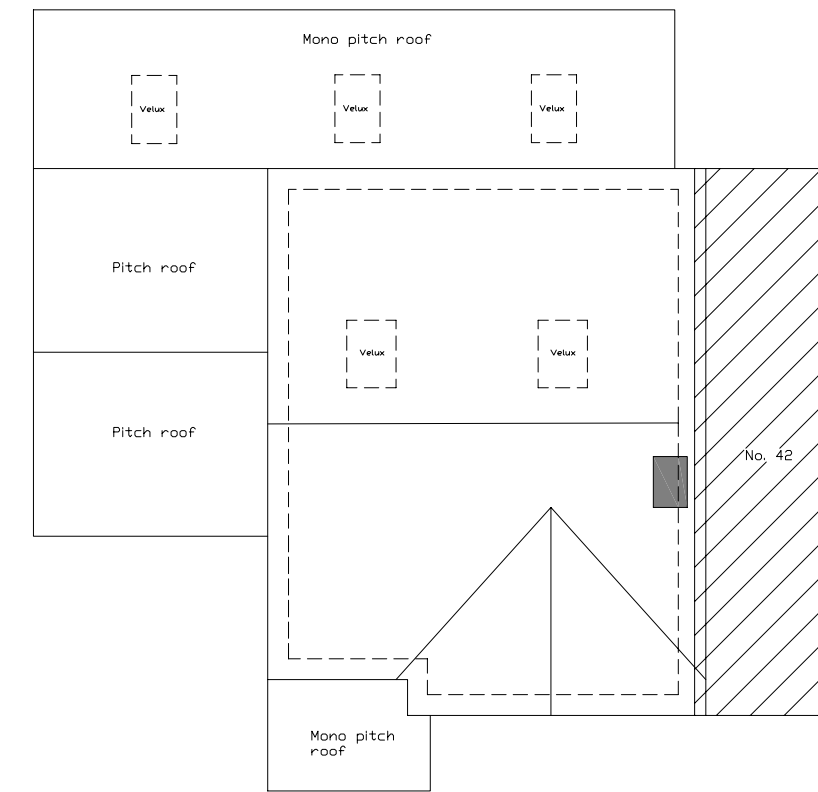

ROOF PLAN

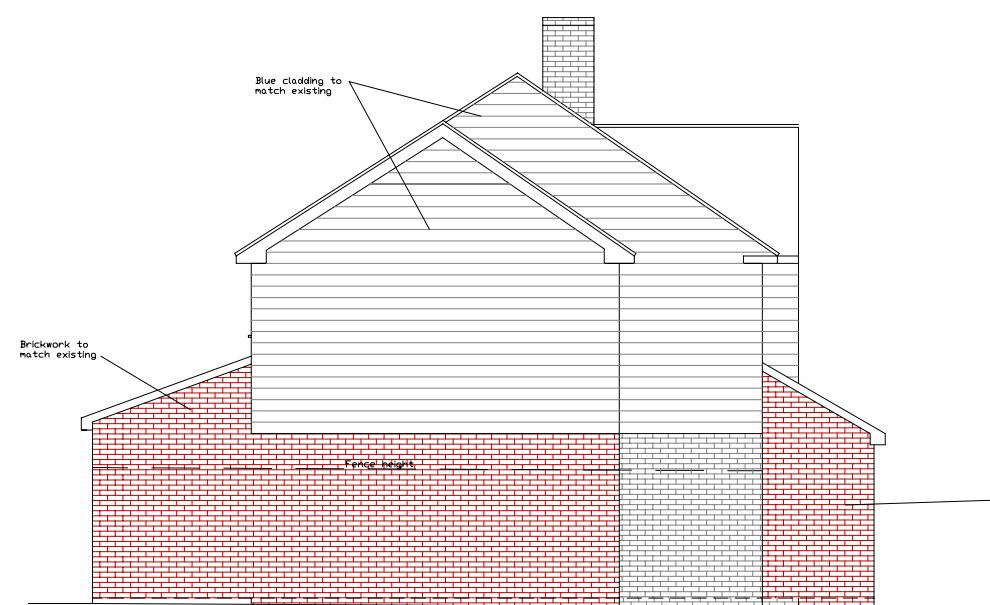

SIDE ELEVATION

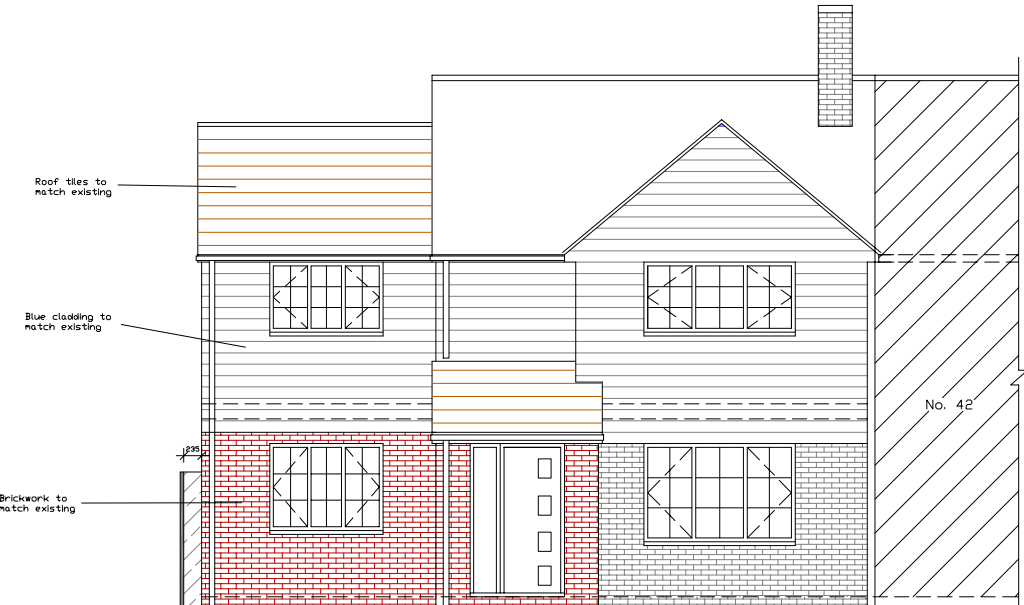

FRONT ELEVATION



REAR ELEVATION

Scale Bar 1:100



Rev	Description	Date
1	Proposed 2 storey side and single, storey rear extension and porch	
2	44 Ibsley Grove	
3	Bedhampton	
4	PD9 3DP	
Drawing Title: Proposed Plans & Elevations		
Drawing Number: Planning002		Scale: 1:100 @ A2
Date: August 2025		Rev: 1