


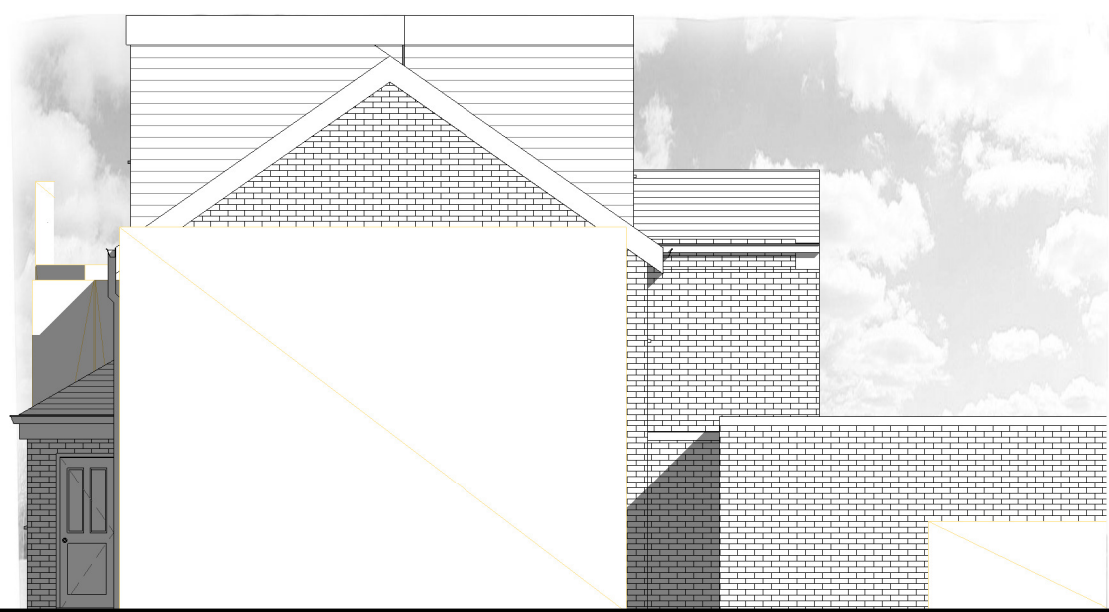


3 North Elevation
1 : 100



4 East Elevation
1 : 100




5 South Elevation
1 : 100

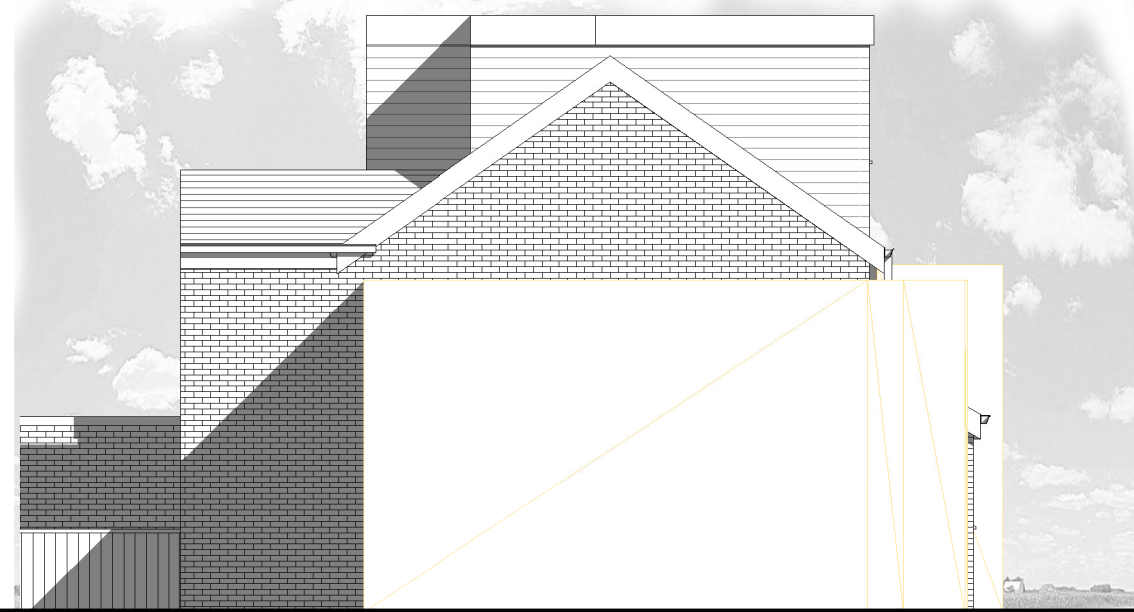


6 West Elevation
1 : 100




8 Front Perspective

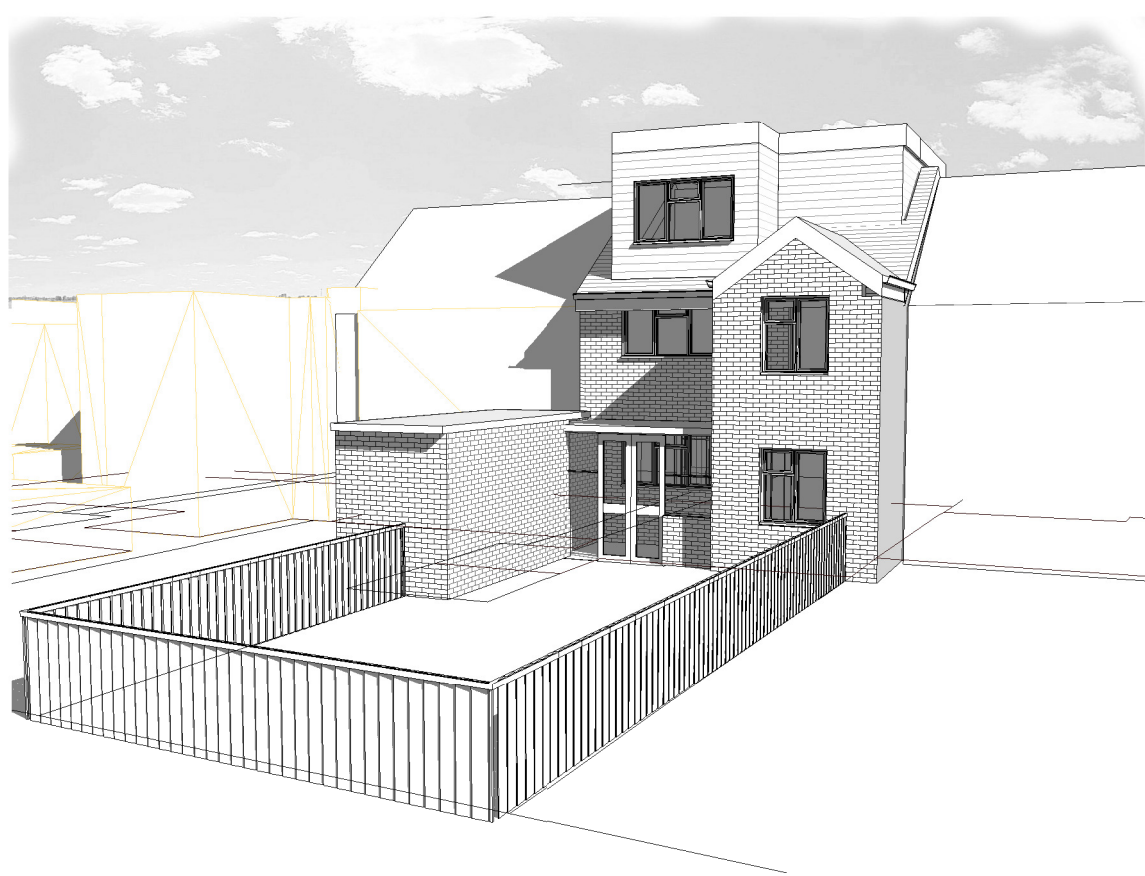


9 Rear Perspective

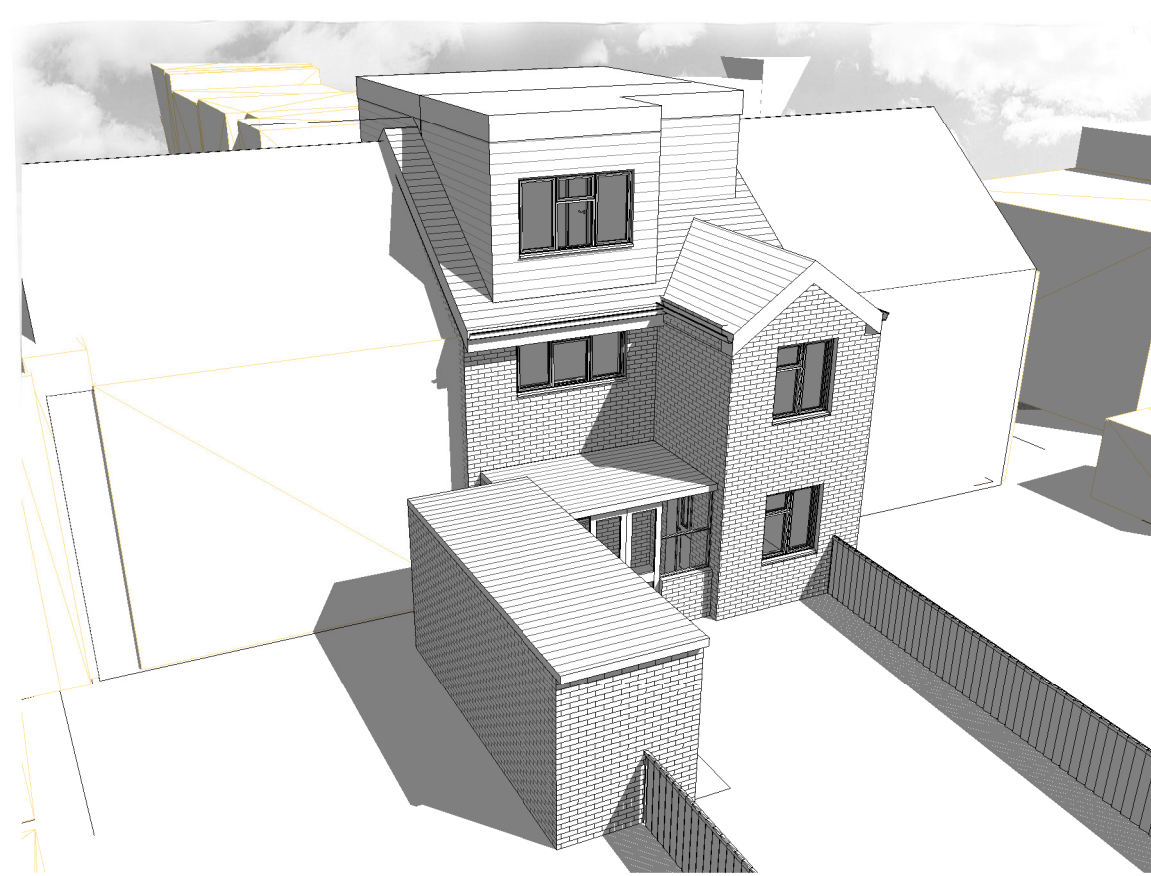


10 Aerial Perspective

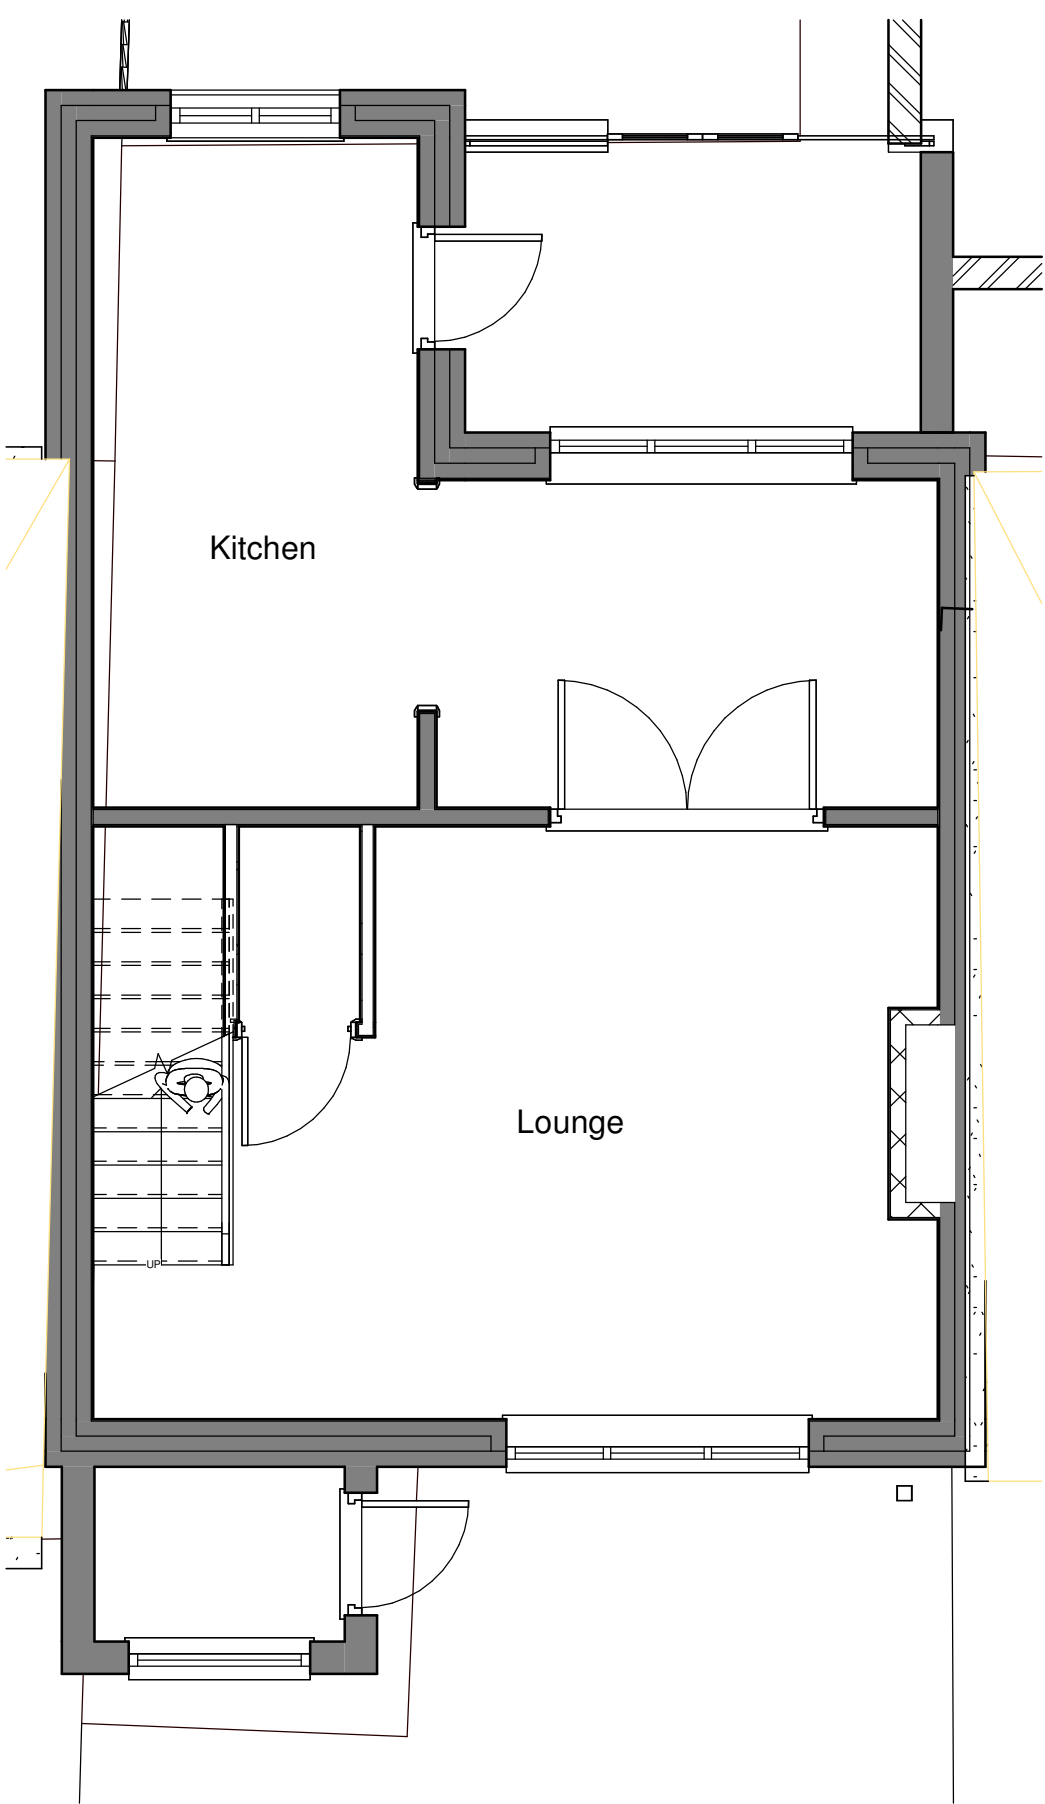


2 Ground floor
1 : 50

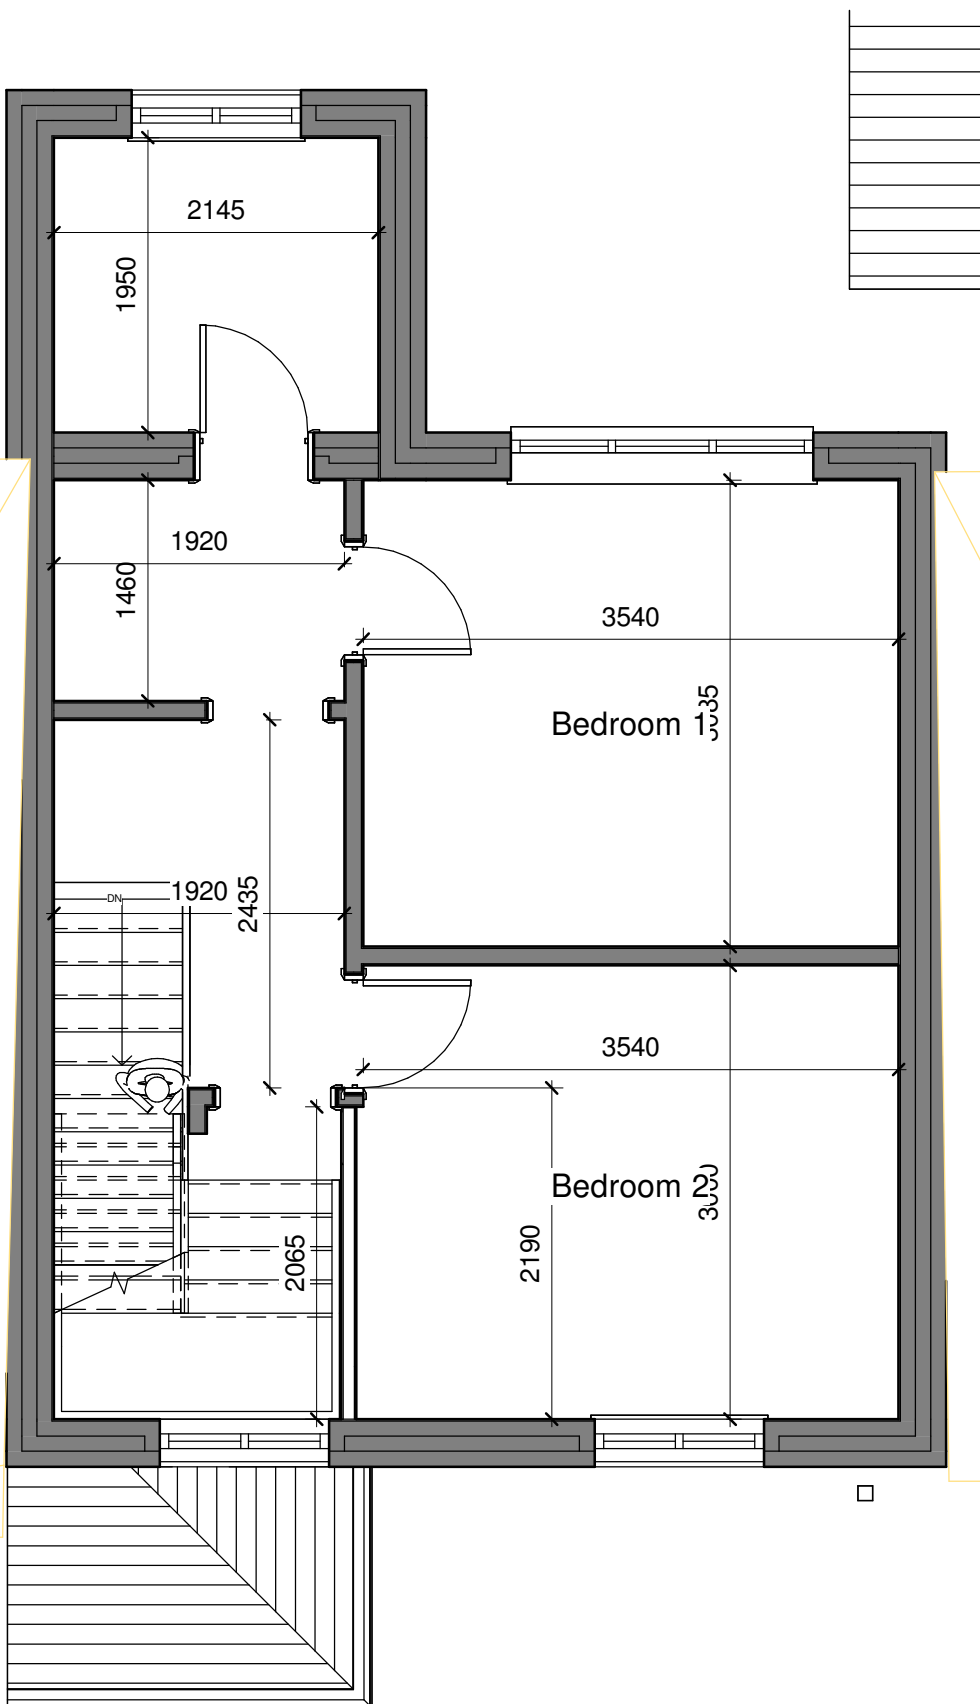

7 First Floor
1 : 50

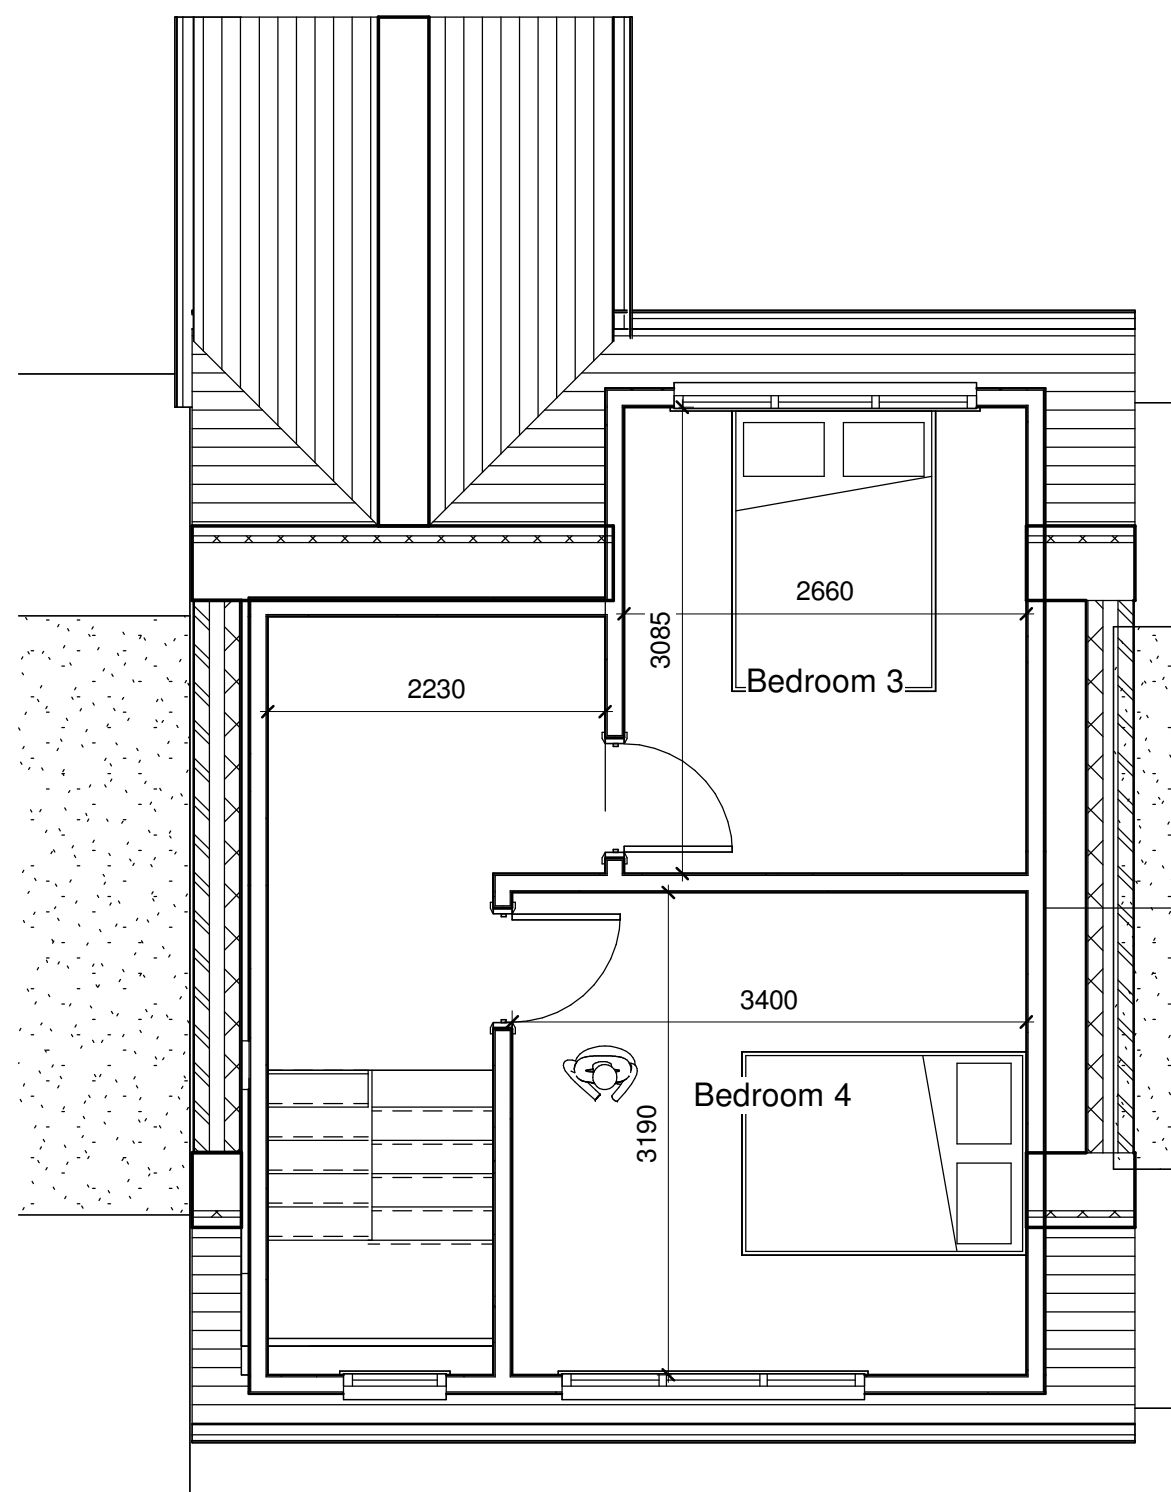

11 2F
1 : 50

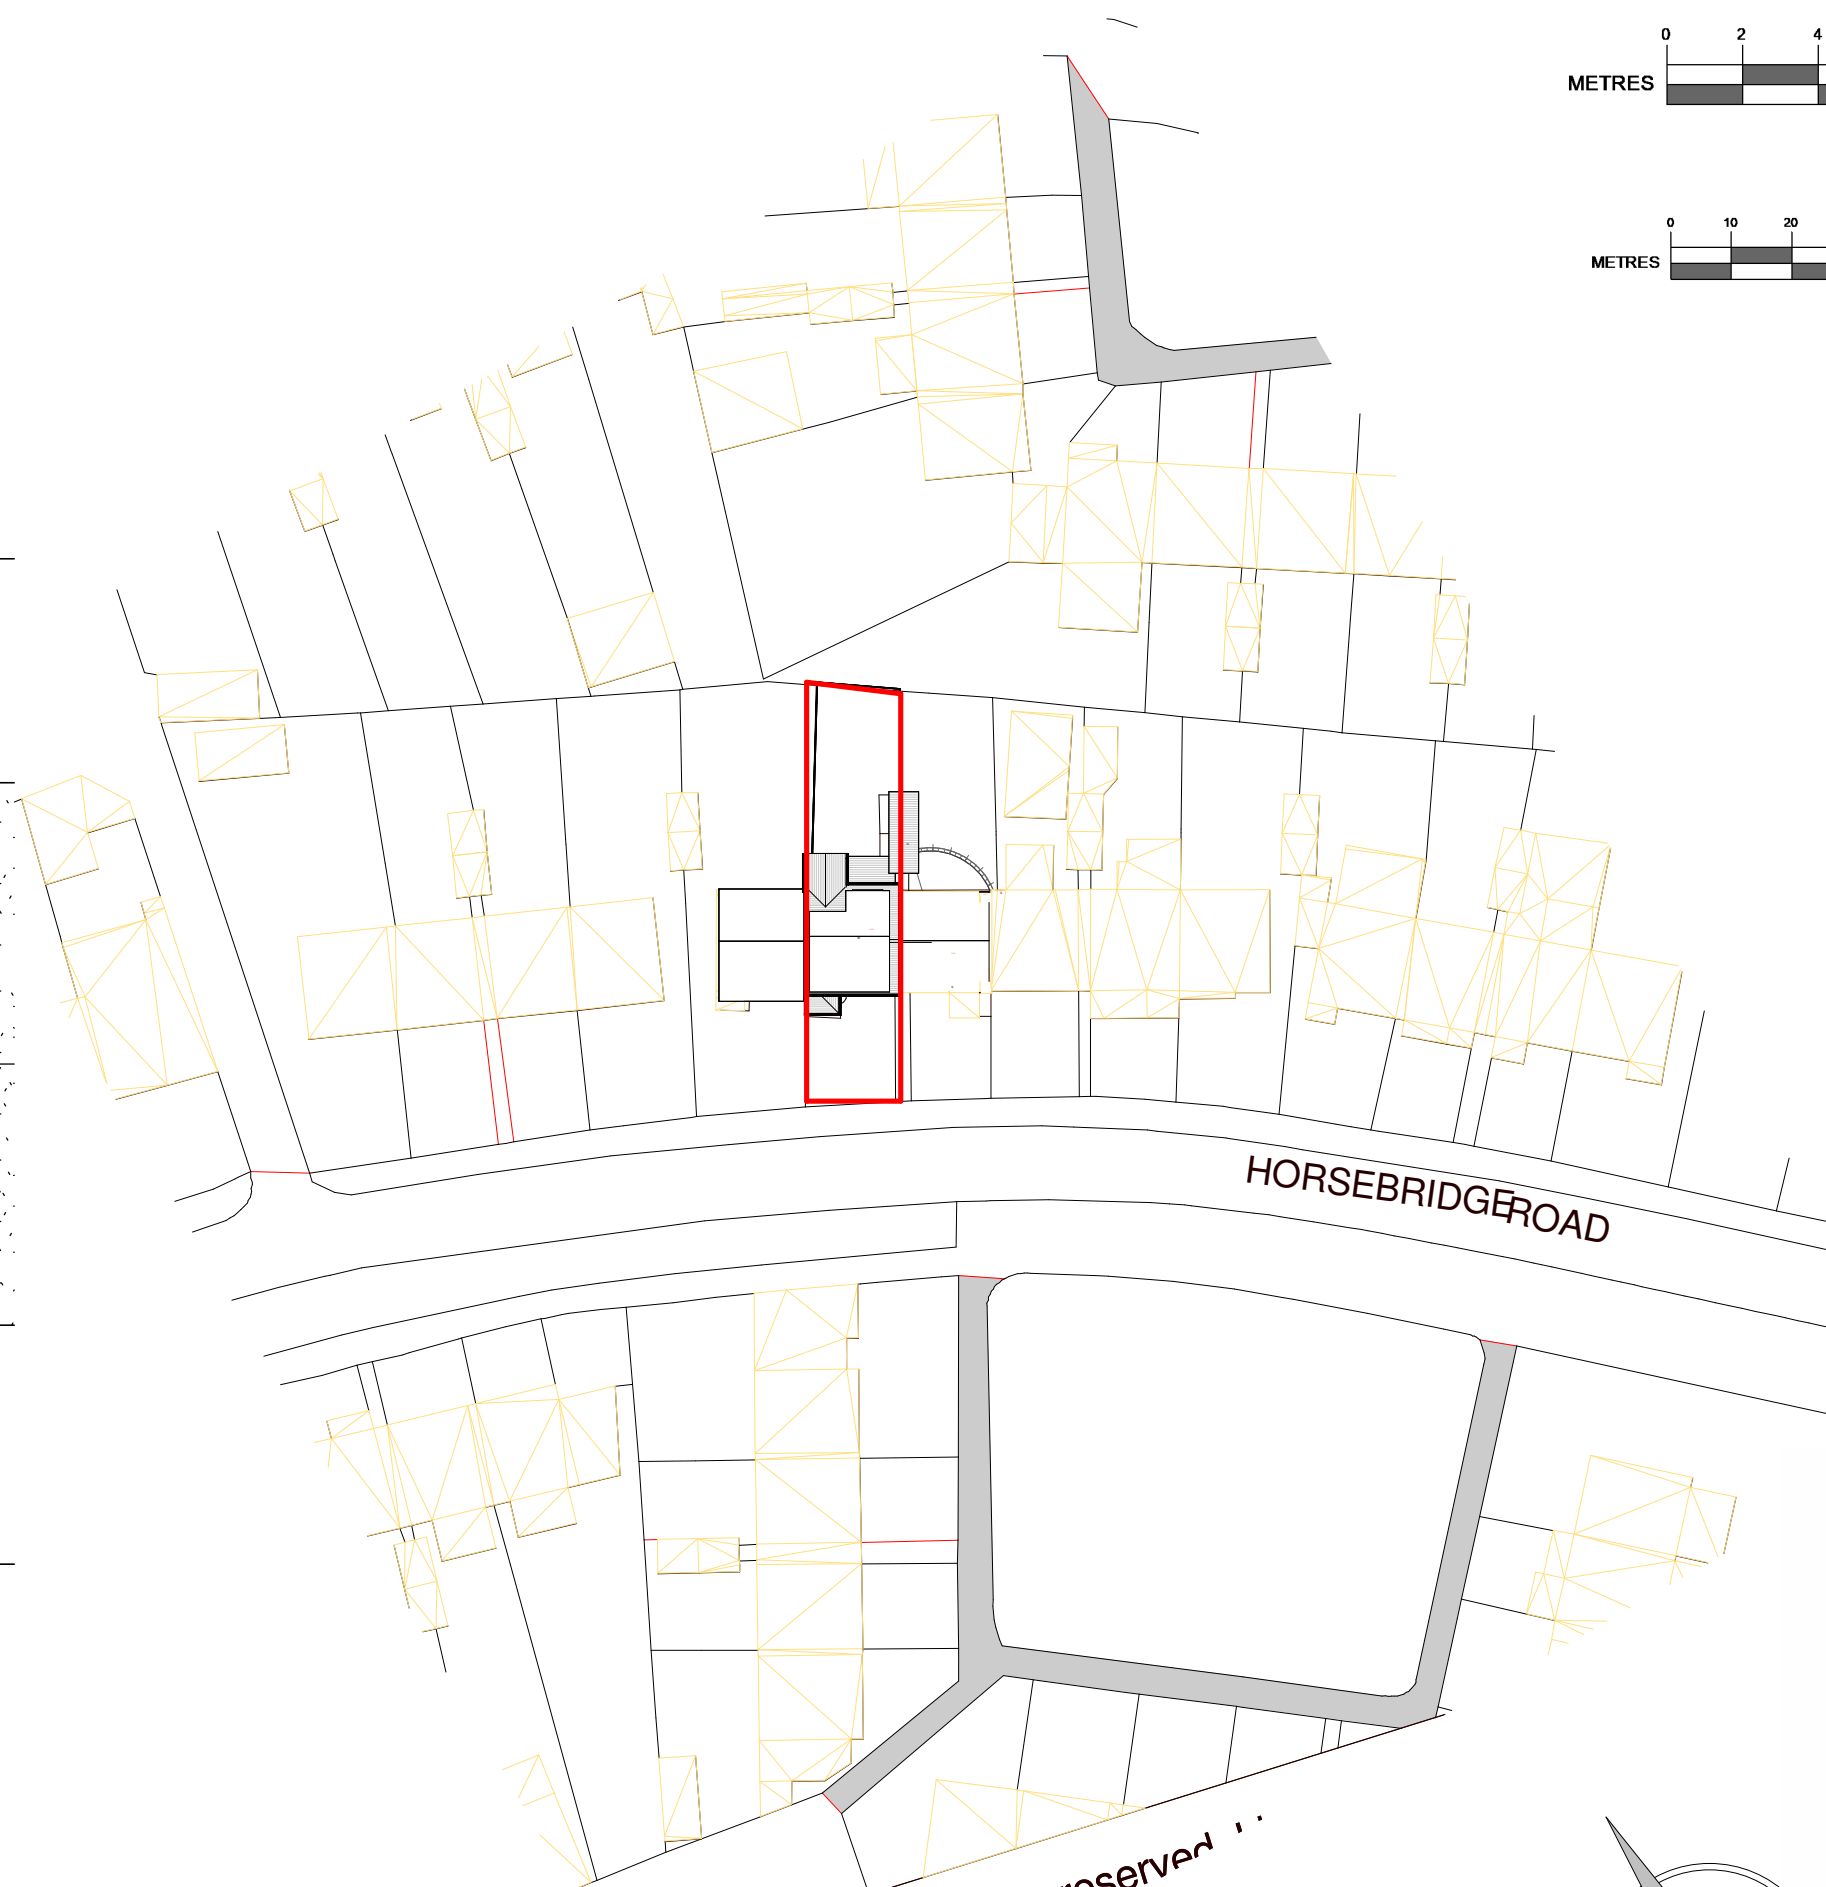

1 Site
1 : 500



NOTES:

All dimensions to be checked on site and any discrepancy notified to The Consultant. Written dimensions are to be used in preference to scaled dimensions.





This drawing is the property of The Consultant and must not be reproduced, in part or whole, or deviated from, without their permission.

It is essential that prior to commencement and during construction works, the contractor reviews the drawings and specification and discusses with the practice any inconsistencies, anomalies, non-industry standard features or other concerns.

For both pricing and construction purposes Structural, Mechanical and Electrical Engineers designs, calculations and sizes etc are to take preference over the layout drawings. Any discrepancies are to be brought to the immediate attention of The Consultant.

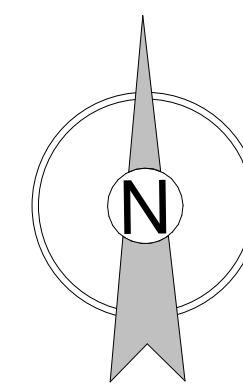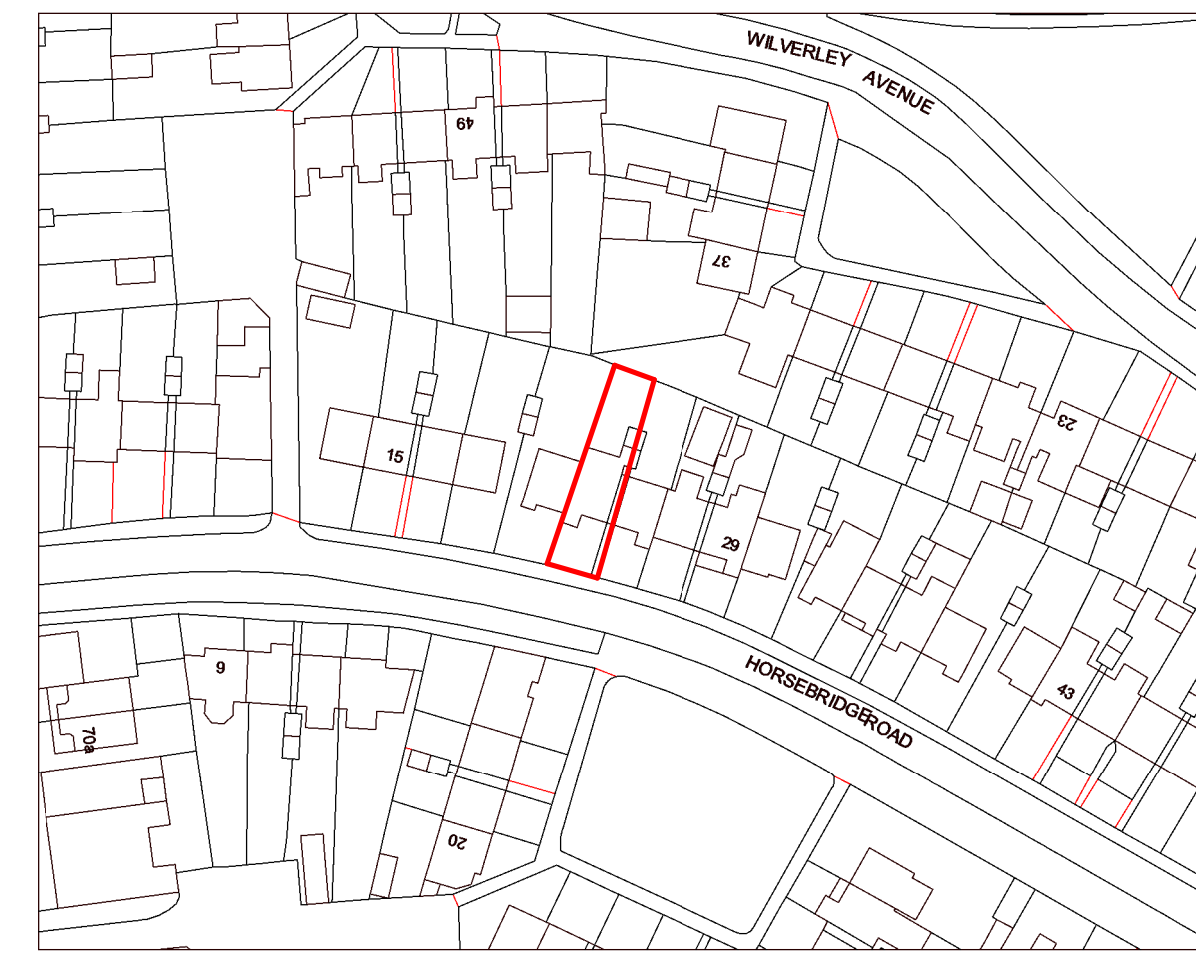

Ordnance Survey, (c) Crown Copyright 2024. All rights reserved. Licence number 100022432

 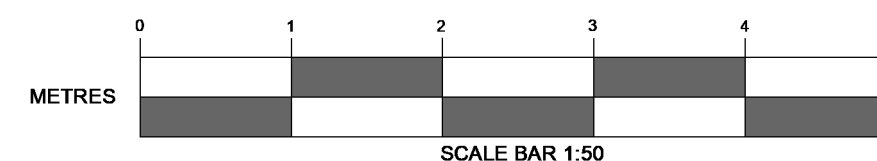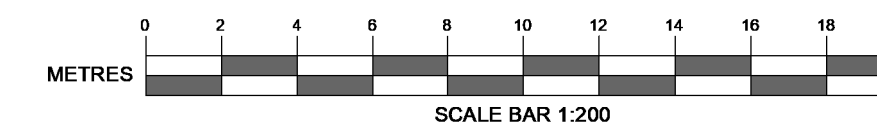 

AMENDMENTS

AMENDMENTS	DATE

CLIENT
Anthony and Jennifer Bowbanks
23 Horsebridge Road
Havant
PO9 2LH

PROJECT
23 Horsebridge Road
Havant
PO9 2LH

DRAWING TITLE
Proposed Plans & Elevations

DATE
01/02/2024

SCALE
As indicated

DRAWING No.
24.018.SP 02E1

REVISION
A

