
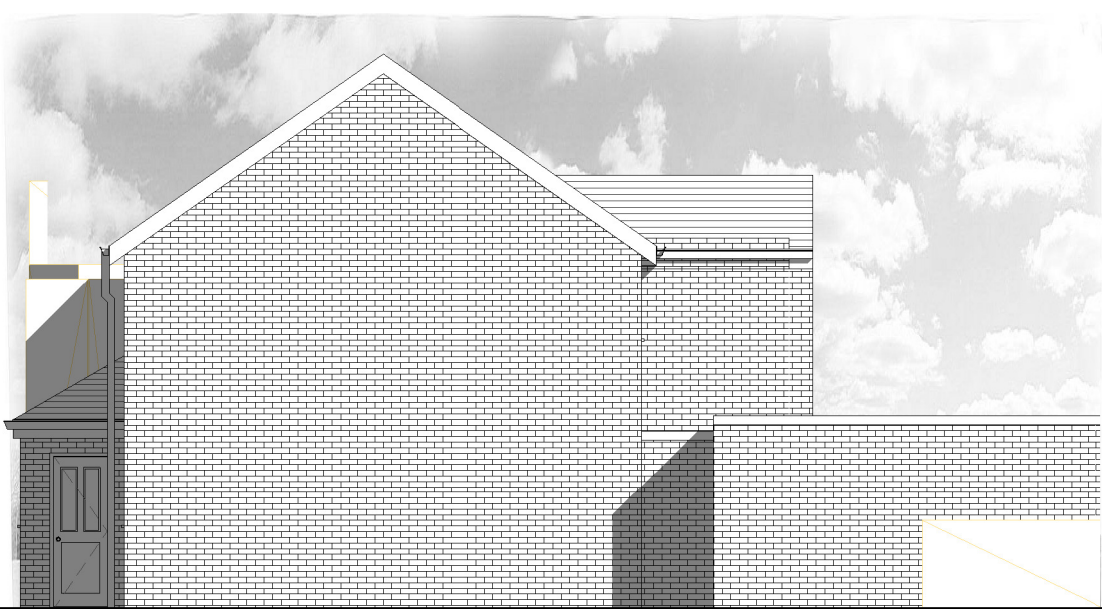


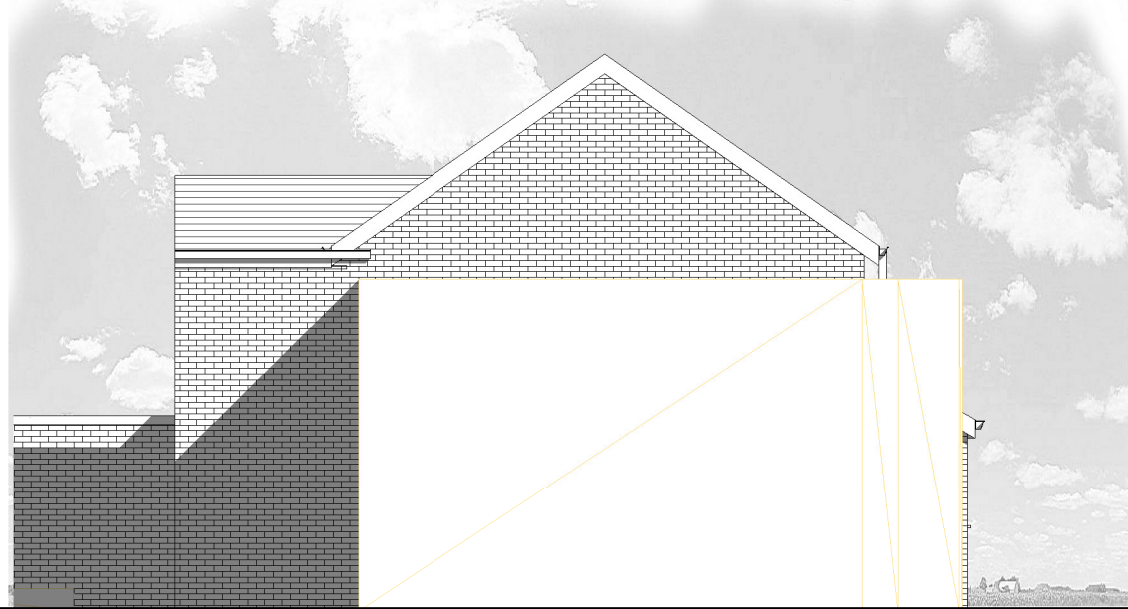

NOTES:

All dimensions to be checked on site and any discrepancy notified to The Consultant. Written dimensions are to be used in preference to scaled dimensions.

This drawing is the property of The Consultant and must not be reproduced, in part or whole, or deviated from, without their permission.

It is essential that prior to commencement and during construction works, the contractor reviews the drawings and specification and discusses with the practice any inconsistencies, anomalies, non-industry standard features or other concerns.



For both pricing and construction purposes Structural, Mechanical and Electrical Engineers designs, calculations and sizes etc are to take preference over the layout drawings. Any discrepancies are to be brought to the immediate attention of The Consultant.

3 North Elevation
1 : 100

4 East Elevation
1 : 100

5 South Elevation
1 : 100






6 West Elevation
1 : 100

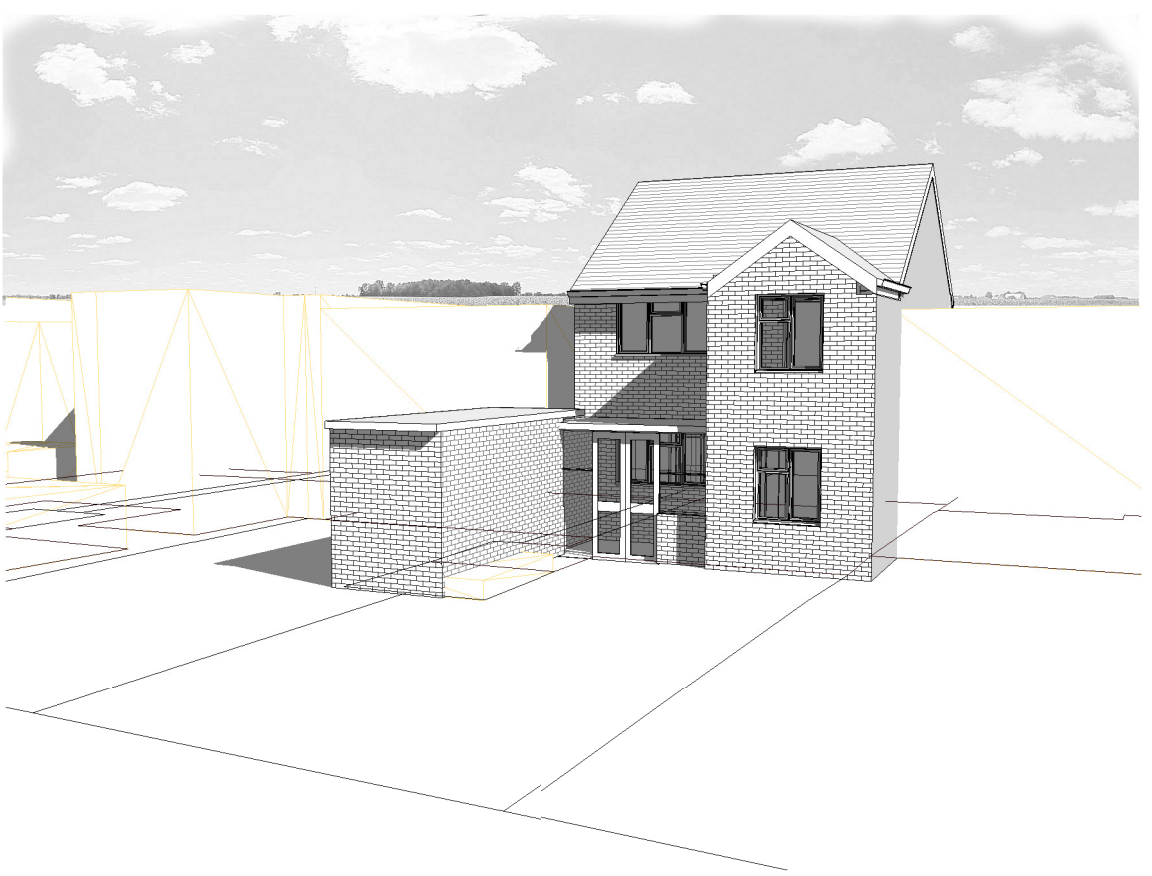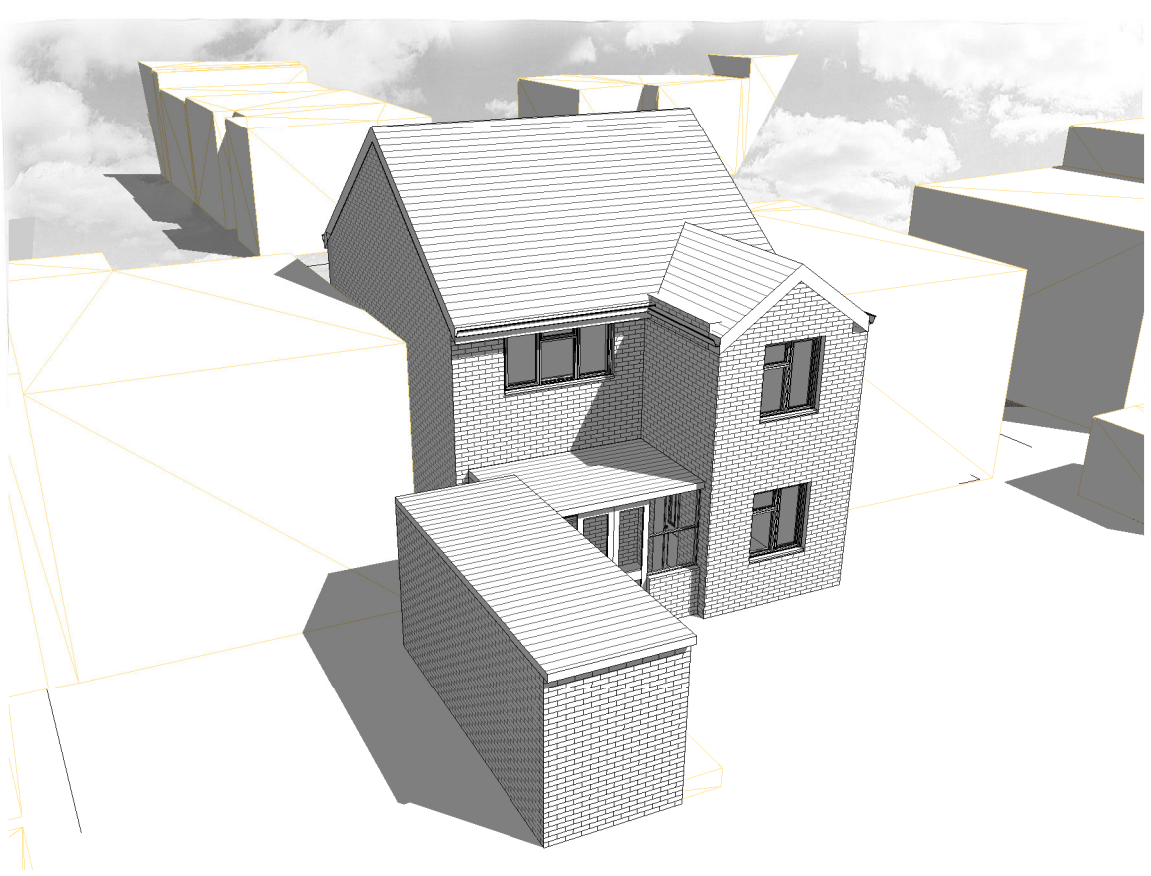

8 Front Perspective

9 Rear Perspective

10 Aerial Perspective

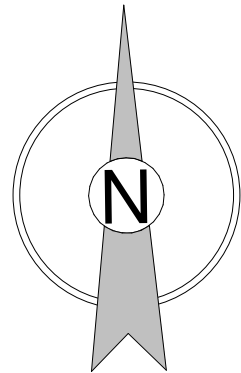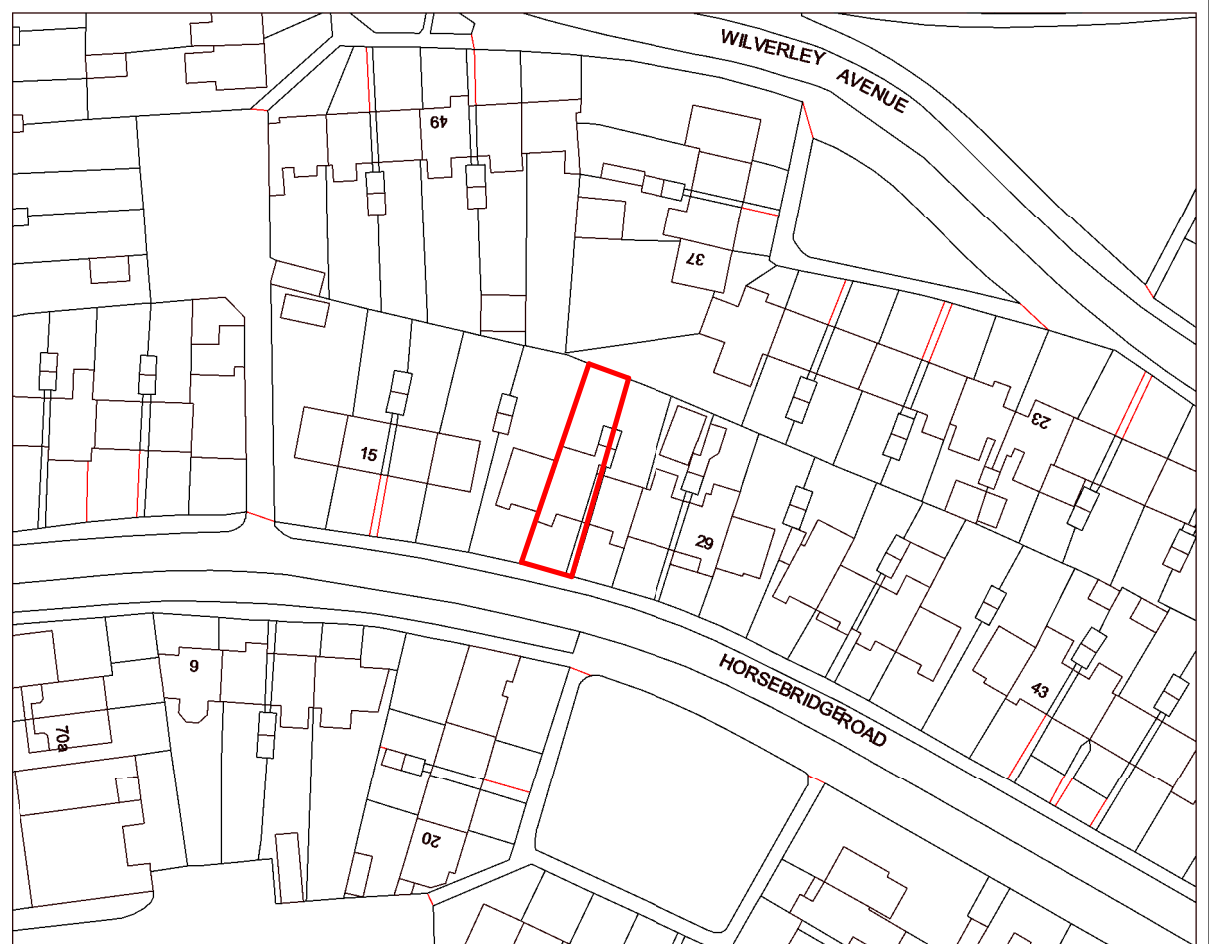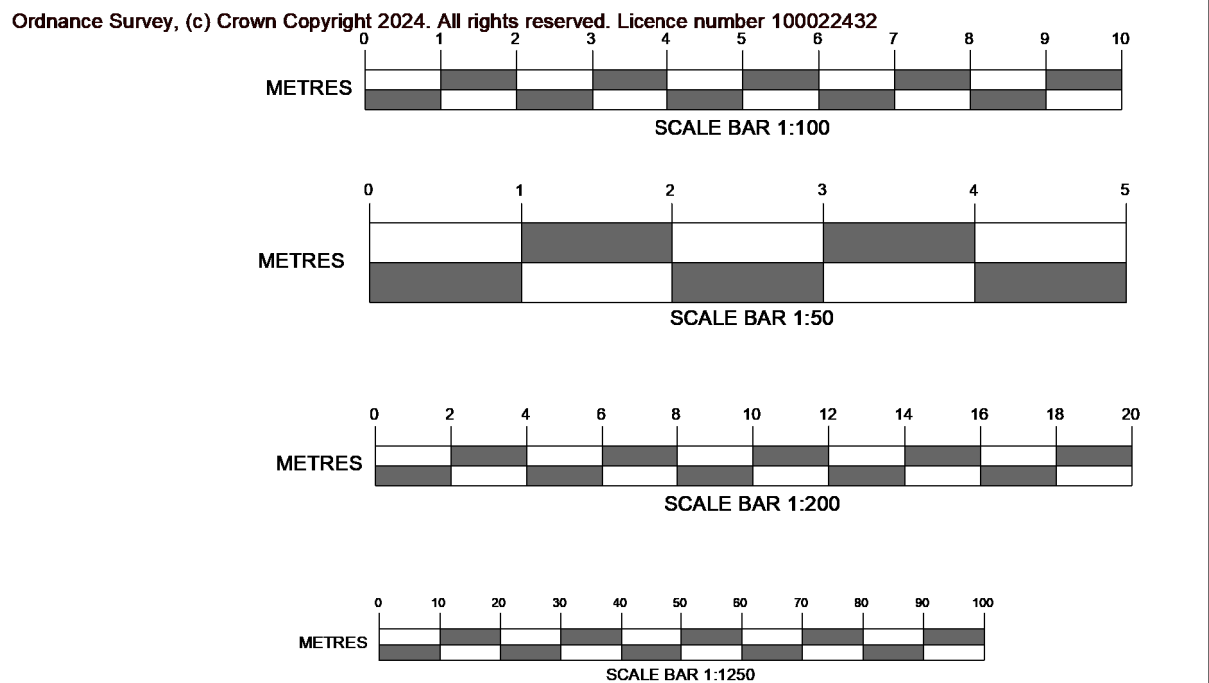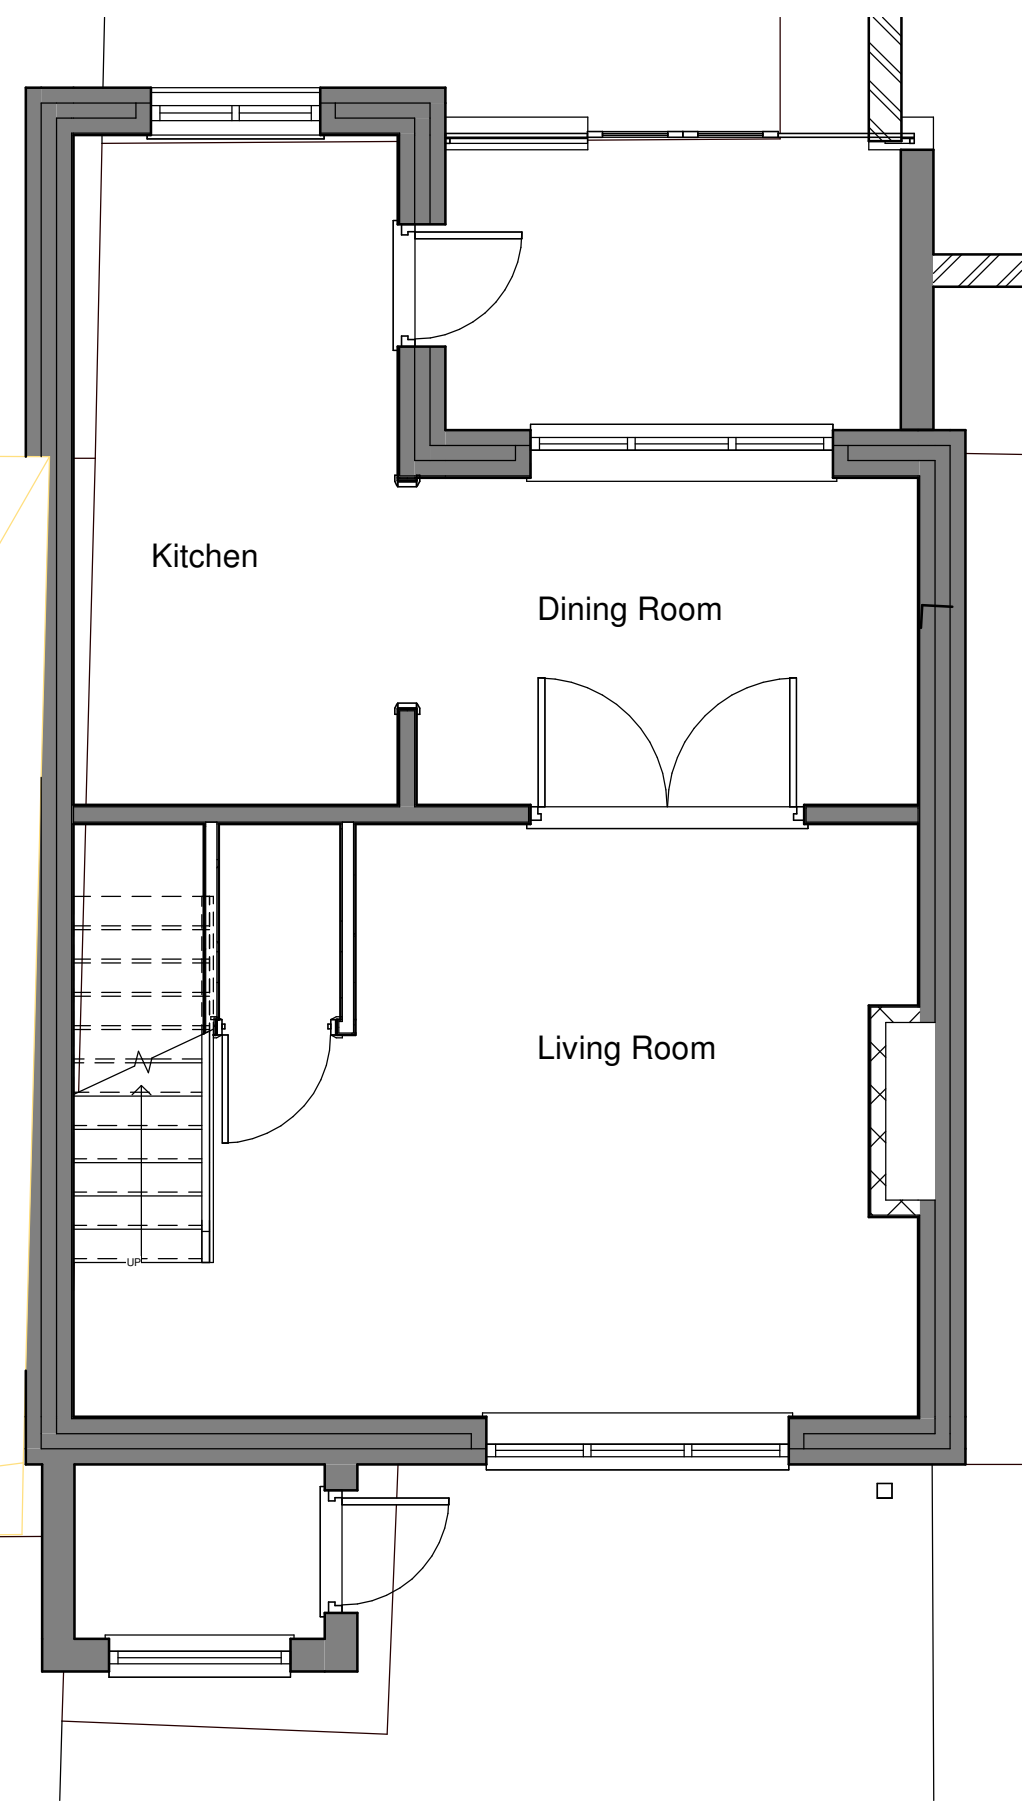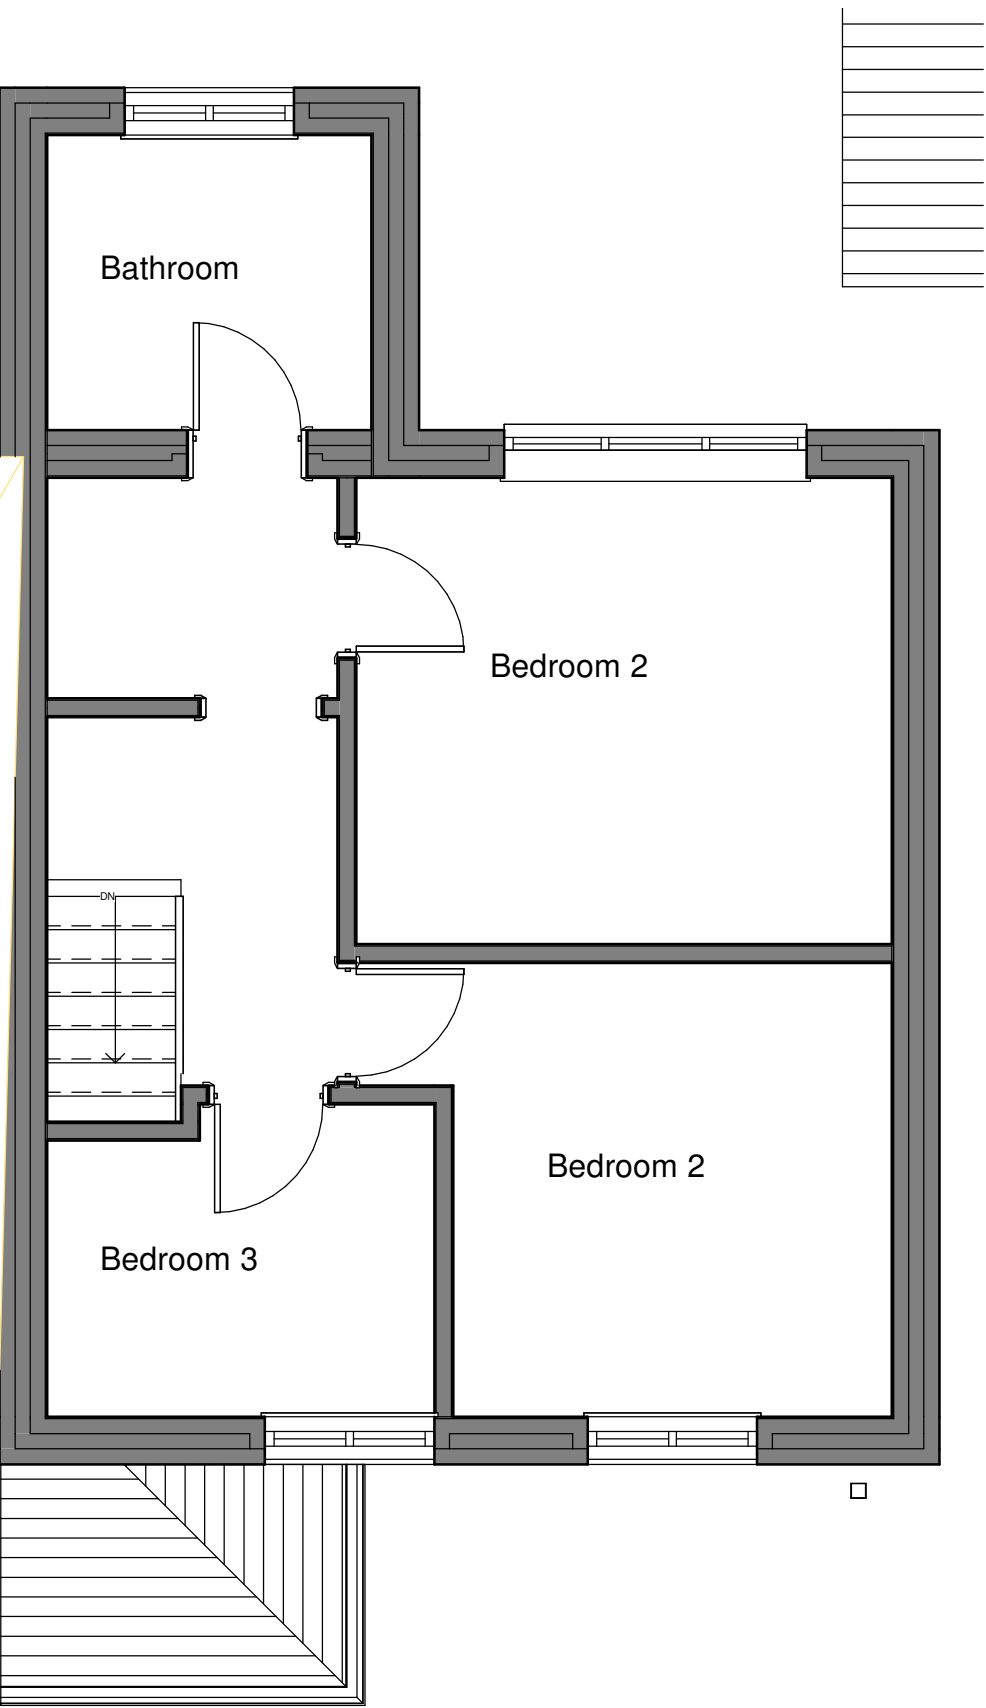

2 Ground floor
1 : 50

7 First Floor
1 : 50



1 Site
1 : 500

AMENDMENTS	DATE
CLIENT Anthony and Jennifer Bowbanks 23 Horsebridge Road Havant PO9 2LH	
PROJECT 23 Horsebridge Road Havant PO9 2LH	
DRAWING TITLE Existing Plans & Elevations	
DATE 01/02/2024	
SCALE As indicated	
DRAWING No. 24.018.SP 01A1	REVISION A

