

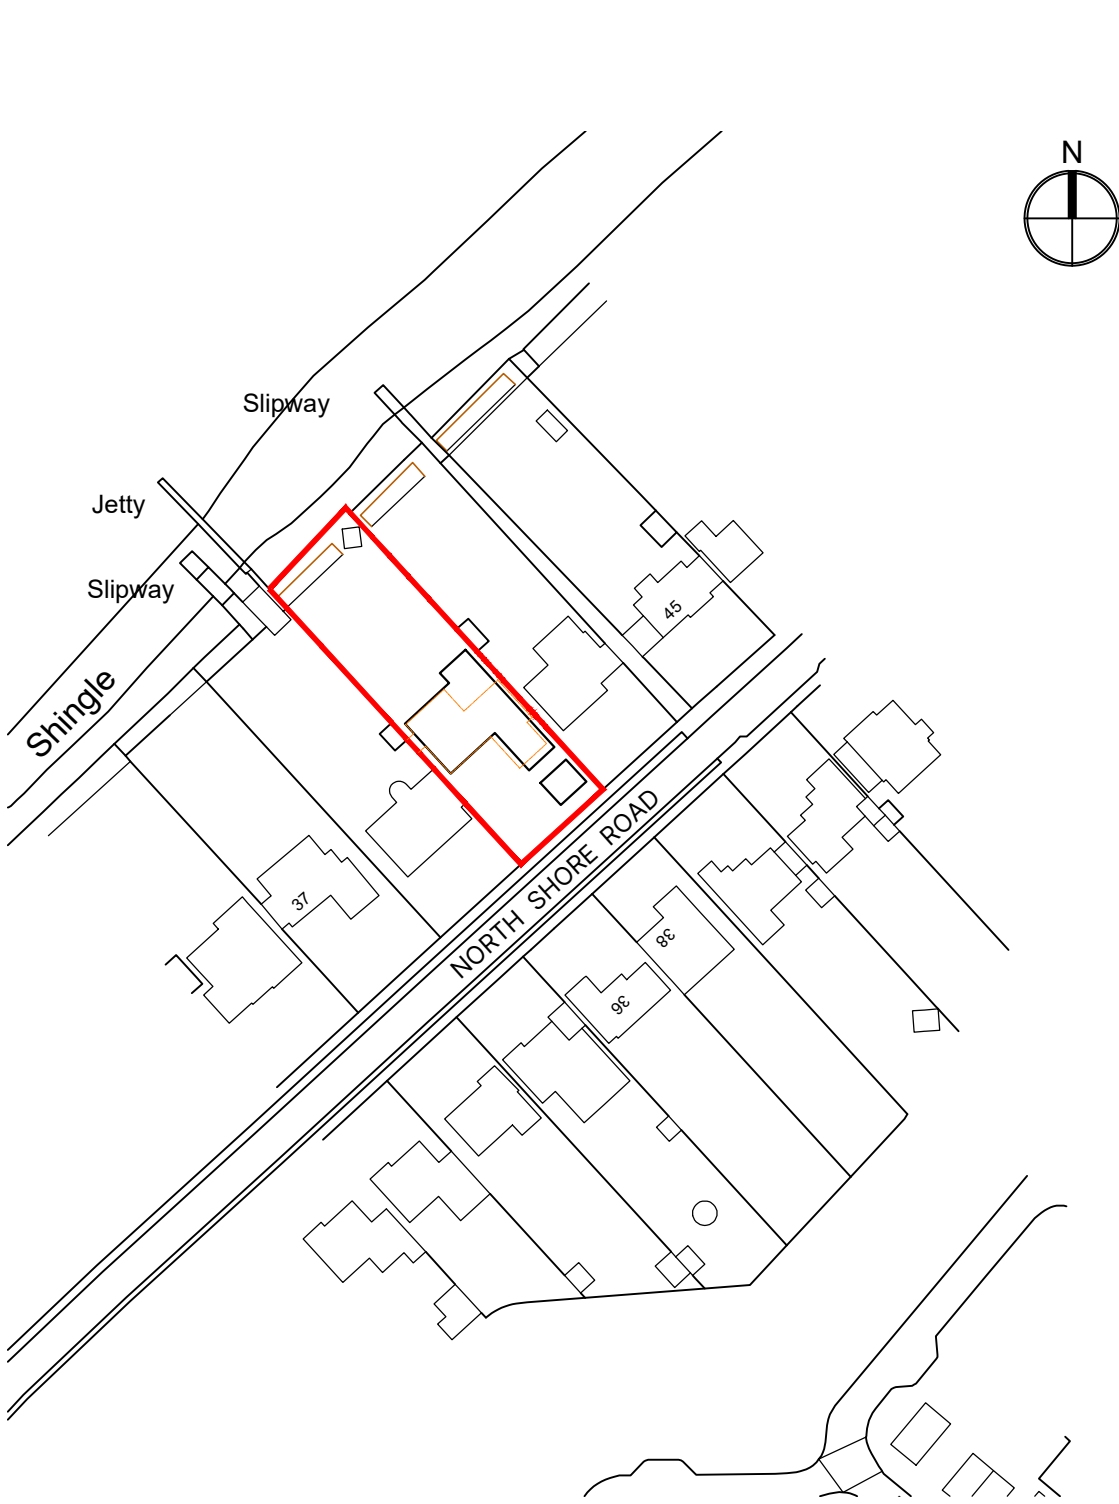


41 NORTH SHORE ROAD
PROPOSED

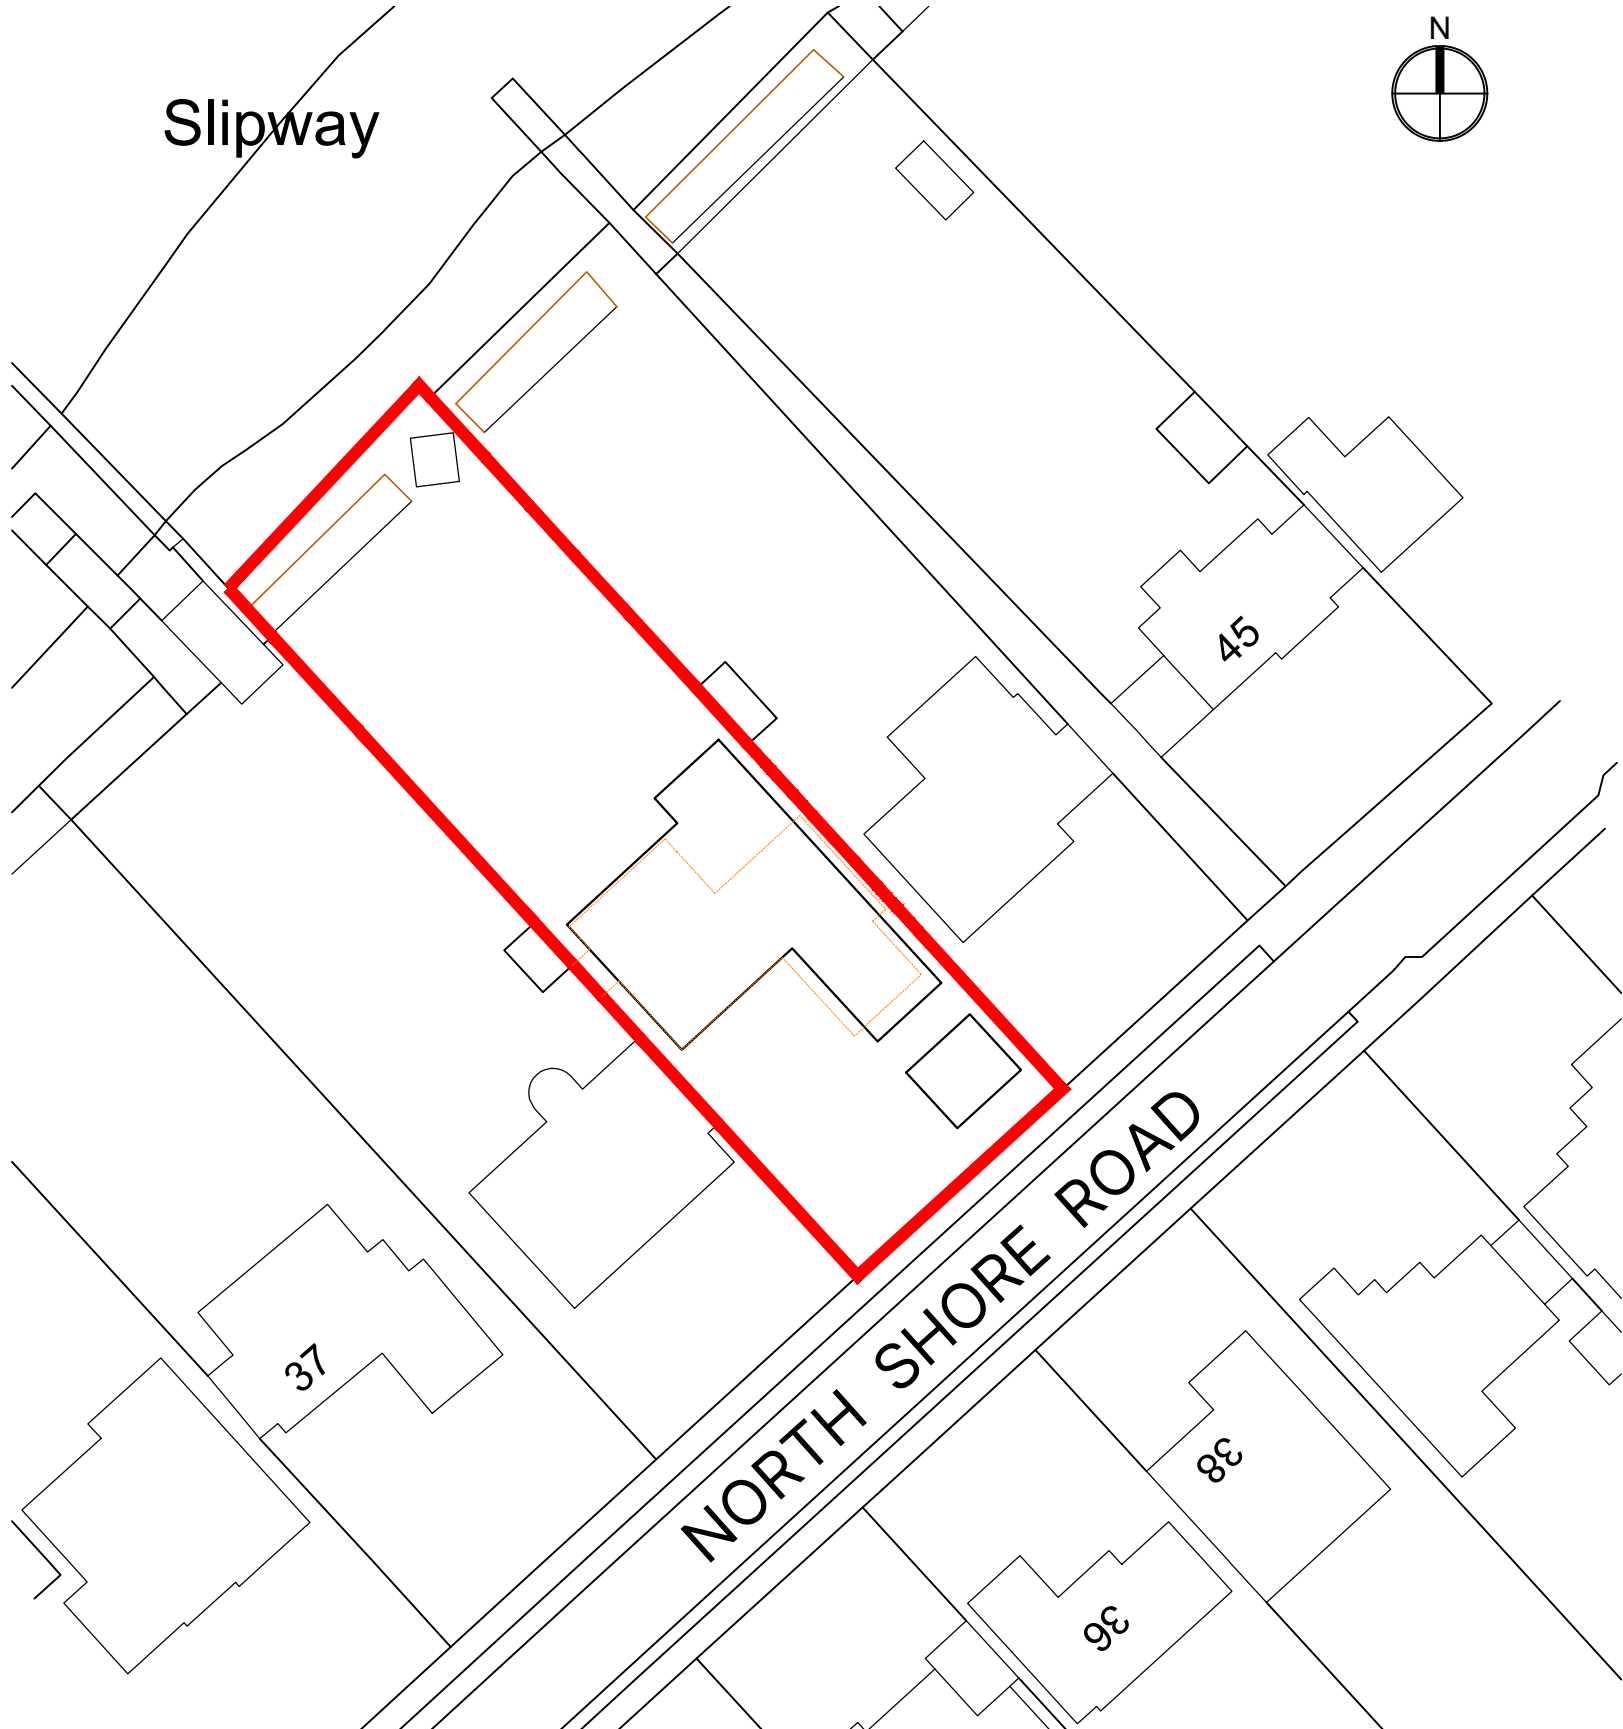



PROPOSED LOCATION PLAN

1:1250
Ordnance Survey (c) Crown Copyright 2023.
All rights reserved. Licence number 100022432

 

PROPOSED BLOCK PLAN

1:500
Ordnance Survey (c) Crown Copyright 2023.
All rights reserved. Licence number 100022432

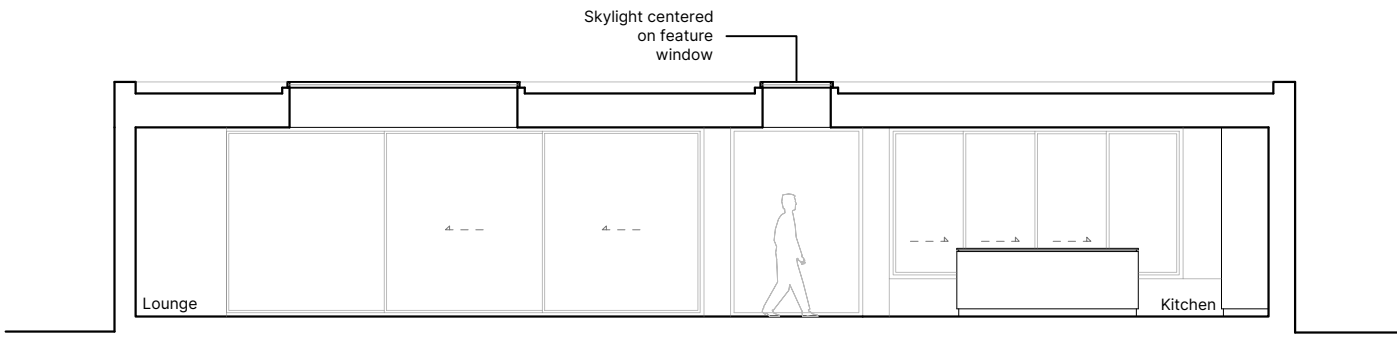 


SECTION AA

1:100



SECTION BB

1:100

 

GENERAL NOTES

Dimensions to be checked on site before commencing work. Any discrepancies shall be reported to the architect immediately.

Do not scale from these drawings except for planning purposes. Use figured dimensions only.


ACCOMPANYING DOCUMENTATION

All details shown on Helyer Davies Architects drawings are to be read in conjunction with the project specification and other consultants drawings and details.



PROPOSED FRONT ELEVATION

[south] 1:100

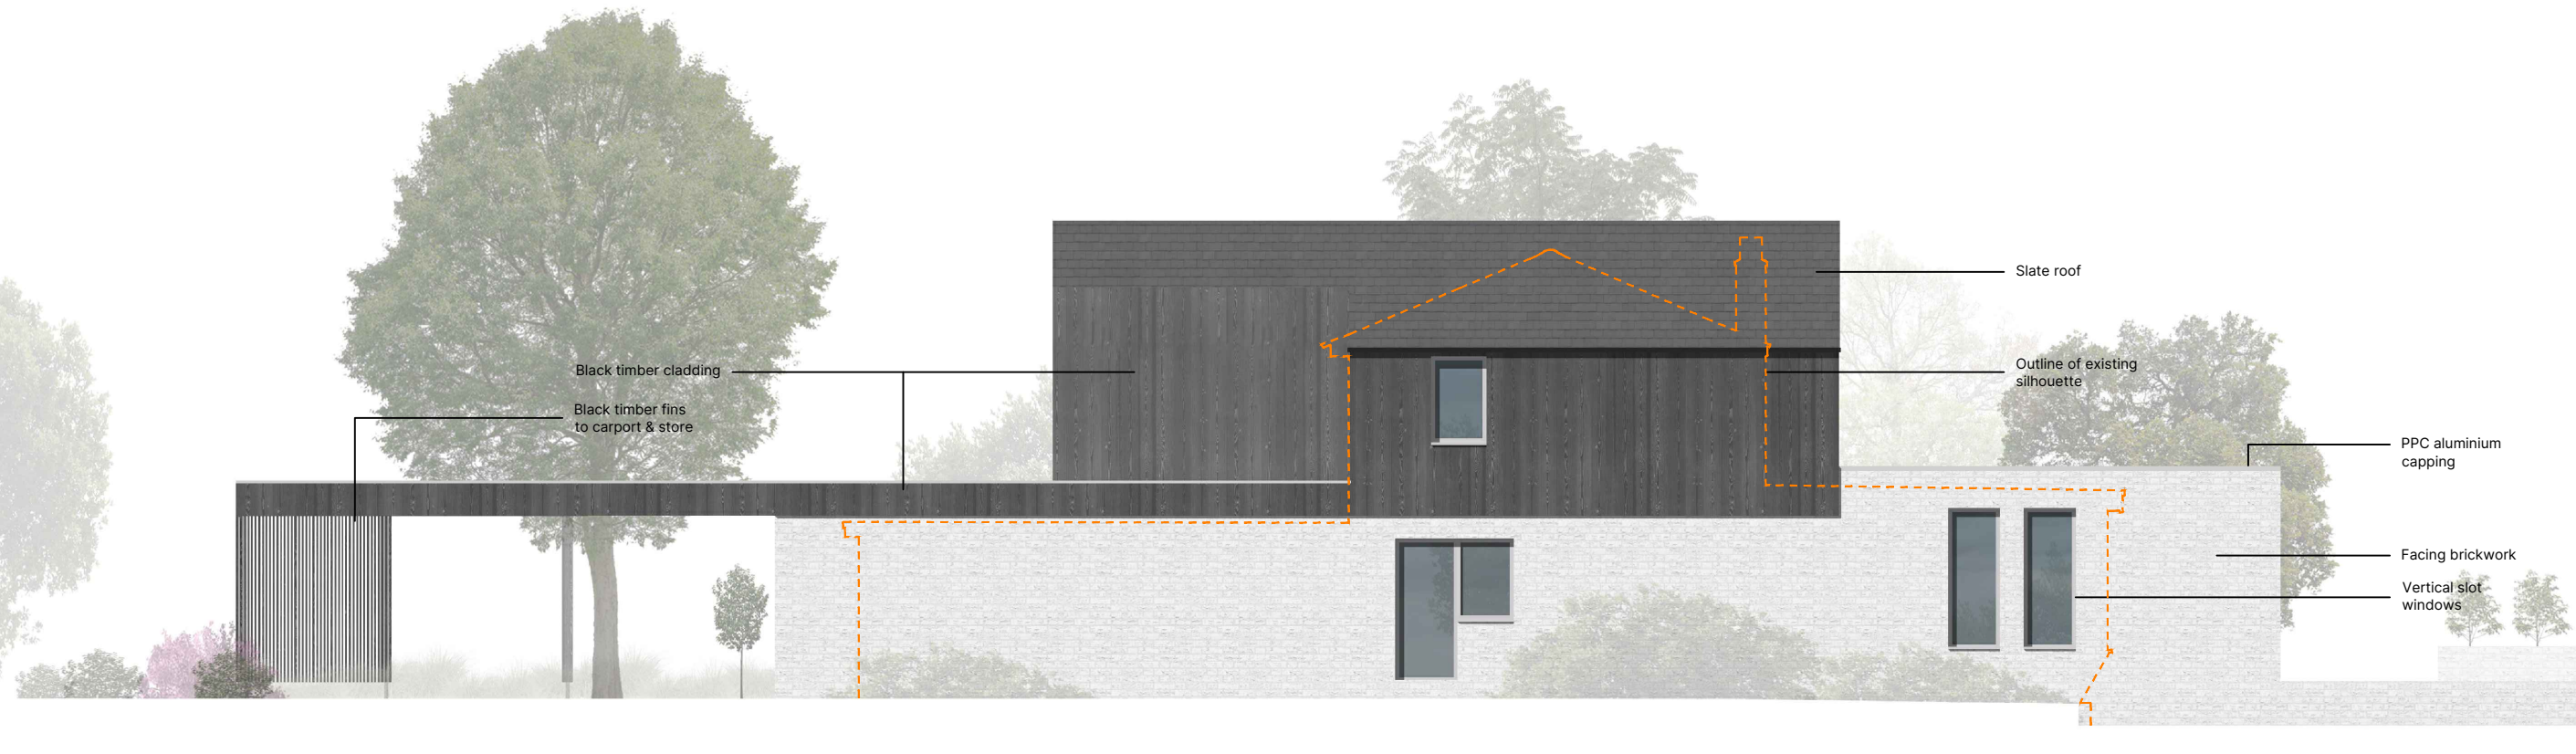

PROPOSED SIDE ELEVATION

[east] 1:100




PROPOSED REAR ELEVATION

[north] 1:100



PROPOSED SIDE ELEVATION

[west] 1:100

 

E	01.08.25	Updates for Trees	DM
D	29.05.25	Planning Issue	DM
C	23.05.25	Draft Planning Issue	DM
B	26.03.25	Updates for Comment	DM
A	19.03.25	For Comment	DM
REV	DATE	AMENDMENT	DRAWN

Helyer Davies Architects

www.hdarchitects.co.uk
mail@hdarchitects.co.uk
01243 370 715

Unit 1 The Old Flour Mill - Queen St
Emsworth - PO10 7BT

PROJECT

41 North Shore Road
Hayling Island, PO11 0HN

DRAWING
Proposed Elevations & Sections

SCALE
As noted @A1

DATE	DRAWN
Aug-25	DM
DRAWING No.	REV
24086 - 003	E