

41 NORTH SHORE ROAD
EXISTING


GENERAL NOTES

Dimensions to be checked on site before commencing work. Any discrepancies shall be reported to the architect immediately.


Do not scale from these drawings except for planning purposes. Use figured dimensions only.

ACCOMPANYING DOCUMENTATION


All details shown on Helyer Davies Architects drawings are to be read in conjunction with the project specification and other consultants drawings and details.

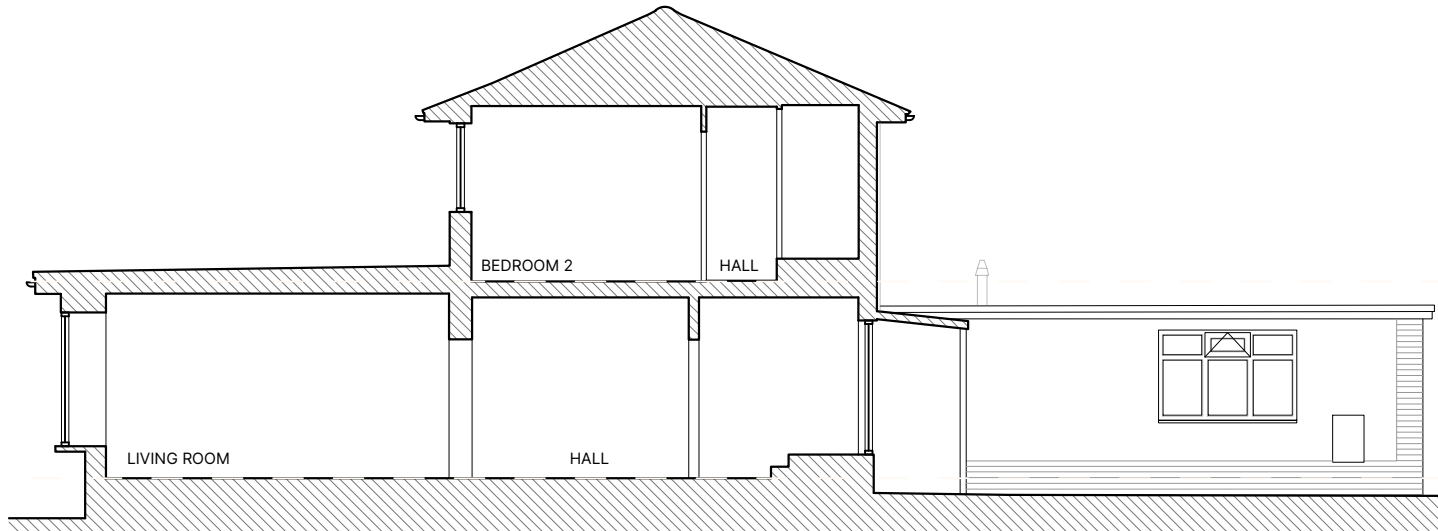


EXISTING SECTION A
1:100

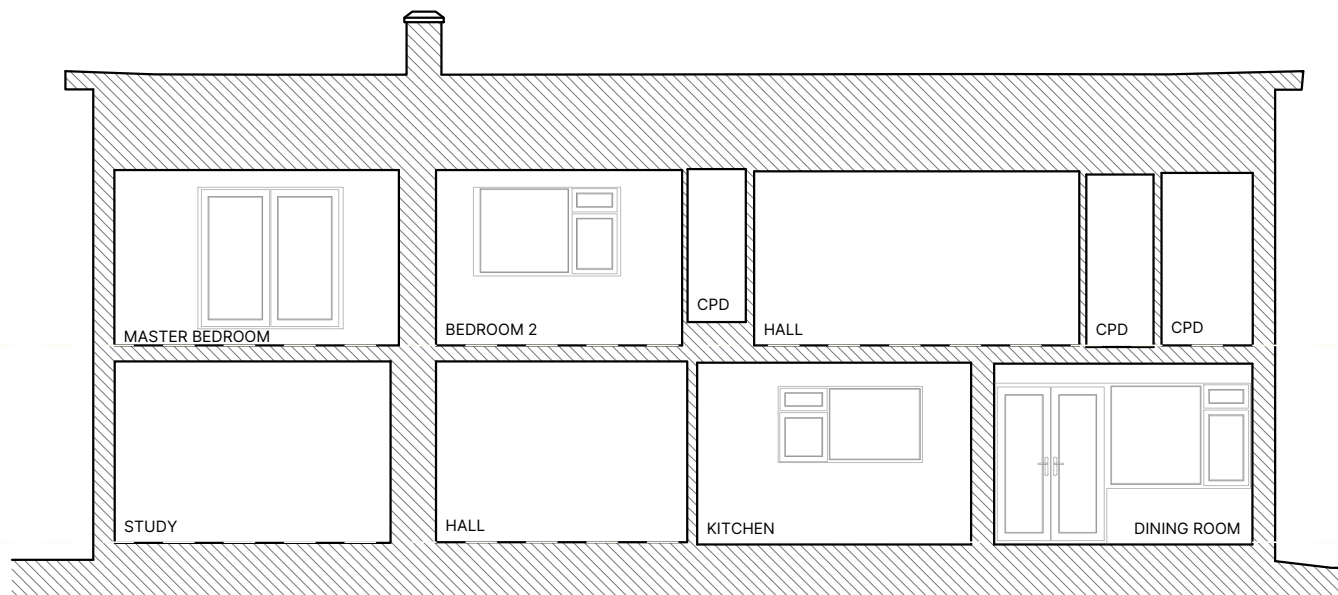

EXISTING SECTION B
1:100

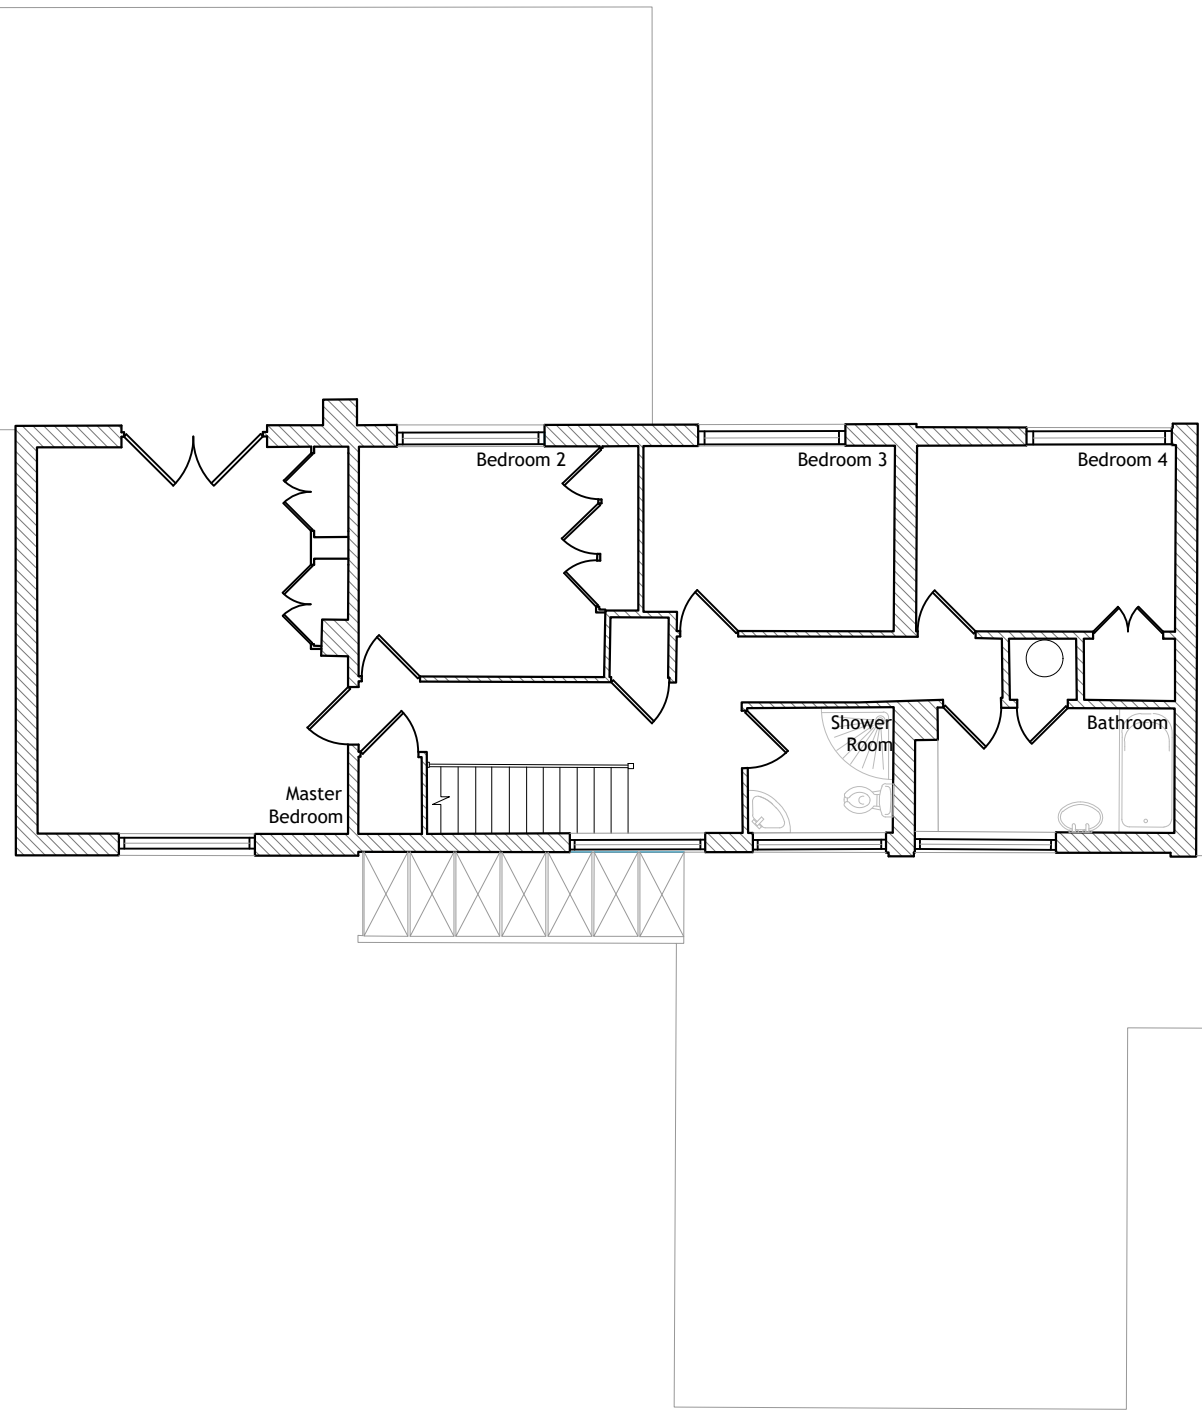


EXISTING FIRST FLOOR PLAN
1:100

 


EXISTING FRONT ELEVATION
[south] 1:100





EXISTING REAR ELEVATION
[north] 1:100

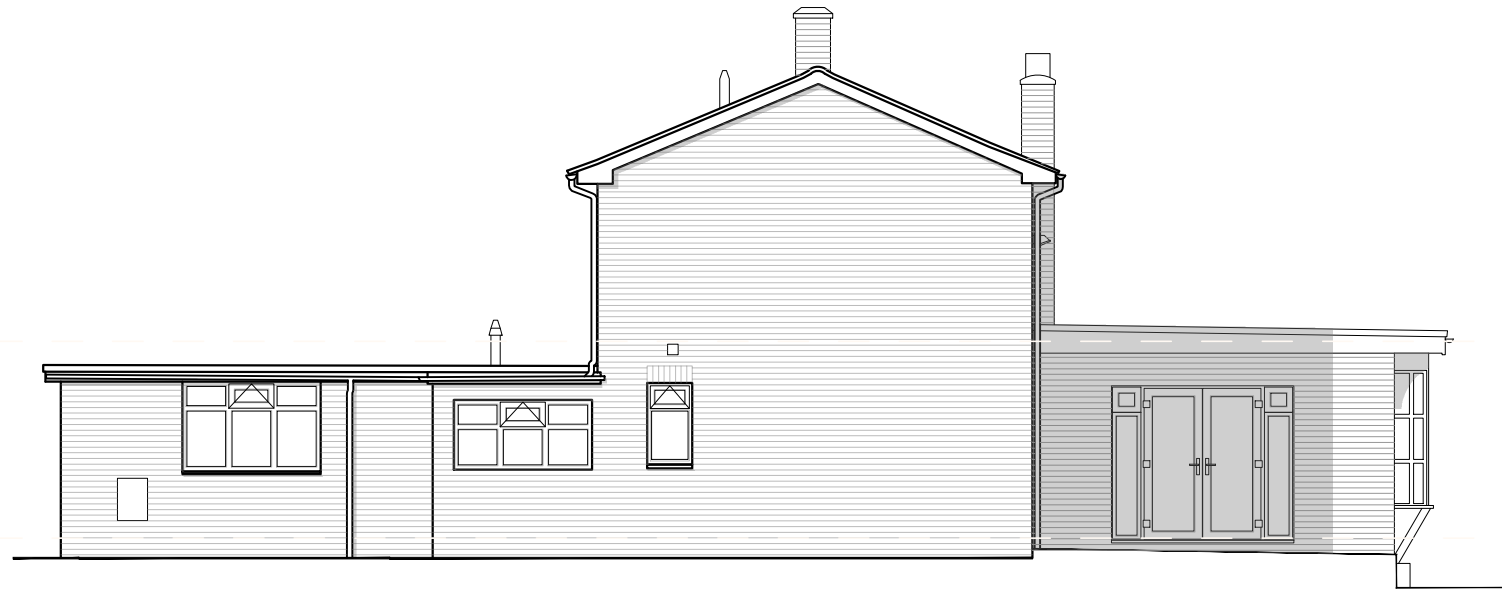



EXISTING SIDE ELEVATION
[east] 1:100

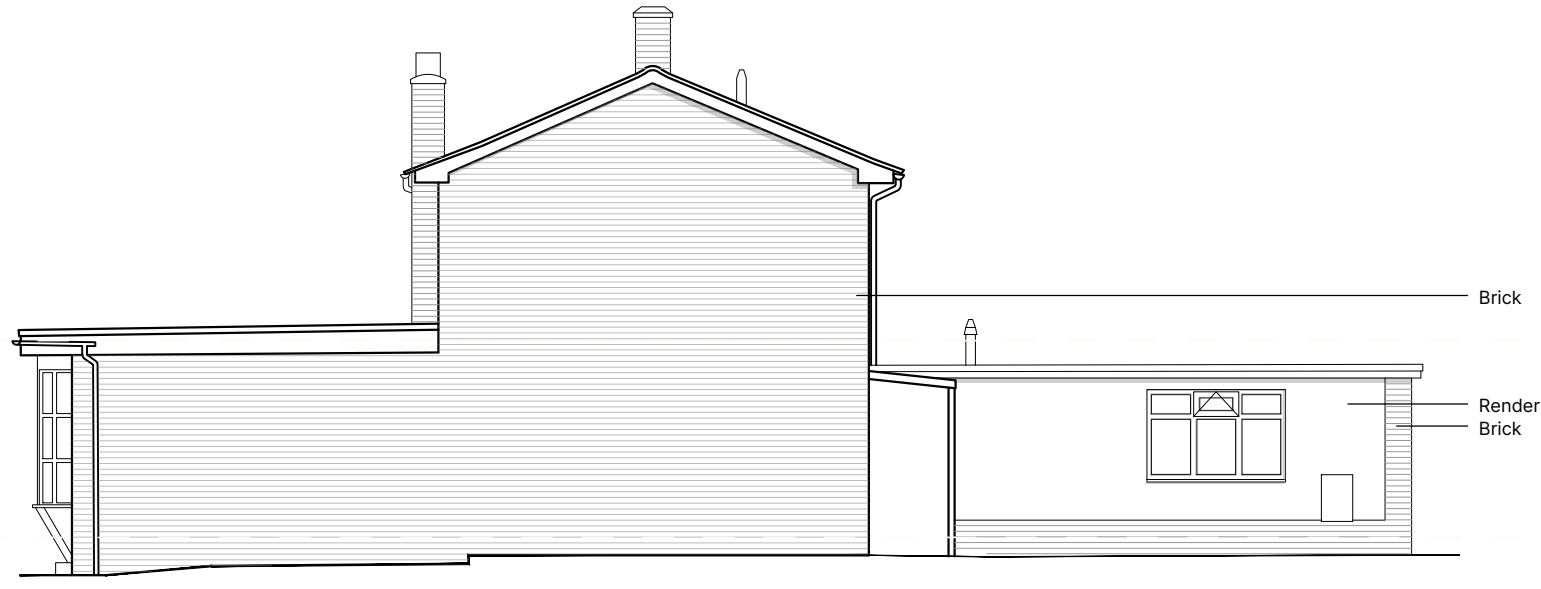



EXISTING SIDE ELEVATION
[west] 1:100

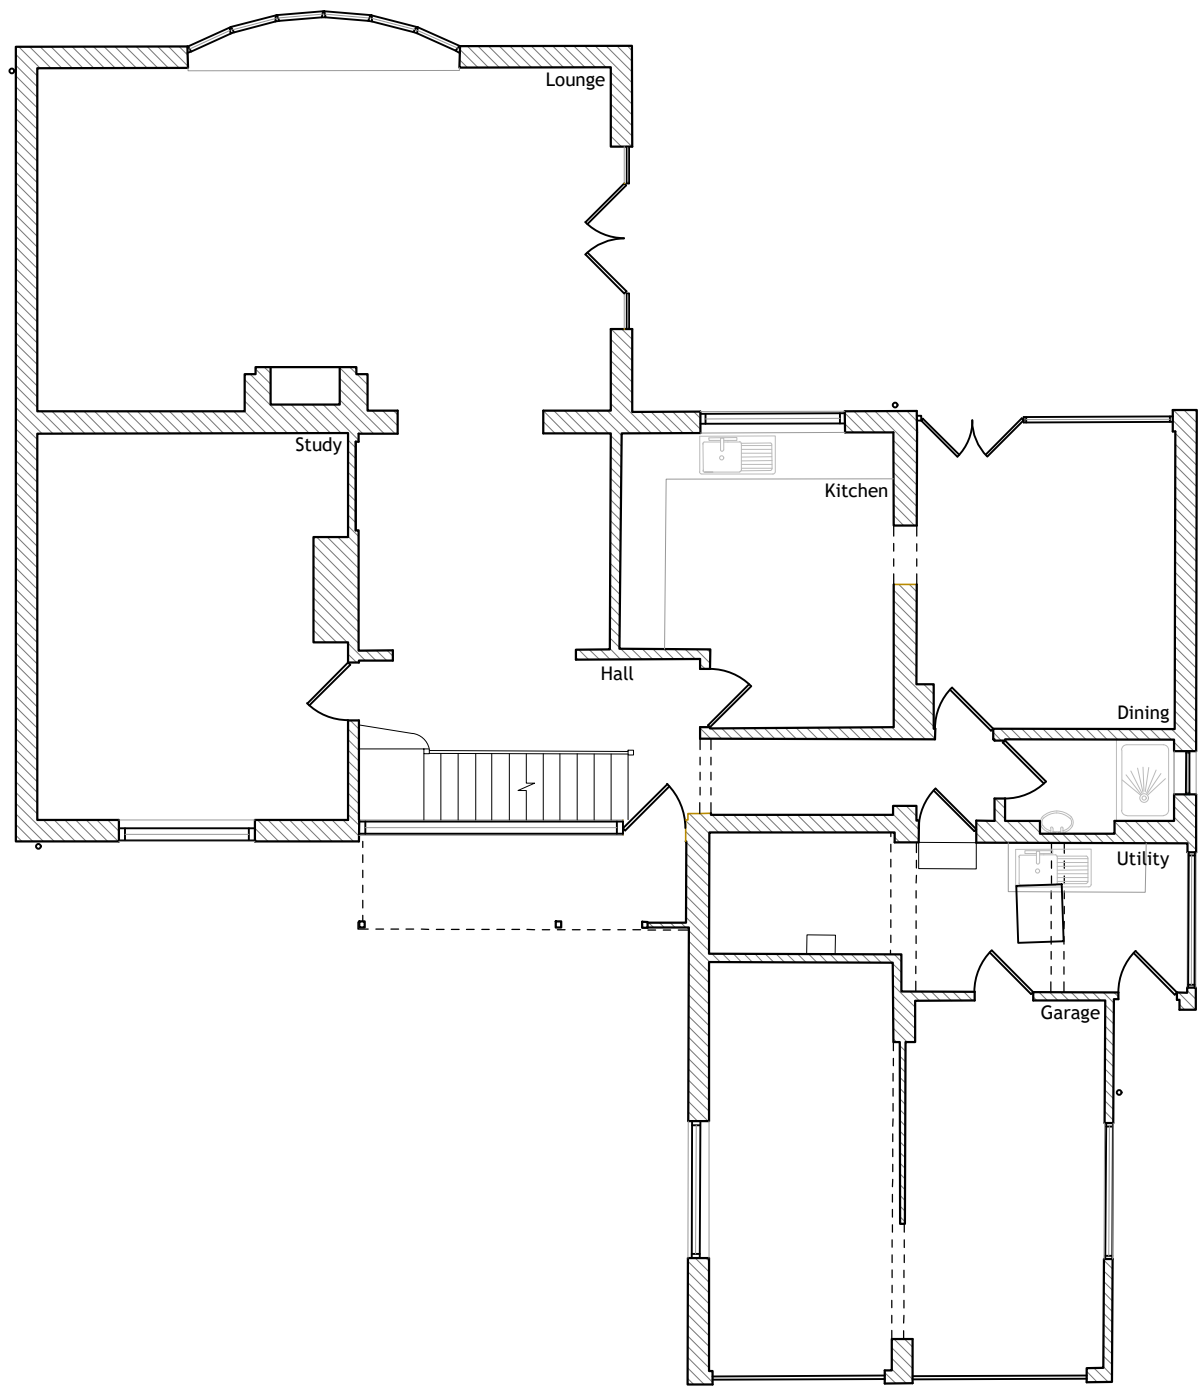 


EXISTING GROUND FLOOR PLAN
1:100

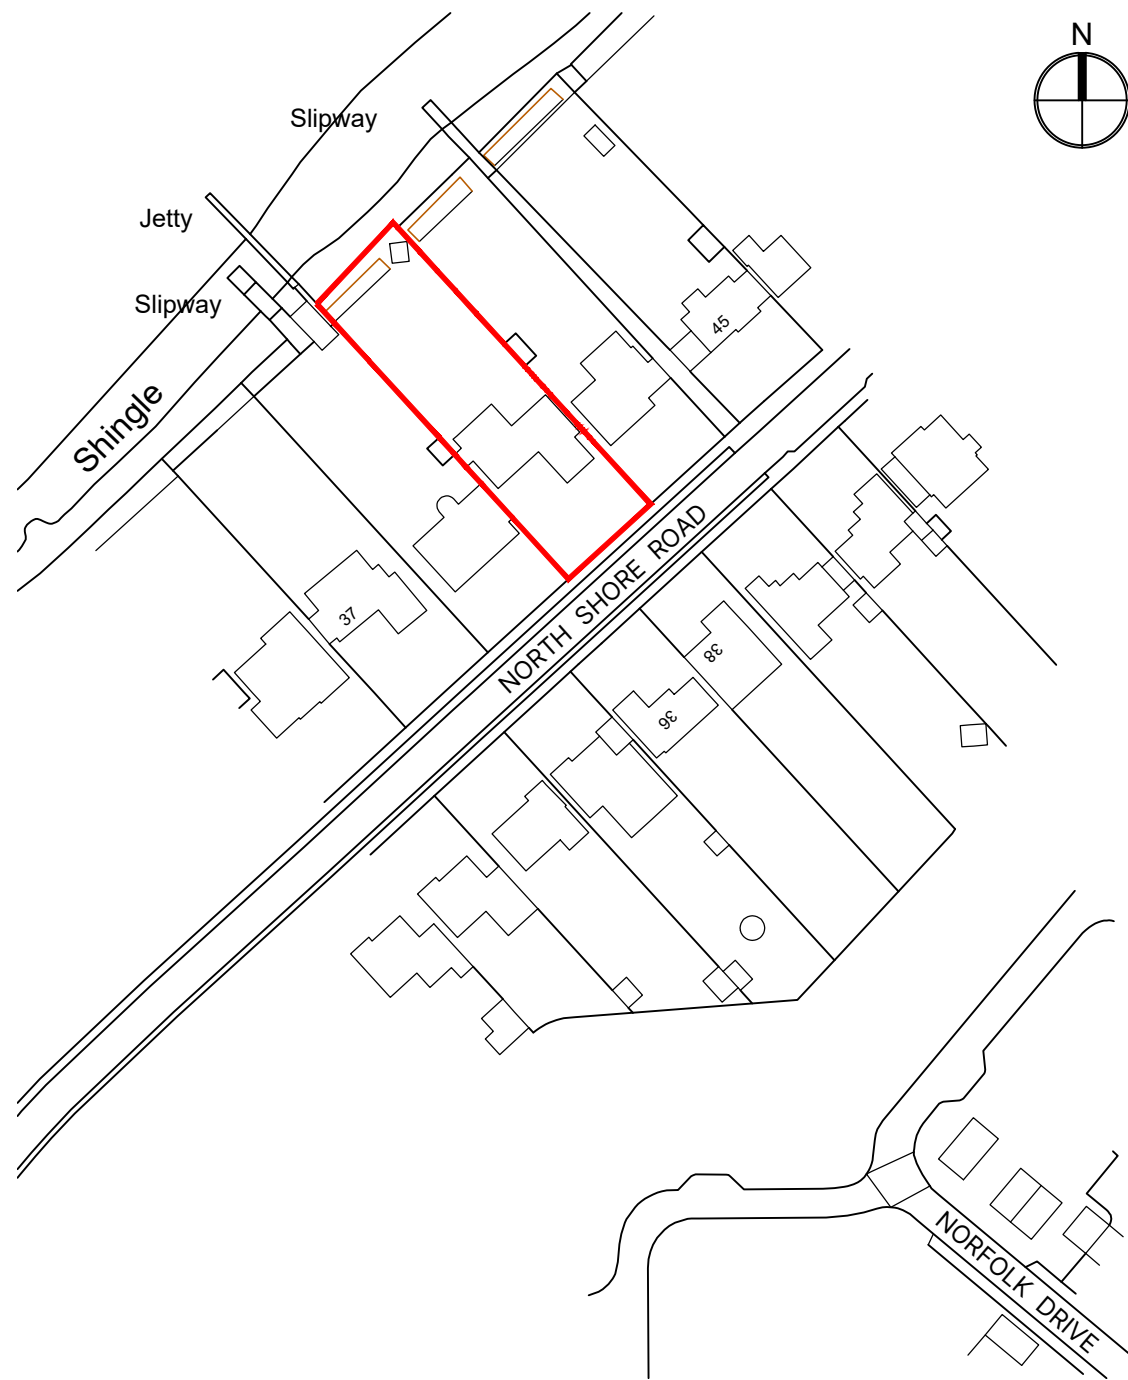 

EXISTING LOCATION PLAN
1:1250
Ordnance Survey (c) Crown Copyright 2023.
All rights reserved. Licence number 100022432

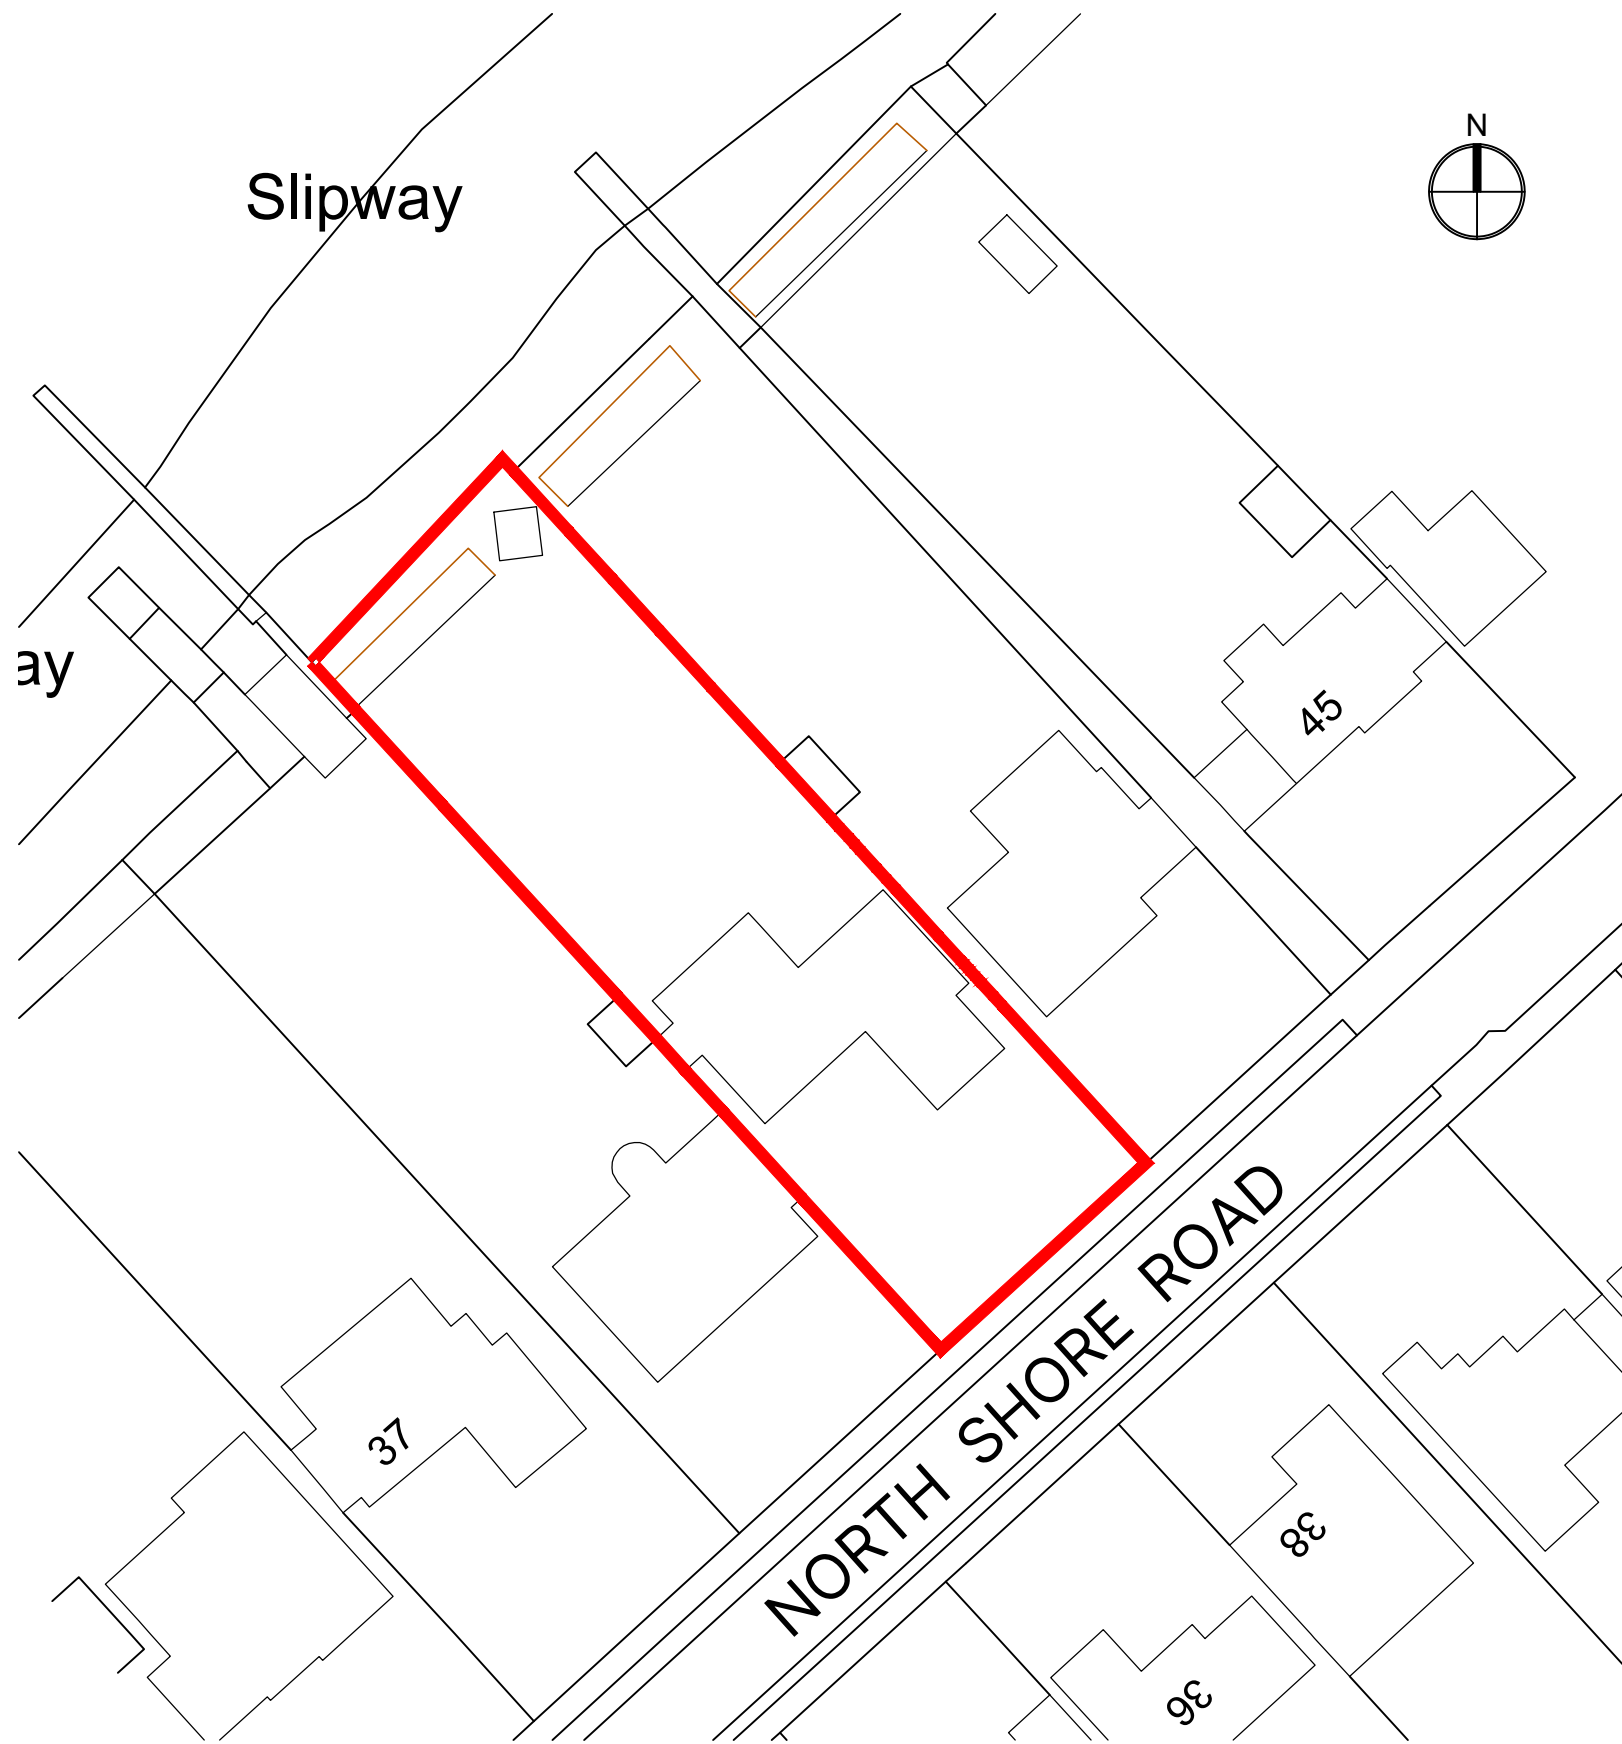 

EXISTING BLOCK PLAN
1:500

 

D	29.05.25	Planning Issue	DM
C	23.05.25	Draft Planning Issue	DM
B	26.03.25	Updates for Comment	DM
A	19.03.25	For Comment	DM
REV	DATE	AMENDMENT	DRAWN

Helyer Davies Architects

www.hdarchitects.co.uk
mail@hdarchitects.co.uk
01243 370 715

Unit 1 The Old Flour Mill . Queen St
Emsworth . PO10 7BT

PROJECT

41 North Shore Road
Hayling Island, PO11 0HN

DRAWING

Existing Plans
Existing Elevations and Sections
Existing Location Plan and Block Plan

SCALE

As noted @A1

DATE	DRAWN
May-25	DM
DRAWING No.	REV
24086 - 001	D