



Proposed Floor Plans & Roof Plan


Roof Plan

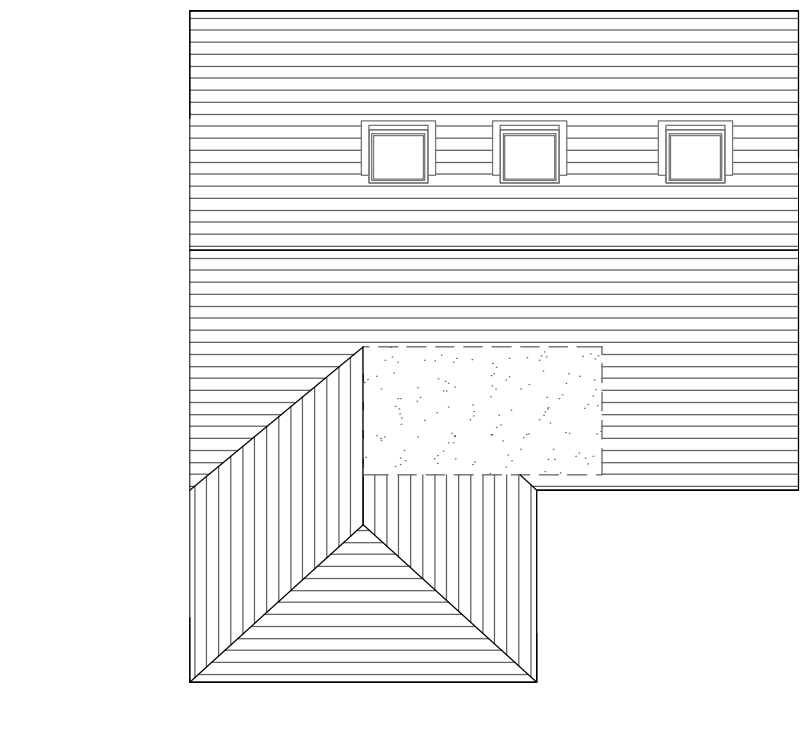


Section AA

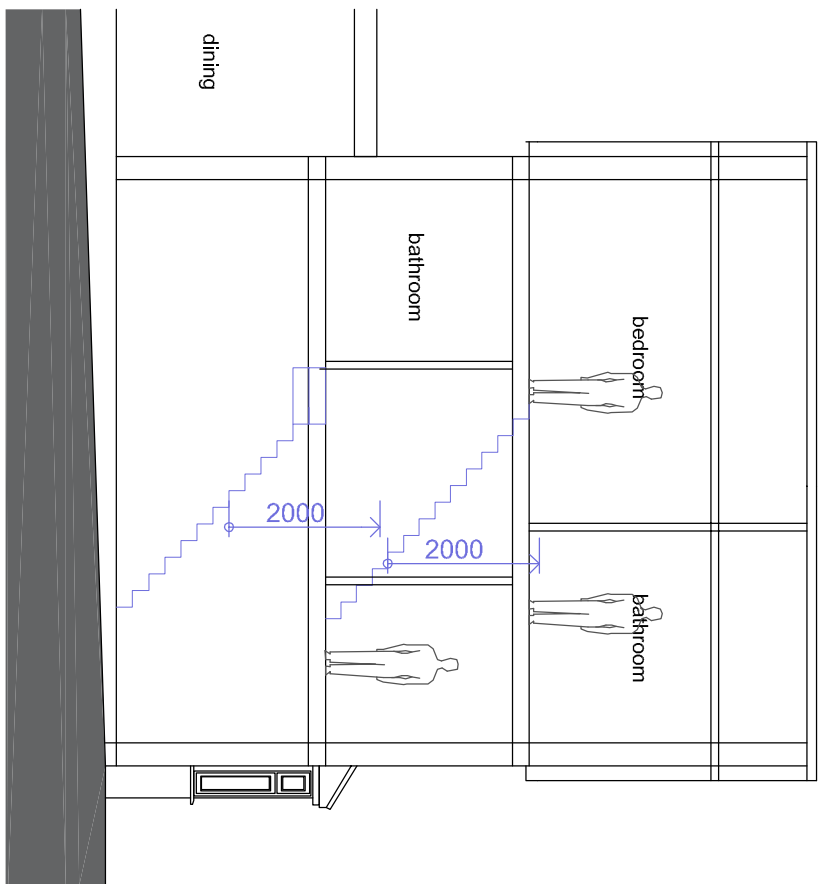


Section BB

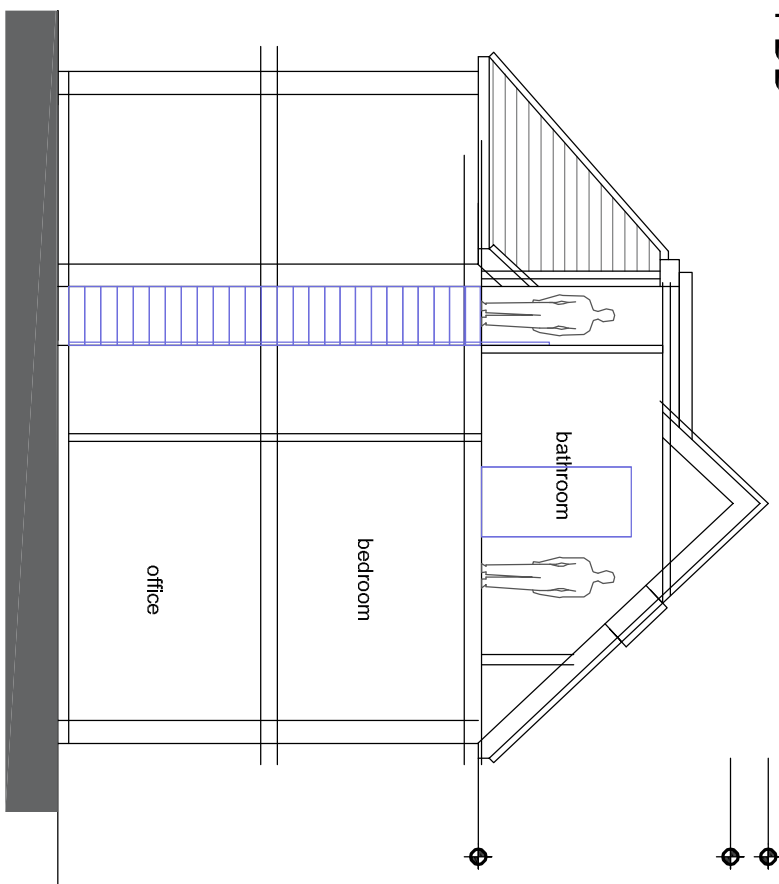


Ground Floor Plan

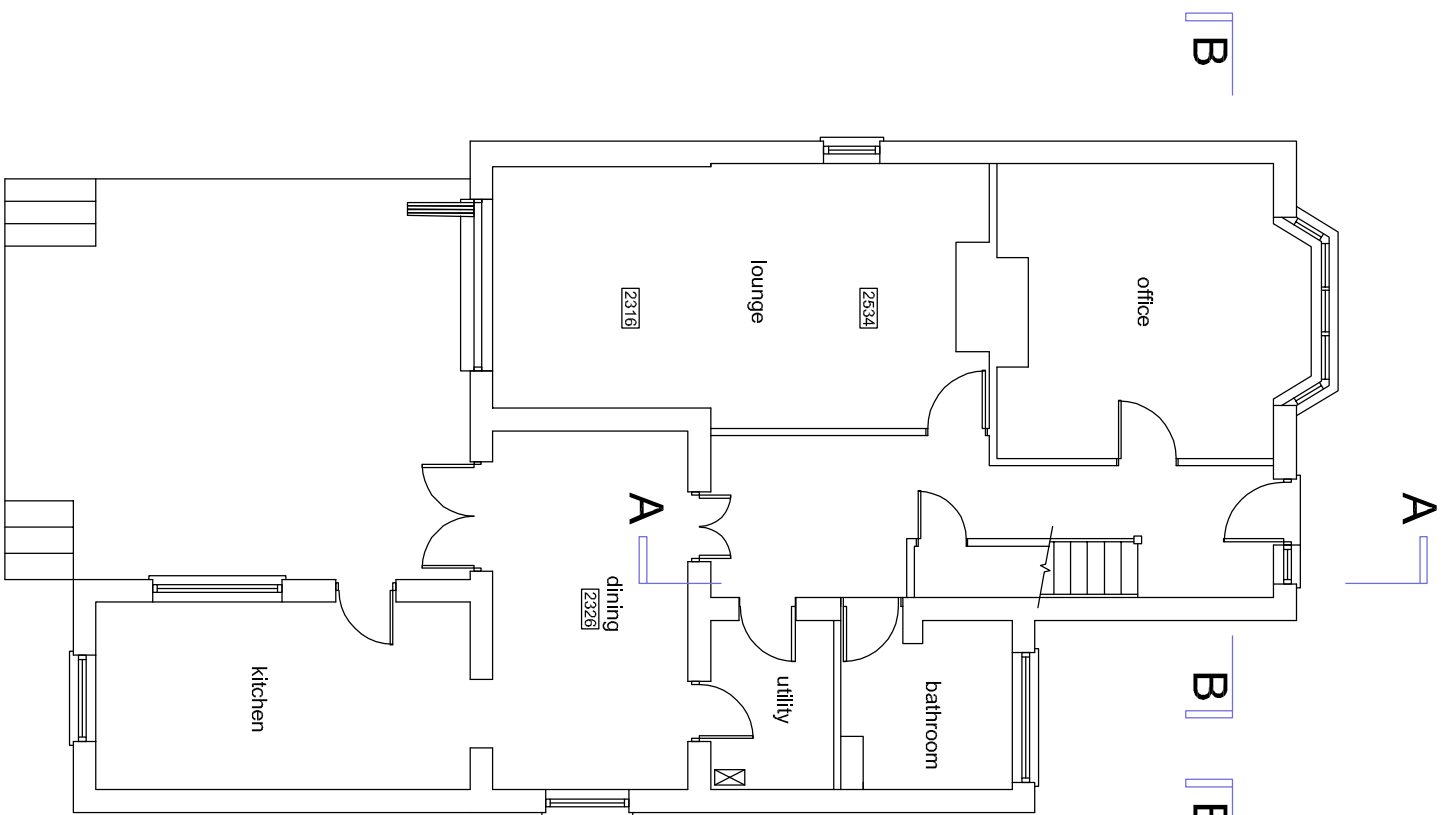


First Floor Plan

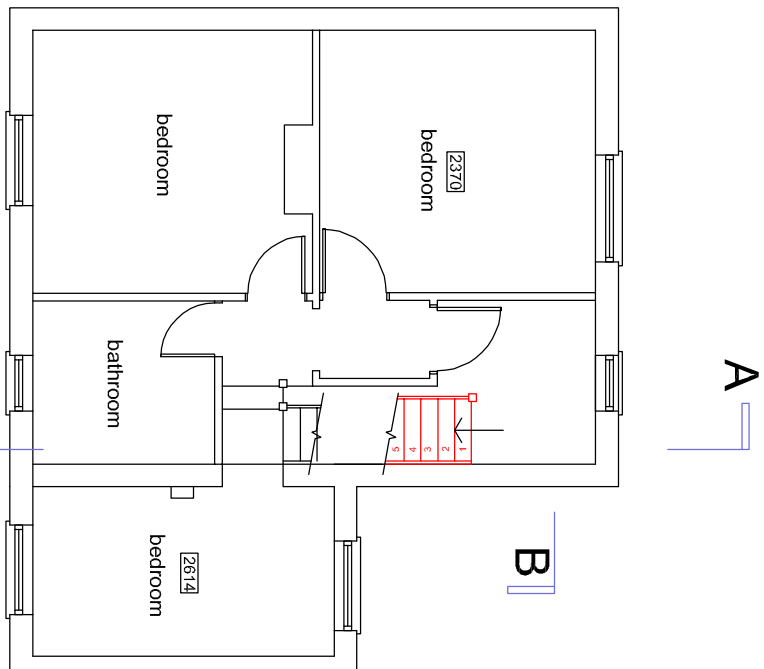


Second Floor Plan

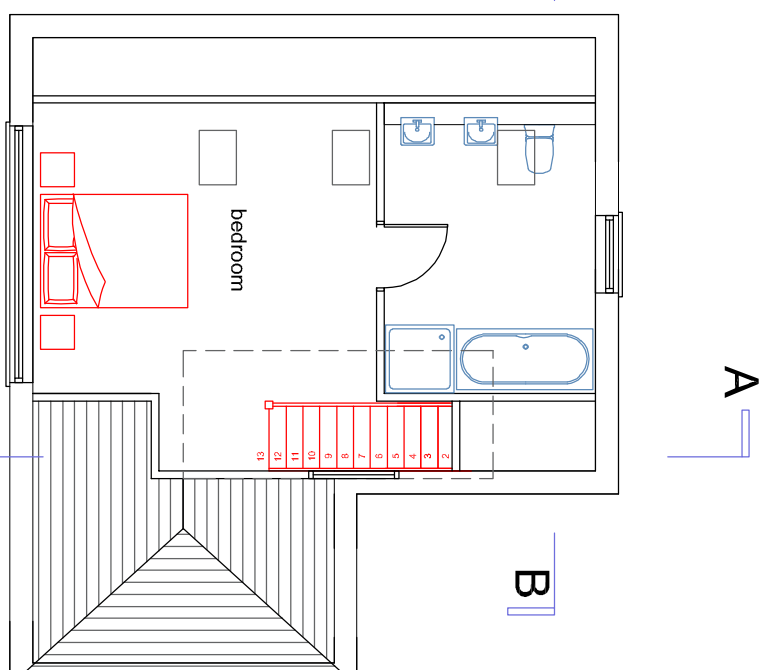


Proposed Elevations

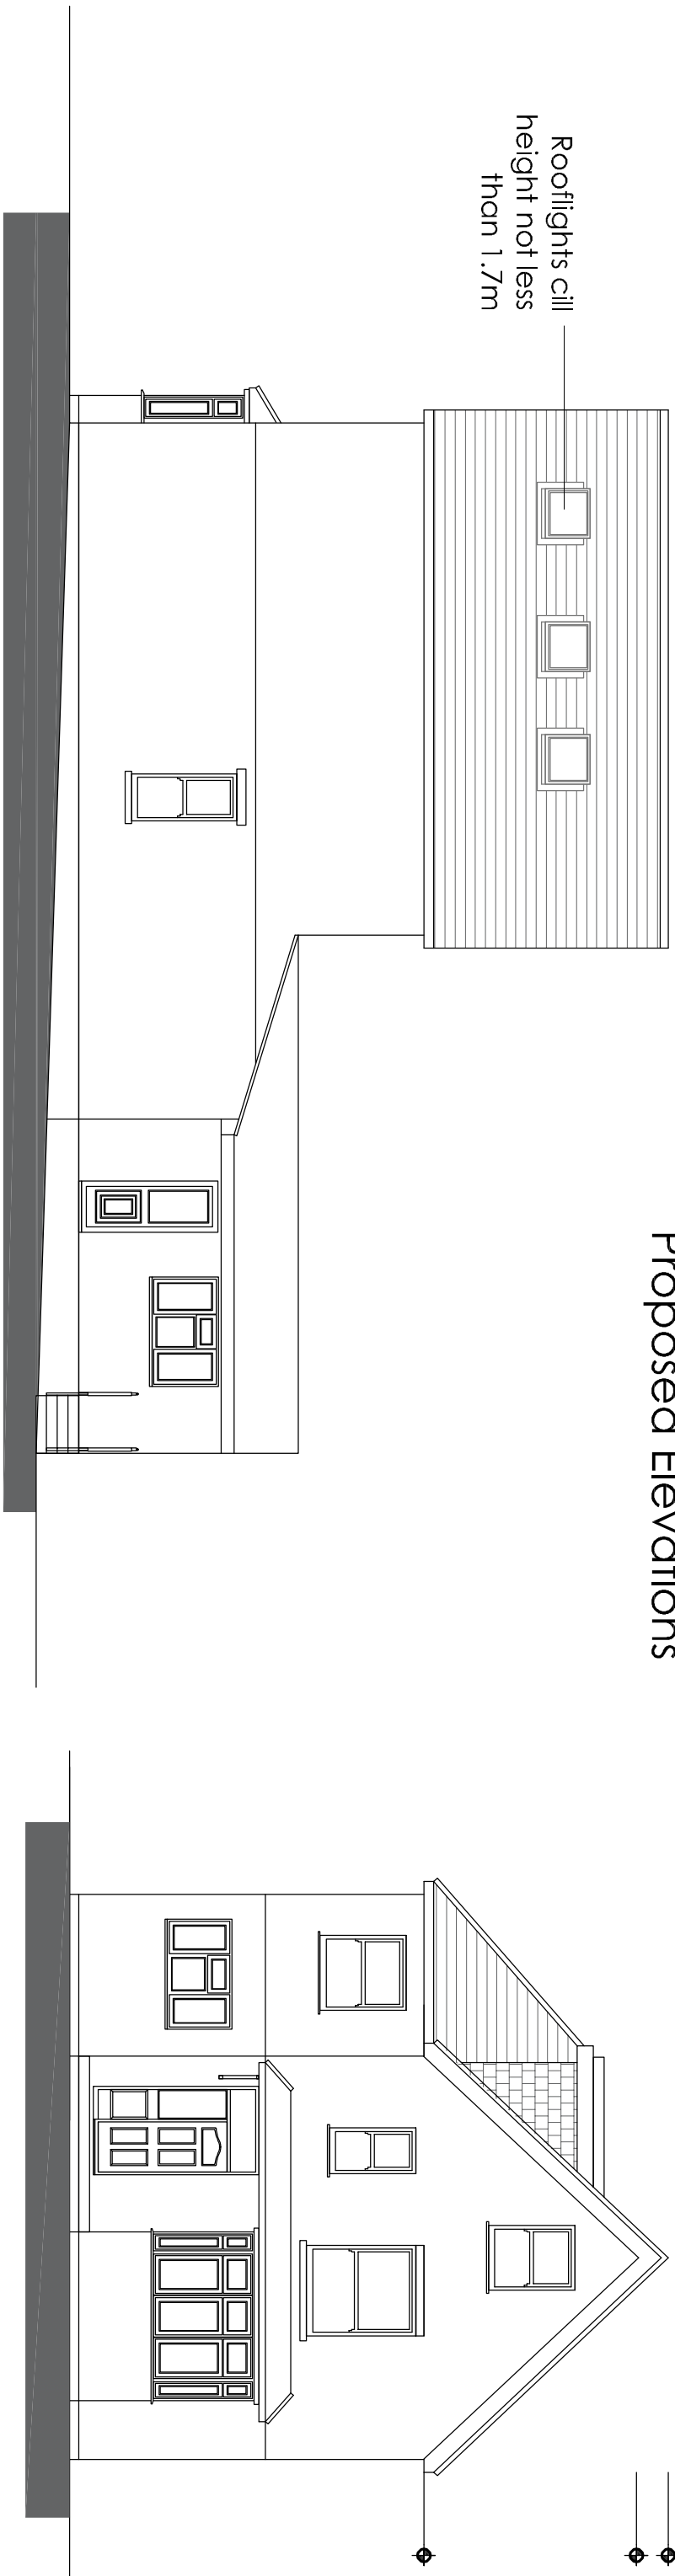


East Elevation

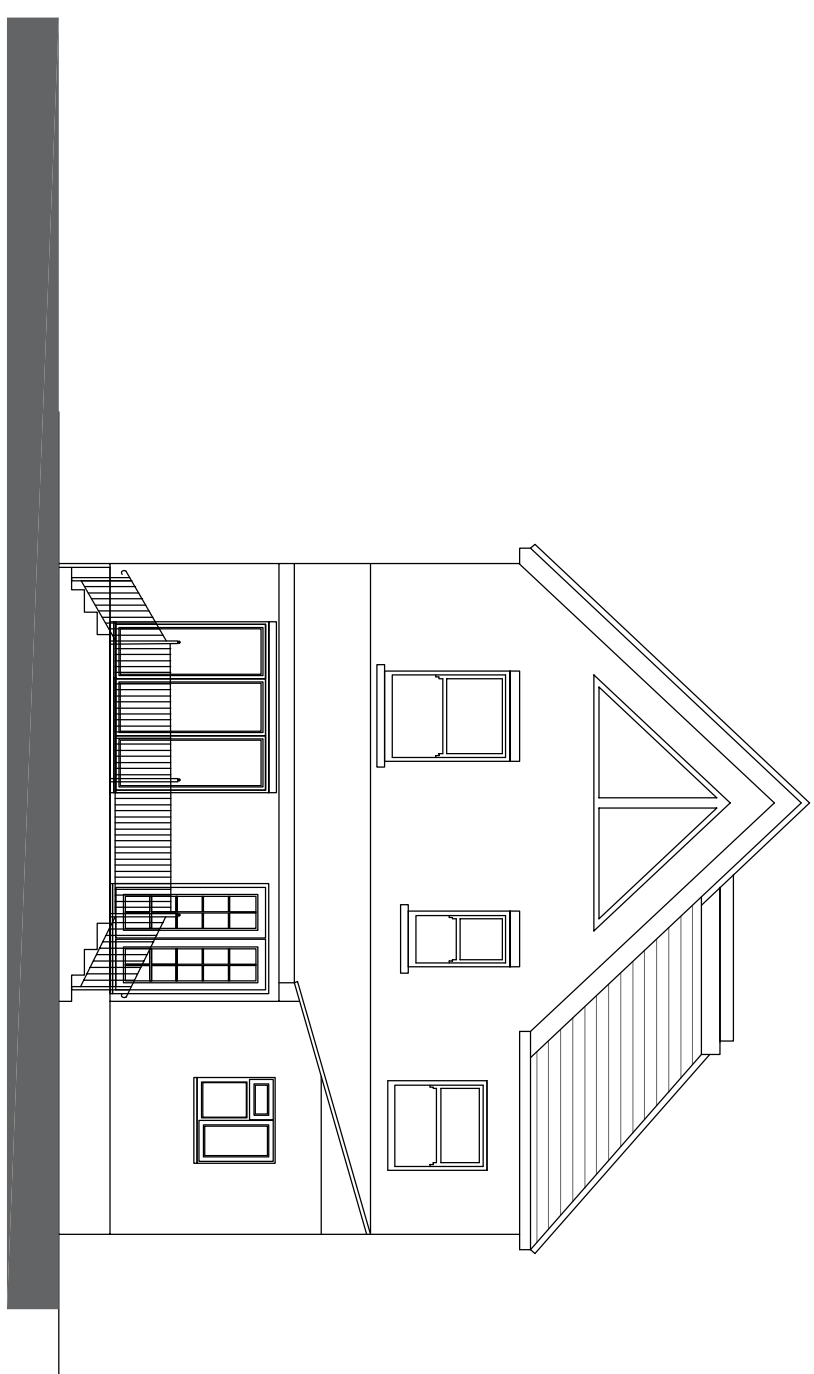





South Elevation

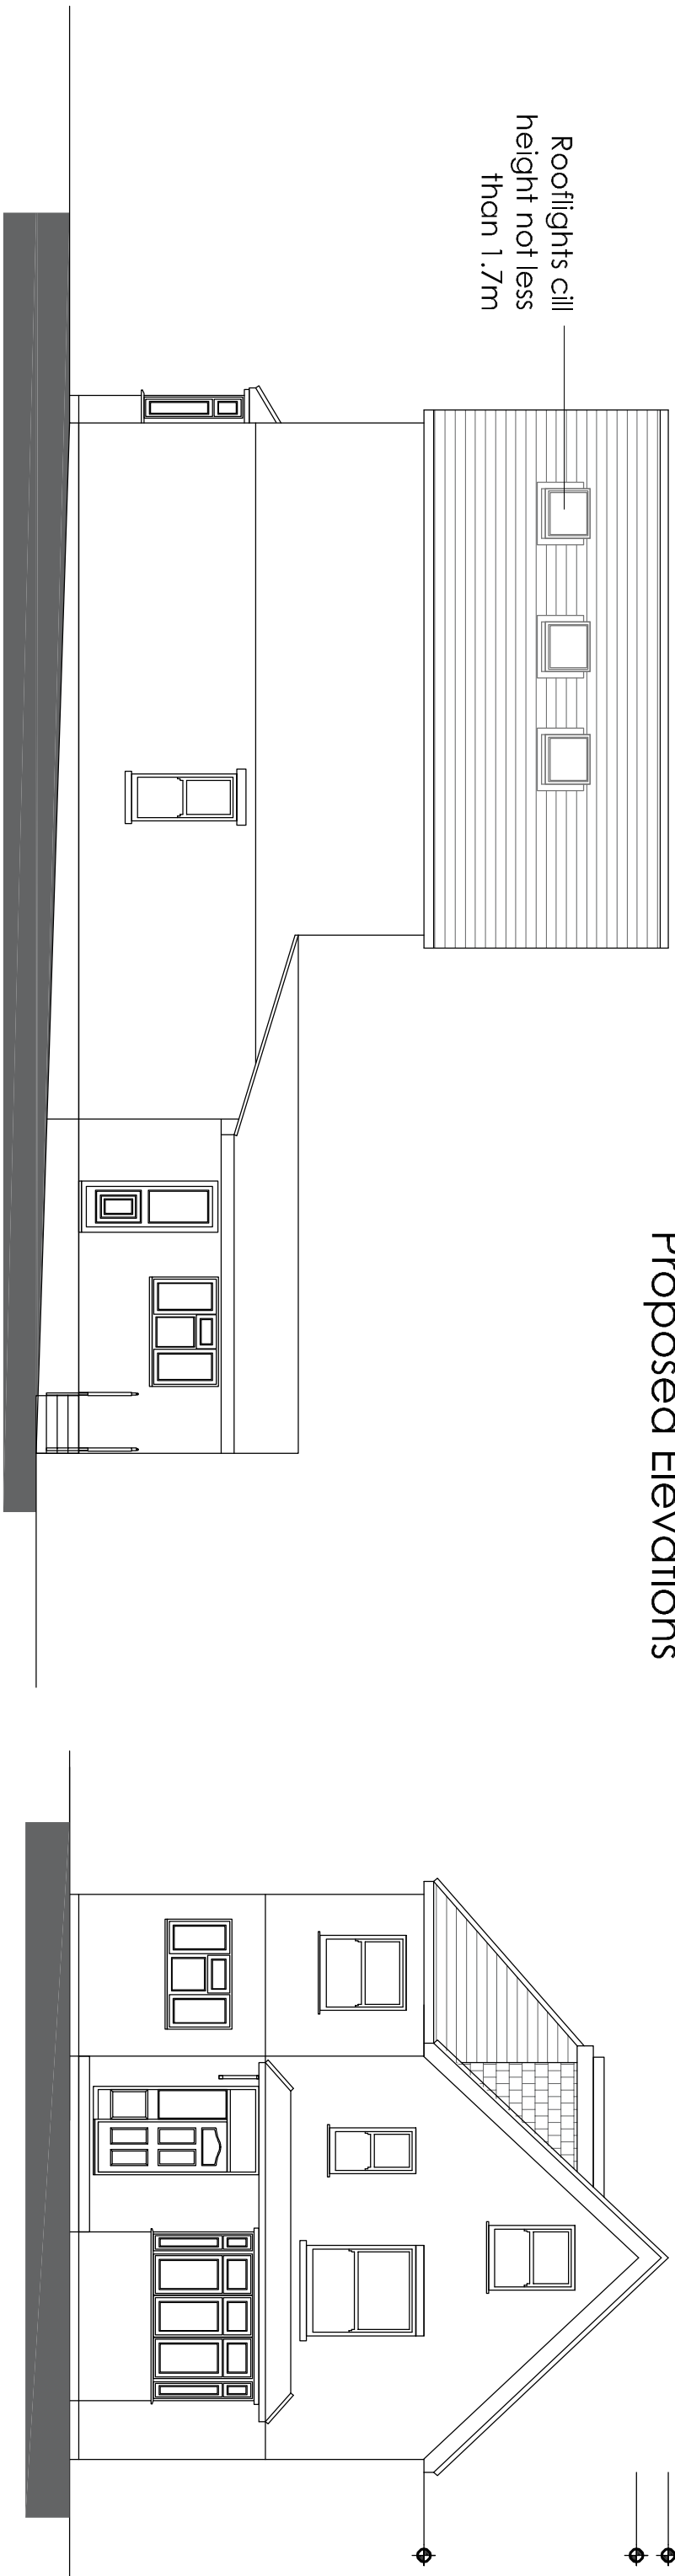

West Elevation

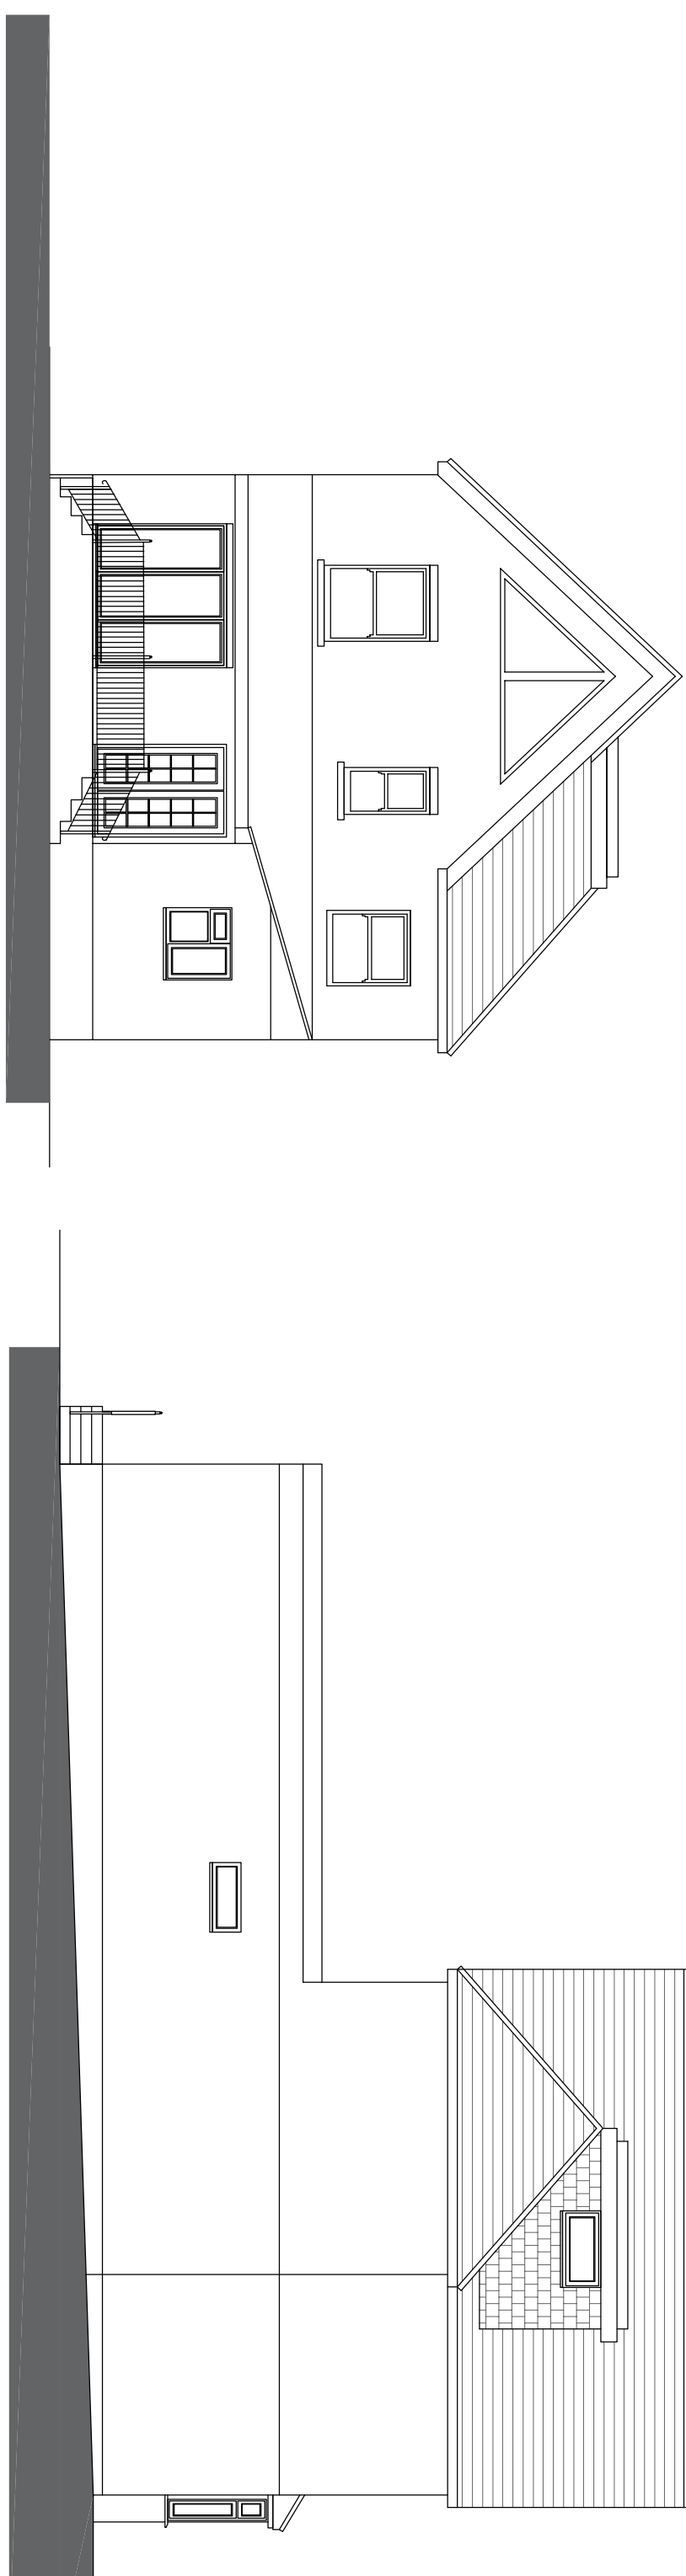

North Elevation

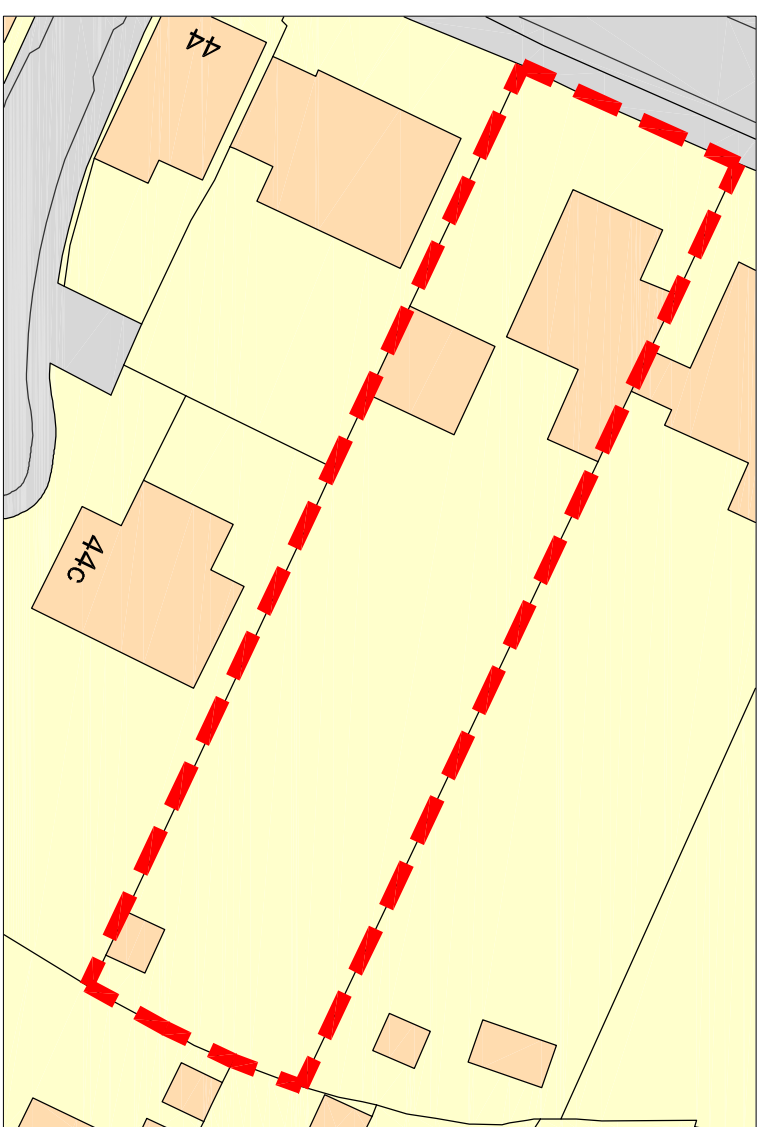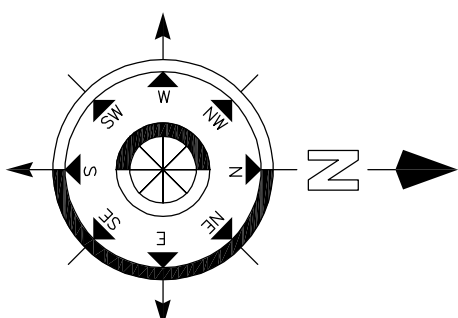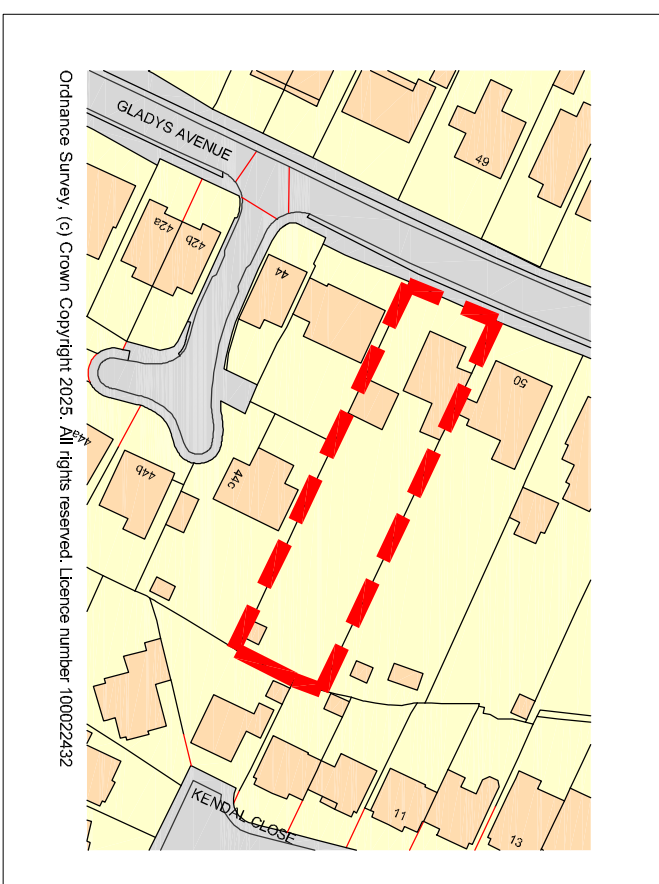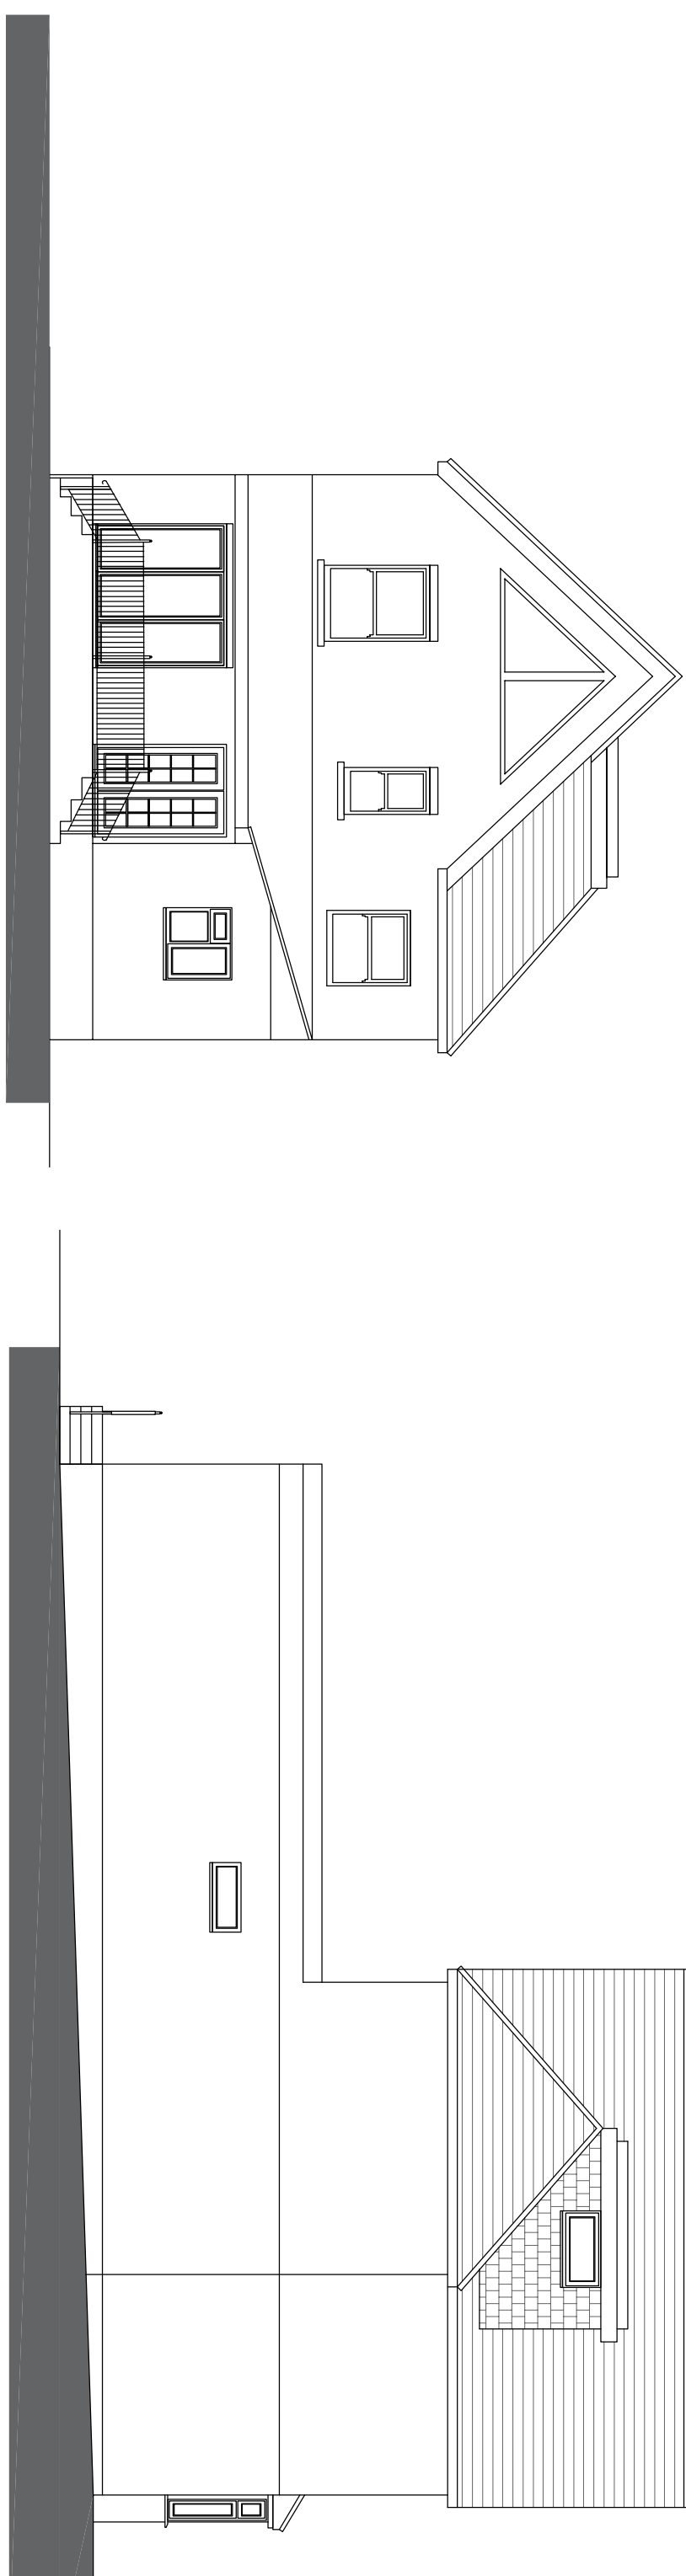

Revision	Description	Date	Drawn
001	Issued for planning	18/02/25	CF
002	Issued for planning	27/02/25	CF

Project:	48 Gladys Avenue Waterlooville Hampshire
----------	--

Drawn By:	CF
Date:	01/06/25
Sheet Size:	A1
Approved By:	
Date:	

Drawing No:	02
Revision:	03
Scale:	1-100

PLANNING
REF: 20/01/2025 - 20/01/2025
Ref: 20/01/2025 - 20/01/2025
Email: info@flintassociates.co.uk

