




Existing Elevations

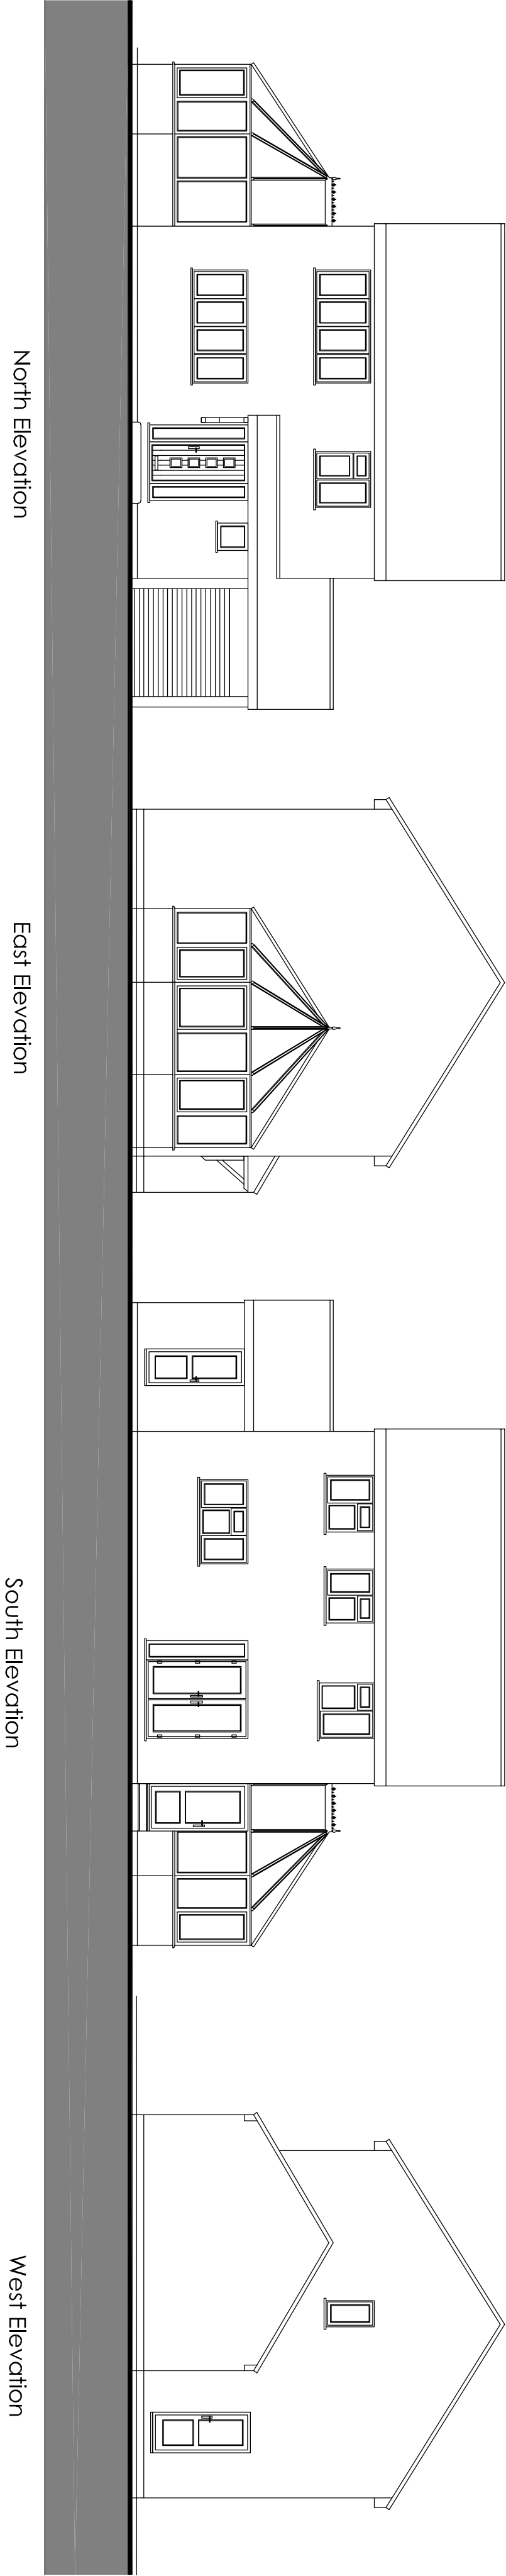


Existing Floor Plans

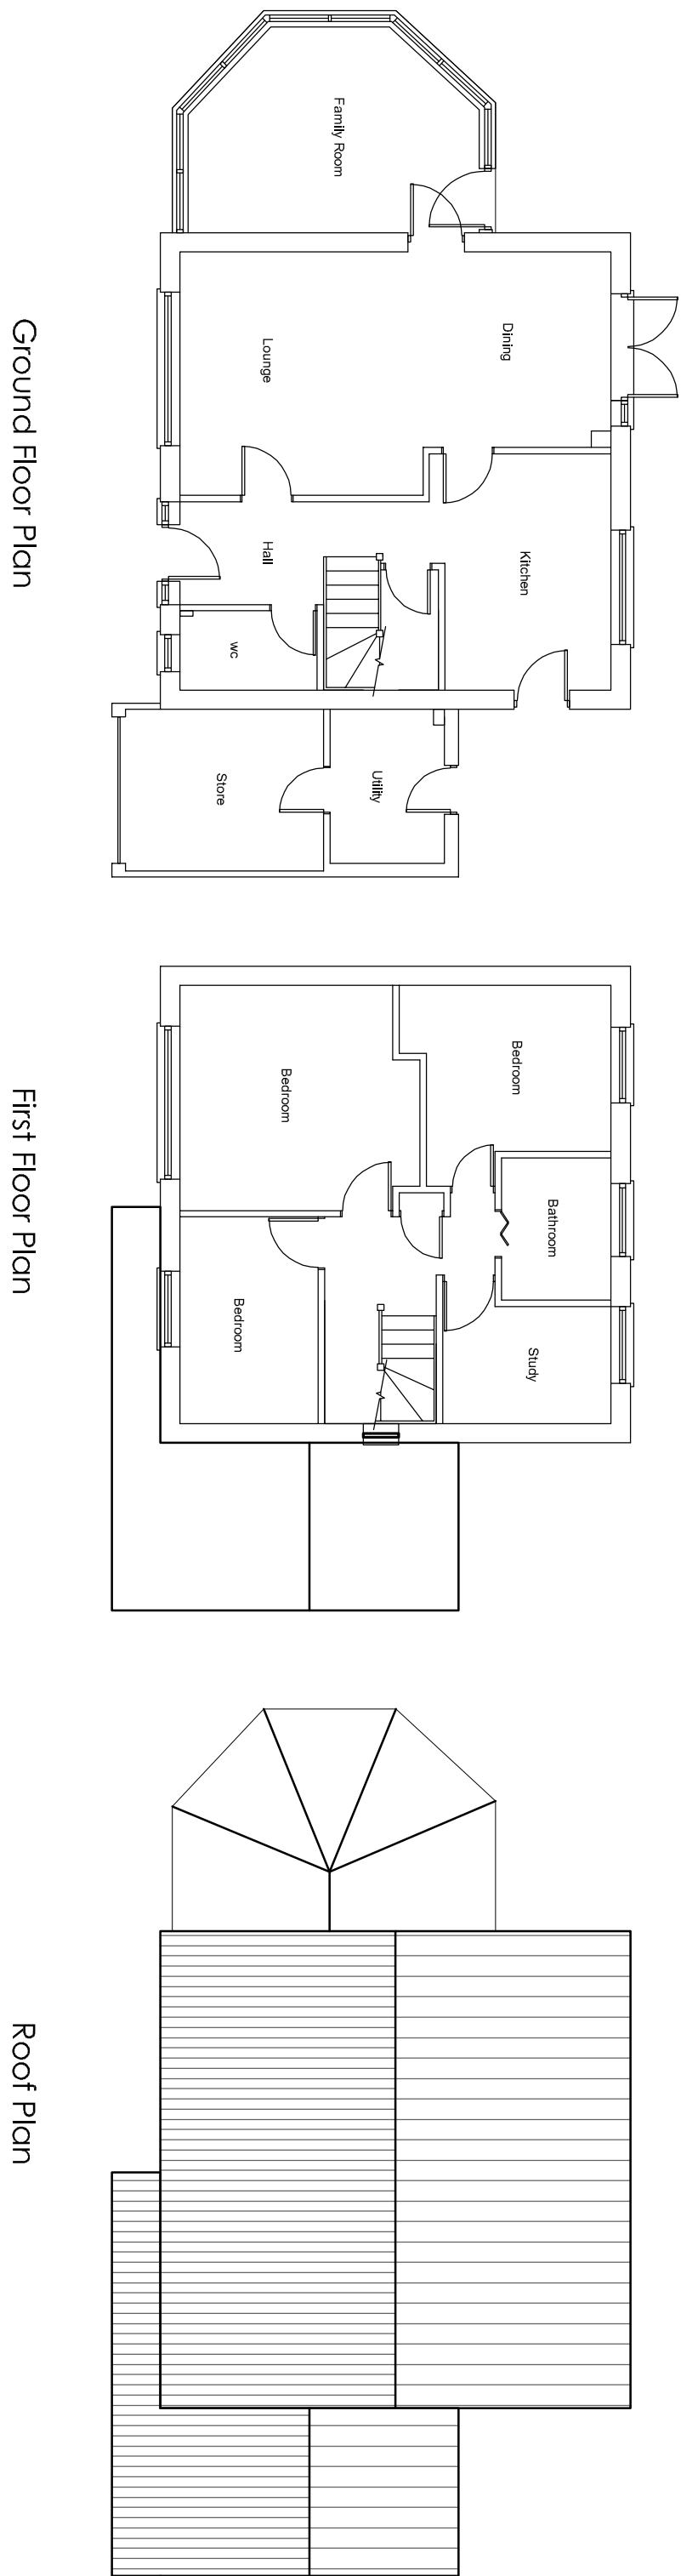




Proposed Floor Plans

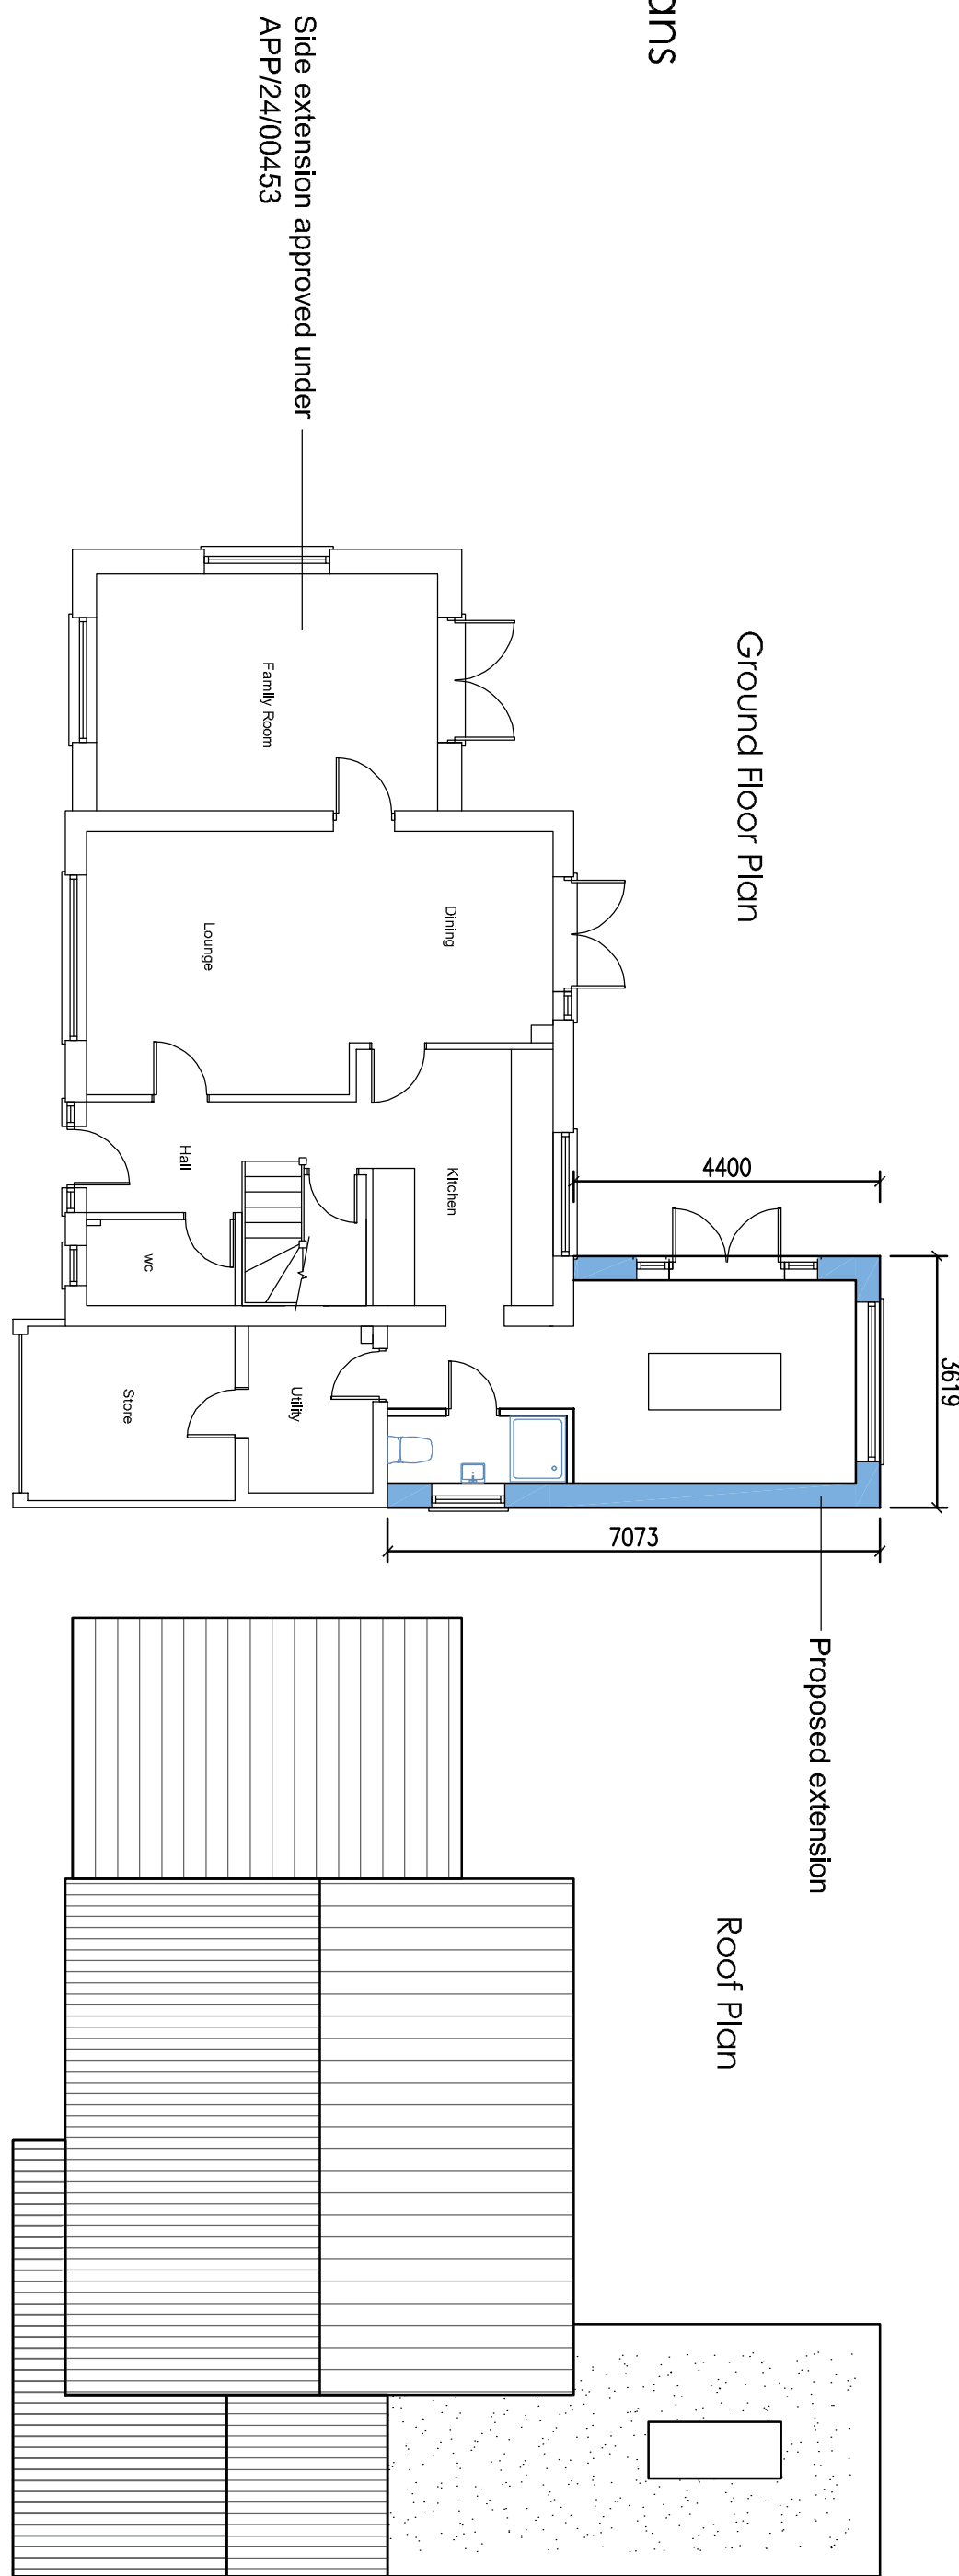

Proposed Elevations

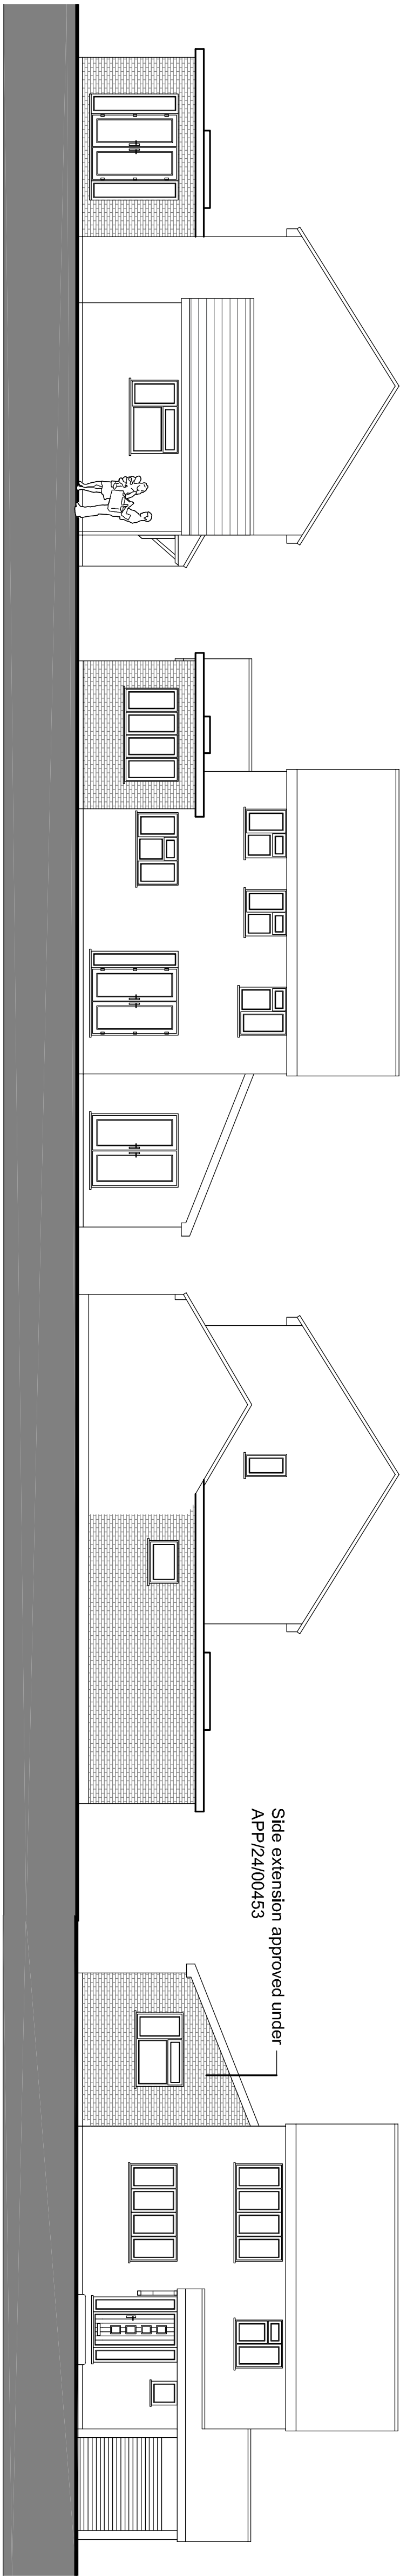

Proposed Single Storey Rear /
Side Extension

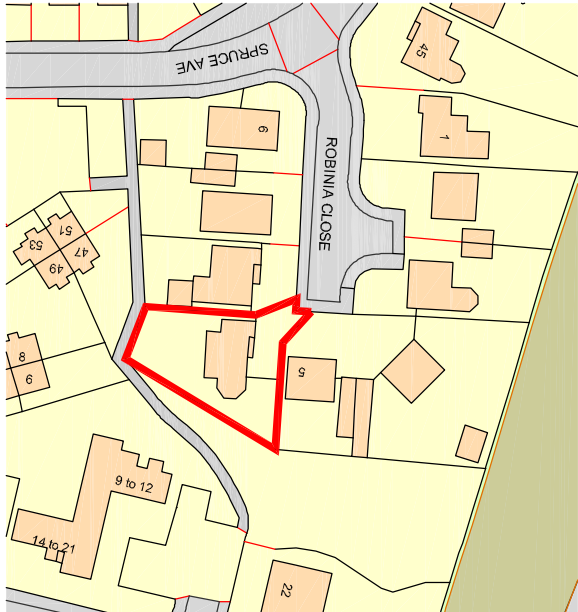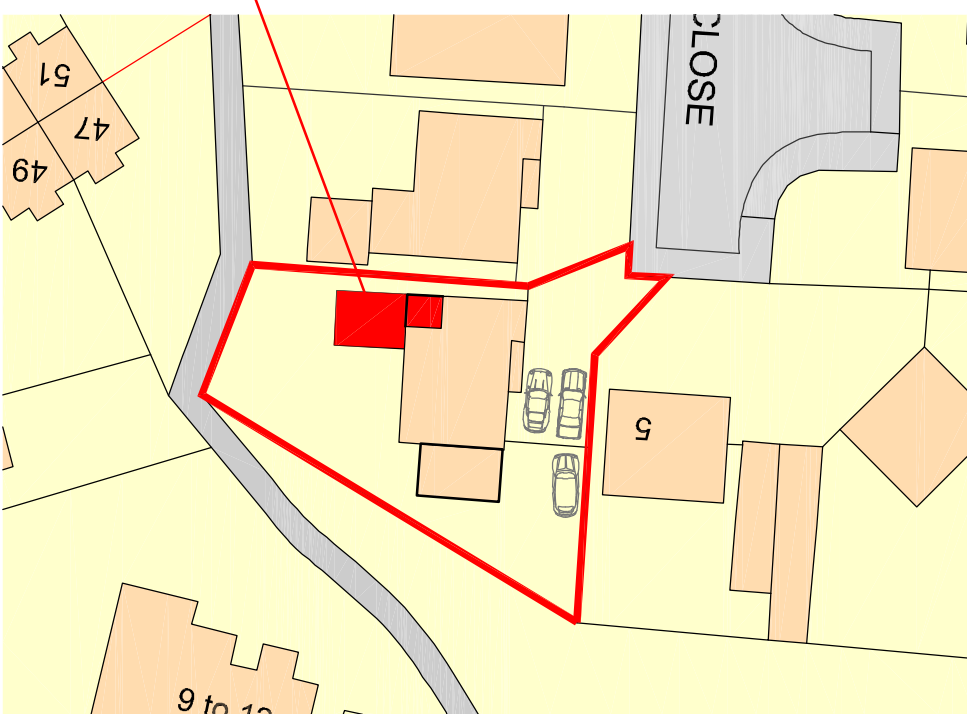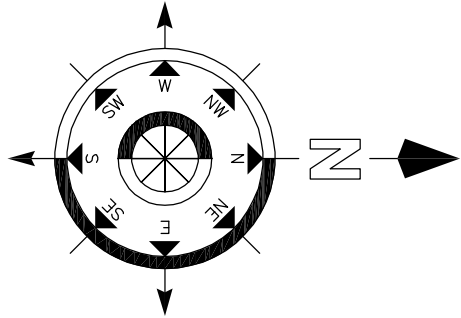

Scale in Metres
0 1 2 3 4 5
for 1:100

Materials to match existing

Scale in Metres
0 10 20 30 40 50 60
for 1:1250

Drawing Title:
**Proposed Single Storey/ Rear /
Side Extension**

Chris Flint Associates Ltd
CHARTERED SURVEYORS - PROJECT MANAGERS
DEVELOPMENT CONSULTANTS

Project:
**Mr & Mrs J Salton
6 Robina Close
Waterlooville**

Revisions	Description	Date	Drawn
01	Issued for planning	01/03/25	CFA
02	Issued for planning	01/03/25	CFA
03	Issued for planning	01/03/25	CFA

Drawn By:
CFA

Date:
01/03/25

Sheet Size:
A1

Approved By:
CFA

Drawing No:
01

Scale:
1-100

PLANNING

BRECHWOOD - 20 QUEENS ROAD - WATERLOOVILLE - PO7 3SR
tel: 023 92 43484 fax: 023 92 38854
Email: chrisflintassociates@gmail.com

© COPYRIGHT RESERVED 2024
RICS
All dimensions to be checked on site prior to commencement of any construction works. Plotted dimensions are to be used in preference to scaled dimensions.