



Existing Elevations

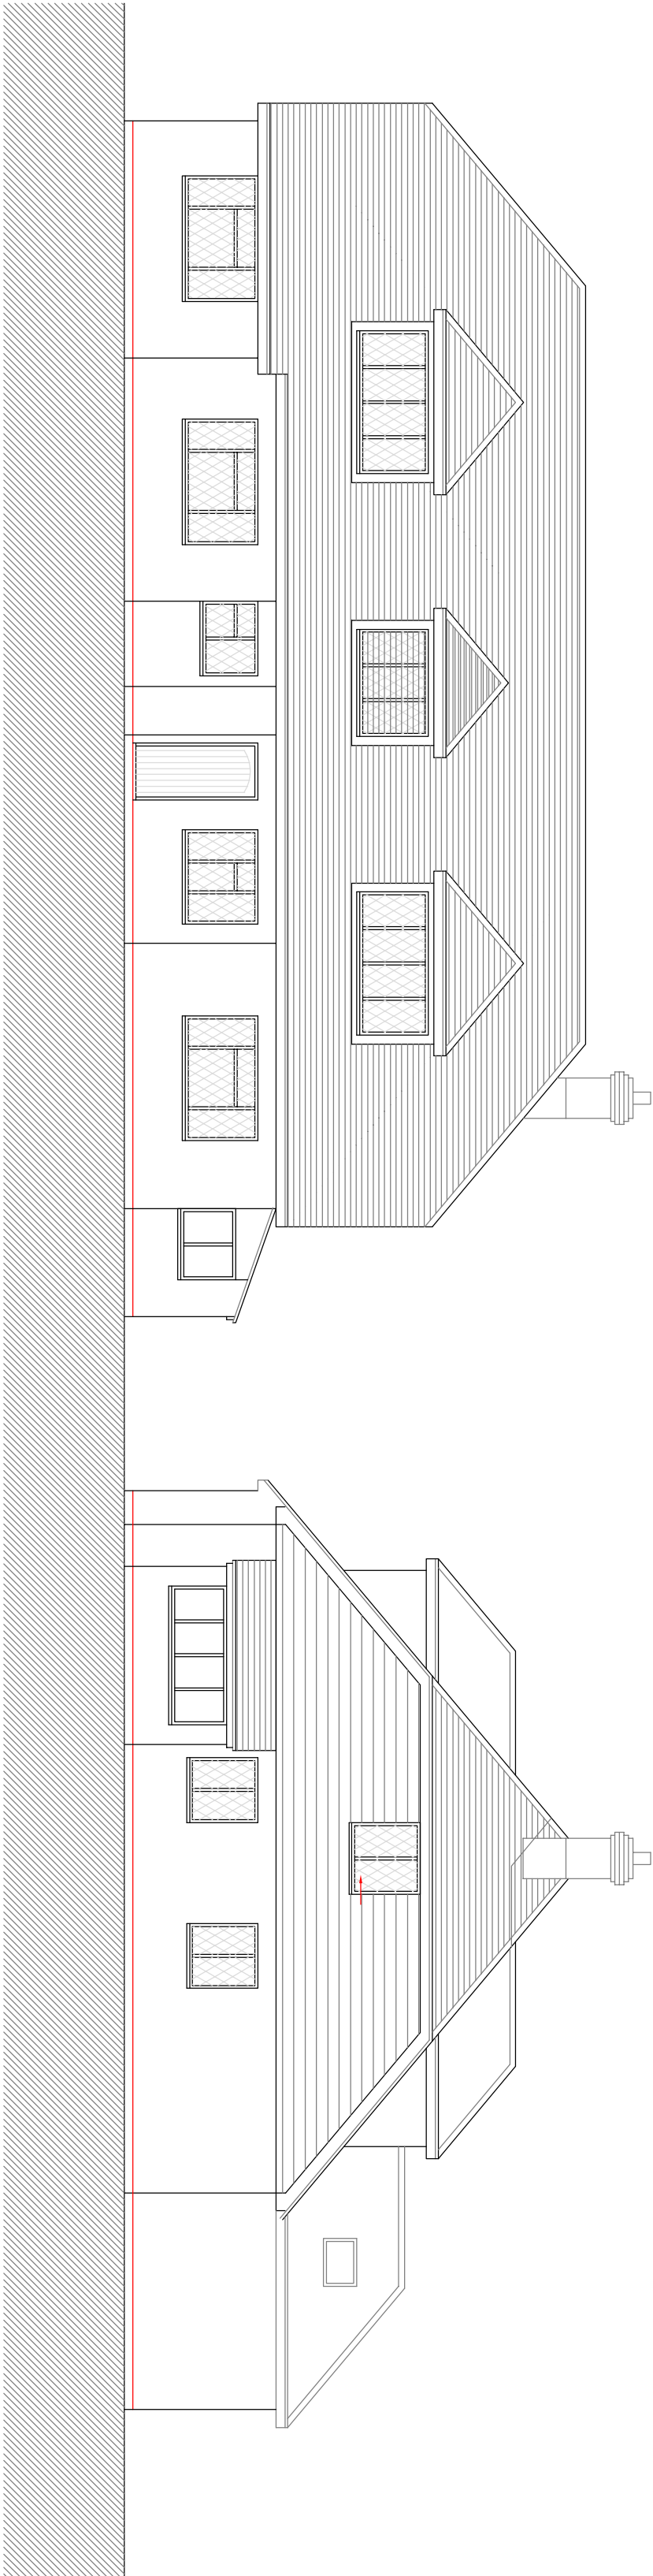


West Elevation (front)

South elevation (side)

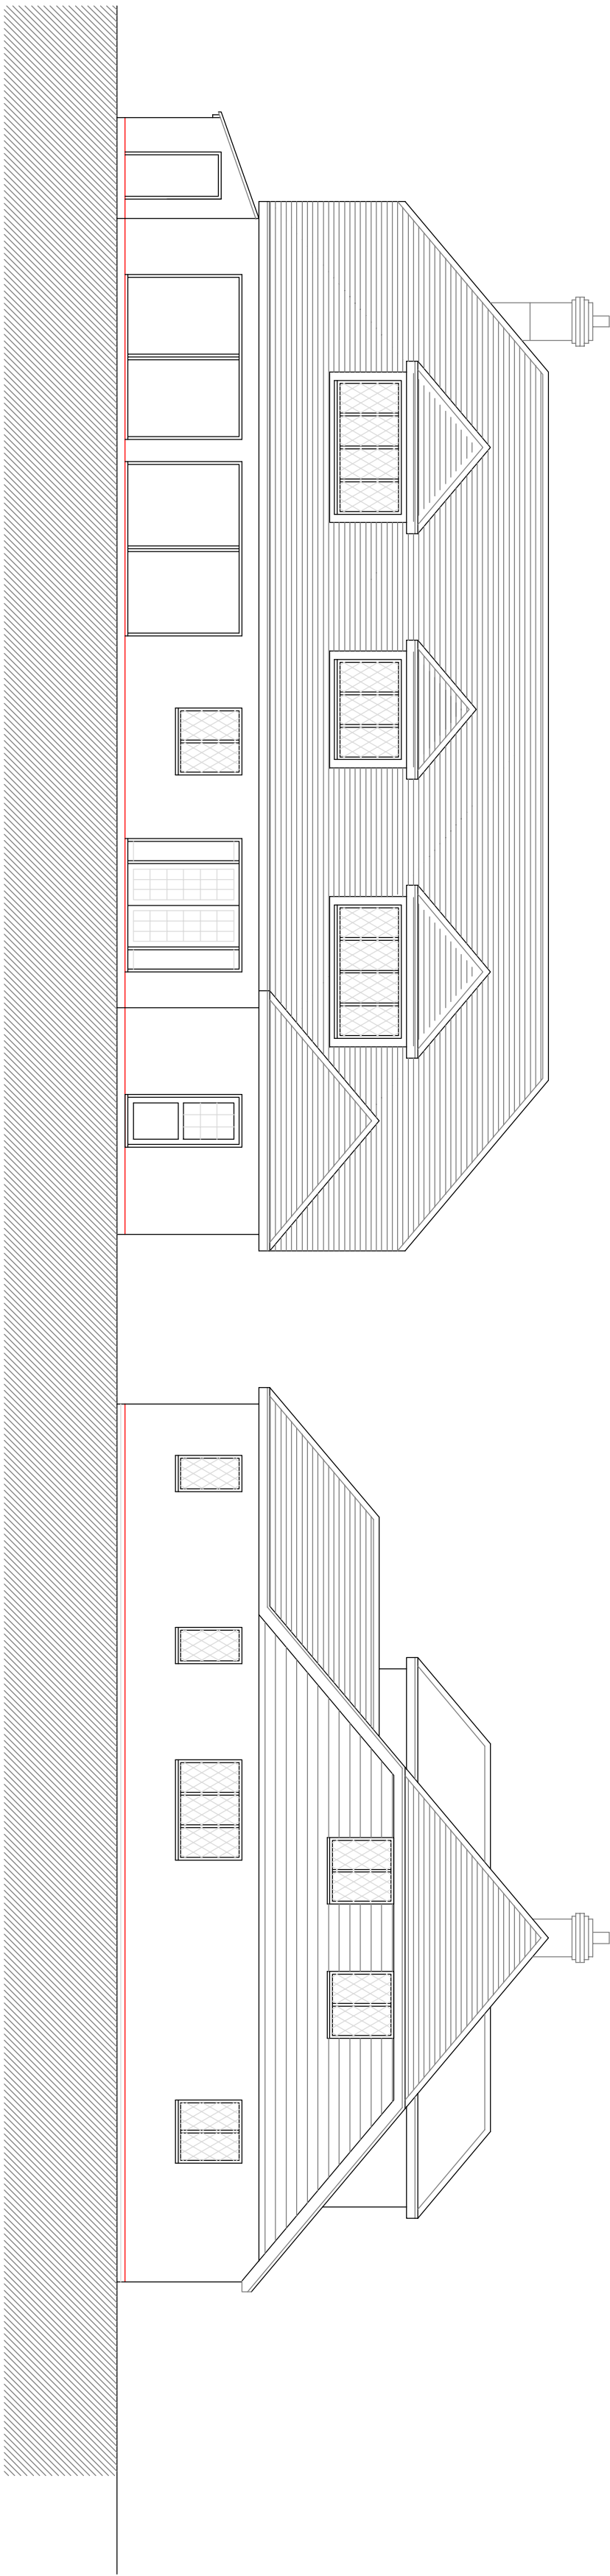


East Elevation (rear)


North Elevation (side)

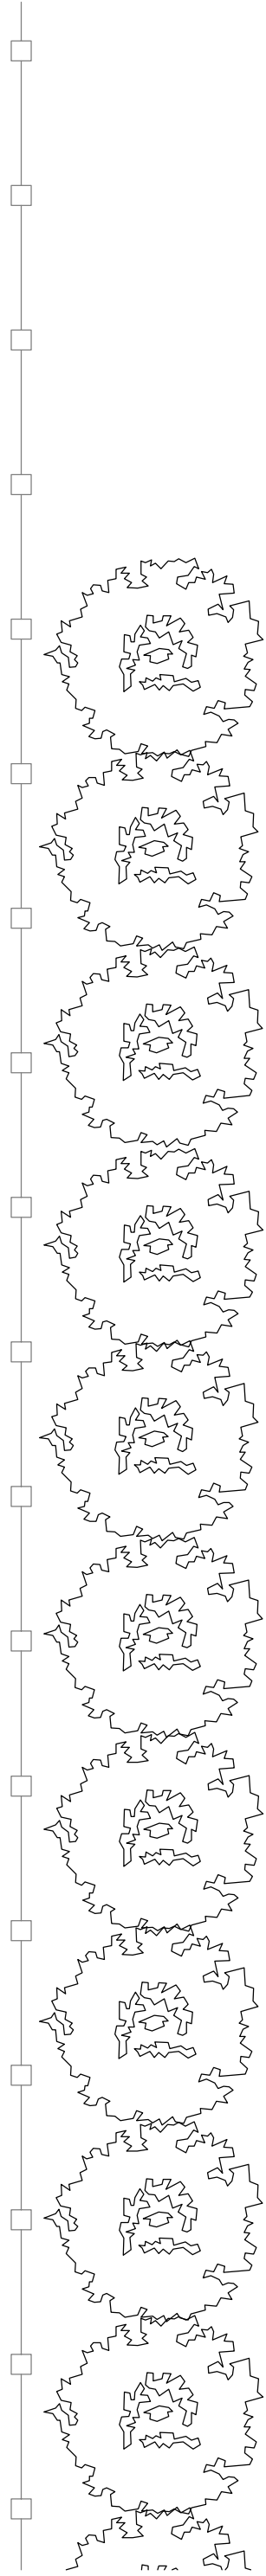

Ground Floor Plan

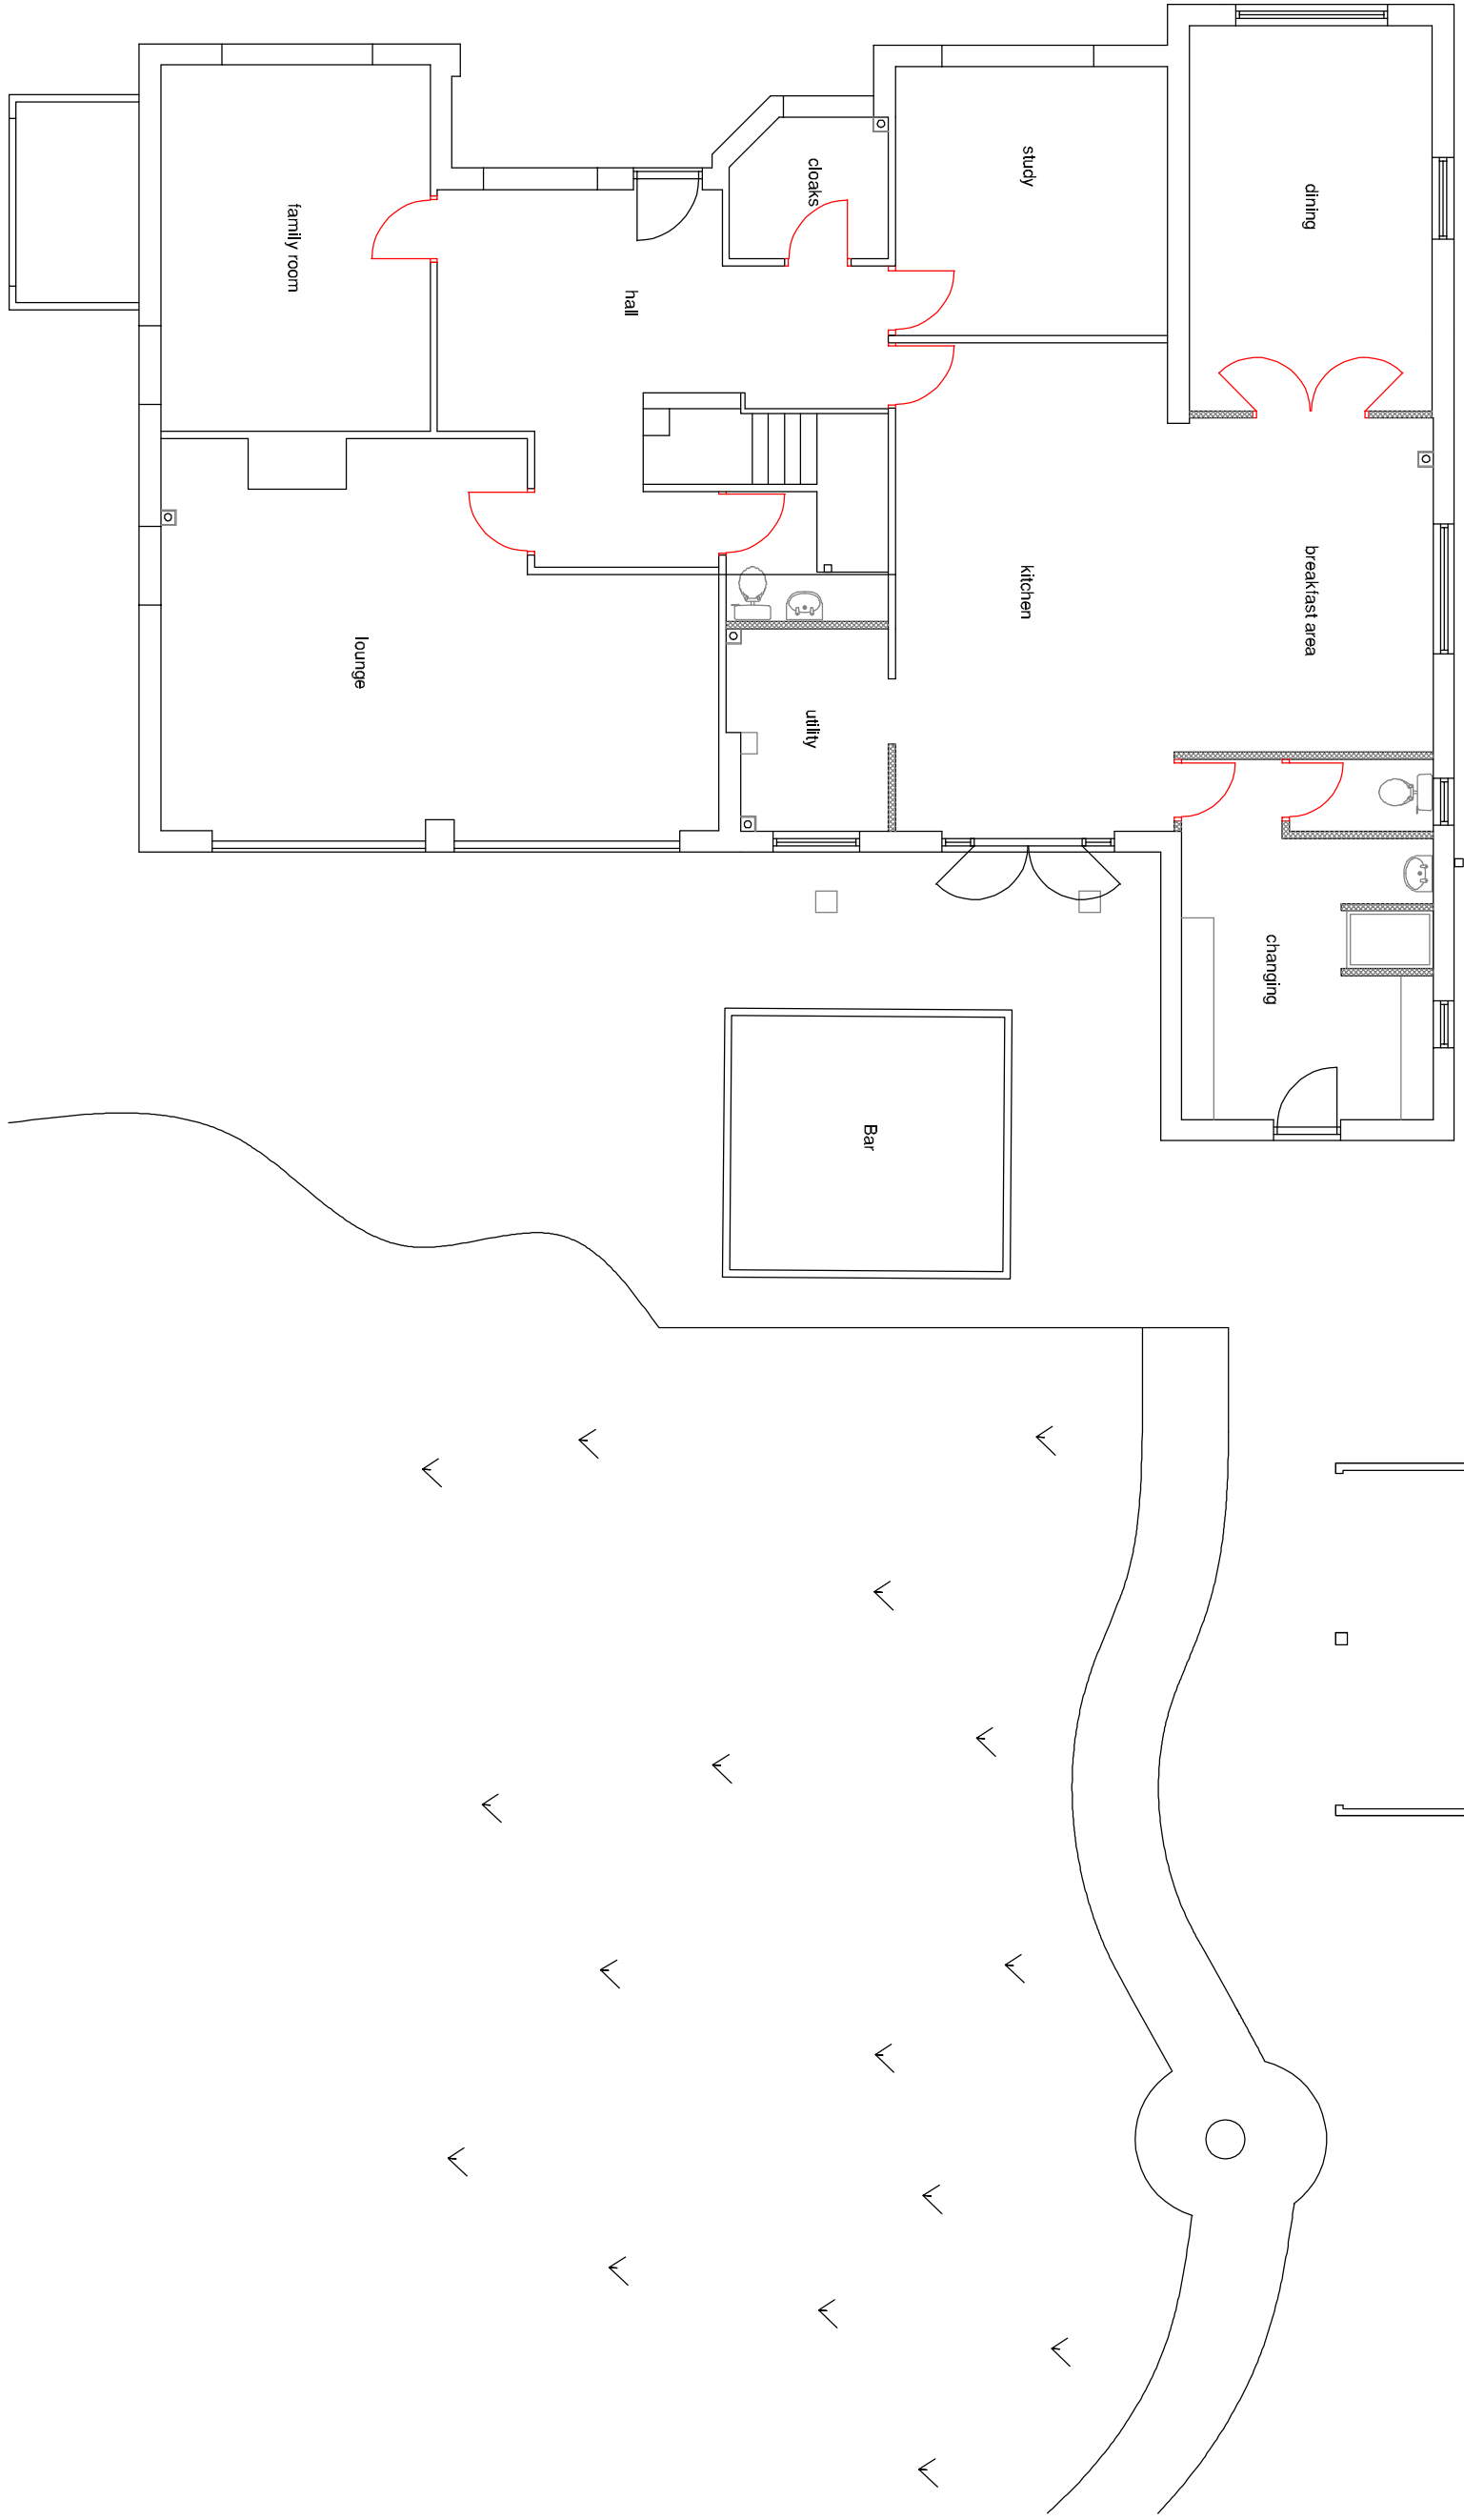

Existing Floor Plans

 

Revision	Description	Date	Drawn

Project:

Mr & Mrs P Rowse
23 Warlington Ave
Havant
PO9 2SD
Hampshire

Drawing Table

Proposed Single Storey Rear/Side Extension

Chris Flint Associates Ltd

CHARTERED SURVEYORS - PROJECT MANAGERS
DEVELOPMENT CONSULTANTS

Drawn By	Date	SHEET SIZE	Approved By	Date
CF	10/07/25	A1		

Drawing No.	Revision:
CFA FULL 02	1-100

PLANNING

BEECHWOOD - 20 QUEENS ROAD - WATERLOOVILLE - P07 7SB
tel: 023 92 432484 fax: 023 92 358554
Email: christinussociates@gmail.com