



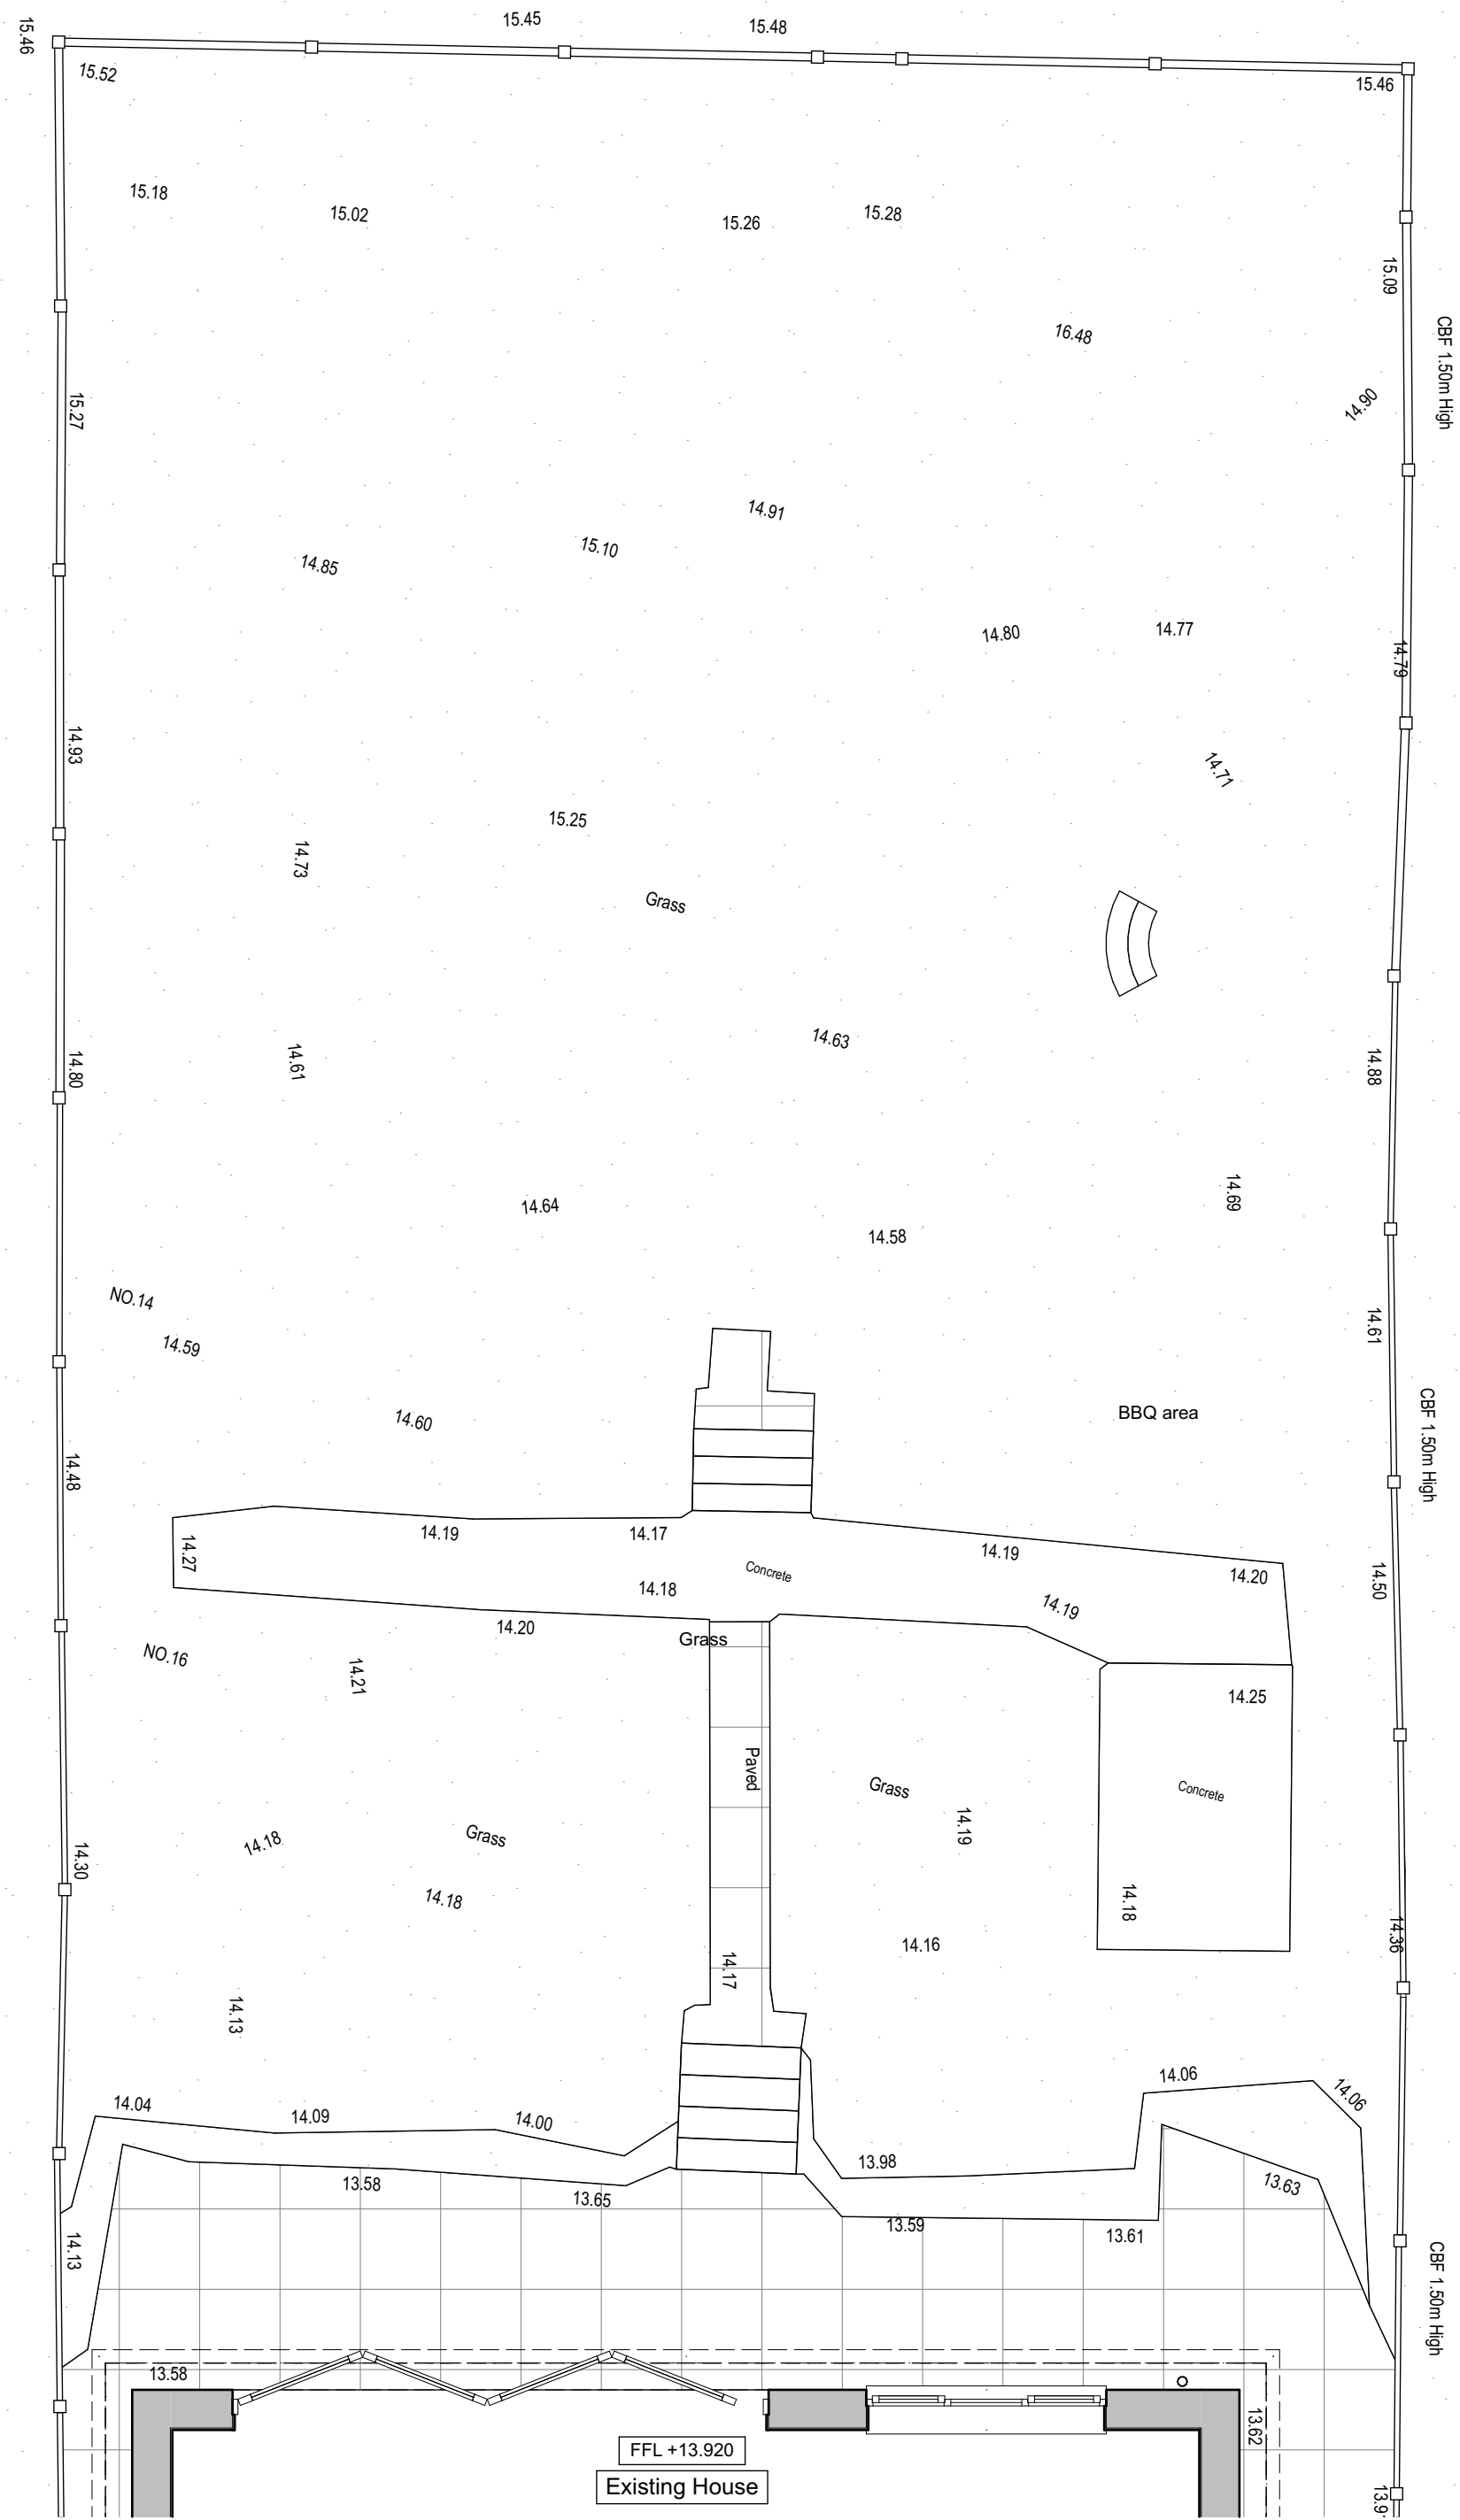


Existing Ground Floor Plan

1:50

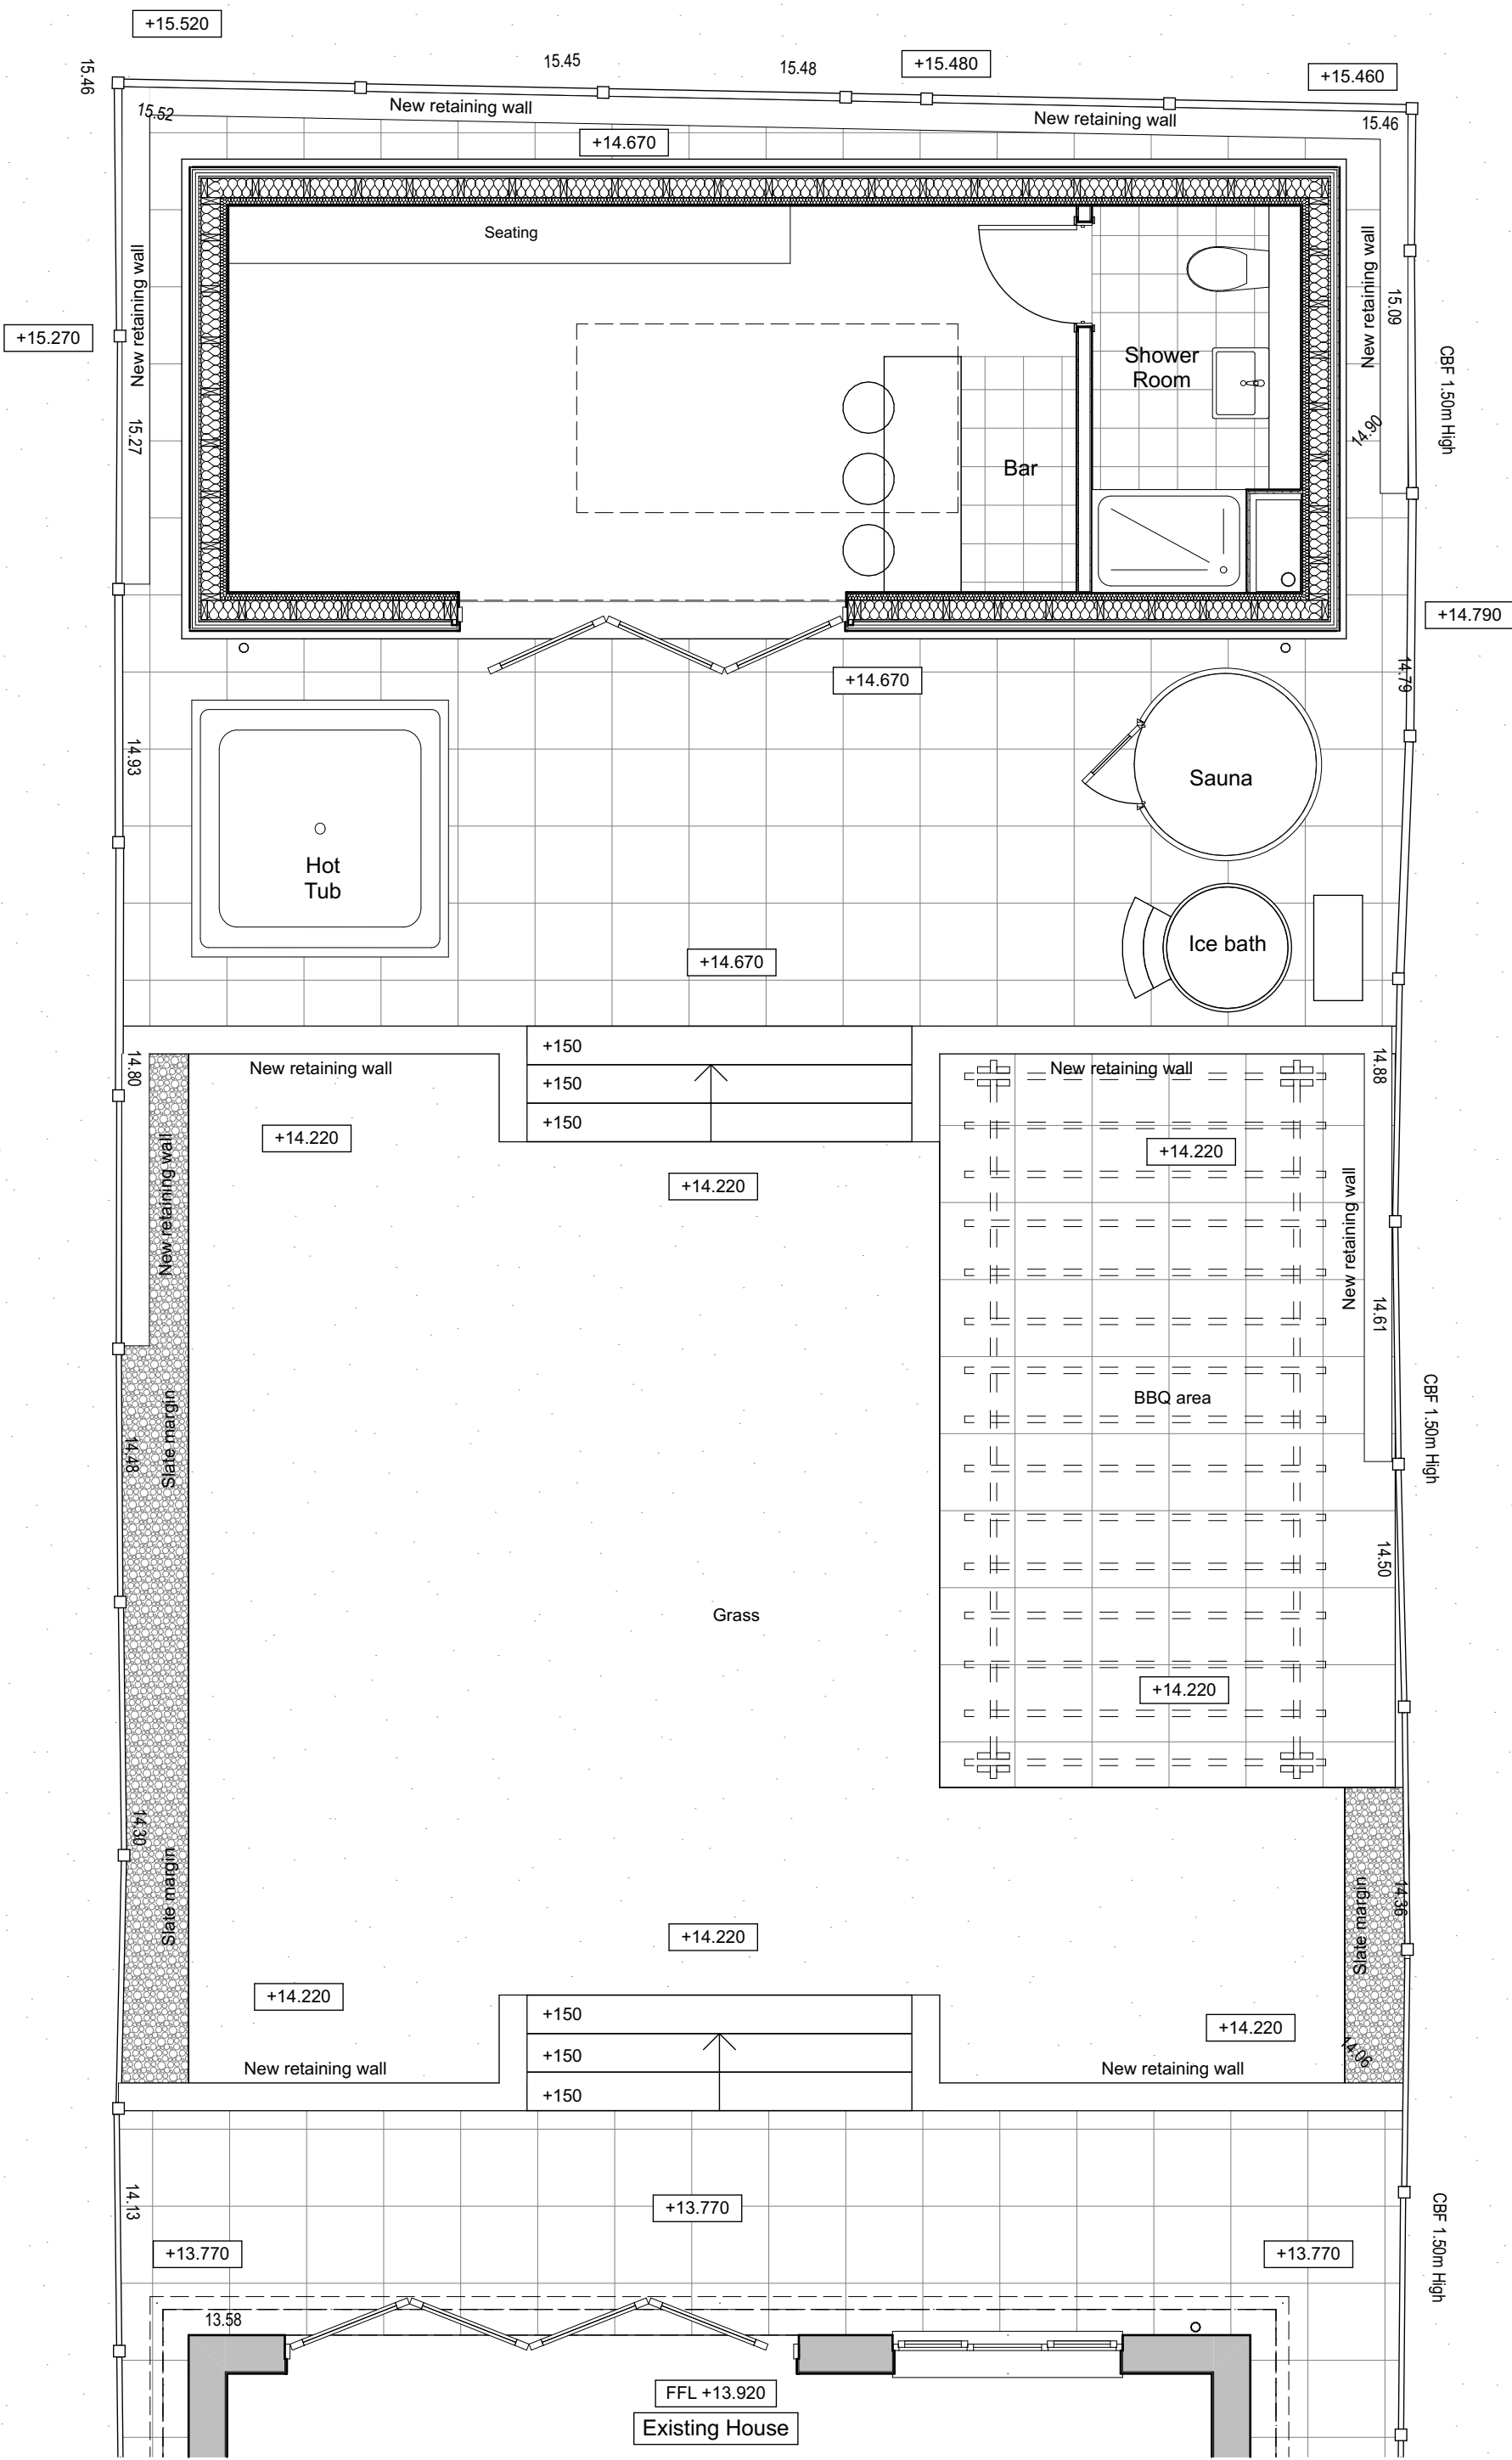

Proposed Ground Floor Plan



1:50

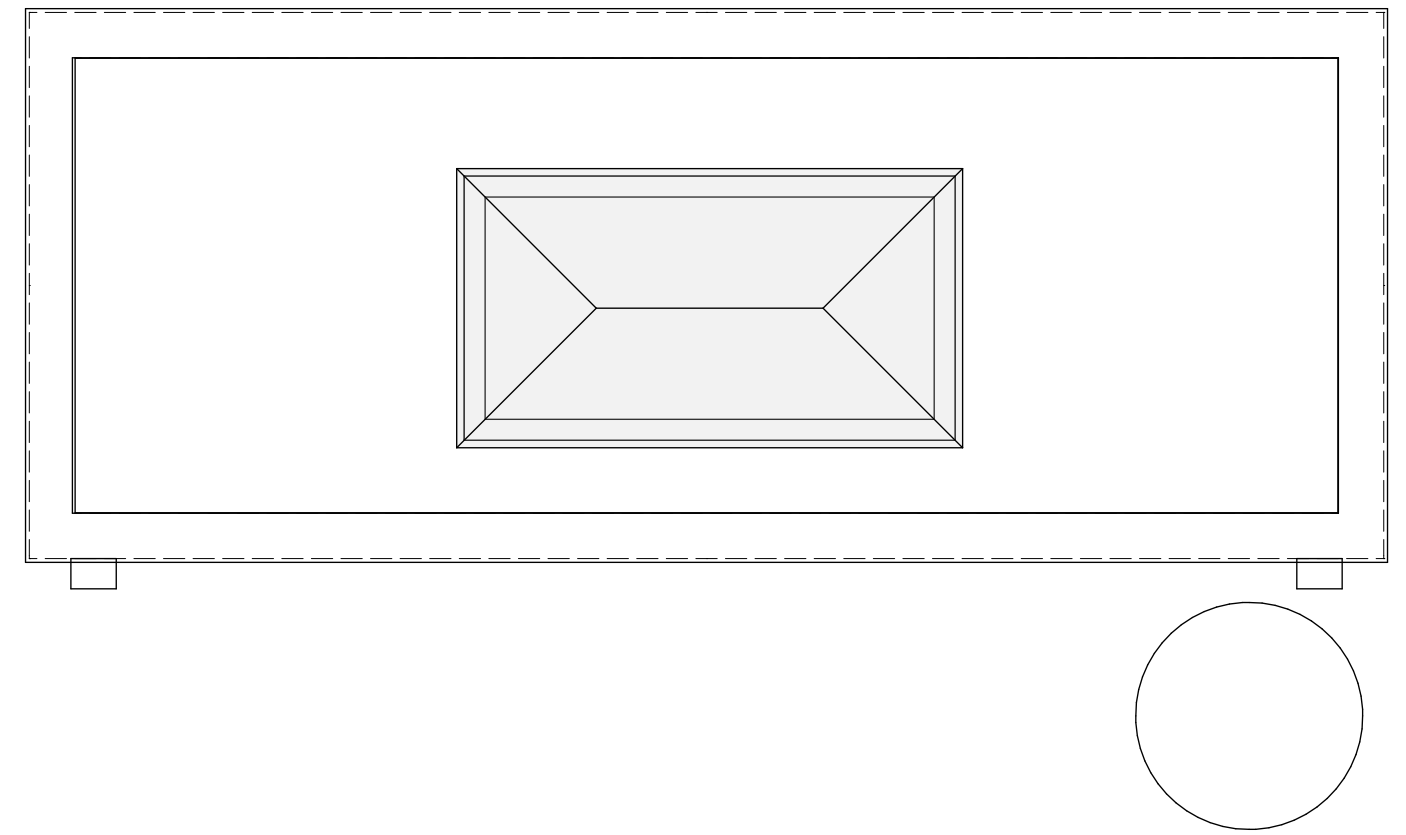

Proposed Roof Plan


1:50

- External materials**
- Rear Extension**
1. Tile finish / Timber cladding finish
 2. White upvc double glazed bi-fold doors to match existing
 3. Aluminium copings
 4. UPVC rainwater goods to match existing
 5. Single ply membrane flat roof
 6. Glazed roof lantern

 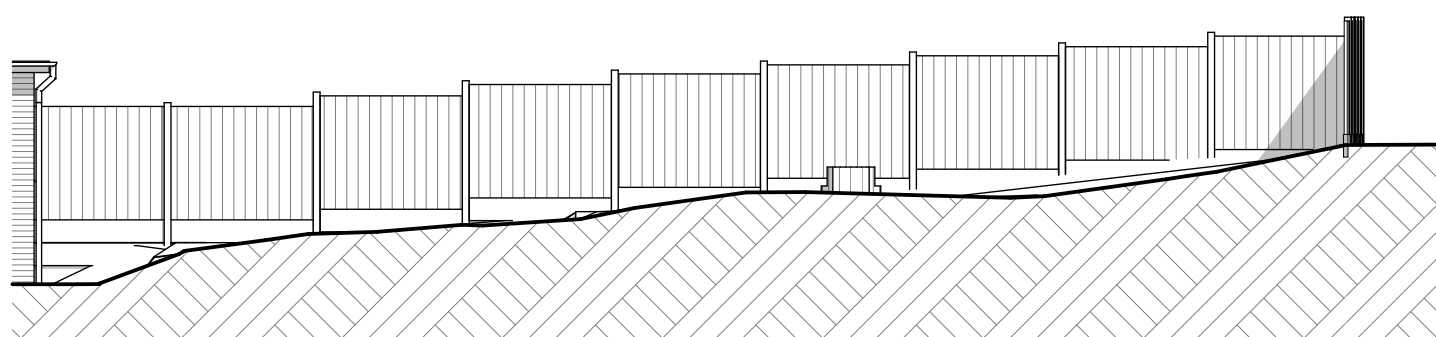


Existing East Elevation

1:100

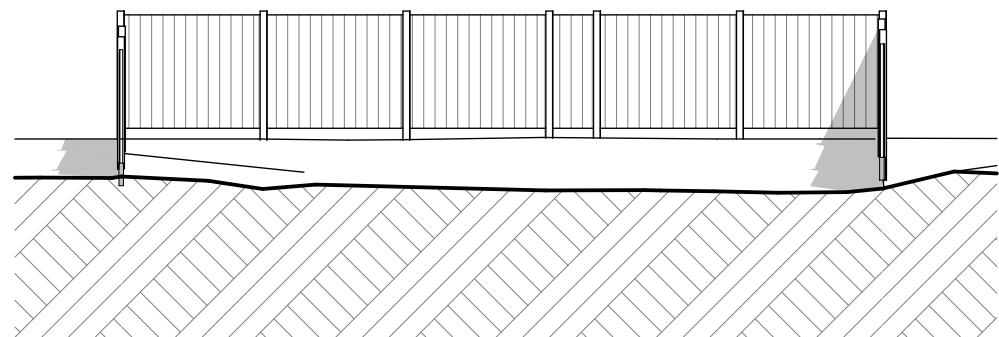


Existing South Elevation

1:100

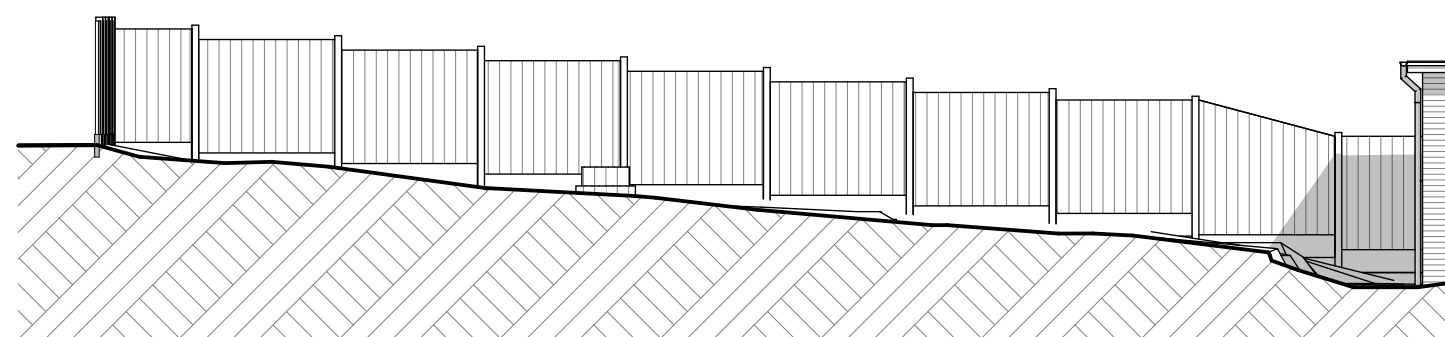


Existing West Elevation

1:100

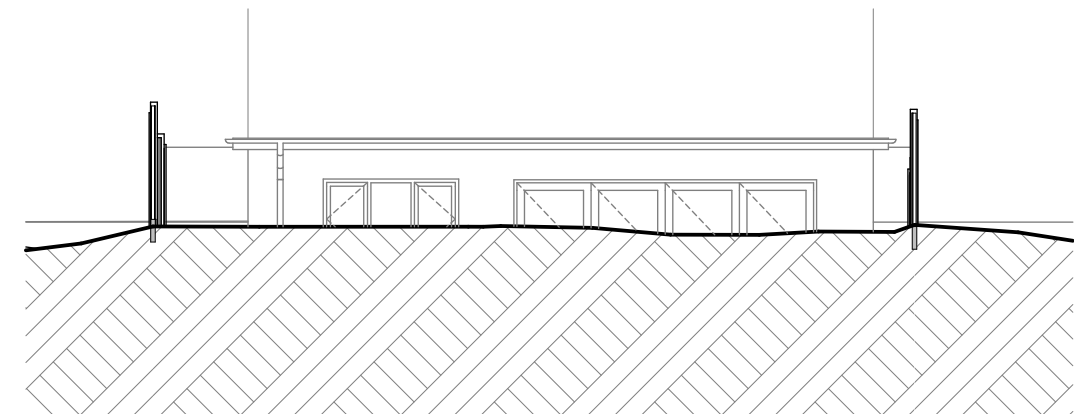


Existing North Elevation

1:100

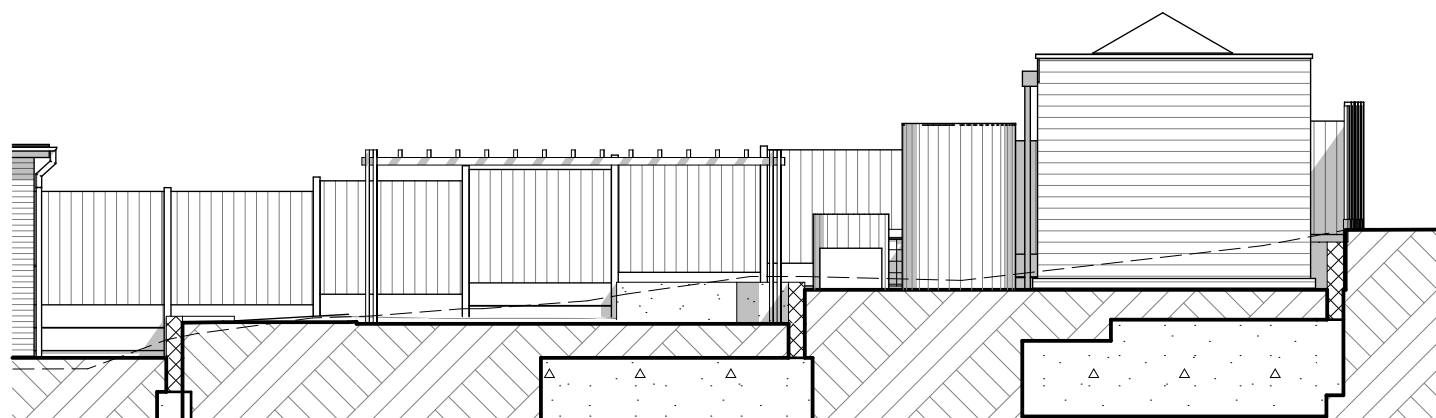


Proposed East Elevation

1:100

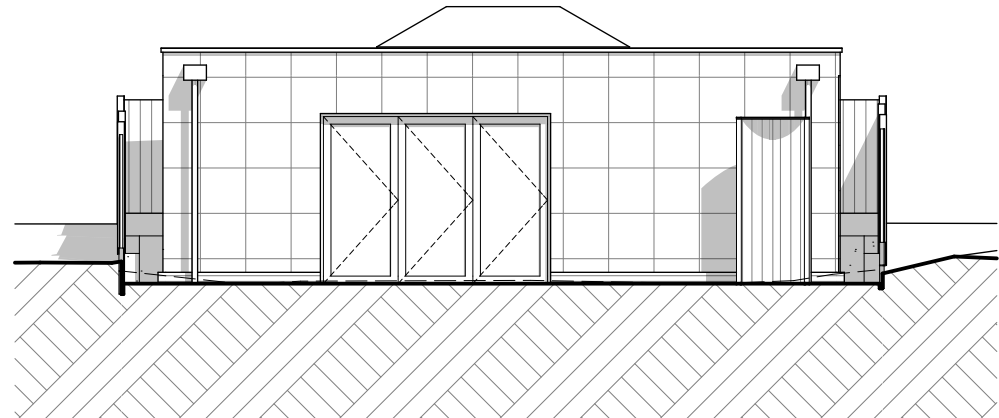


Proposed South Elevation

1:100

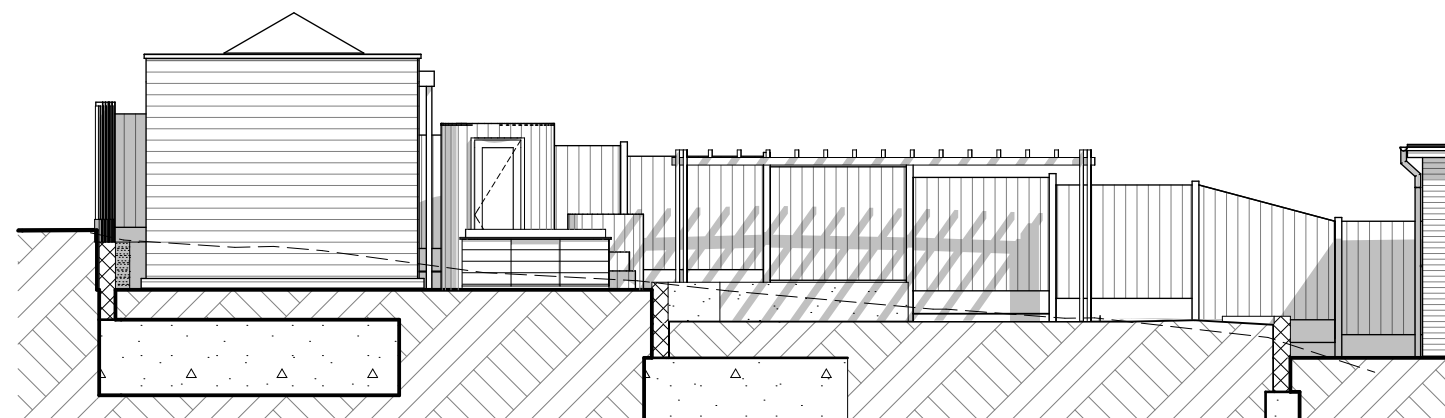

Proposed West Elevation

1:100

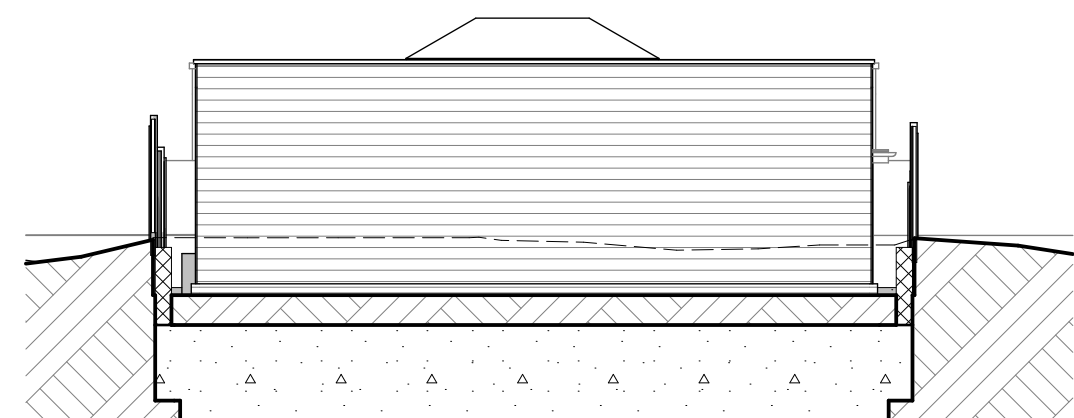

Proposed North Elevation

1:100

PLANNING APPROVAL

Revision	Description	Date	Drawn
P2	Updates following client review and further site visits	01.09.25	PR
P1	Preliminary Issue	29.06.25	PR

Designer :



Project :
26 Auriol Drive, Havant
Proposed Rear Outbuilding

Drawing :
Existing and Proposed Plans and Elevations

Date : June 2025	Scale : 1:50, 1:100 @ A1
Drawing No. : 25 / 414 / 100	Status : PLANNING
	Revision: P2