



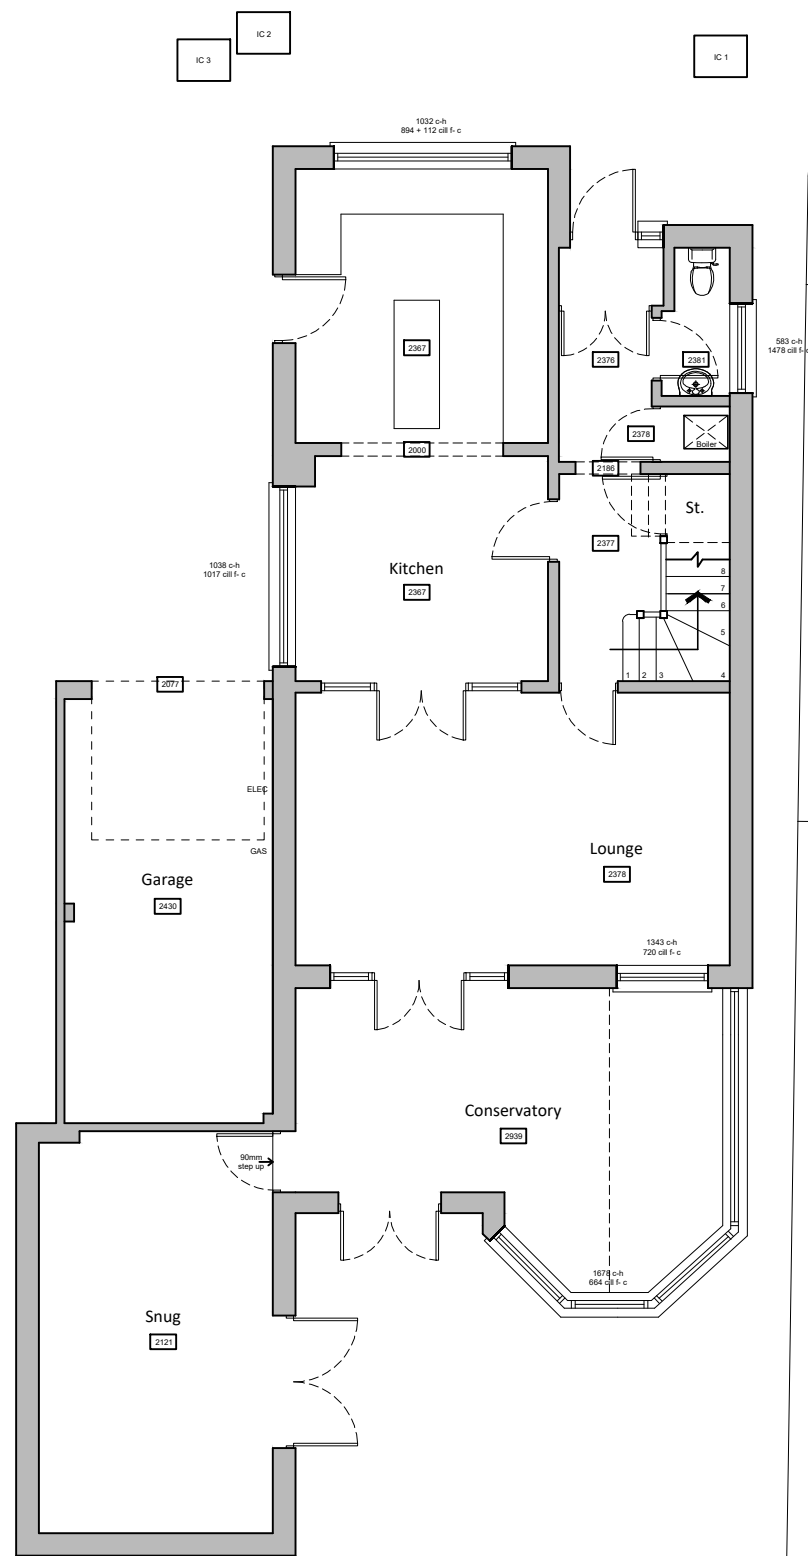


Ground floor plan

Existing floor plans scale 1:100

 

no.62

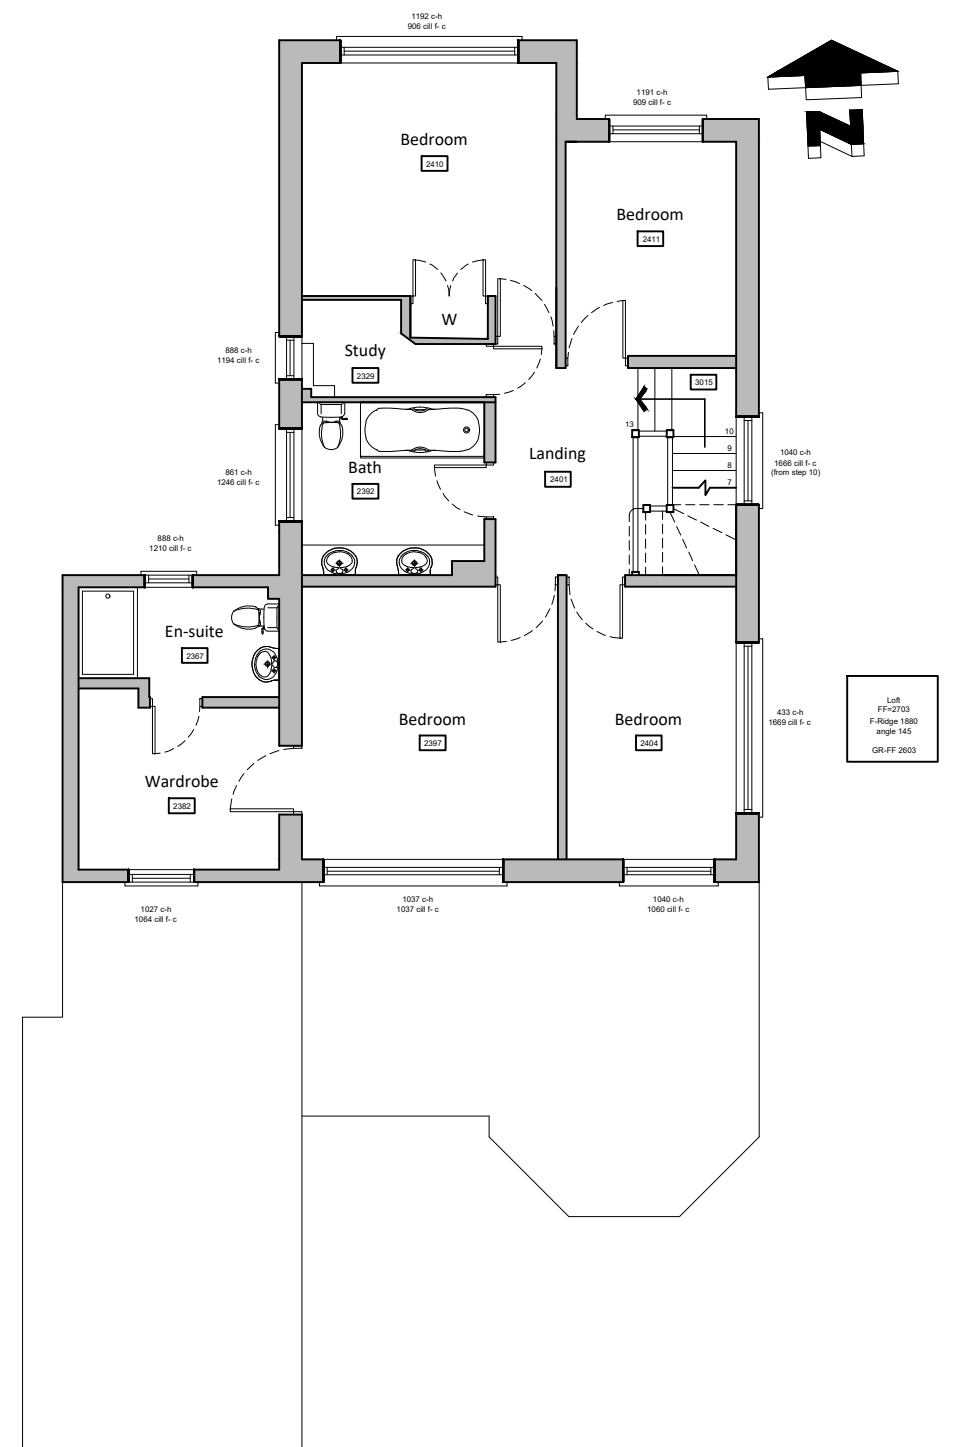

First floor plan

For MRS & MRS WINGFIELD	Title EXISTING FLOOR PLANS				Office Tel: 01243 933732	
Project PROPOSED REAR EXTENSION AT 60 CHRISTOPHER WAY, EMSWORTH, HANTS, PO10 7QZ	Date JUNE 2025	Drawn JB	Scale 1:100 @ A3	Checked -	Email: admin@jb-architecturedesign.com	
	Job Number PL.922.25		Drawing Number -02	Revision	Web: www.jb-architecturedesign.com	

