

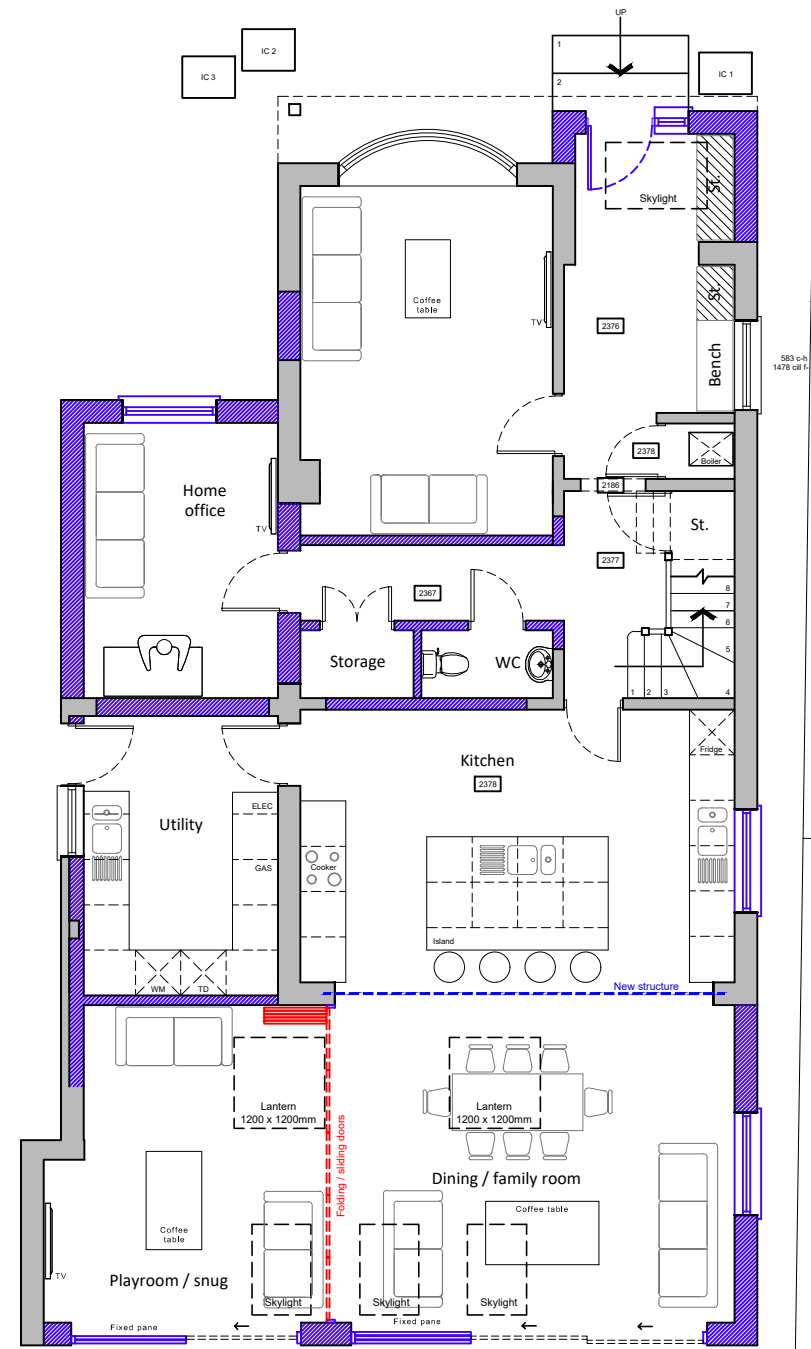


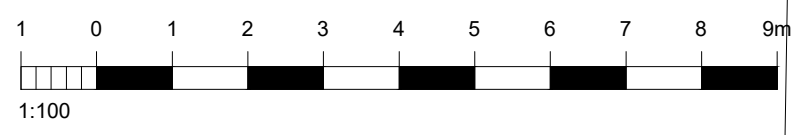

Ground floor plan

Proposed floor plans scale 1:100

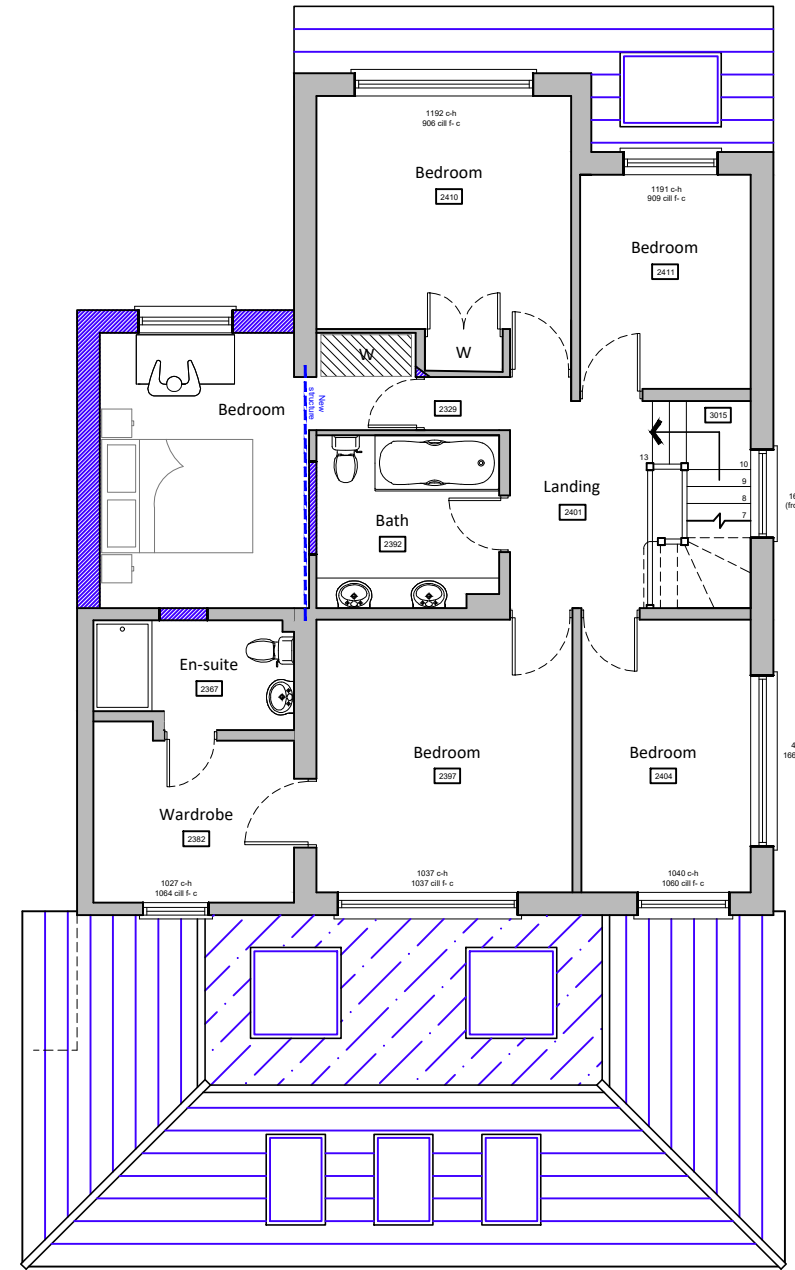


First floor plan

- Existing walls
- Proposed walls
- Proposed structure

no.62

no.58

For MRS & MRS WINGFIELD	Title PROPOSED FLOOR PLANS	Office Tel: 01243 933732								
Project PROPOSED REAR EXTENSION AT 60 CHRISTOPHER WAY, EMSWORTH, HANTS, PO10 7QZ	<table border="1"> <tr> <td>Date JUNE 2025</td> <td>Drawn JB</td> <td>Scale 1:100 @ A3</td> <td>Checked -</td> </tr> <tr> <td>Job Number PL.922.25</td> <td>Drawing Number -04</td> <td>Revision B</td> <td></td> </tr> </table>	Date JUNE 2025	Drawn JB	Scale 1:100 @ A3	Checked -	Job Number PL.922.25	Drawing Number -04	Revision B		Email: admin@jb-architecturedesign.com Web: www.jb-architecturedesign.com
Date JUNE 2025	Drawn JB	Scale 1:100 @ A3	Checked -							
Job Number PL.922.25	Drawing Number -04	Revision B								

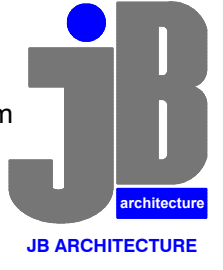

JB ARCHITECTURE