



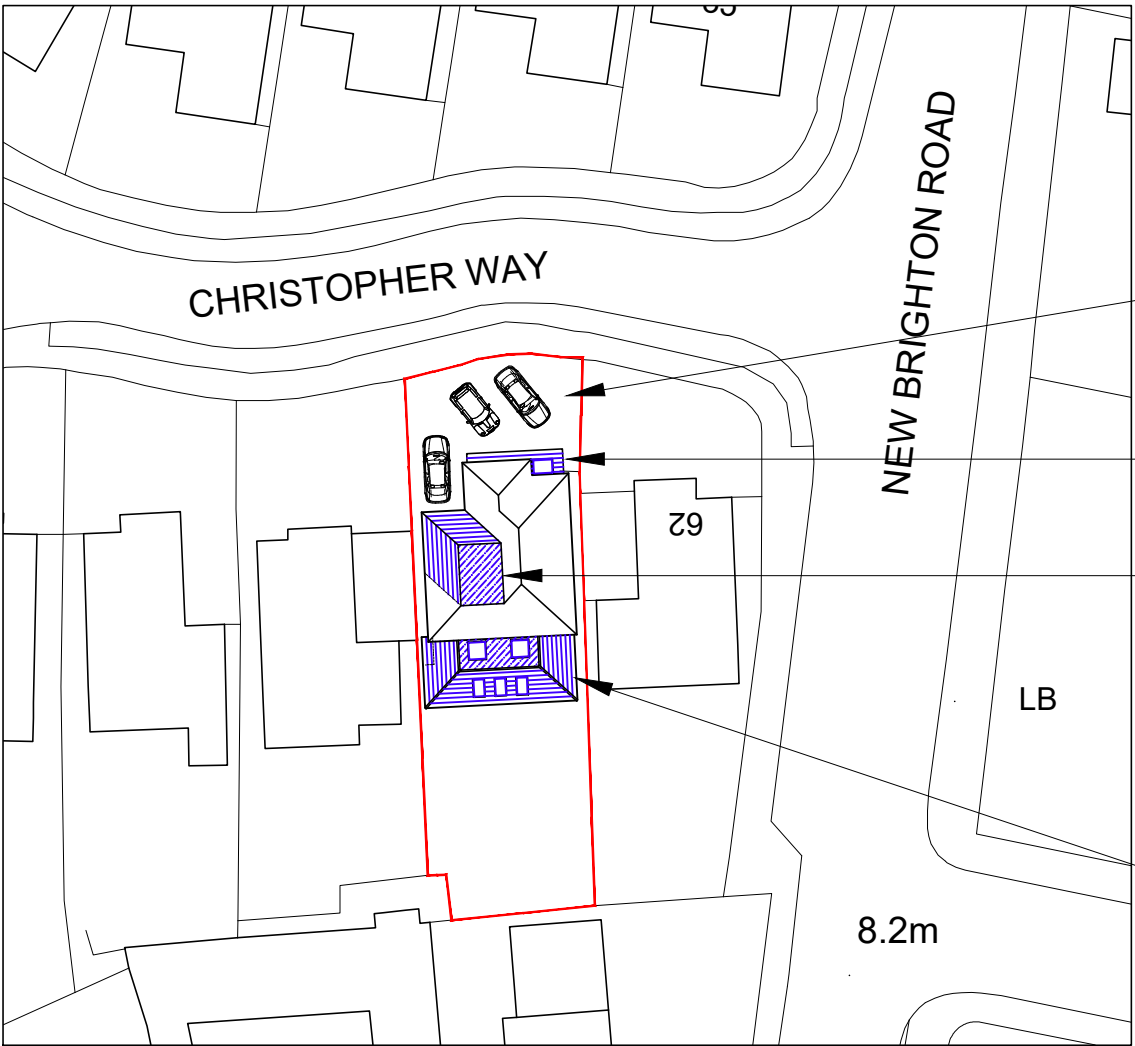

Site plan

scale 1:500

 


Parking for 3no. cars retained

Proposed front porch & bay

Proposed two storey side extension


Proposed single storey rear extension (to replace conservatory)

Ordnance Survey, (c) Crown Copyright 2025.
All rights reserved. Licence number 100022432

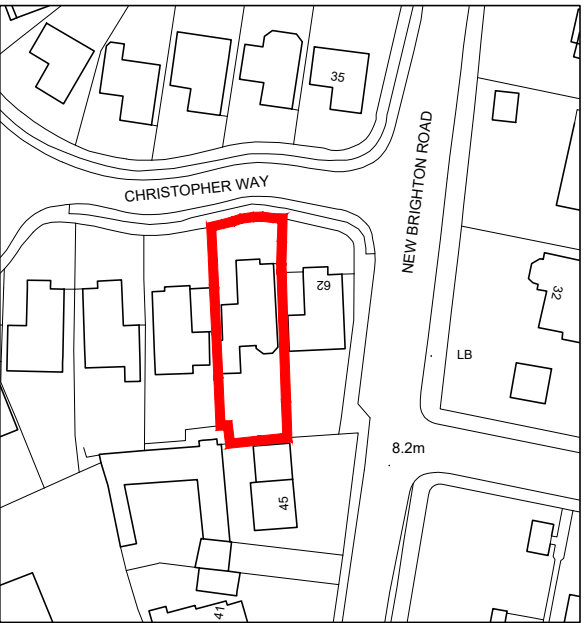

Location plan

scale 1:1250

 

For
MRS & MRS WINGFIELD

Project
PROPOSED REAR EXTENSION
AT 60 CHRISTOPHER WAY,
EMSWORTH, HANTS,
PO10 7QZ

Title
SITE & LOCATION PLANS

Date	Drawn	Scale	Checked
JUNE 2025	JB	1:500 & 1:1250 @ A3	-
Job Number	Drawing Number	Revision	
PL.922.25	-01	A	

Office Tel:
01243 933732

Email:
admin@jb-architecturedesign.com

Web:
www.jb-architecturedesign.com

