


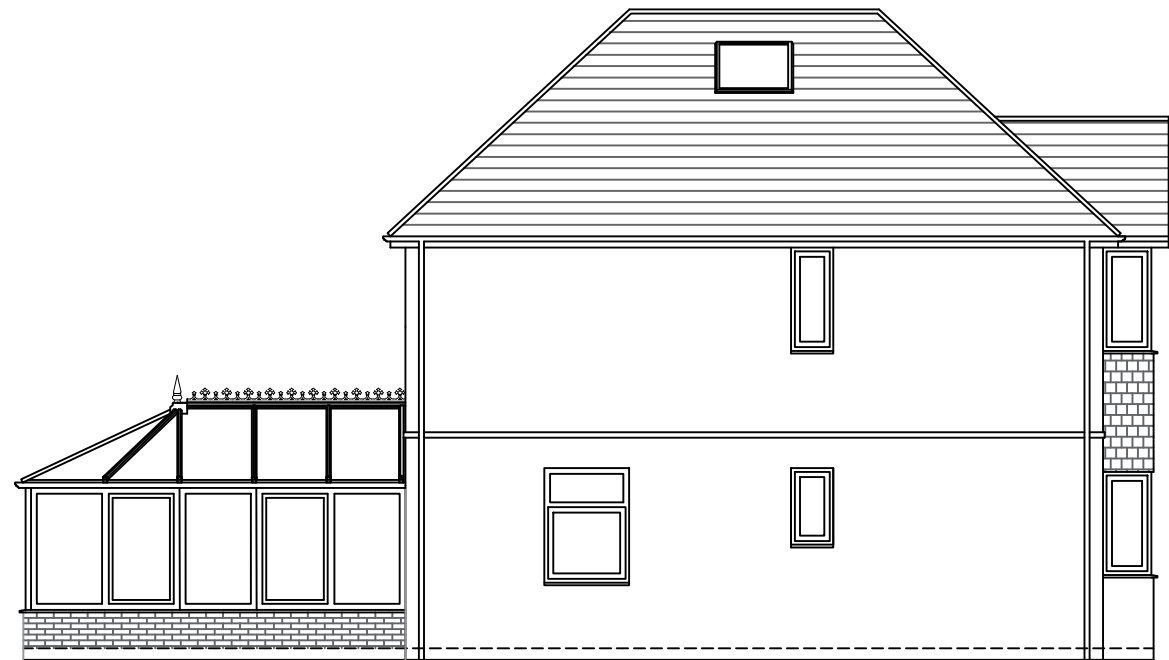


NORTH ELEVATION



WEST ELEVATION




SOUTH ELEVATION

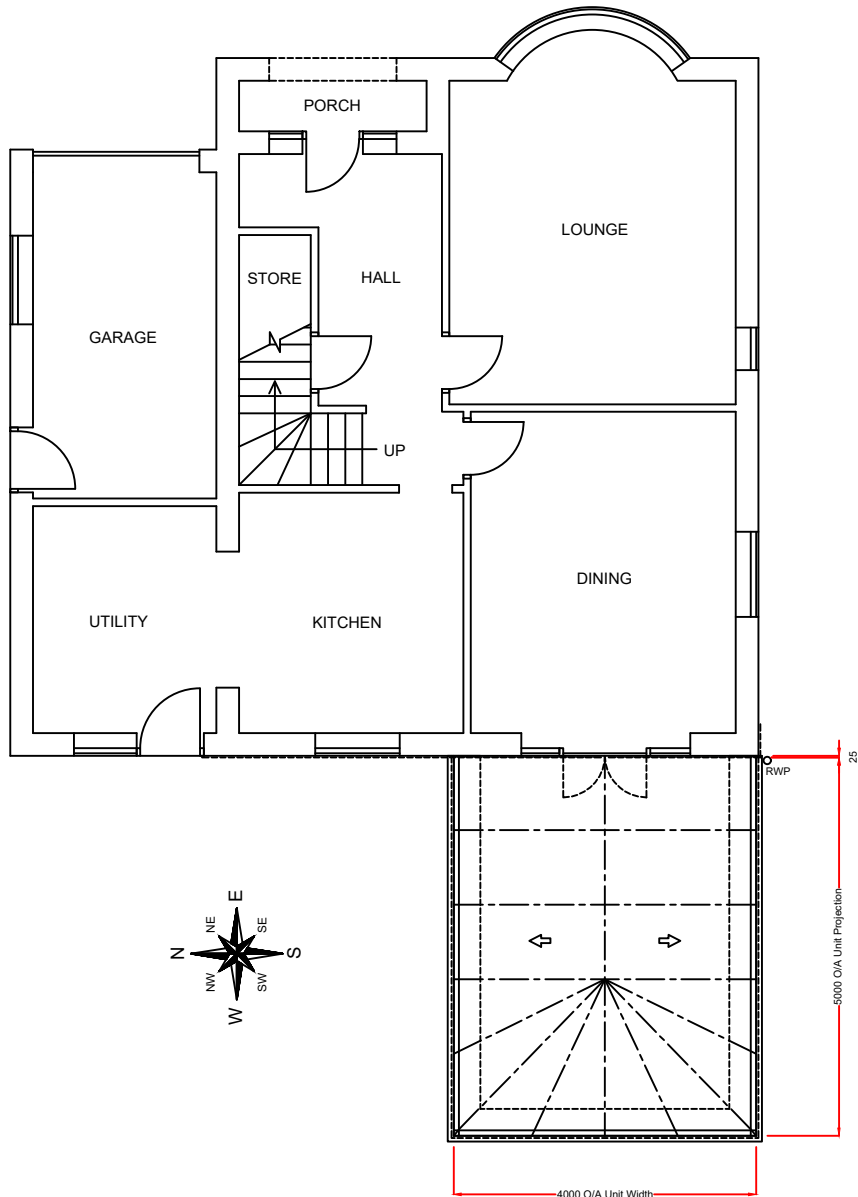

Notes:
These drawings are the property of Anglian Home Improvements and must not be used, distributed, loaned or copied without the express permission of Anglian Home Improvements.
All dimensions are in millimetres (mm) unless noted otherwise.
Do not use for base laying purposes

Produced on A3 paper

 

Rev.	Date	Description	Initials

V04 September 2024

Drawing title: Existing Plan and Elevations	
CONTRACT No. : 90017165/1	Page 1 of 2
Proposed: PVCu Replica Roof Extension at: 8A PARK CRESCENT EMSWORTH HAMPSHIRE PO10 7NT	
Drawers initials: DJP	Scale : 1:100 Date: 15-09-25