


Dimensions to be checked on site before commencing work. Any discrepancies shall be reported to the architect immediately.

Do not scale from these drawings except for planning purposes. Use figured dimensions only.

Where applicable this drawing is to be read in conjunction with other consultants' drawings.




North elevation scale 1:100

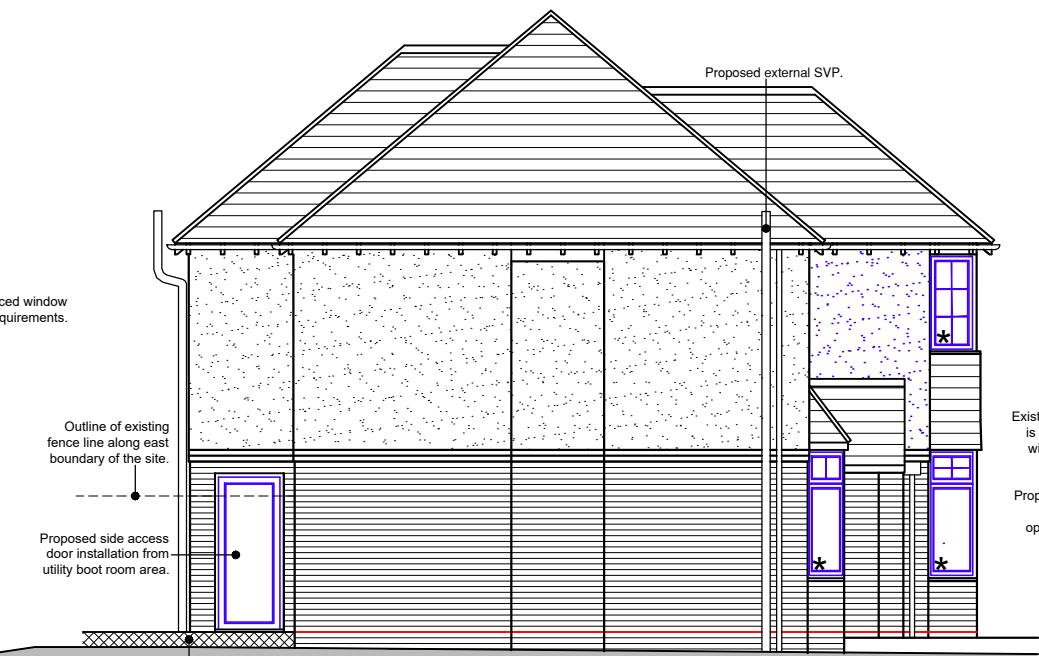


East elevation scale 1:100




South elevation scale 1:100

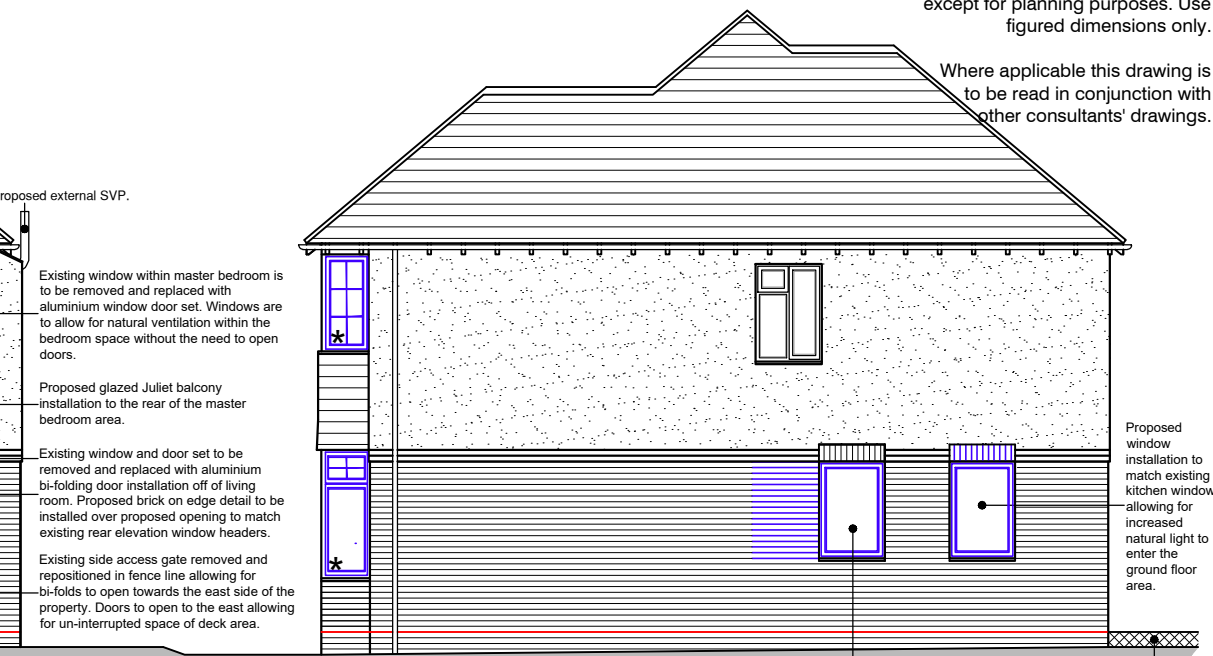


West elevation scale 1:100

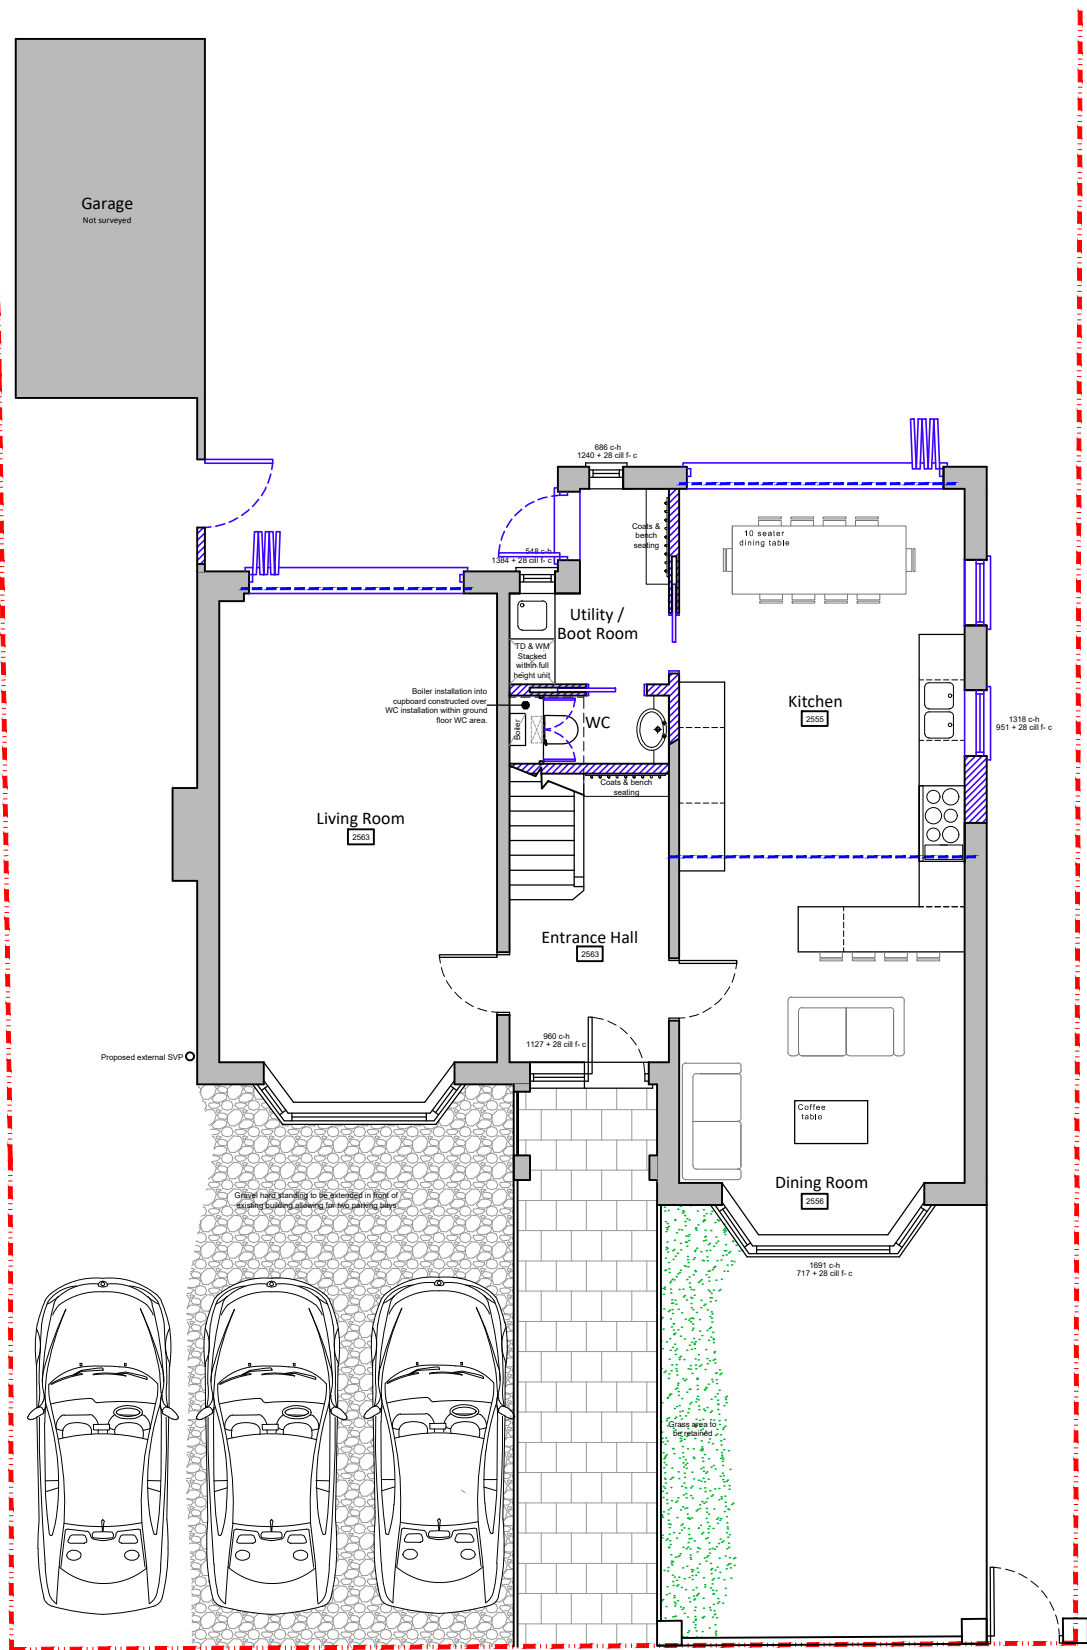


Ground floor plan scale 1:100

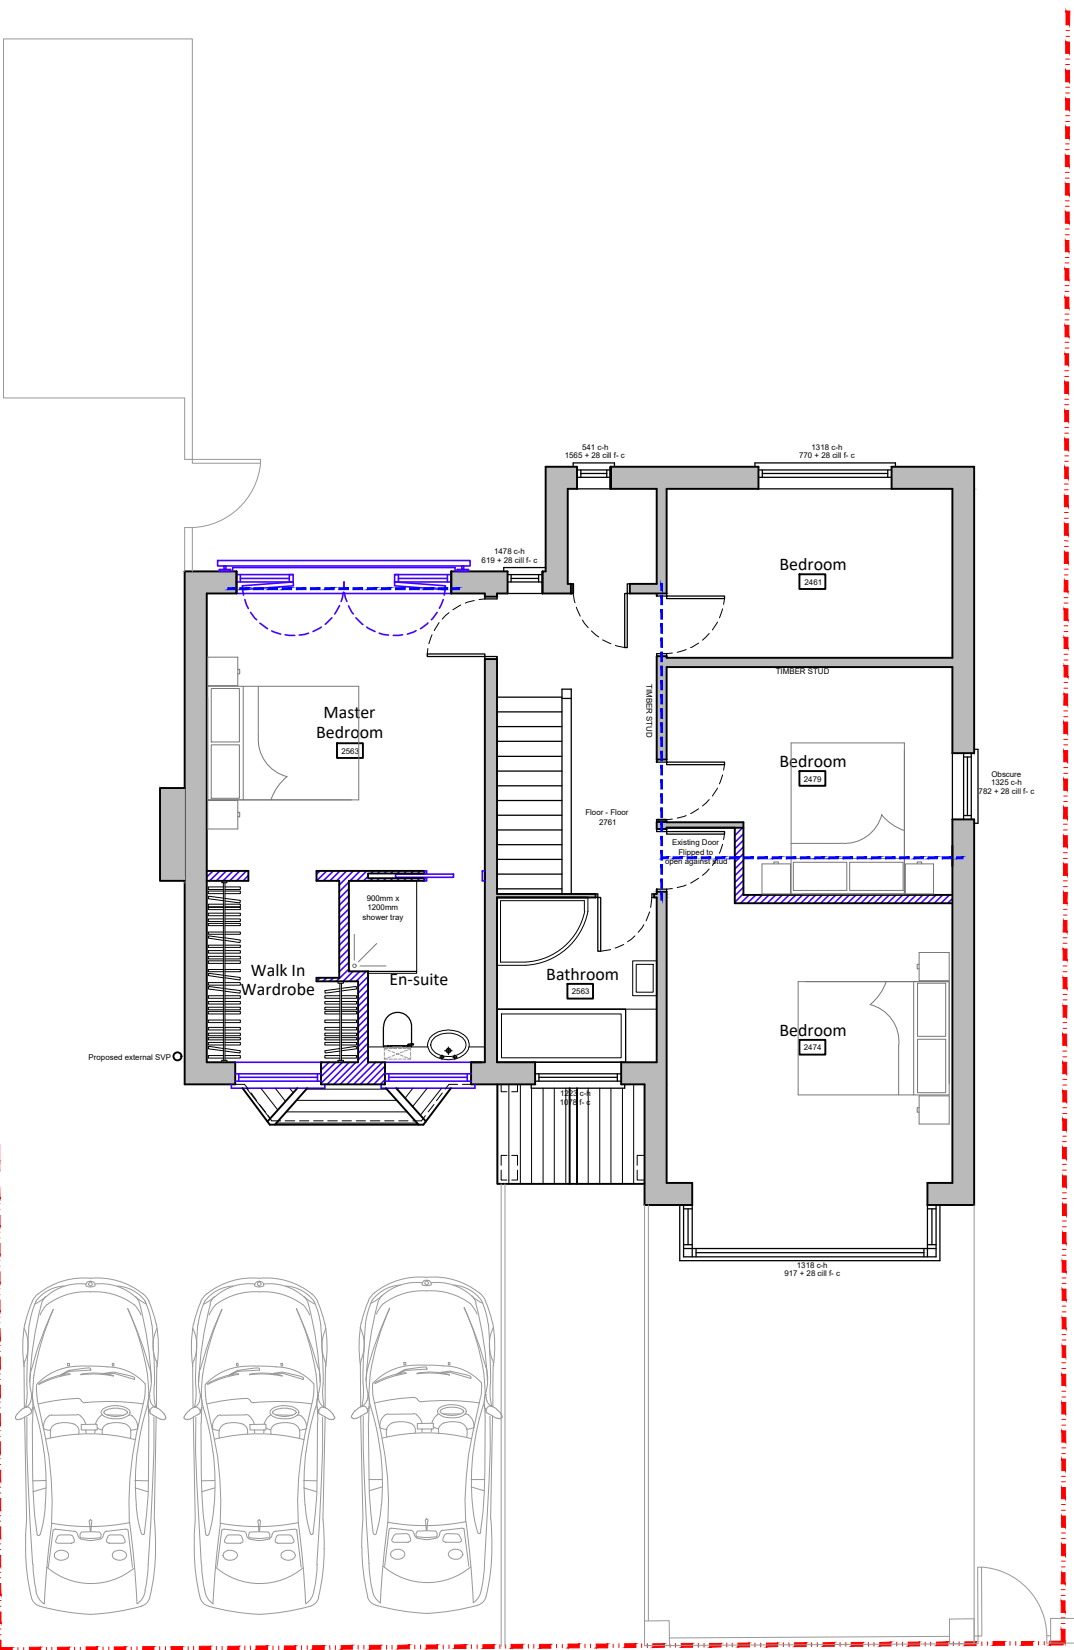

First floor plan scale 1:100

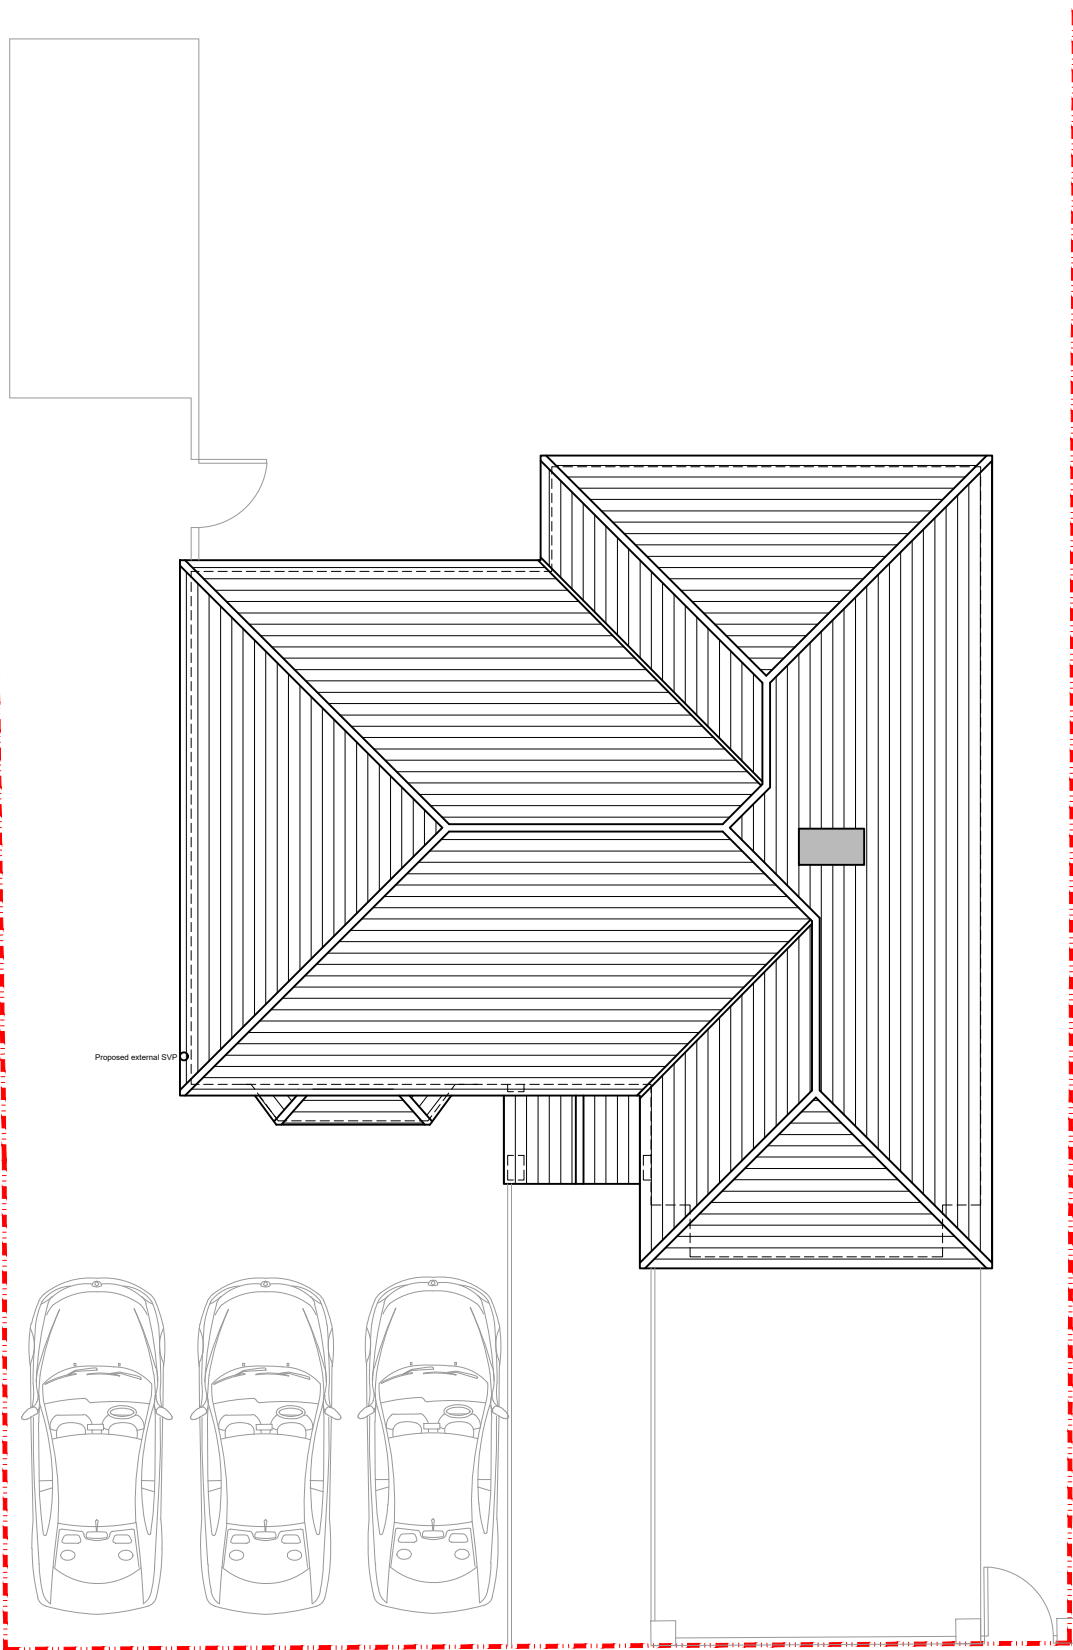

Roof plan scale 1:100

 

Boundary line
Removed structure
Existing walls
Proposed walls
Proposed structure

For MR & MRS. WILCOCKSON	Title PROPOSED FLOOR PLANS & ELEVATIONS	Office Tel: 01243 933732
Project 5 QUEEN ANNES DRIVE, BEDHAMPTON, HAMPSHIRE, PO9 3PG, STRUCTURAL ALTERATIONS THROUGHOUT & ELEVATION AMENDMENTS.	Date JULY 25	Email: admin@jb-architecturedesign.com
	Drawn SR	Web: www.jb-architecturedesign.com
	Scale as noted @ A2	
	Checked -	
	Job Number PL912.25	
	Drawing Number 03	
	Revision A	

