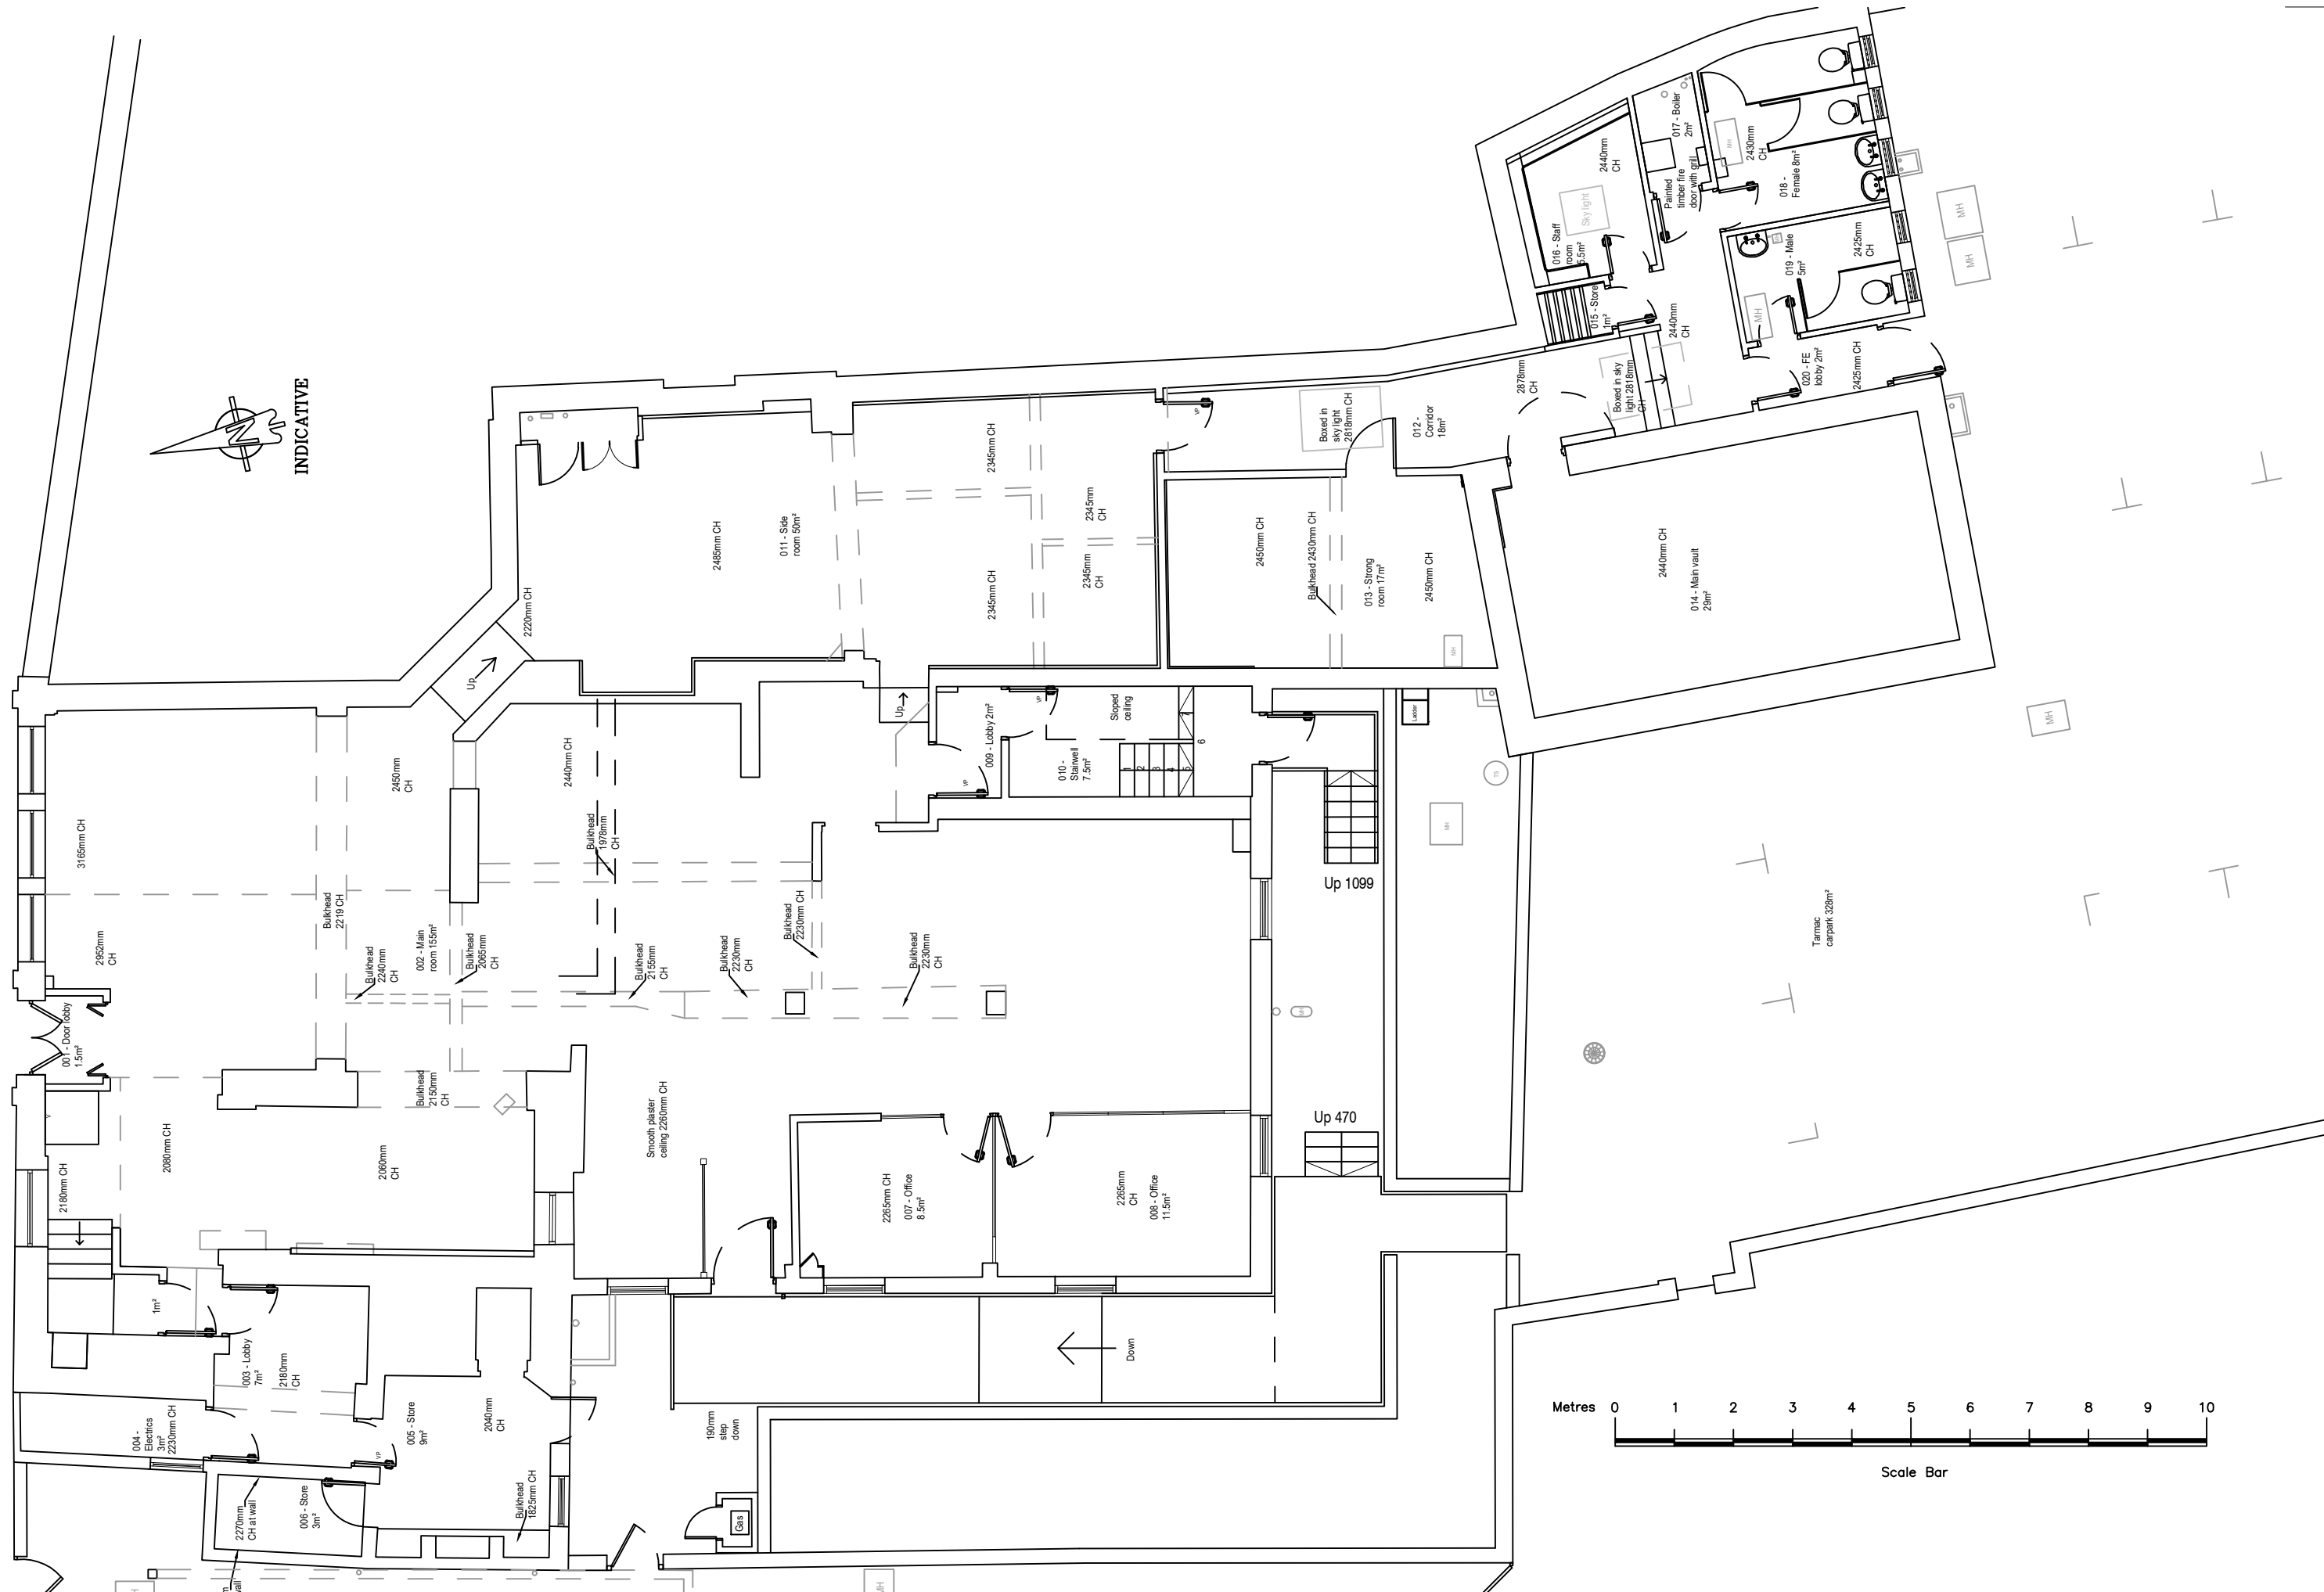
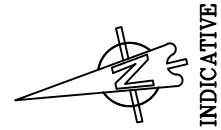


- NOTES
1. THIS DRAWING IS NOT TO BE SCALED
 2. THIS DRAWING IS COPYRIGHT
 3. ALL DIMENSIONS AND LEVELS ARE TO BE CHECKED ON SITE BEFORE COMMENCEMENT OF WORKS
 4. ARCHITECT TO BE NOTIFIED OF ANY OMISSIONS OR ERRORS
 5. SCALABLE FOR LOCAL AUTHORITY PLANNING PURPOSES ONLY.

status
INFORMATION
PRELIMINARY
FOR APPROVAL
APPROVED
CONSTRUCTION

issue date
● 11/06/25

REVISION

PROJECT
Proposed Care Home and Flats Development.
18 East Street, Havant. PO9 1AQ.

DRAWING
Existing Ground Floor Plan.

SCALE
1:100
PAPER
A3

DATE
May 2025

DRAWING NO.
88_24_PA_04

REV

AP4 LLP ARCHITECTURE + DESIGN + DEVELOPMENT
6 BRISTOL ROAD SOUTHSEA PORTSMOUTH PO4 9QH
T: 023 92829270 E: info@ap4architecture.com