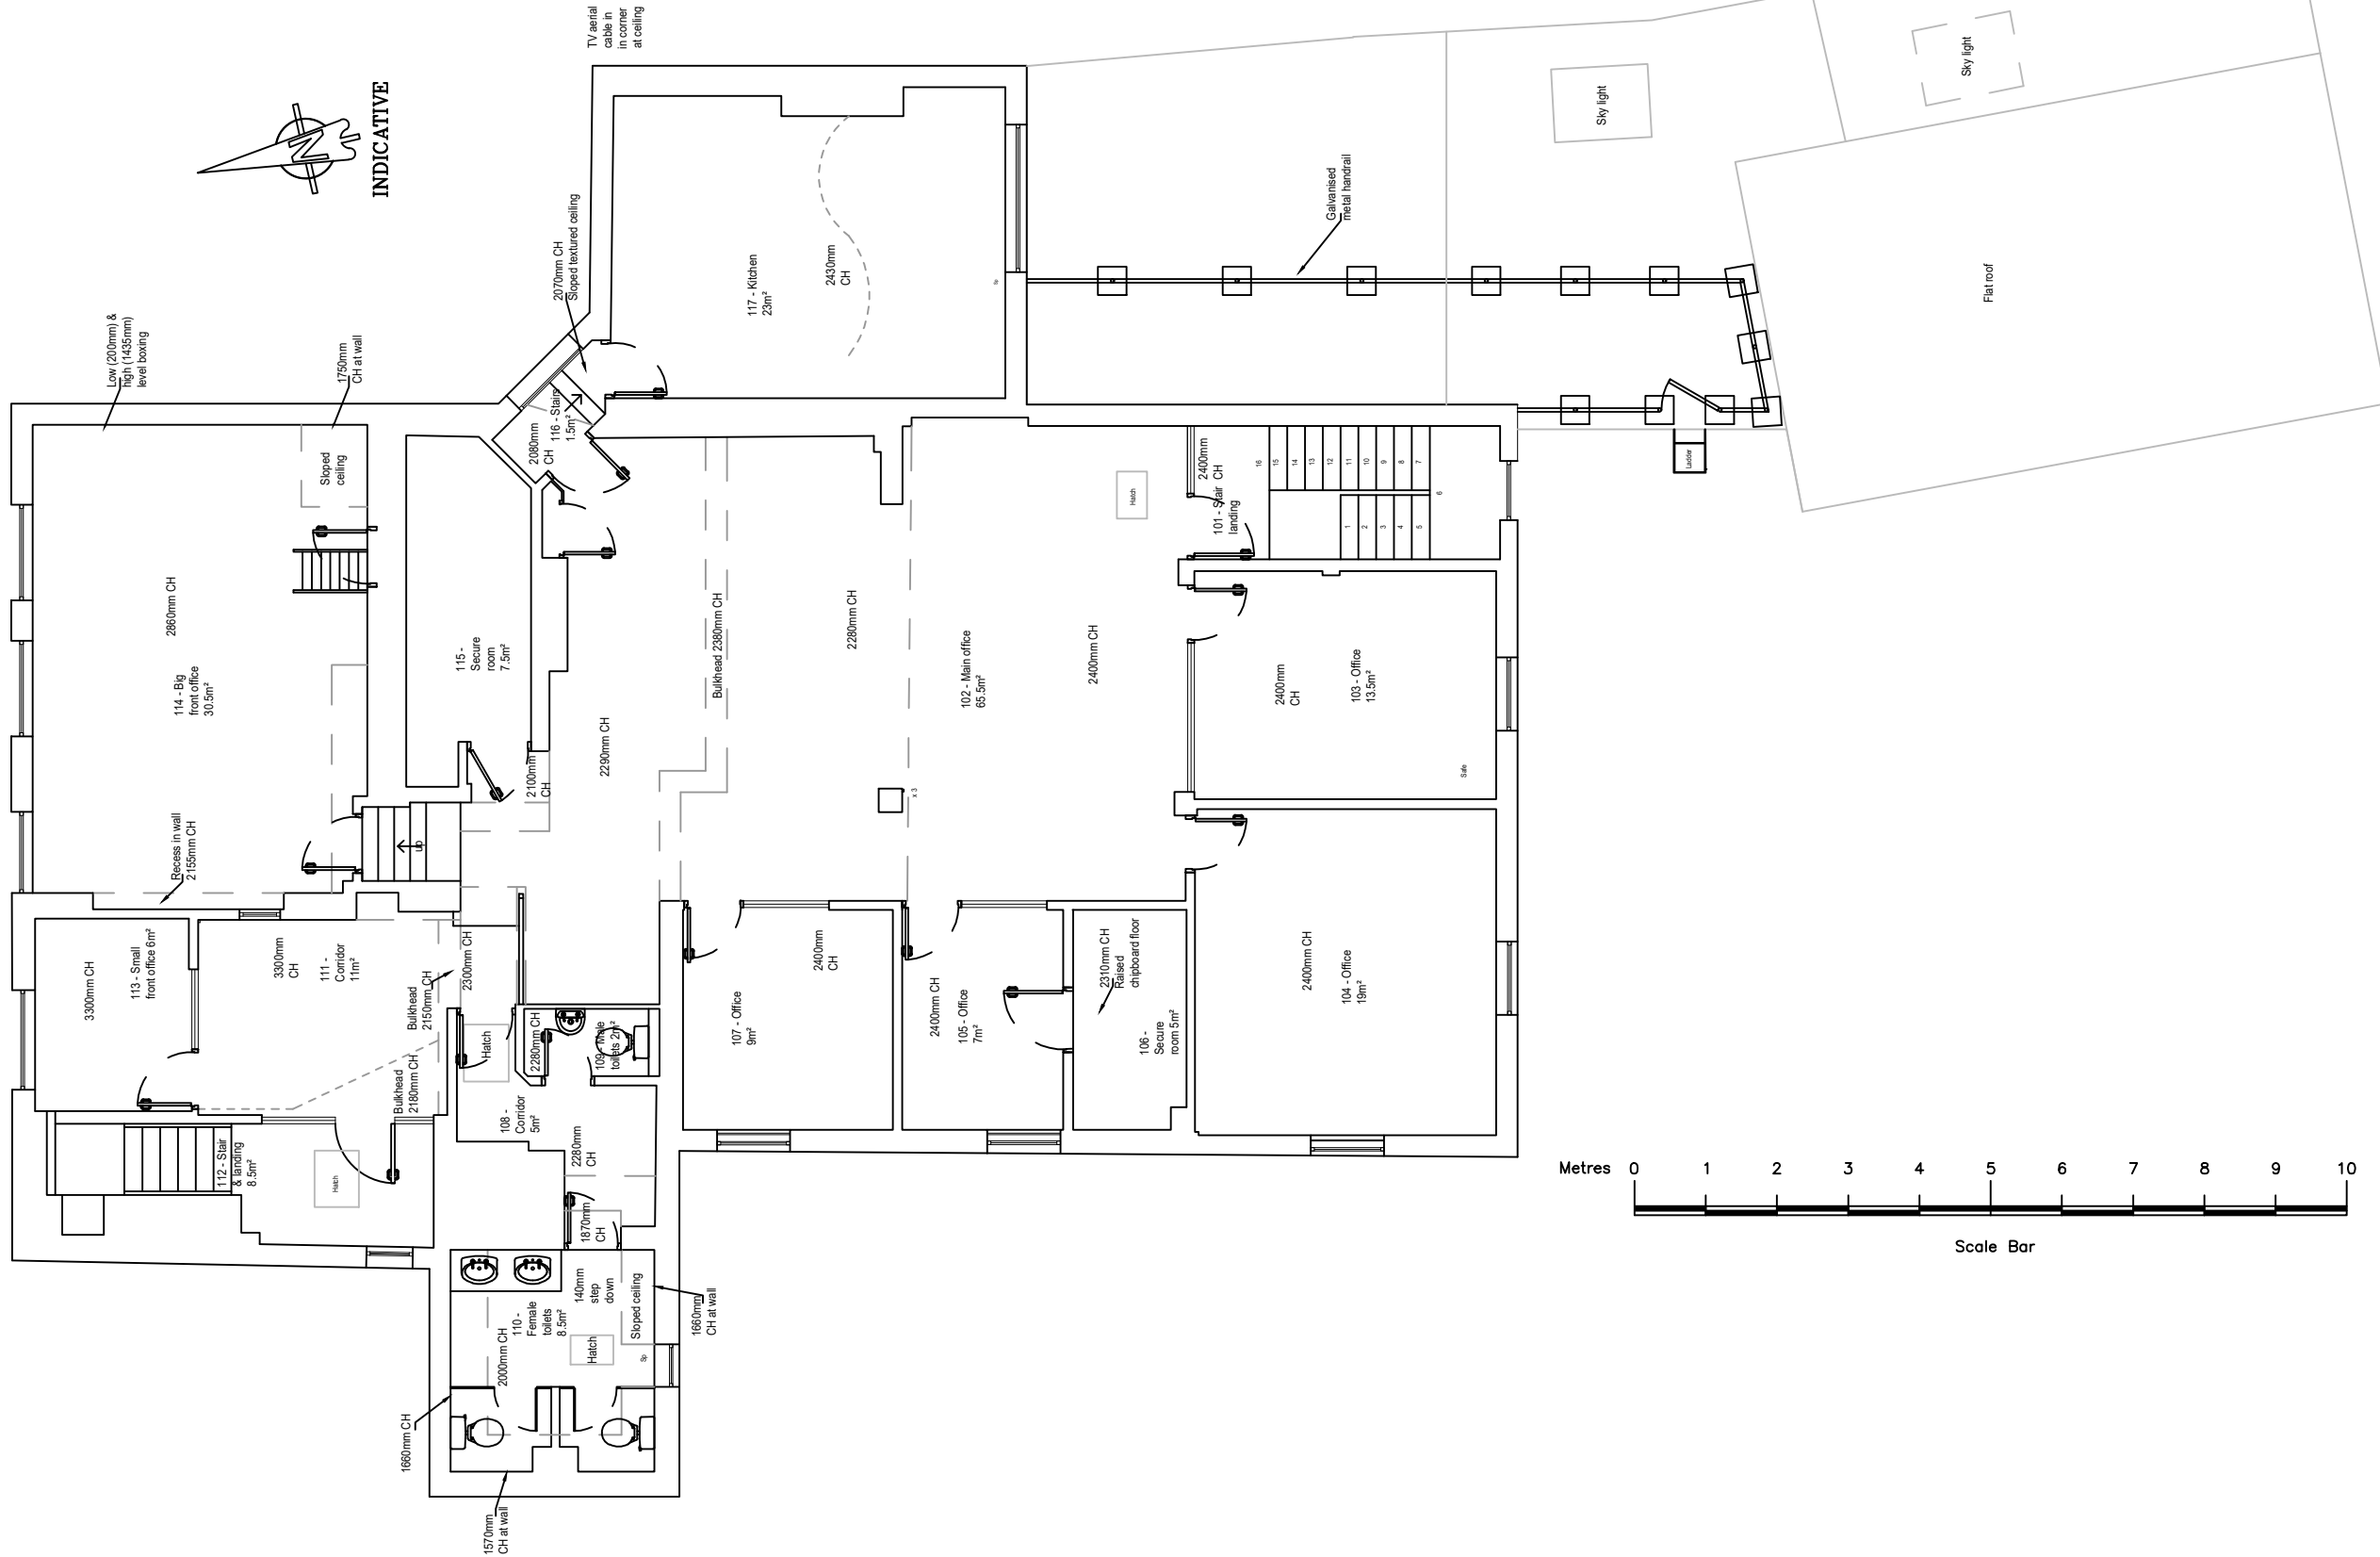
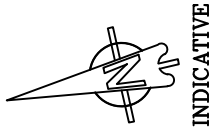


- NOTES
1. THIS DRAWING IS NOT TO BE SCALED
 2. THIS DRAWING IS COPYRIGHT
 3. ALL DIMENSIONS AND LEVELS ARE TO BE CHECKED ON SITE BEFORE COMMENCEMENT OF WORKS
 4. ARCHITECT TO BE NOTIFIED OF ANY OMISSIONS OR ERRORS
 5. SCALABLE FOR LOCAL AUTHORITY PLANNING PURPOSES ONLY.

status	issue	date	REVISION
INFORMATION PRELIMINARY FOR APPROVAL APPROVED CONSTRUCTION	●	11/06/25	

PROJECT
Proposed Care Home and Flats Development.
18 East Street, Havant. PO9 1AQ.
DRAWING
Existing First Floor Plan.

SCALE
1:100
PAPER
A3
DATE
May 2025
DRAWING NO.
88_24_PA_05
REV
AP4 LLP ARCHITECTURE + DESIGN + DEVELOPMENT
6 BRISTOL ROAD SOUTHSEA PORTSMOUTH PO4 9QH
T: 023 92829270
E: info@ap4architecture.com