


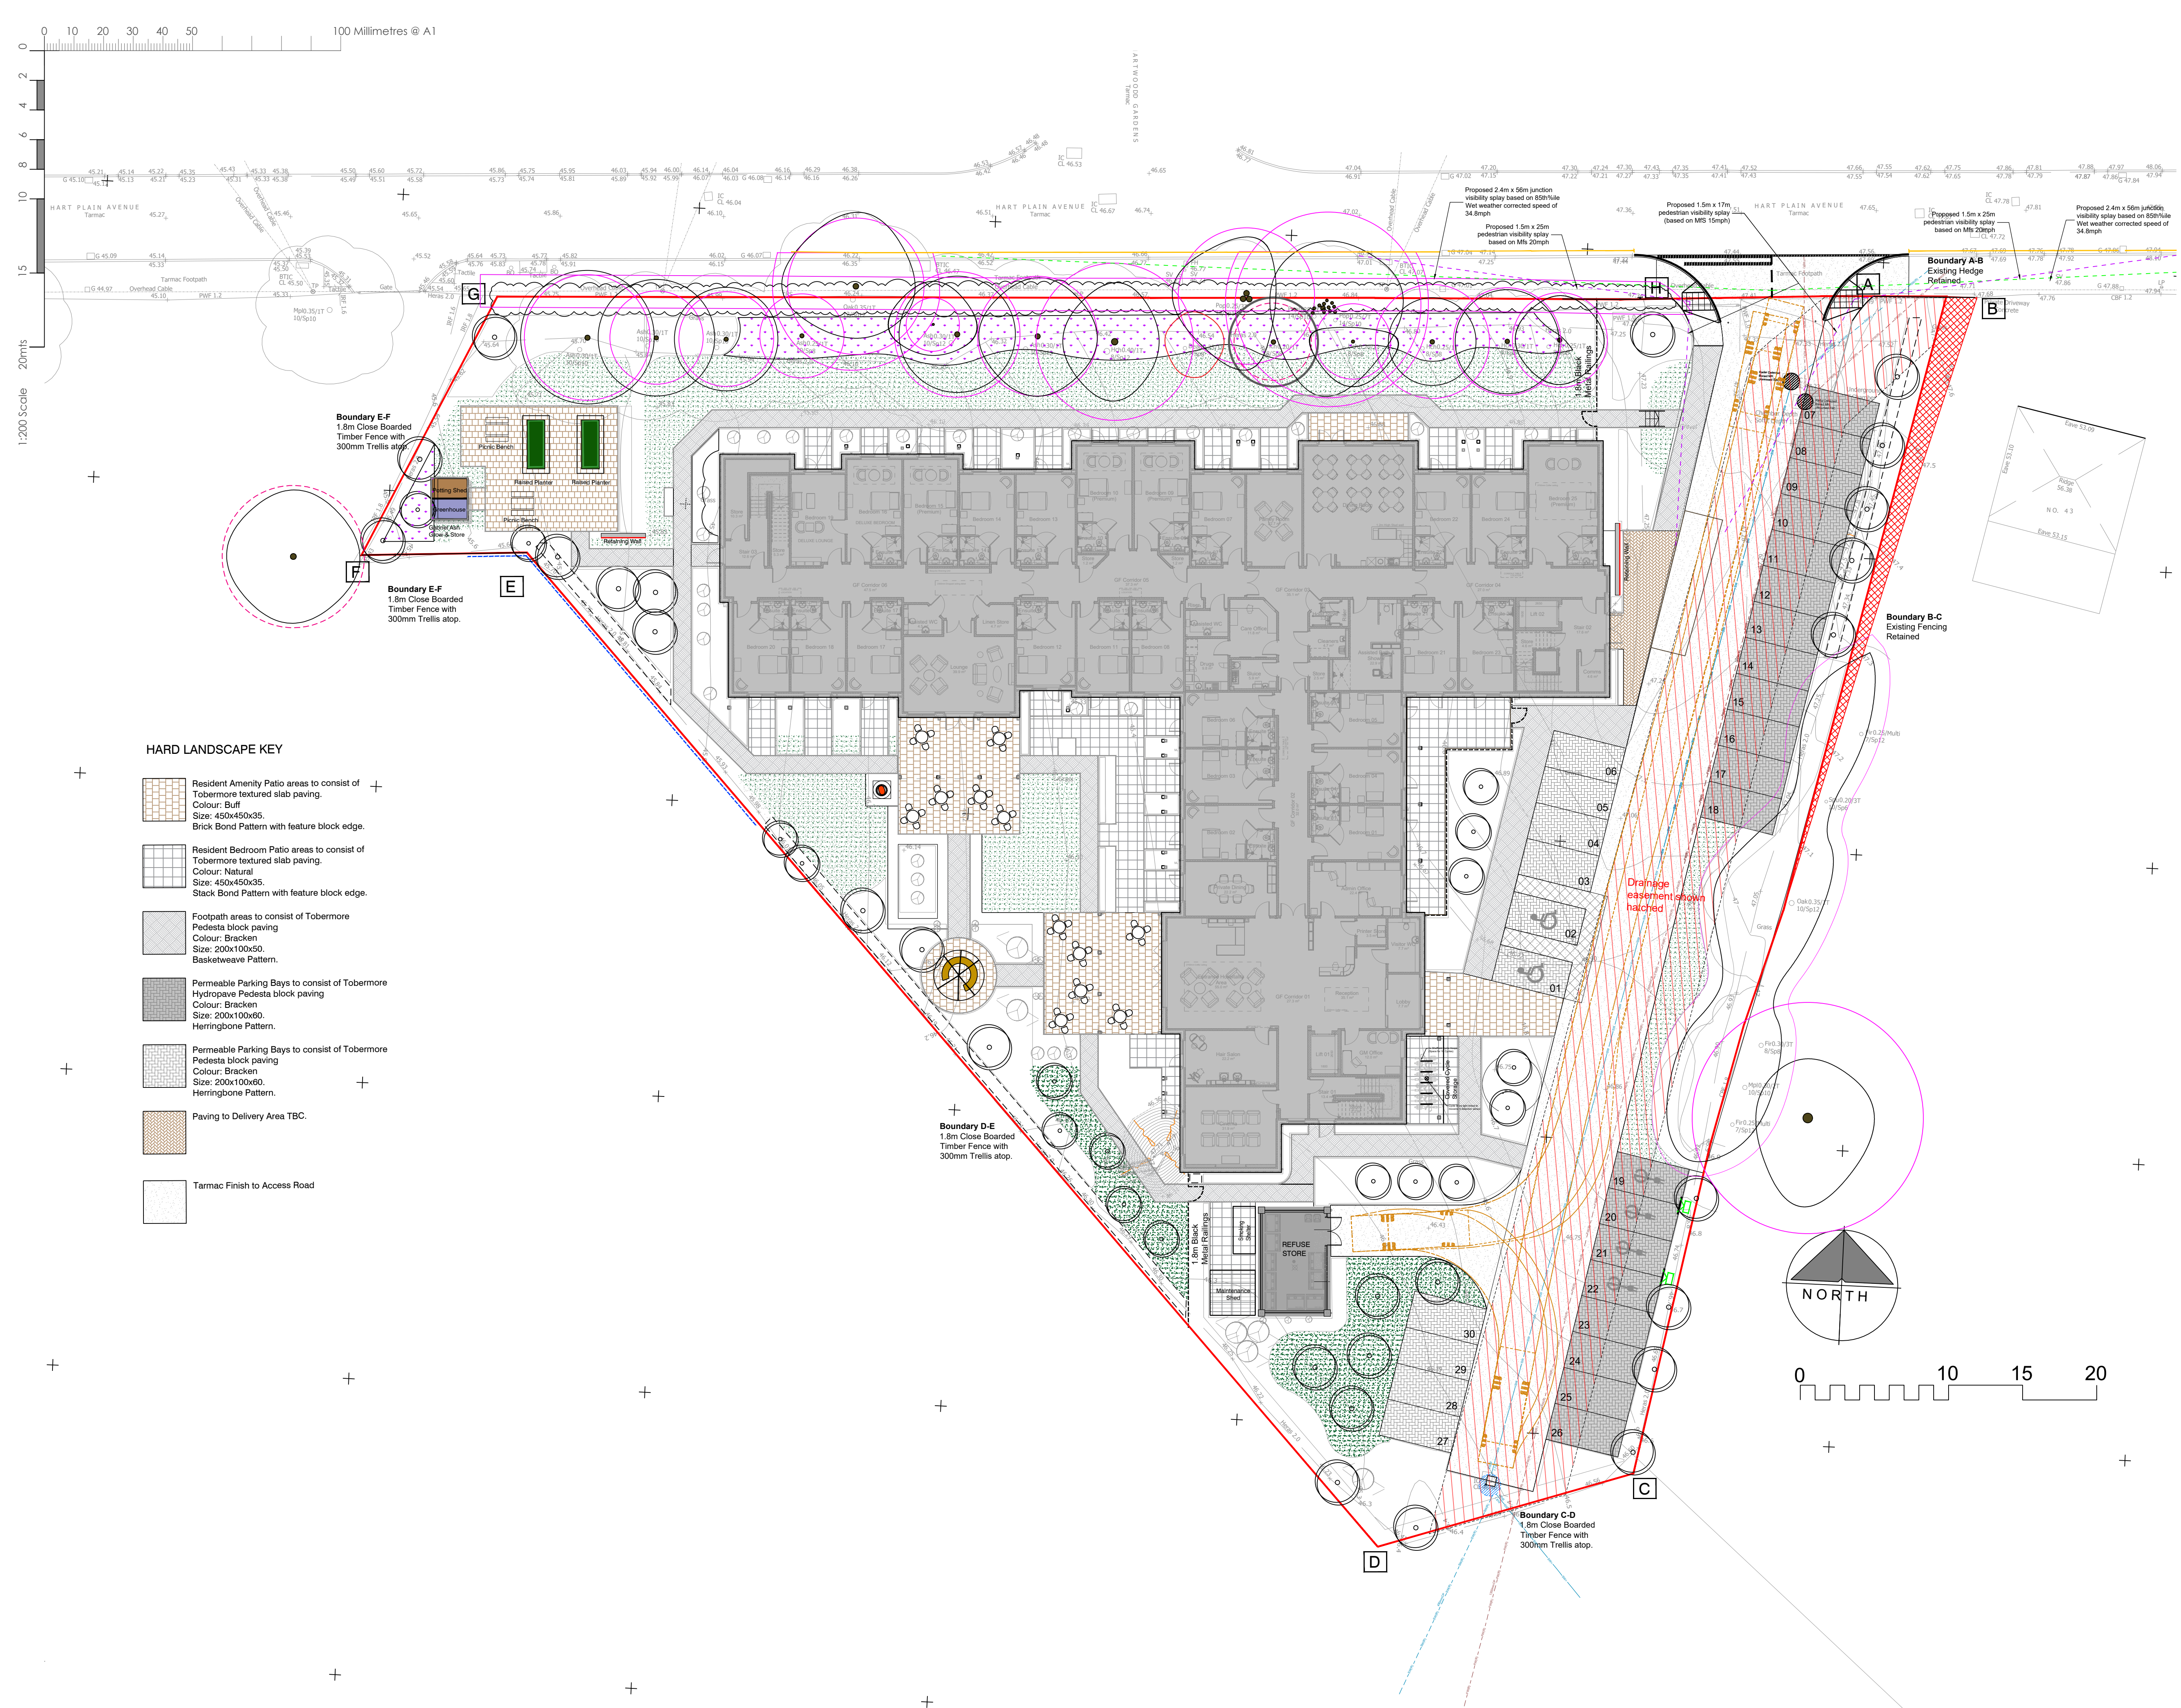

Notes				
Do not scale, use figured dimensions only.				
All dimensions to be verified on site prior to the commencement of any work or the production of any shop drawing. All discrepancies to be reported to the Architect.				
This drawing is to be read in conjunction with all related Architect's and Engineer's drawings and any other relevant information.				
This drawing is copyright © of TDC Architects Ltd.				
Revision numbering: D= RIBA Stage 0-2, P= RIBA Stage 3, T= RIBA Stage 4, C= RIBA Stage 5, R= RIBA Stage 6				
REV	DATE	REVISION	INITIALS	CHECK
P1	11/08/2025	Issued for Planning	GM	SEL

DRAWING STATUS	
FOR DISCUSSION (RIBA STAGE 0-2)	☐
FOR PLANNING (RIBA STAGE 3)	☒
FOR TENDER (RIBA STAGE 4)	☐
FOR CONSTRUCTION (RIBA STAGE 5)	☐
AS-BUILT (RIBA STAGE 6)	☐
AS-RECORDED (RIBA STAGE 6)	☐

TDC ARCH DESIGN

The Design Collective Architects

2nd Fl. | 13 Museum St.

York | YO1 7DT

info@tdc-arch.design

www.tdc-arch.design

Client

BARCHESTER

Celebrating life

Project

Proposed Care Home at Hart Plain Avenue, Waterloo

Drawing Title

Proposed Site Plan

Scale

1:200 @ A1

Date

August 2025

Drawn by

GM

Checked by

SEL

Job No.

B242117

Drawing No.

AL(0)091

Rev.

P1