
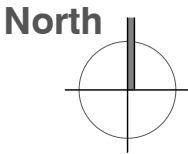


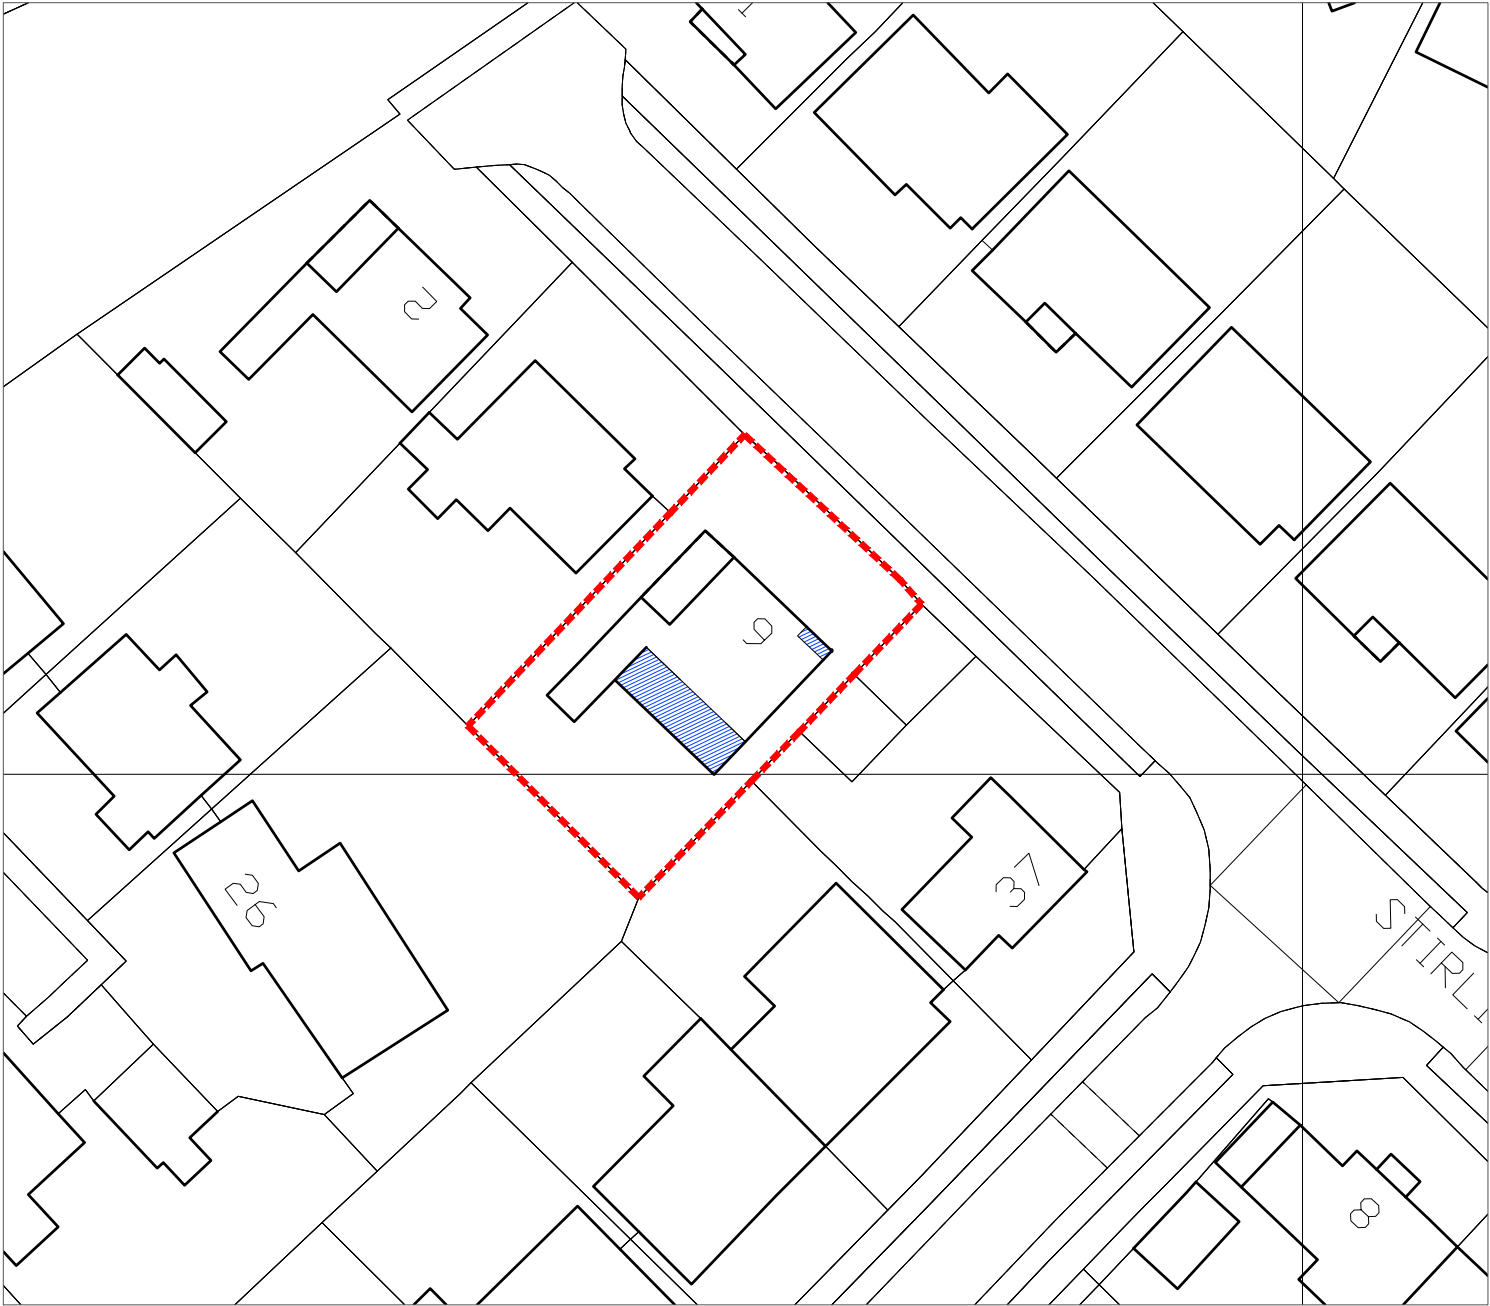

Site Plan

Scale: 1:500@A3

10m

P1	Preliminary Issue	23.09.25
revisions		date
Project		
6 Stirling Avenue, Waterlooville		
Title		
Proposed Site and Block Plan		
Status		
PRELIMINARY		
Drawn	Checked	Date
KR		Sep '25
Project No.		Scale
D8425_21		1:500@A3
Drawing No.		Rev
D8425_21/01		P1