

SHEET 2

SHEET 3

SHEET 4

Note:
Viridian Solar has produced this design based on information and drawings supplied by the client. It remains the client's responsibility to ensure that shading from nearby buildings and trees does not affect the system.

Weight of solar panels:
PV16-M10 (Fusion PV) 25kg
PV16-G1 (Fusion PV) 22kg

Where the panels are fitted into a pitched tiled/slate roof, they sit directly on the roof battens with a uniformly distributed load of 13kg per m² for PV16. Therefore, they almost certainly weigh less than the roof covering they replace. Roof structure modifications are unlikely to be necessary.

Notes:
 Location of PV Array
Source Drawing:

Phase 8A
Berewood
Hampshire
Site Layout

DATE: Feb 2024
SCALE: 1:500 @ A0
DRAWN: APTM
CHECKED: SD

BLOOR HOMES
Drawing No: SOxxx-SL-001W

Revisions: Date: By:



Viridian Solar
Atlas Building, 68 Stirling Way
Papworth Everard, Cambs.
Tel: 01480 839 865
sales@viridiansolar.co.uk
www.viridiansolar.co.uk

TITLE Viridian Clearline fusion PV Site Plan for Bloor Homes Berewood Ph 8a			
DRAWN AV		CHECKED N/A	
DRAWING NUMBER 36864 / SK1		SHEET NUMBER 1 of 4	
DATE 27.08.25		SCALE NTS	

TITLE		Viridian Clearline fusion PV Site Plan for Bloor Homes Berewood Ph 8a	
DRAWN		CHECKED	
AV		N/A	
DRAWING NUMBER		SHEET NUMBER	
36864 / SK1		2 of 4	
DATE		SCALE	
27.08.25		NTS	

Farm Cottages

SHEET 3

Note:
Viridian Solar has produced this design based on information and drawings supplied by the client. It remains the client's responsibility to ensure that shading from nearby buildings and trees does not affect the system.

Weight of solar panels:

PV16-M10	(Fusion PV)	25kg
PV16-G1	(Fusion PV)	22kg

Where the panels are fitted into a pitched tiled/slate roof, they sit directly on the roof battens with a uniformly distributed load of 13kg per m² for PV16. Therefore, they almost certainly weigh less than the roof covering they replace. Roof structure modifications are unlikely to be necessary.

Notes:

PV Location of PV Array

Source Drawing:

Phase 8A Berewood Hampshire

Site Layout

DATE: Feb 2024
SCALE: 1:500 @ A0
DRAWN: APTM
CHECKED: SD

BLOOR HOMES®

Drawing No. SOxxx-SL-001W

Revisions: _____ Date: _____ By: _____



Viridian Solar
Atlas Building, 68 Stirling Way
Papworth Everard, Cambs.

Tel: 01480 839 865
sales@viridiansolar.co.uk
www.viridiansolar.co.uk


TITLE

Viridian Clearline fusion
PV Site Plan for Bloor Homes
Berewood Ph 8a

DRAWN	CHECKED
AV	N/A

DRAWING NUMBER	SHEET NUMBER
36864 / SK1	3 of 4

DATE	27.08.25	SCALE	NTS
------	----------	-------	-----

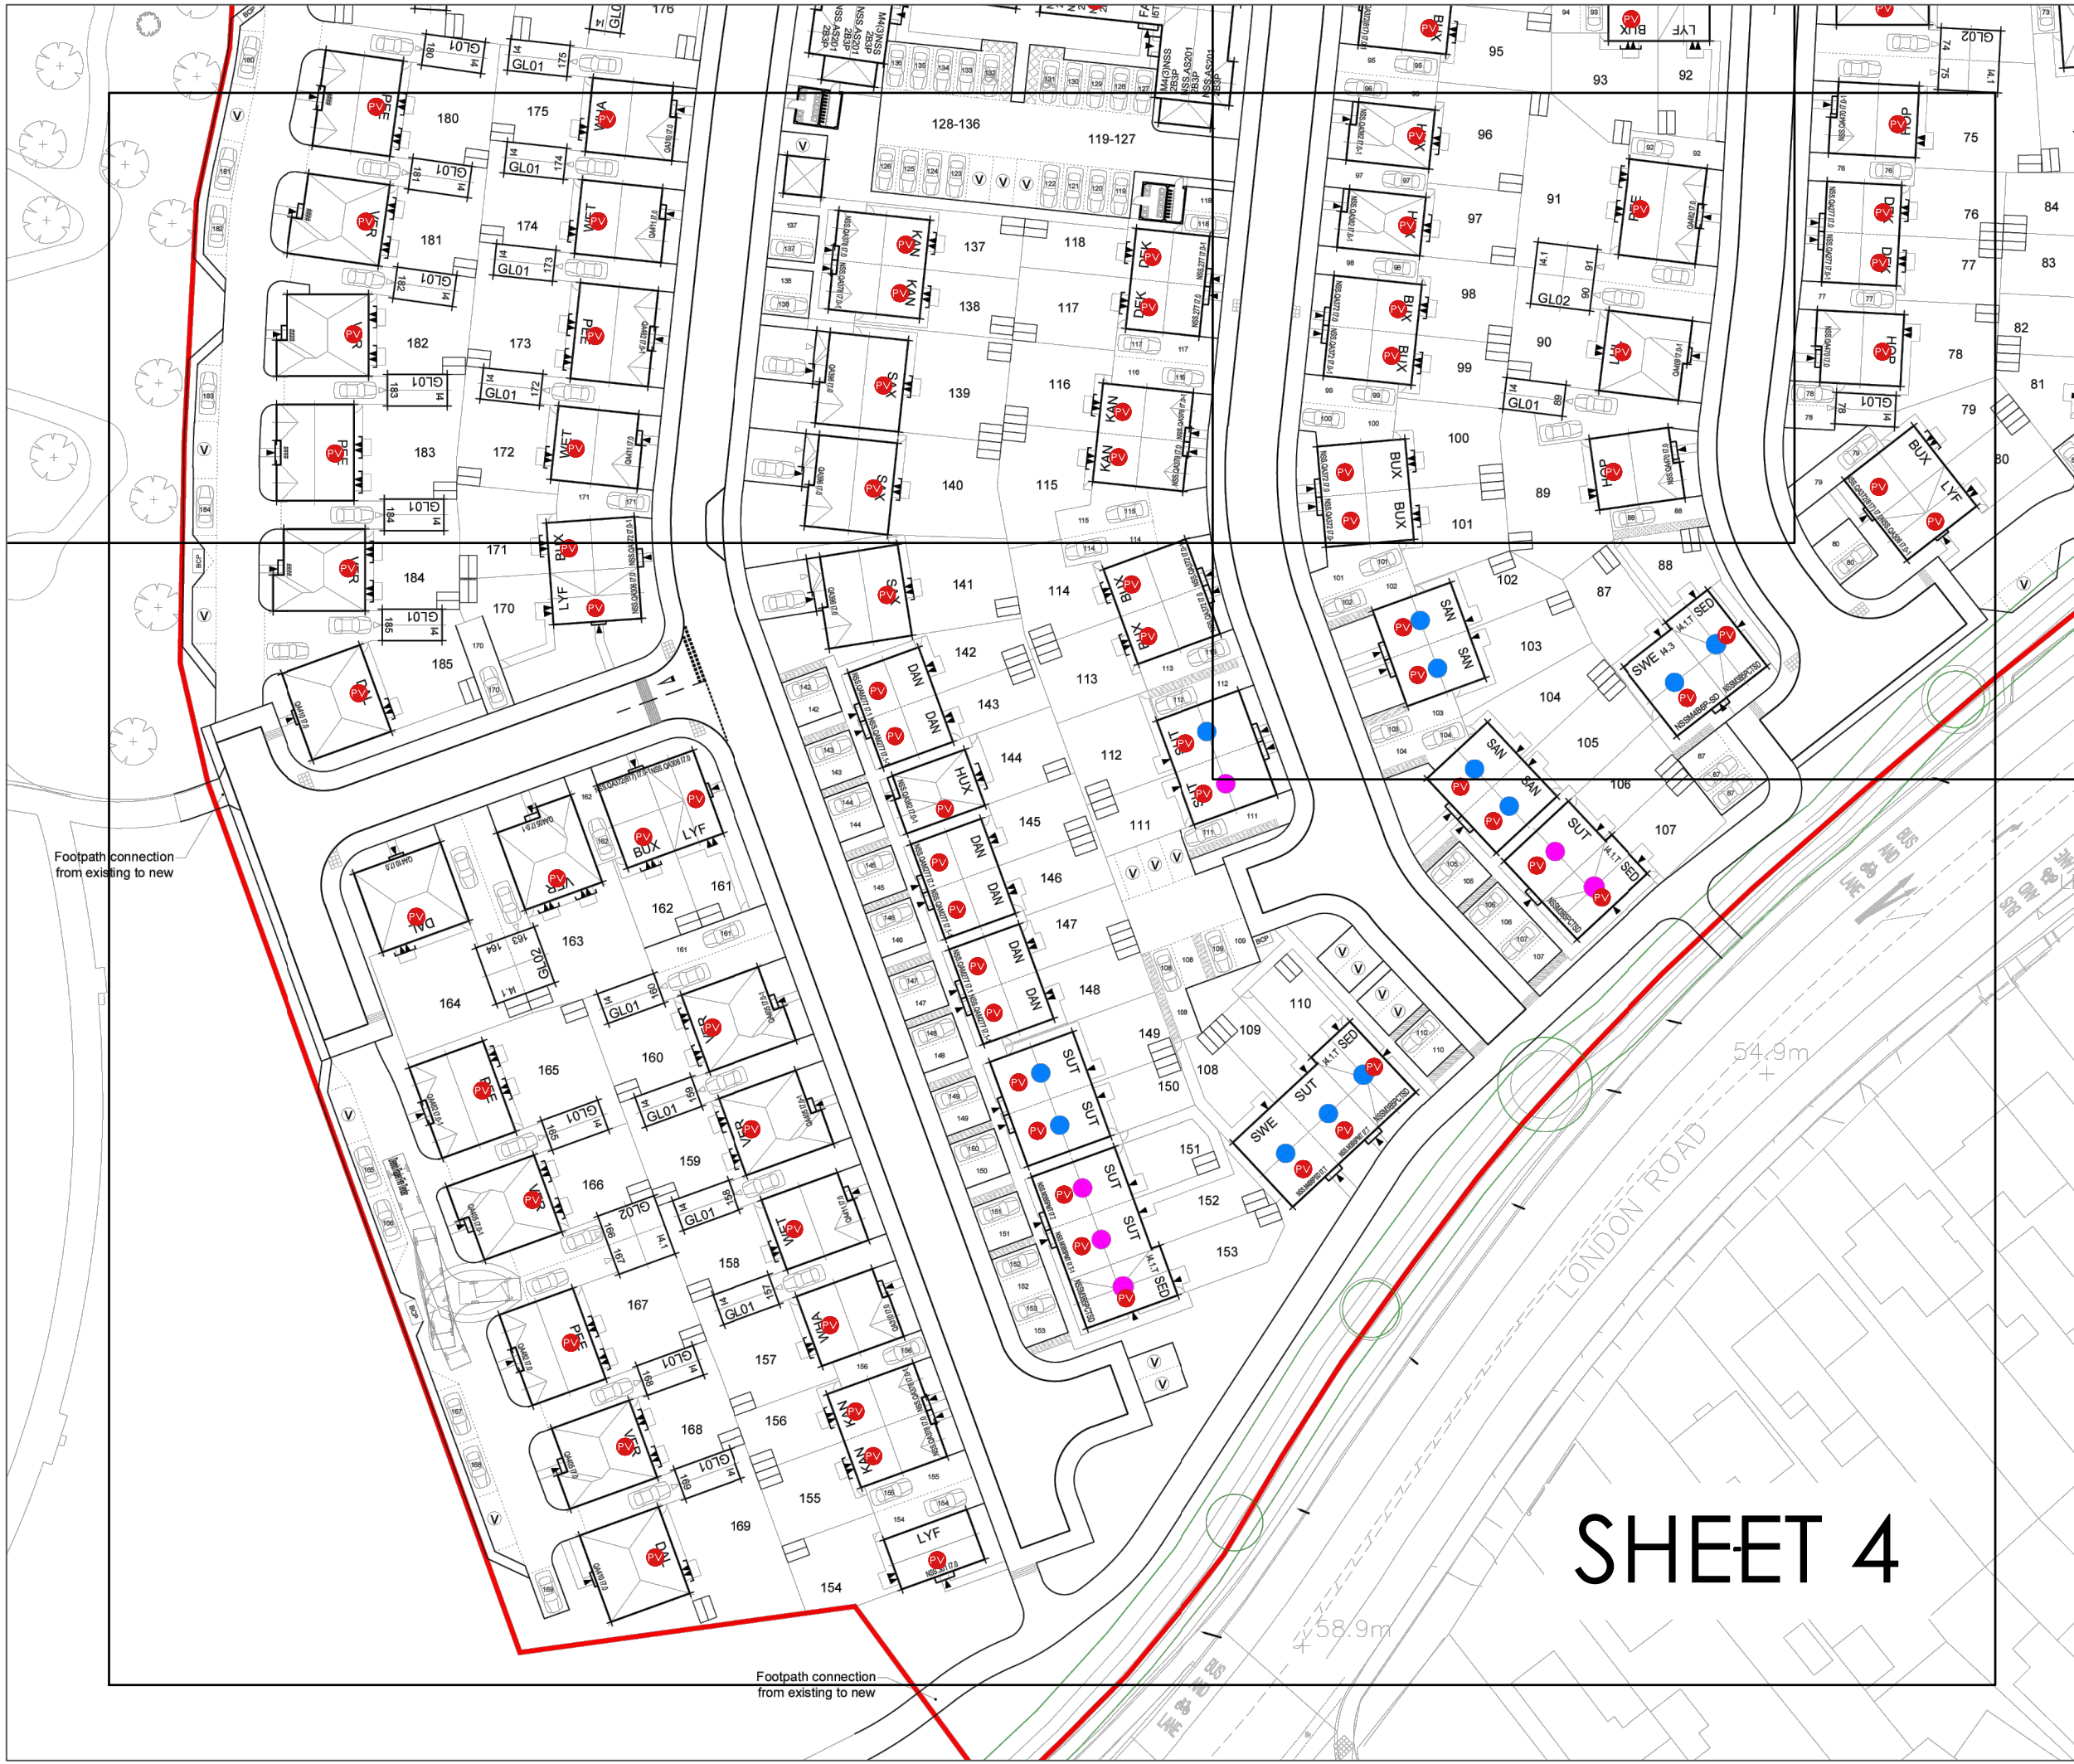

Note:
Viridian Solar has produced this design based on information and drawings supplied by the client. It remains the client's responsibility to ensure that shading from nearby buildings and trees does not affect the system.

Weight of solar panels:

PV16-M10 (Fusion PV) 25kg
PV16-G1 (Fusion PV) 22kg

Where the panels are fitted into a pitched tiled/slate roof, they sit directly on the roof battens with a uniformly distributed load of 13kg per m² for PV16. Therefore, they almost certainly weigh less than the roof covering they replace. Roof structure modifications are unlikely to be necessary.

Notes:

 Location of PV Array

Source Drawing:

Phase 8A
Berewood
Hampshire

Site Layout

DATE: Feb 2024
SCALE: 1:500 @ A0
DRAWN: APTM
CHECKED: SD

BLOOR HOMES

Drawing No: SOxxx-SL-001W

Revisions: Date: By:



Viridian Solar
Atlas Building, 68 Stirling Way
Papworth Everard, Cambs.
Tel: 01480 839 865
sales@viridiansolar.co.uk
www.viridiansolar.co.uk

TITLE
Viridian Clearline fusion
PV Site Plan for Bloor Homes
Berewood Ph 8a

DRAWN	AV	CHECKED	N/A
DRAWING NUMBER	36864 / SK1	SHEET NUMBER	4 of 4
DATE	27.08.25	SCALE	NTS