


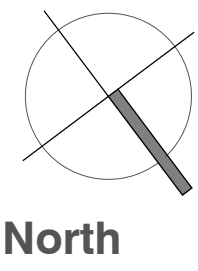


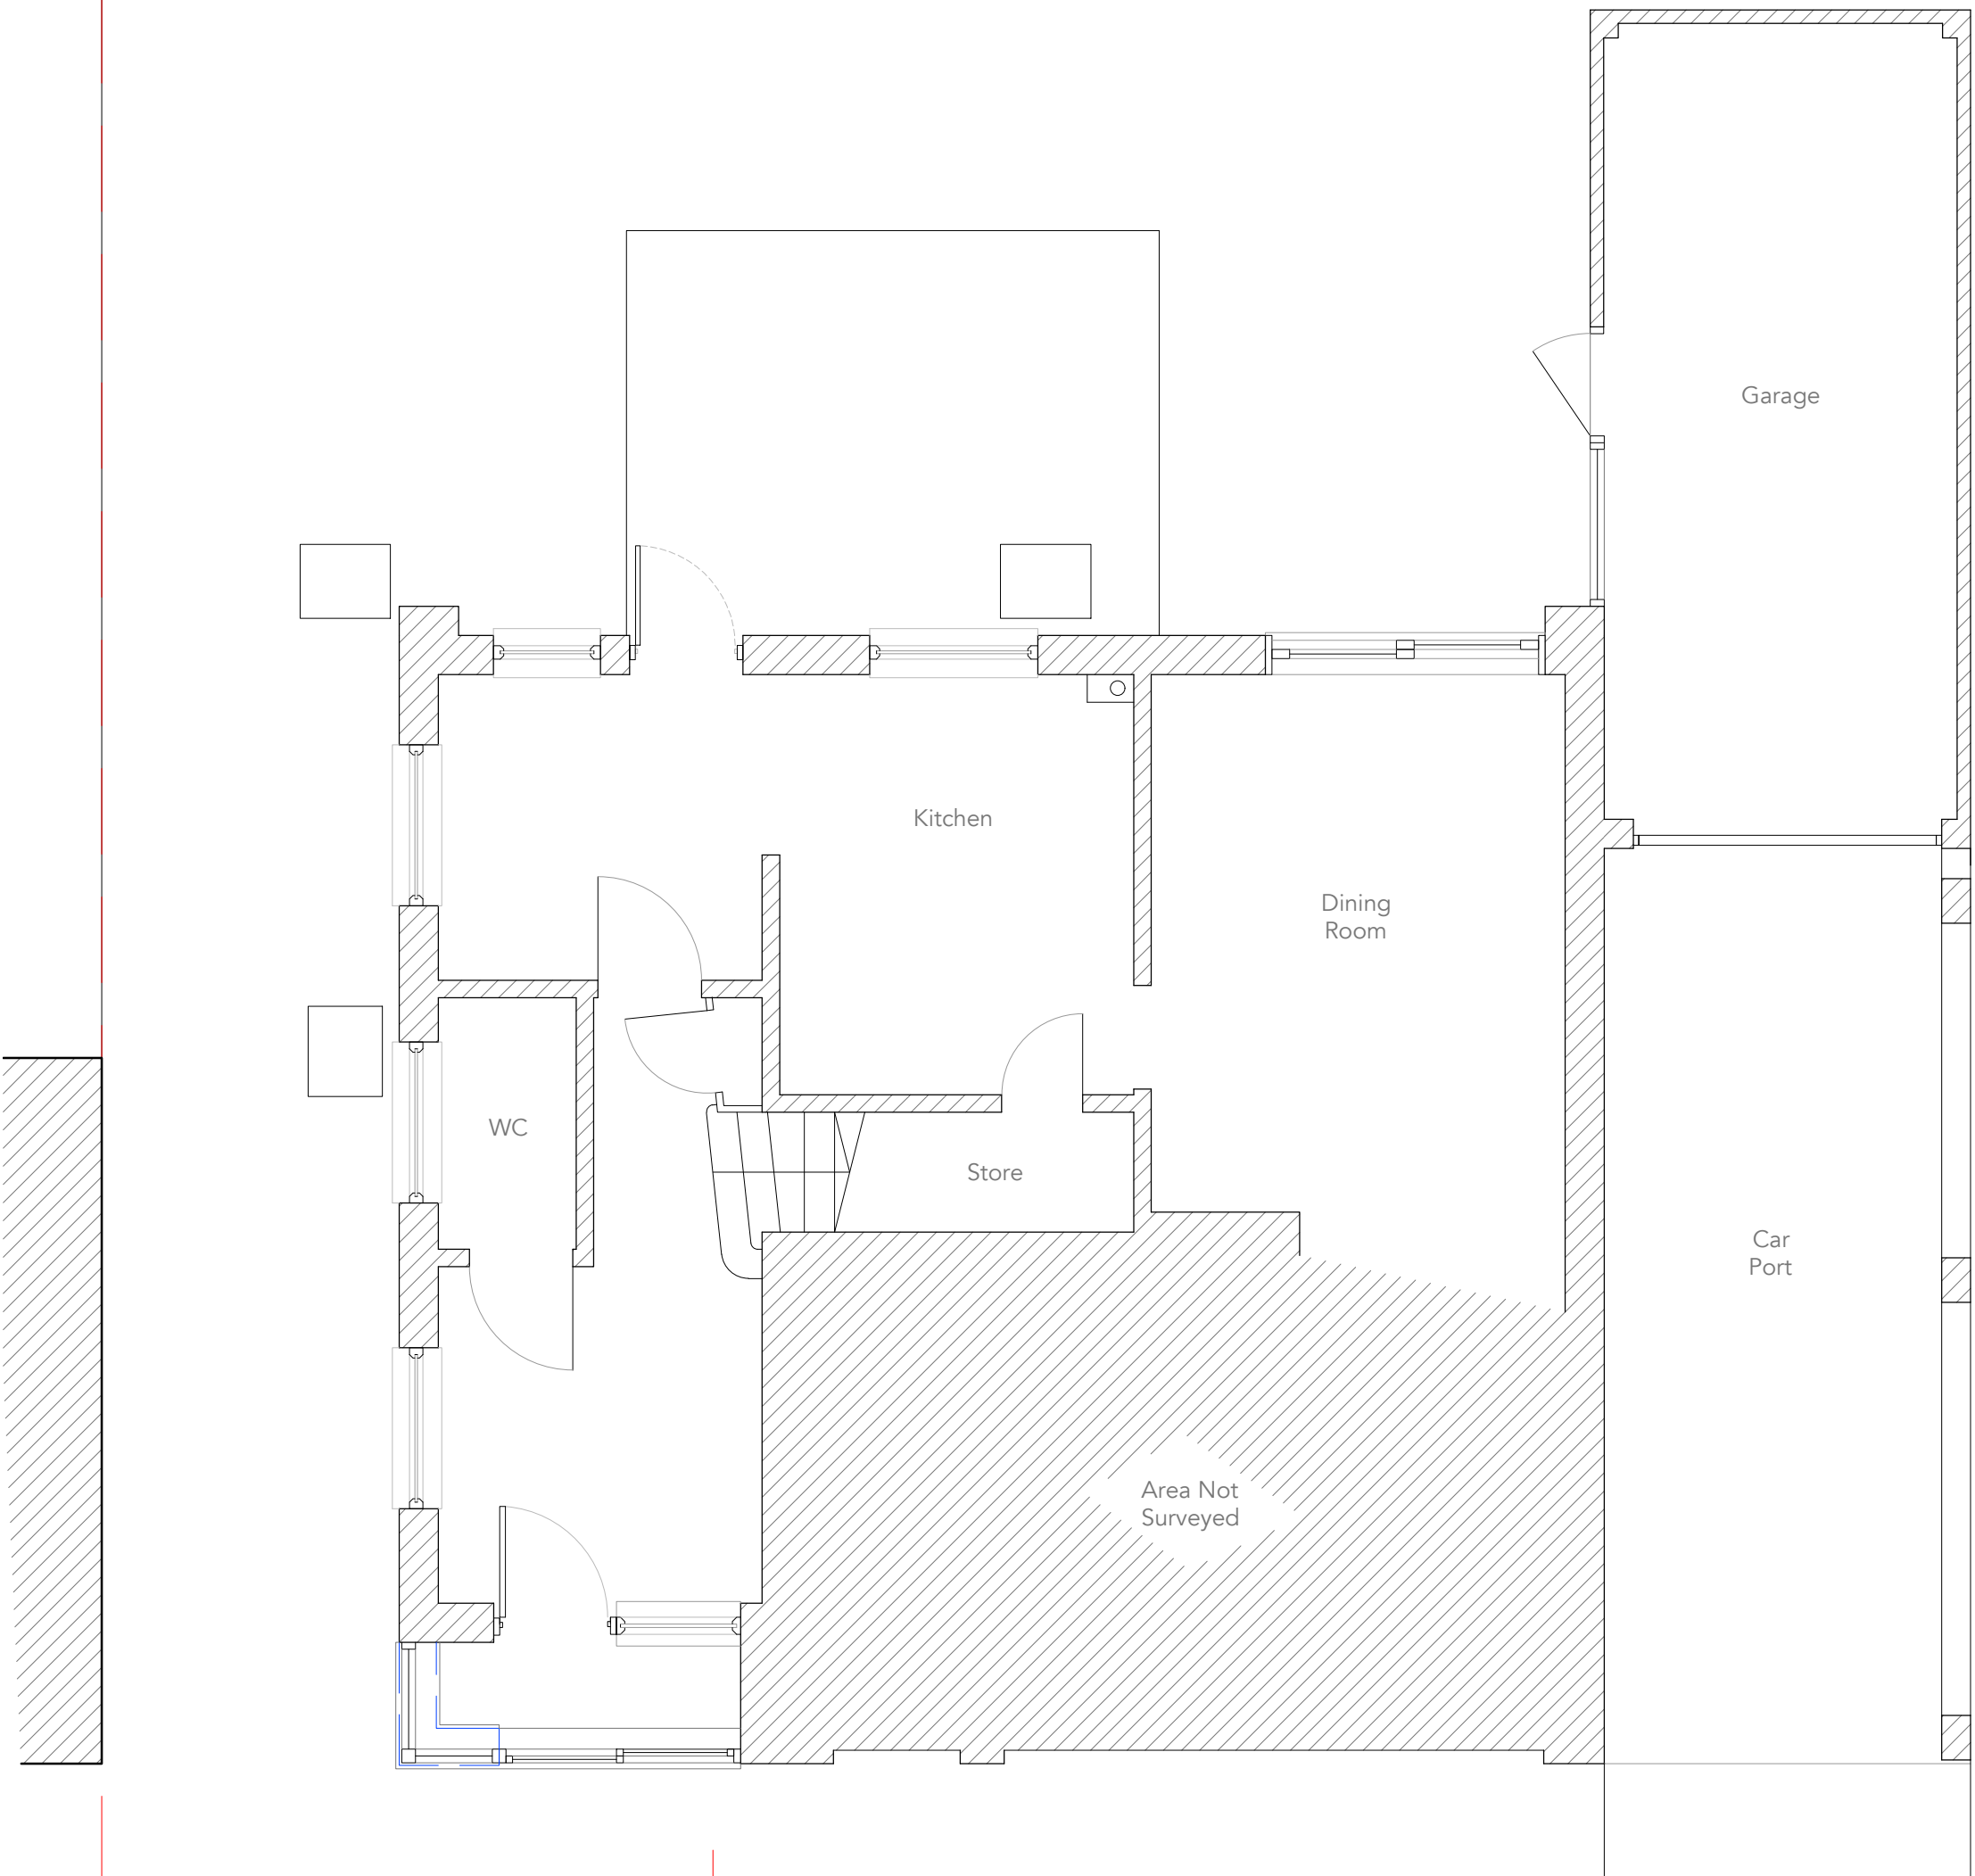

Existing Ground Floor Plan \_ 1:50

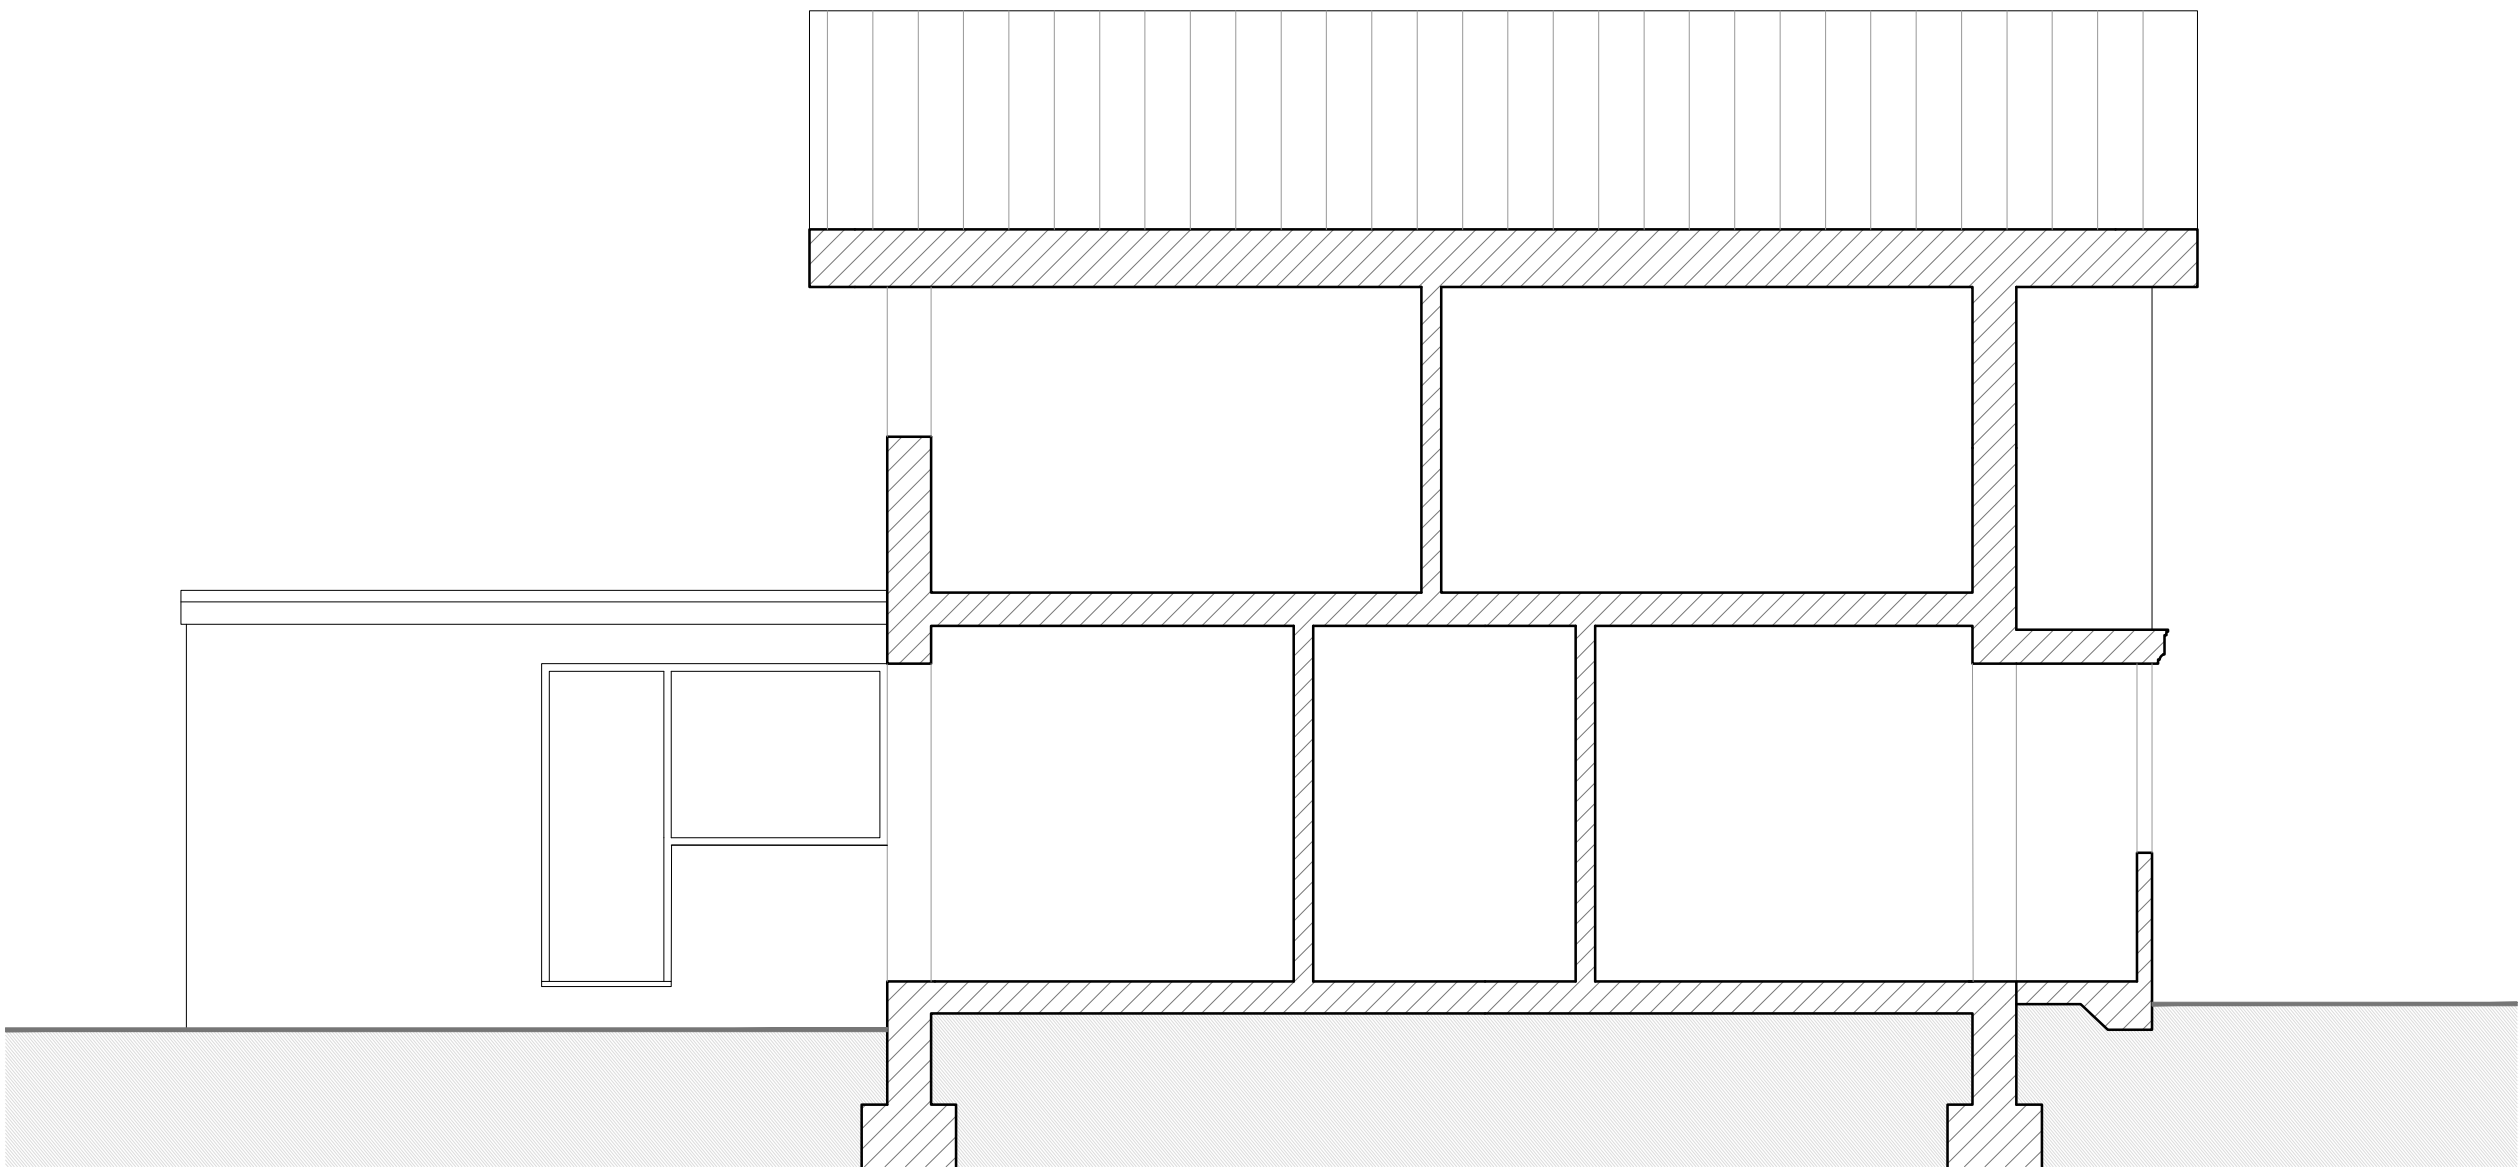

Existing Section AA \_ 1:50

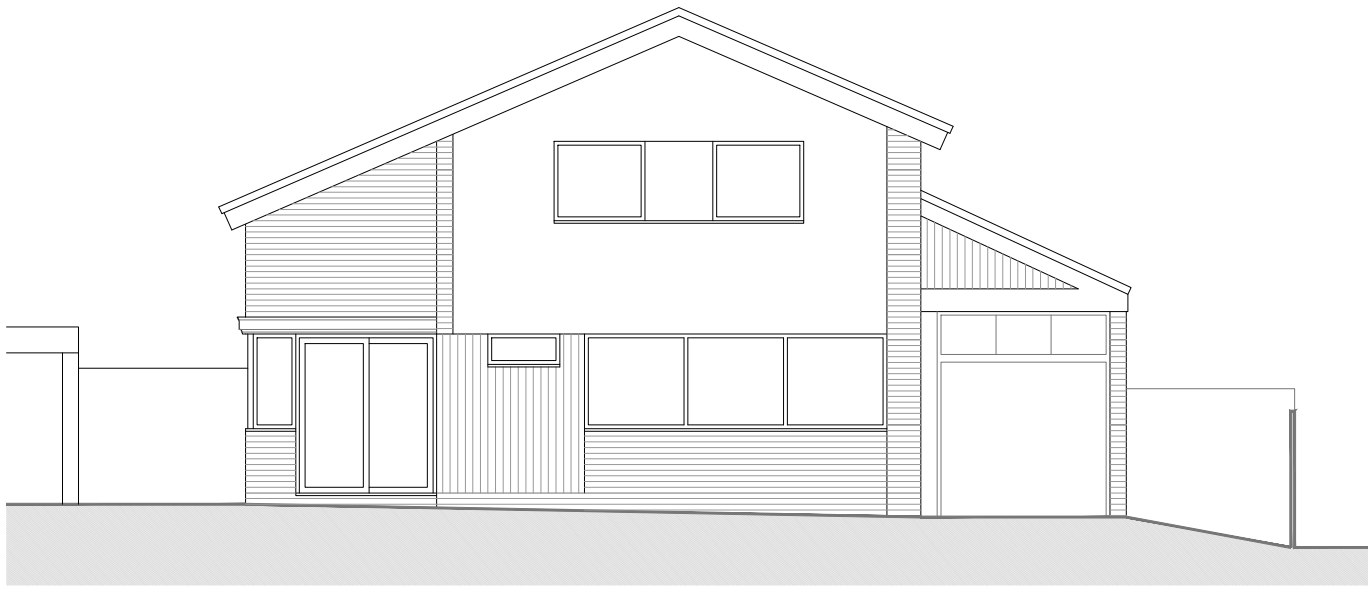


Existing North Elevation \_ 1:100



Existing South Elevation \_ 1:100



Existing West Elevation \_ 1:100

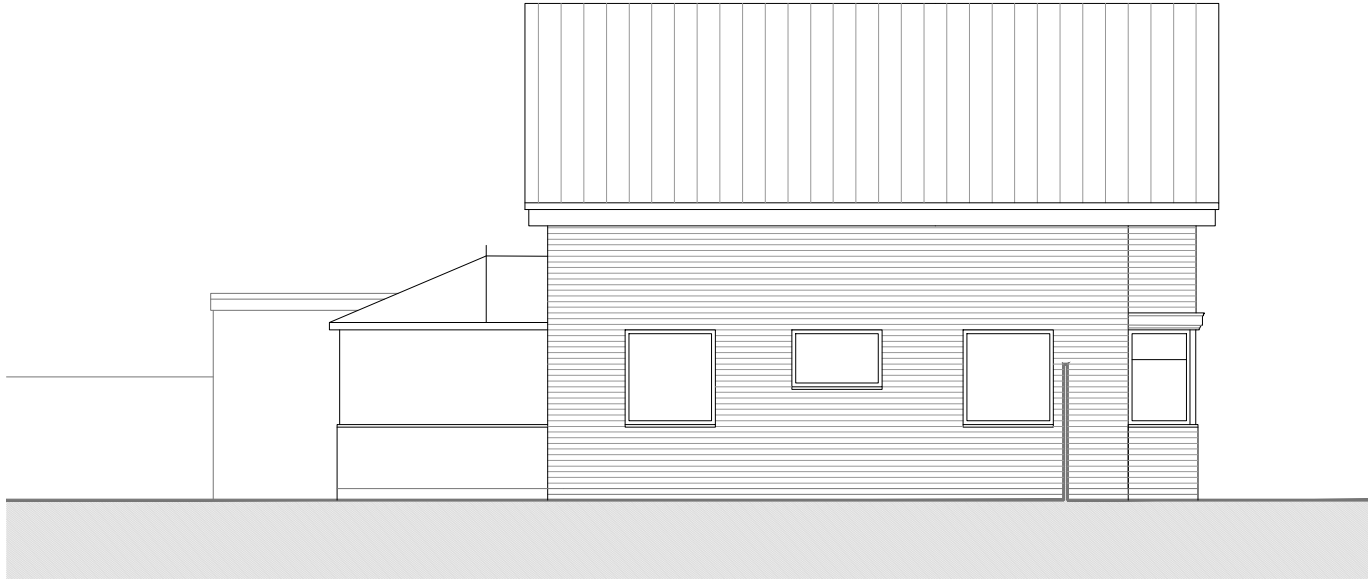

Existing East Elevation \_ 1:100

notes

Permission is granted to scale from this drawing for the purpose of Local Authority Planning Approval only. In all other circumstances DO NOT scale from this drawing, please contact this office for any additional information required. Contractors, Sub Contractors and Suppliers are to check all relevant dimensions and levels of site and building before commencing any shop drawings or building work.

Ordnance Survey information is reproduced under Crown Copyright 2016 ©. All rights reserved. Licence number 1000047474

This drawing is the copyright of D84 architects ltd ©



|           |                      |          |
|-----------|----------------------|----------|
| P2        | East Elevation added | 23.09.25 |
| P1        | Preliminary Issue    | 20.05.25 |
| revisions |                      | date     |

Project

6 Stirling Avenue,  
Waterlooville

Title

Existing Floor Plan, Section  
and Elevations

Status

PRELIMINARY

|       |         |         |
|-------|---------|---------|
| Drawn | Checked | Date    |
| KR    |         | May '25 |

|             |           |
|-------------|-----------|
| Project No. | Scale     |
| D8425_21    | varies@A1 |

|             |     |
|-------------|-----|
| Drawing No. | Rev |
| D8425_21/05 | P2  |



CHARTERED ARCHITECTS

Telephone  
+44 (0)2392 177850

Email  
mail@D84architects.co.uk

Web  
www.D84architects.co.uk

+44 (0)7790 322989

