


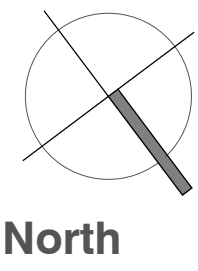


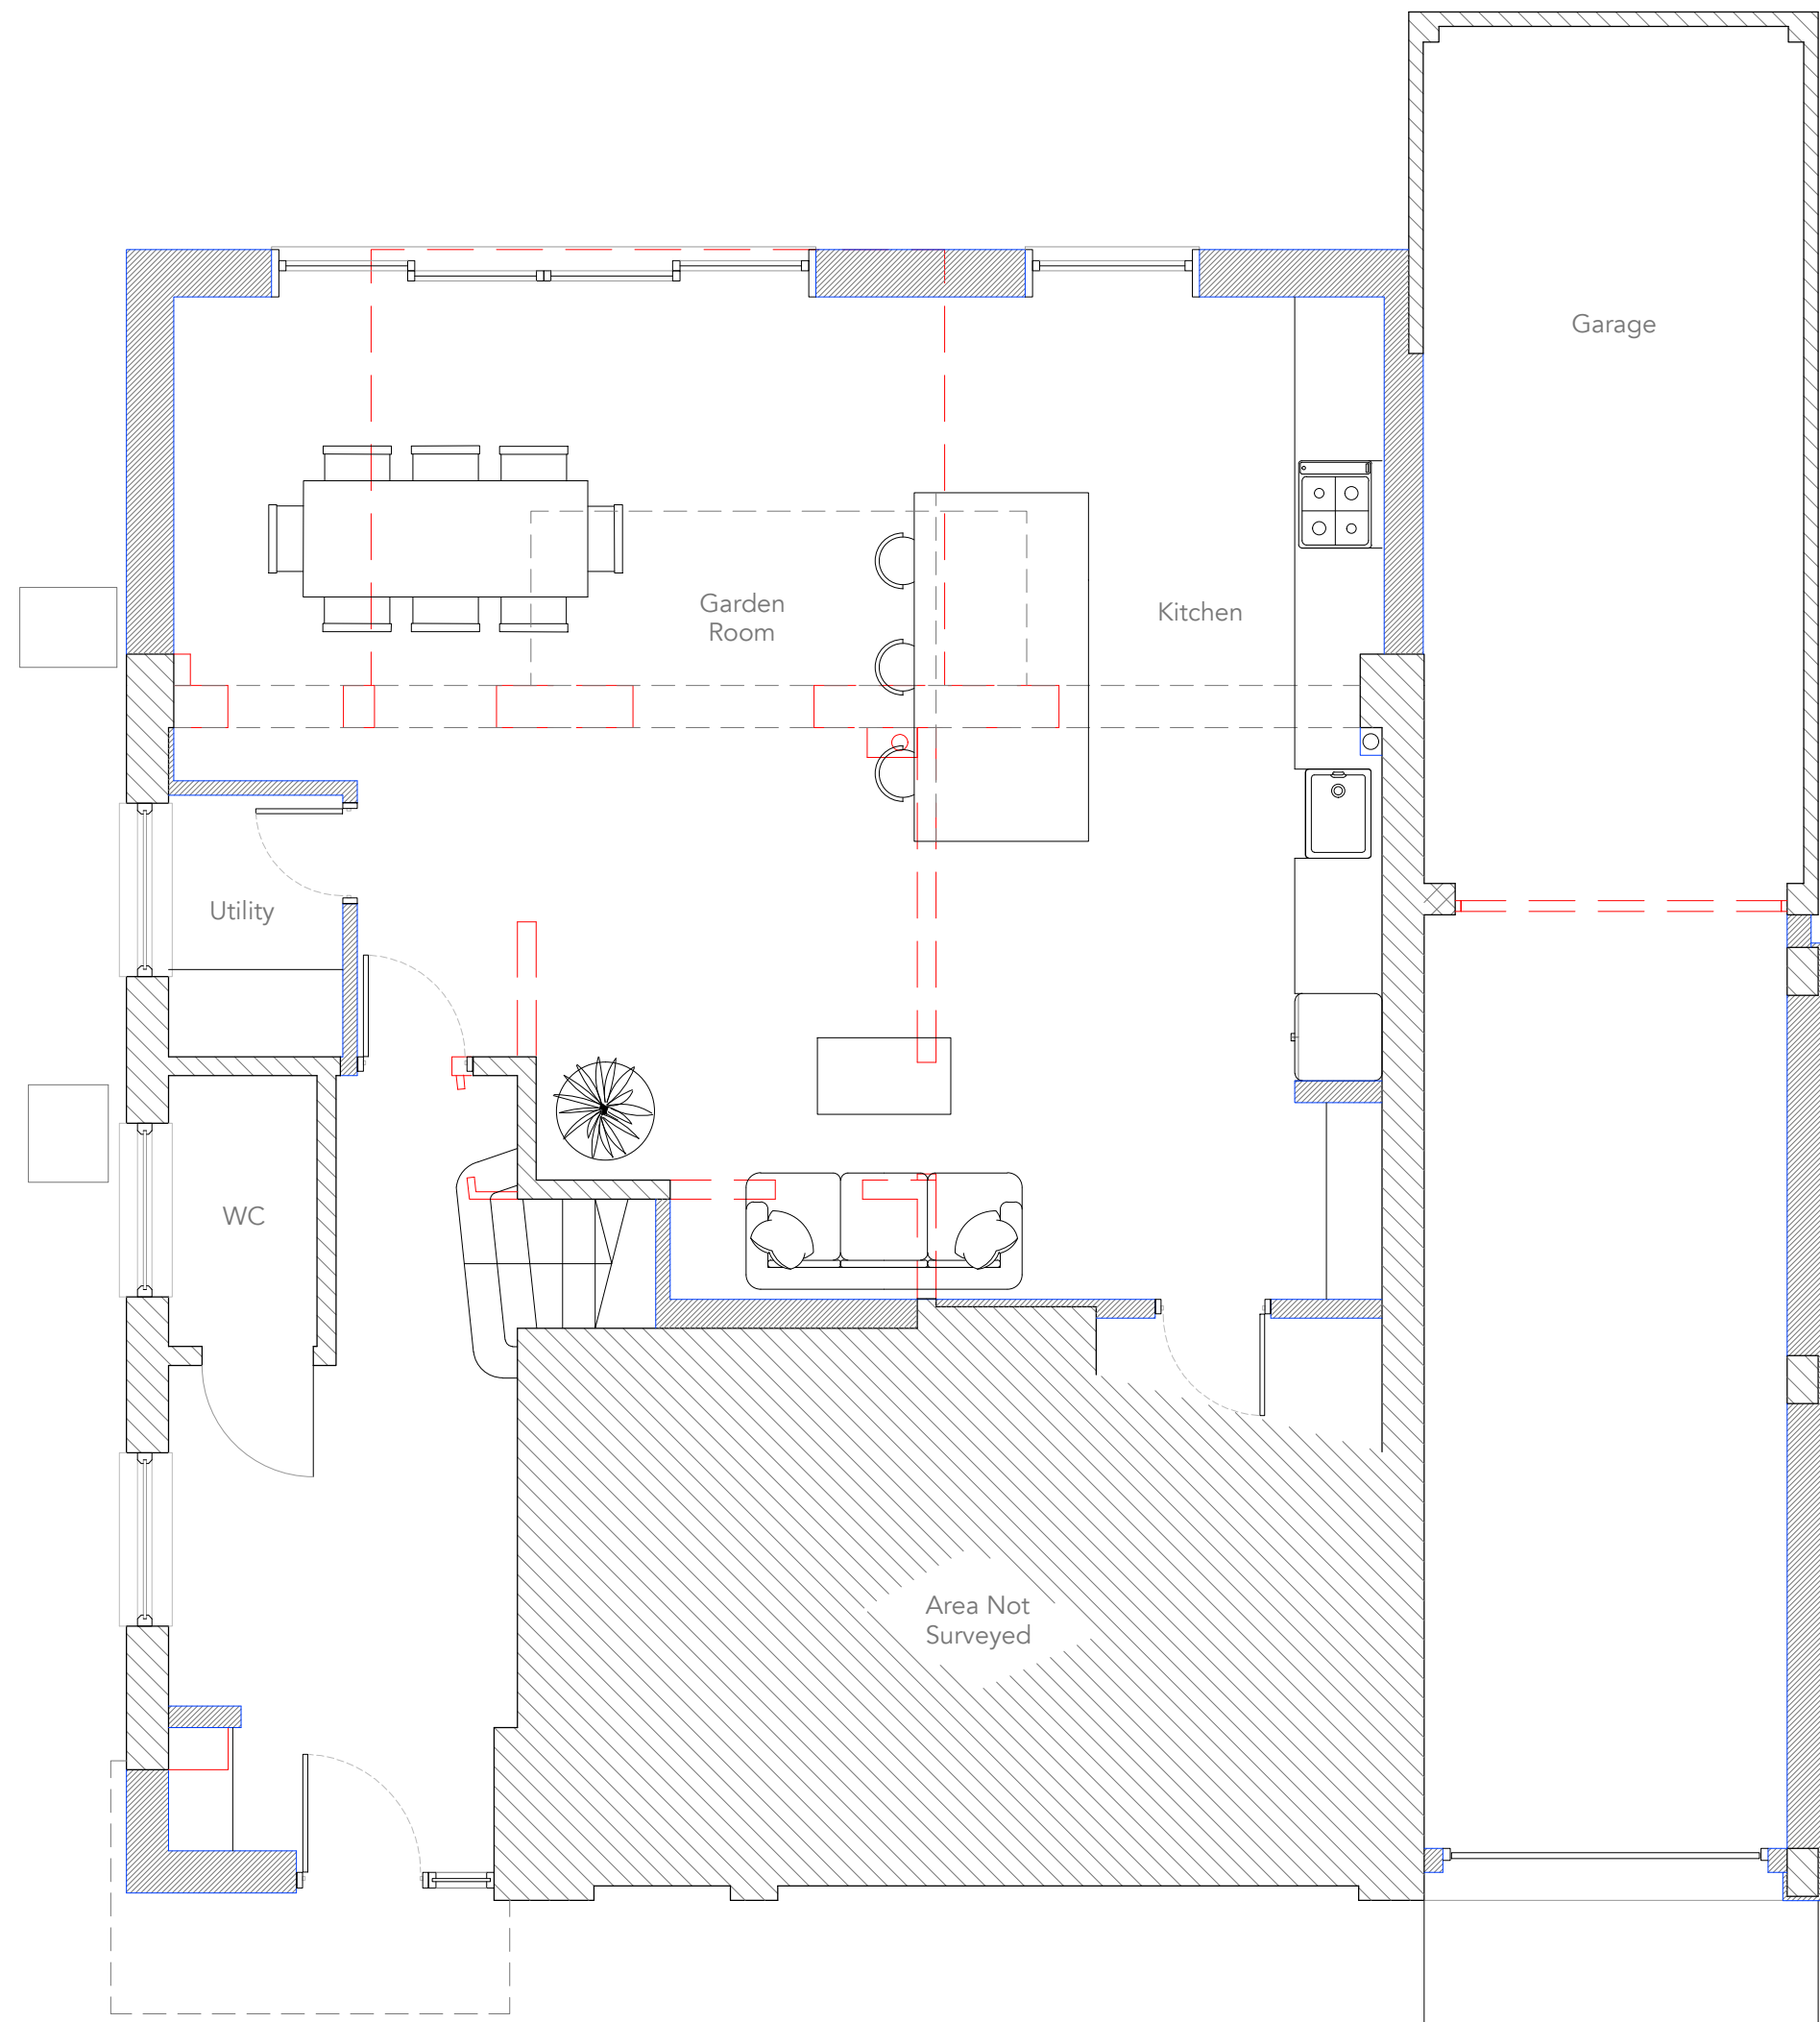

Proposed Ground Floor Plan _ 1:50

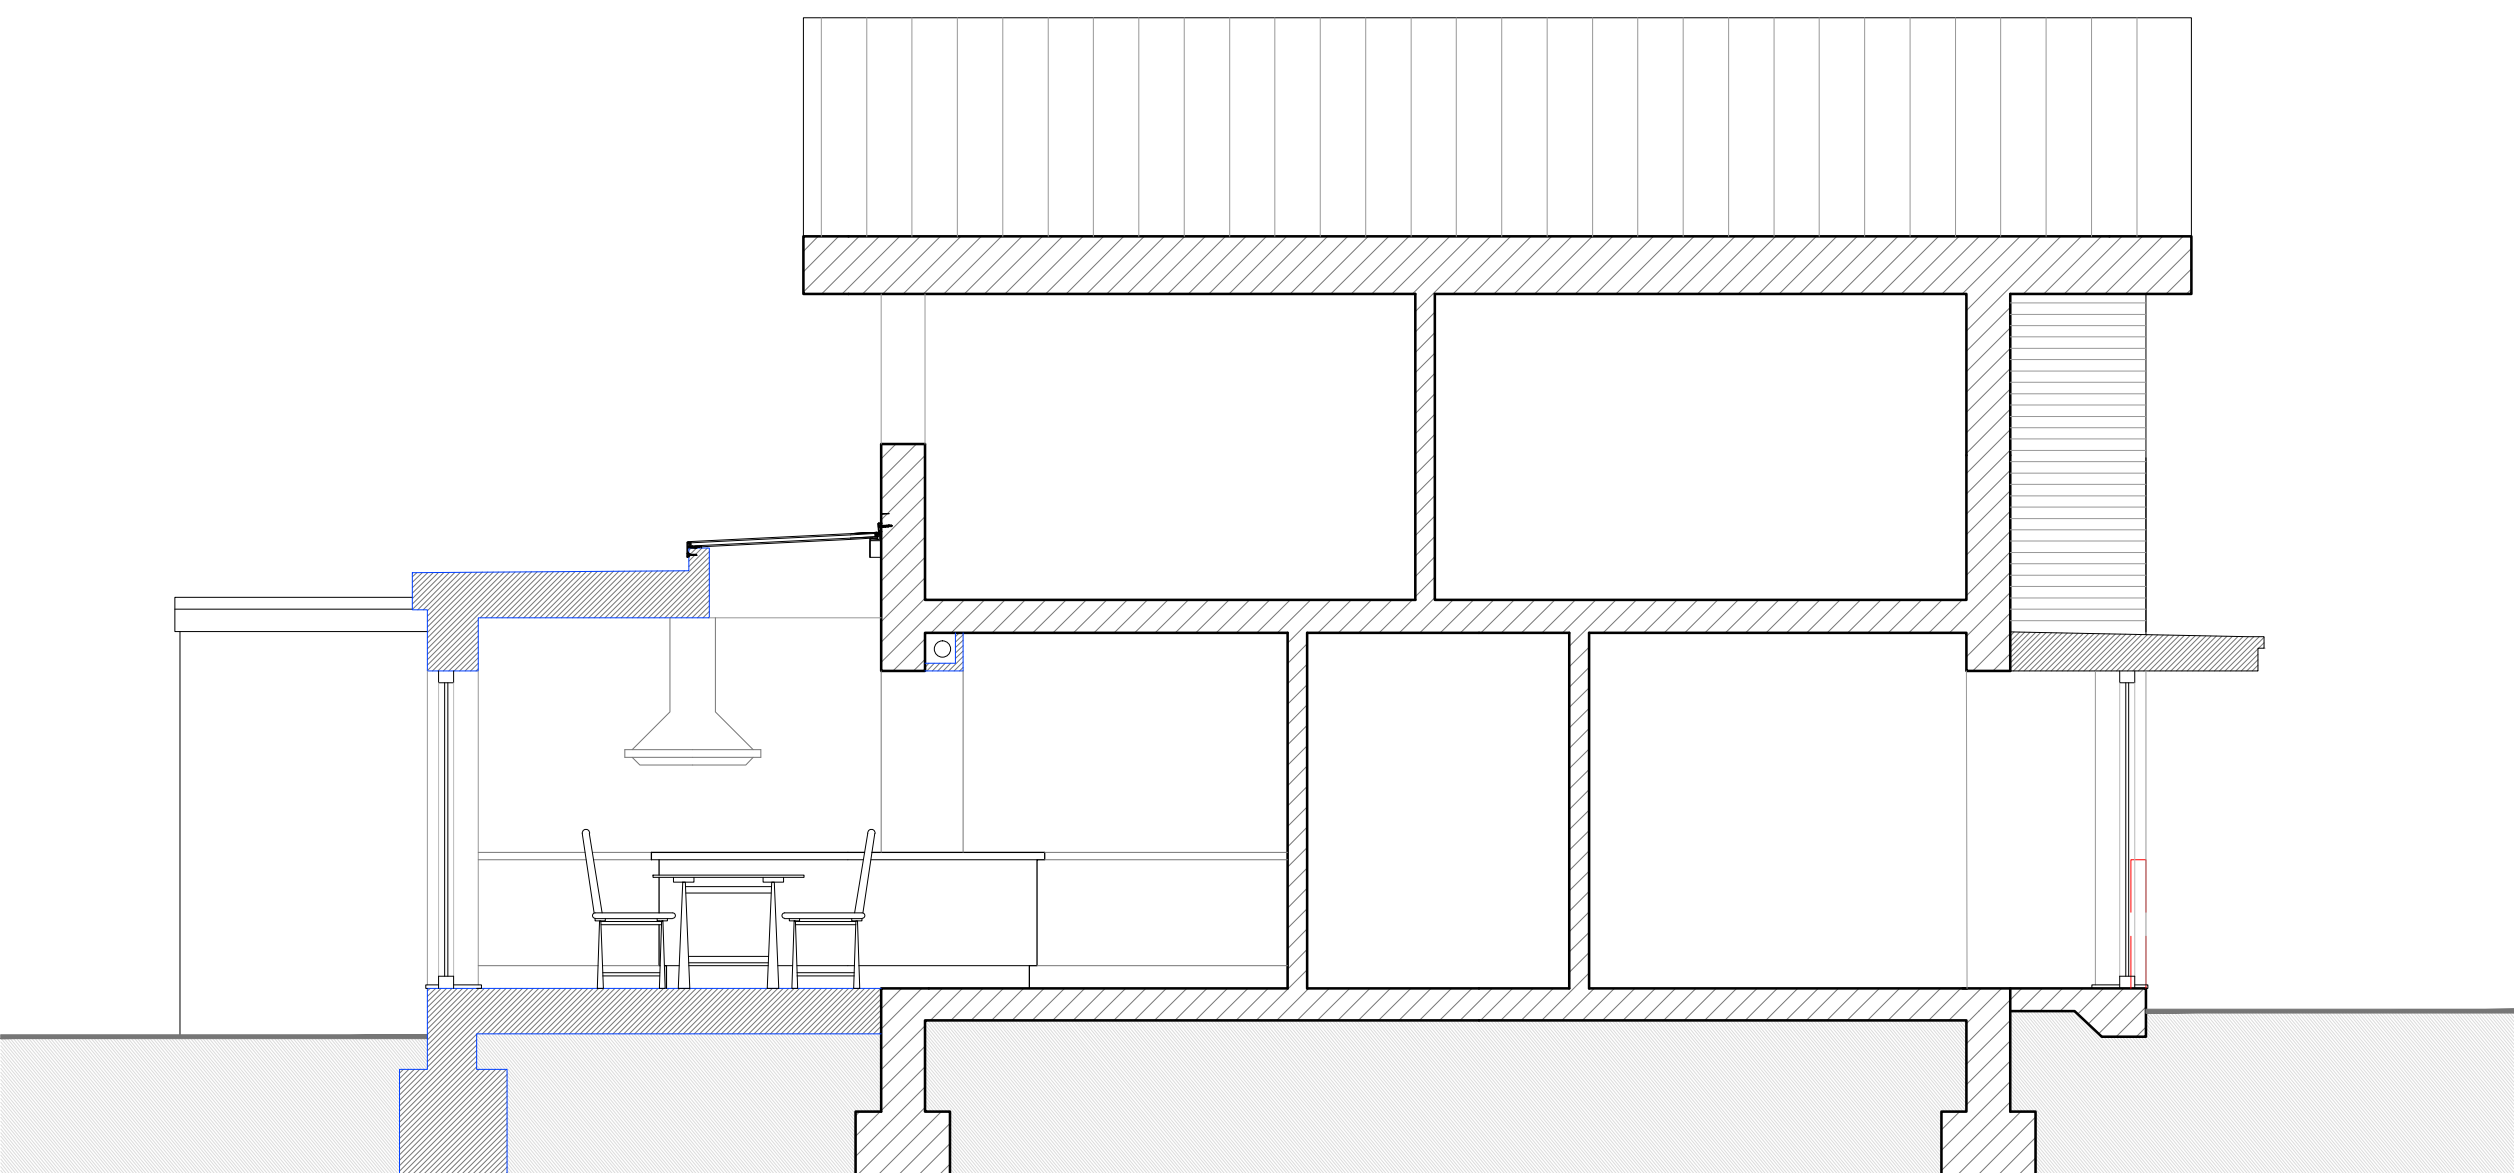

Proposed Section AA _ 1:50

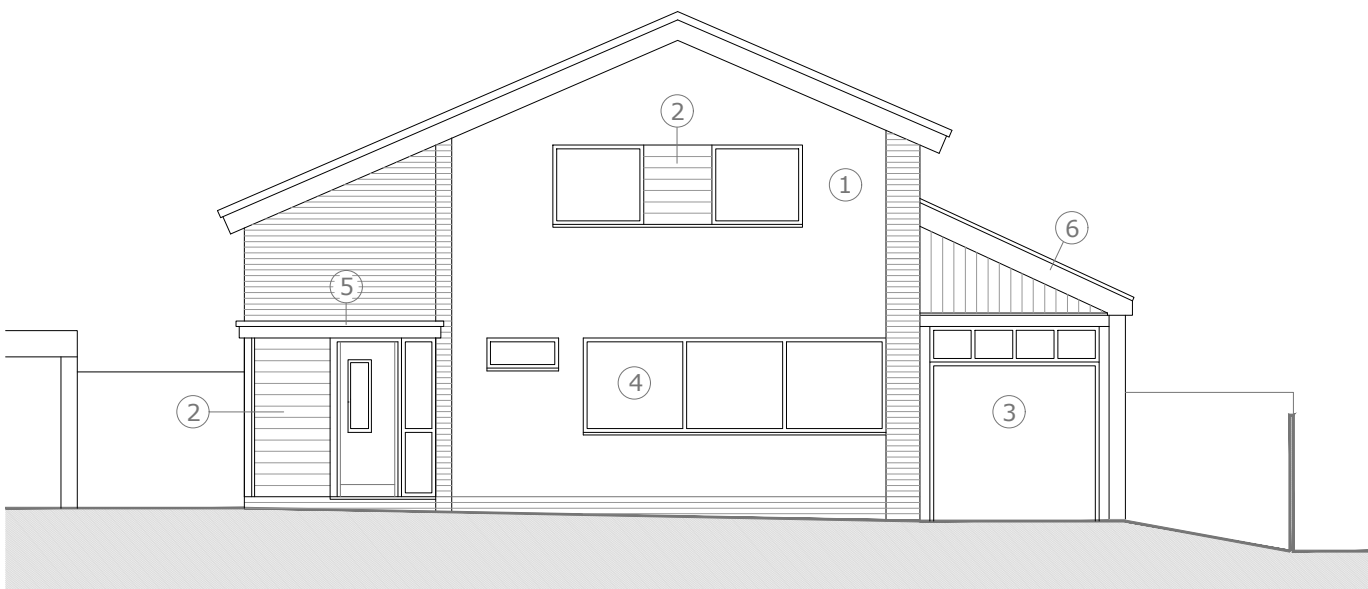


Proposed North Elevation _ 1:100




Proposed South Elevation _ 1:100



Proposed West Elevation _ 1:100

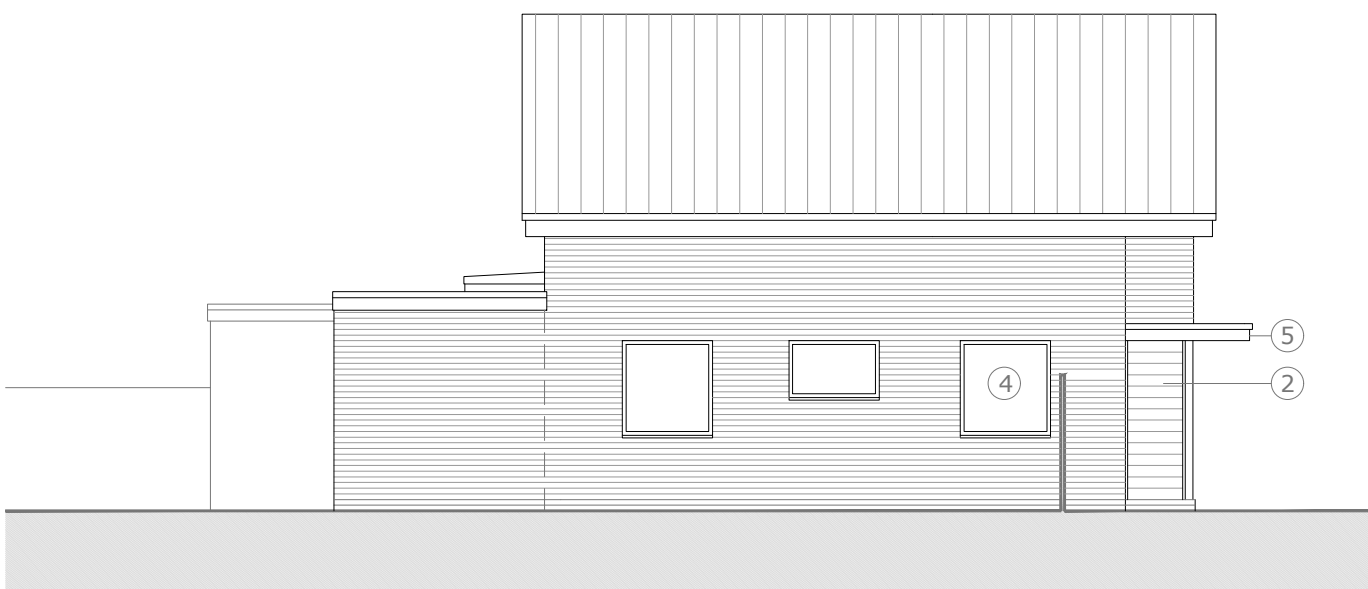

Proposed East Elevation _ 1:100

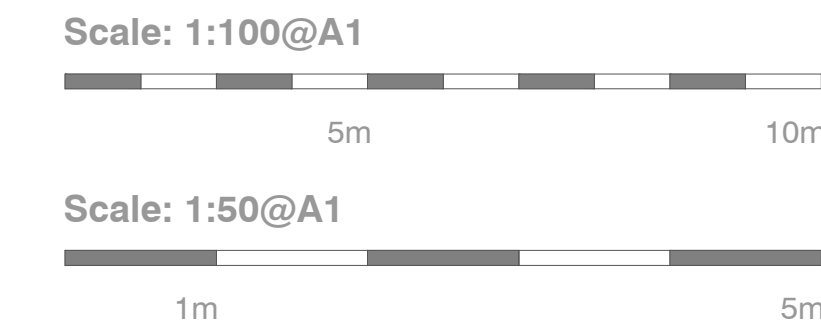


notes

Permission is granted to scale from this drawing for the purpose of Local Authority Planning Approval only. In all other circumstances DO NOT scale from this drawing, please contact this office for any additional information required. Contractors, Sub Contractors and Suppliers are to check all relevant dimensions and levels of site and building before commencing any shop drawings or building work.

Ordnance Survey information is reproduced under Crown Copyright 2016 ©. All rights reserved. Licence number 1000047474

This drawing is the copyright of D84 architects Ltd ©

RIBA 
Chartered Practice

 - Walls
-  Existing structure (retained)
 -  Existing structure (demolished)
 -  New Construction

- ① Cladding products removed and replaced with rendered finish
- ② Timber cladding panel
- ③ Timber garage door
- ④ Replacement windows - black frames
- ⑤ Projecting porch roof - aluminum fascia - black
- ⑥ All fascias replaced - black
- ⑦ Crittal windows and doors to rear extension - black
- ⑧ Rendered finish
- ⑨ Flushglaze abutment rooflight

P4	General Amendments	23.09.25
P3	Preliminary Issue	10.07.25
P2	Preliminary Issue	27.06.25
P1	Preliminary Issue	20.05.25
revisions	date	

Project

6 Stirling Avenue,
Waterlooville

Title

Proposed Floor Plan, Section
and Elevations

Status

PRELIMINARY

Drawn	Checked	Date
KR		May '25

Project No.	Scale
D8425_21	varies@A1

Drawing No.	Rev
D8425_21/10	P4

D84
CHARTERED ARCHITECTS

Telephone
+44 (0)2392 177850
+44 (0)7790 322989

Email
mail@D84architects.co.uk
Web
www.D84architects.co.uk