

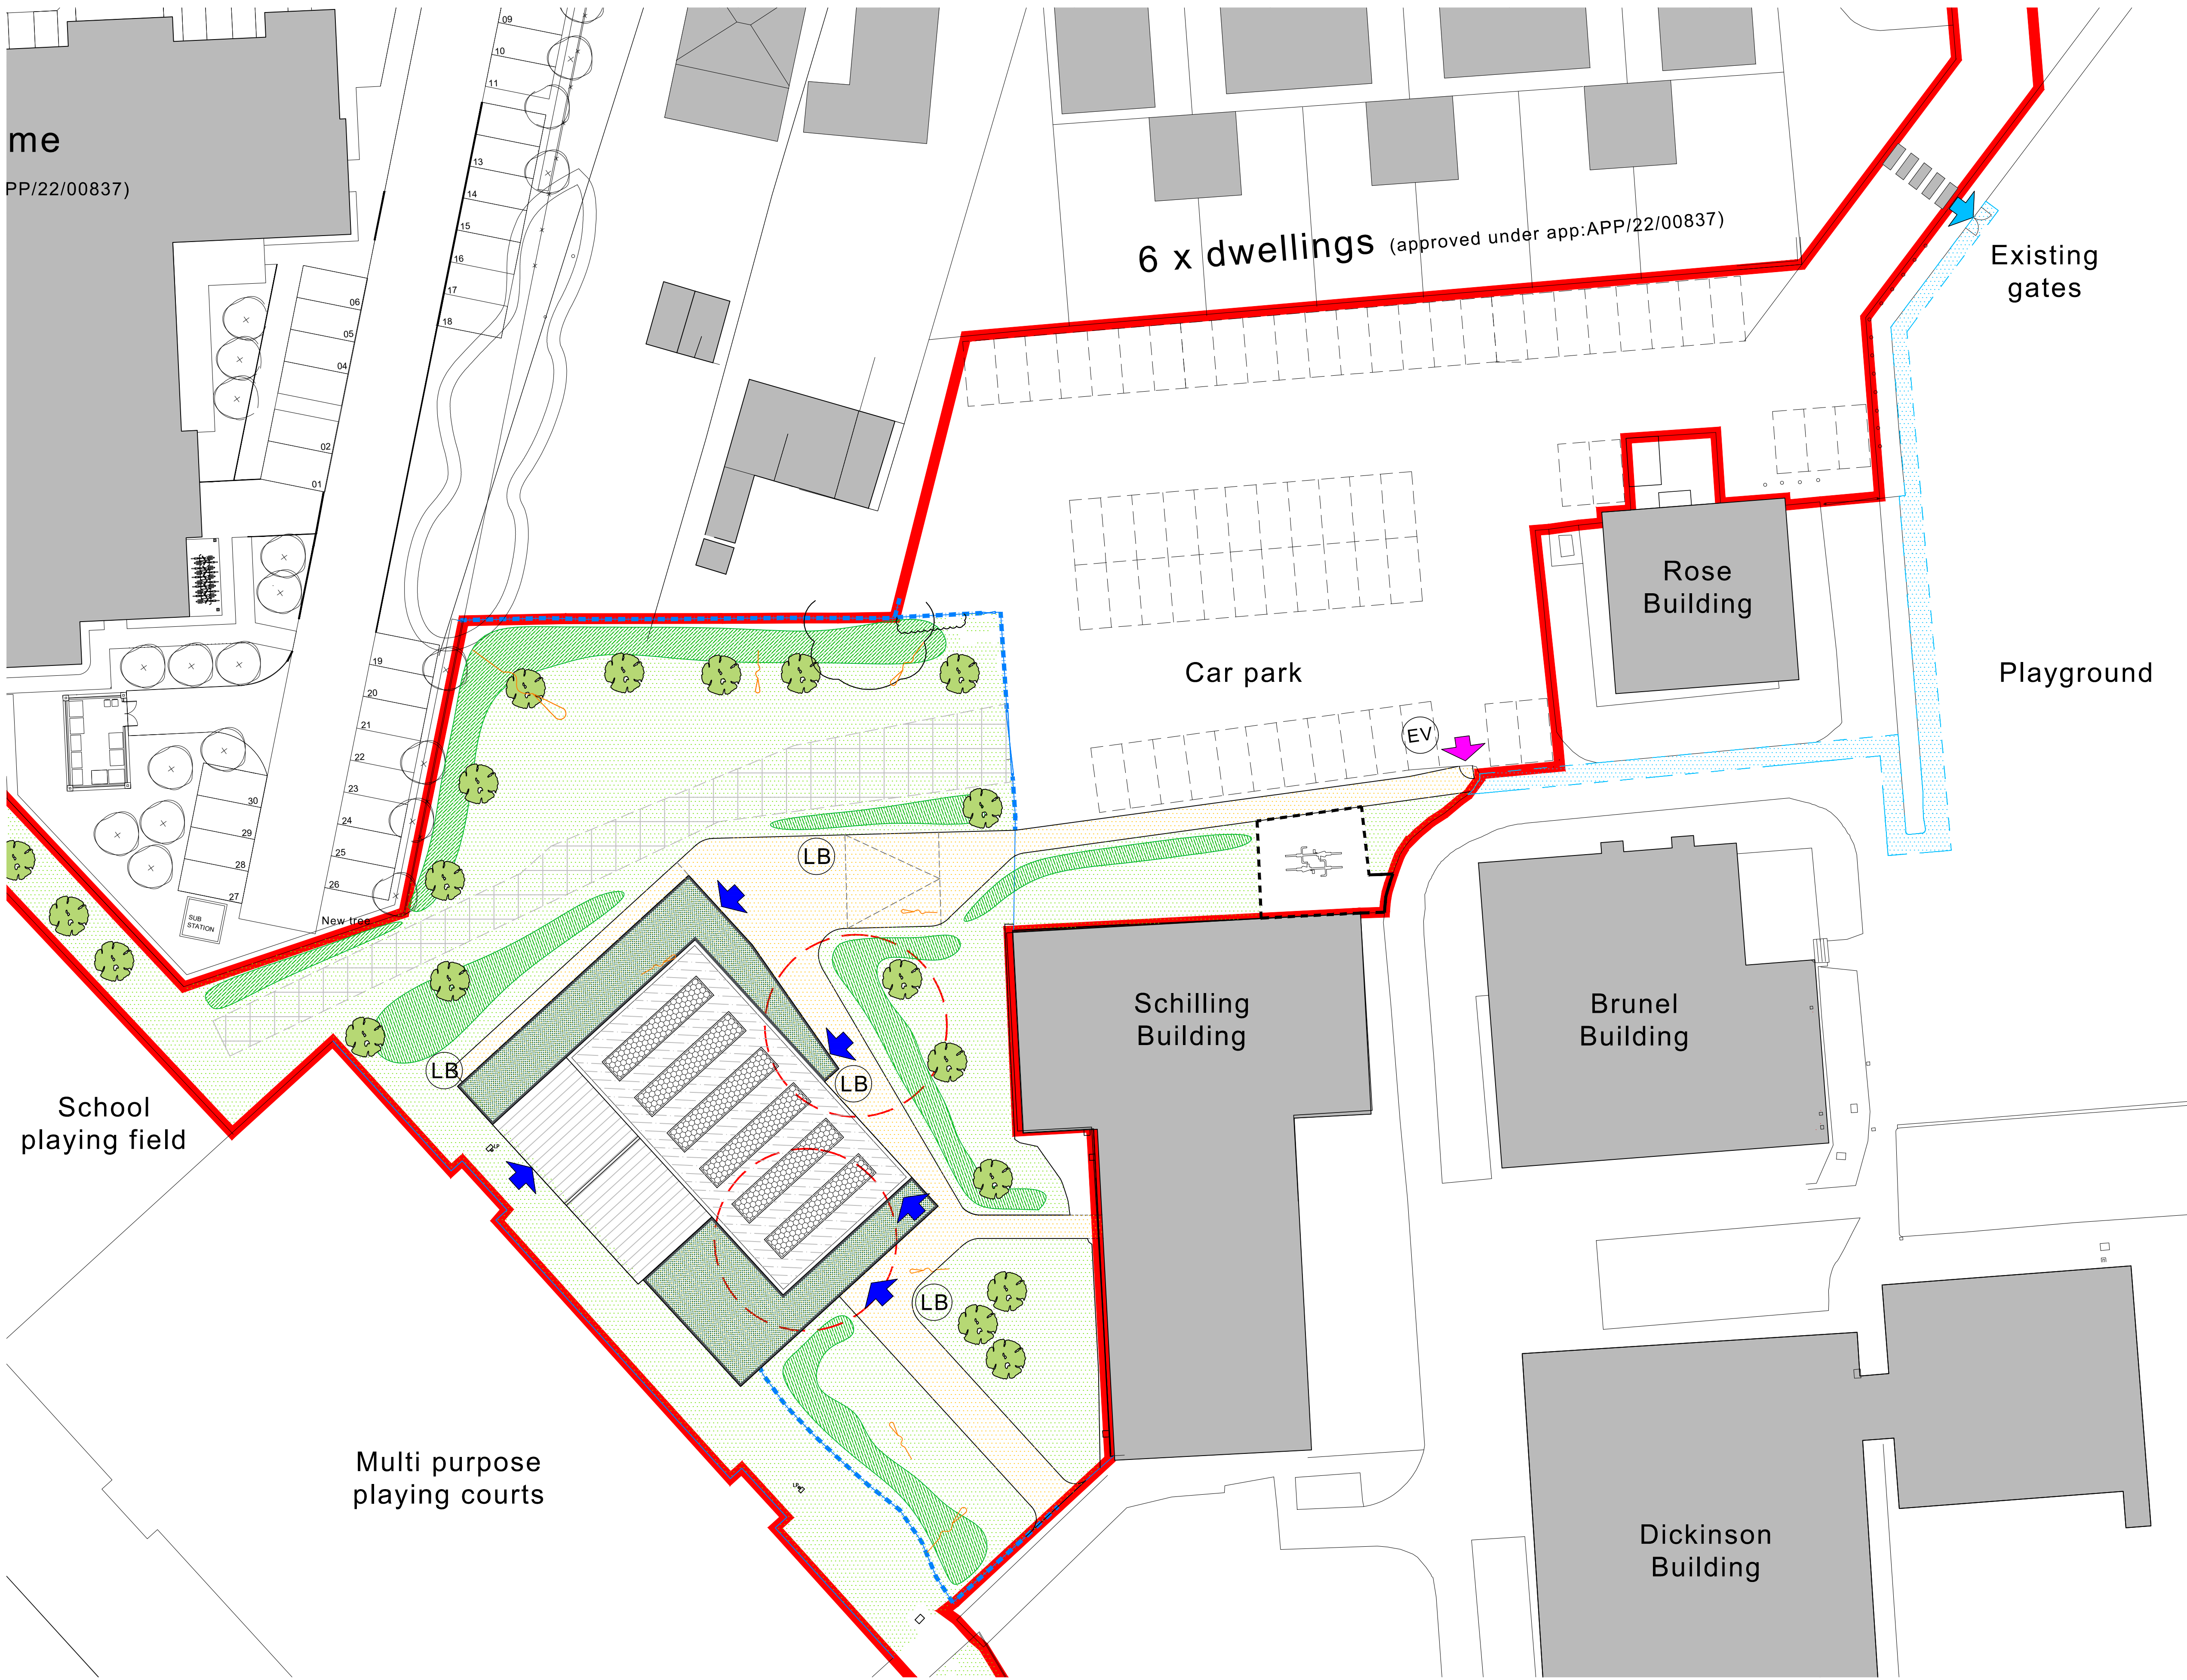


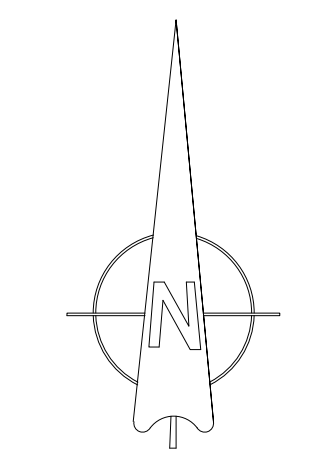

- Key:**
- Areas of grass
 - Existing tree removed
 - Vehicular access to playing field (maintenance and emergency access)
 - New tree
 - New hedgerow
 - Footpath
 - Out of hours pedestrian route
 - Car park access to theatre & changing rooms
 - Building entry points
 - Out of hours pedestrian access
 - EV Electric vehicle charging point
 - LB New litter bin location
 - Additional bike spaces

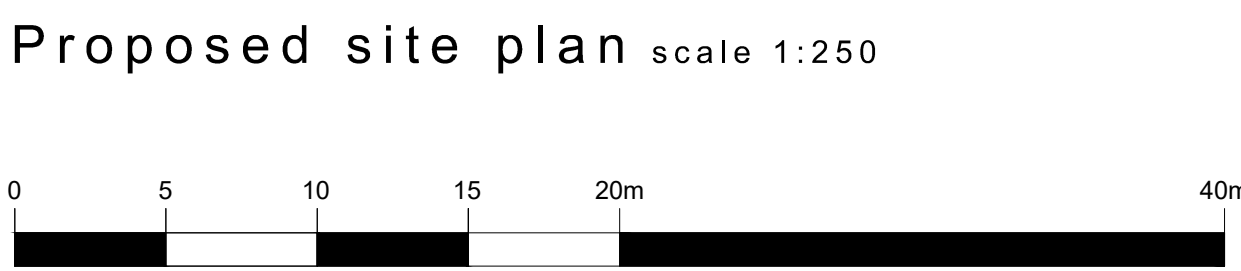

For THE COWPLAIN SCHOOL		Title PROPOSED SITE PLAN		Office Tel: 01243 933732	
Project PROPOSED THEATRE BUILDING AT THE COWPLAIN SCHOOL HART PLAIN AVENUE, WATERLOOVILLE PO8 8RY		Date April 2025	Drawn JB	Scale 1:250 @ A1	Checked -
		Job Number PL809.25	Drawing Number -22		Revision C
				Email: admin@jb-architecturedesign.com	
				Web: www.jb-architecturedesign.com	