


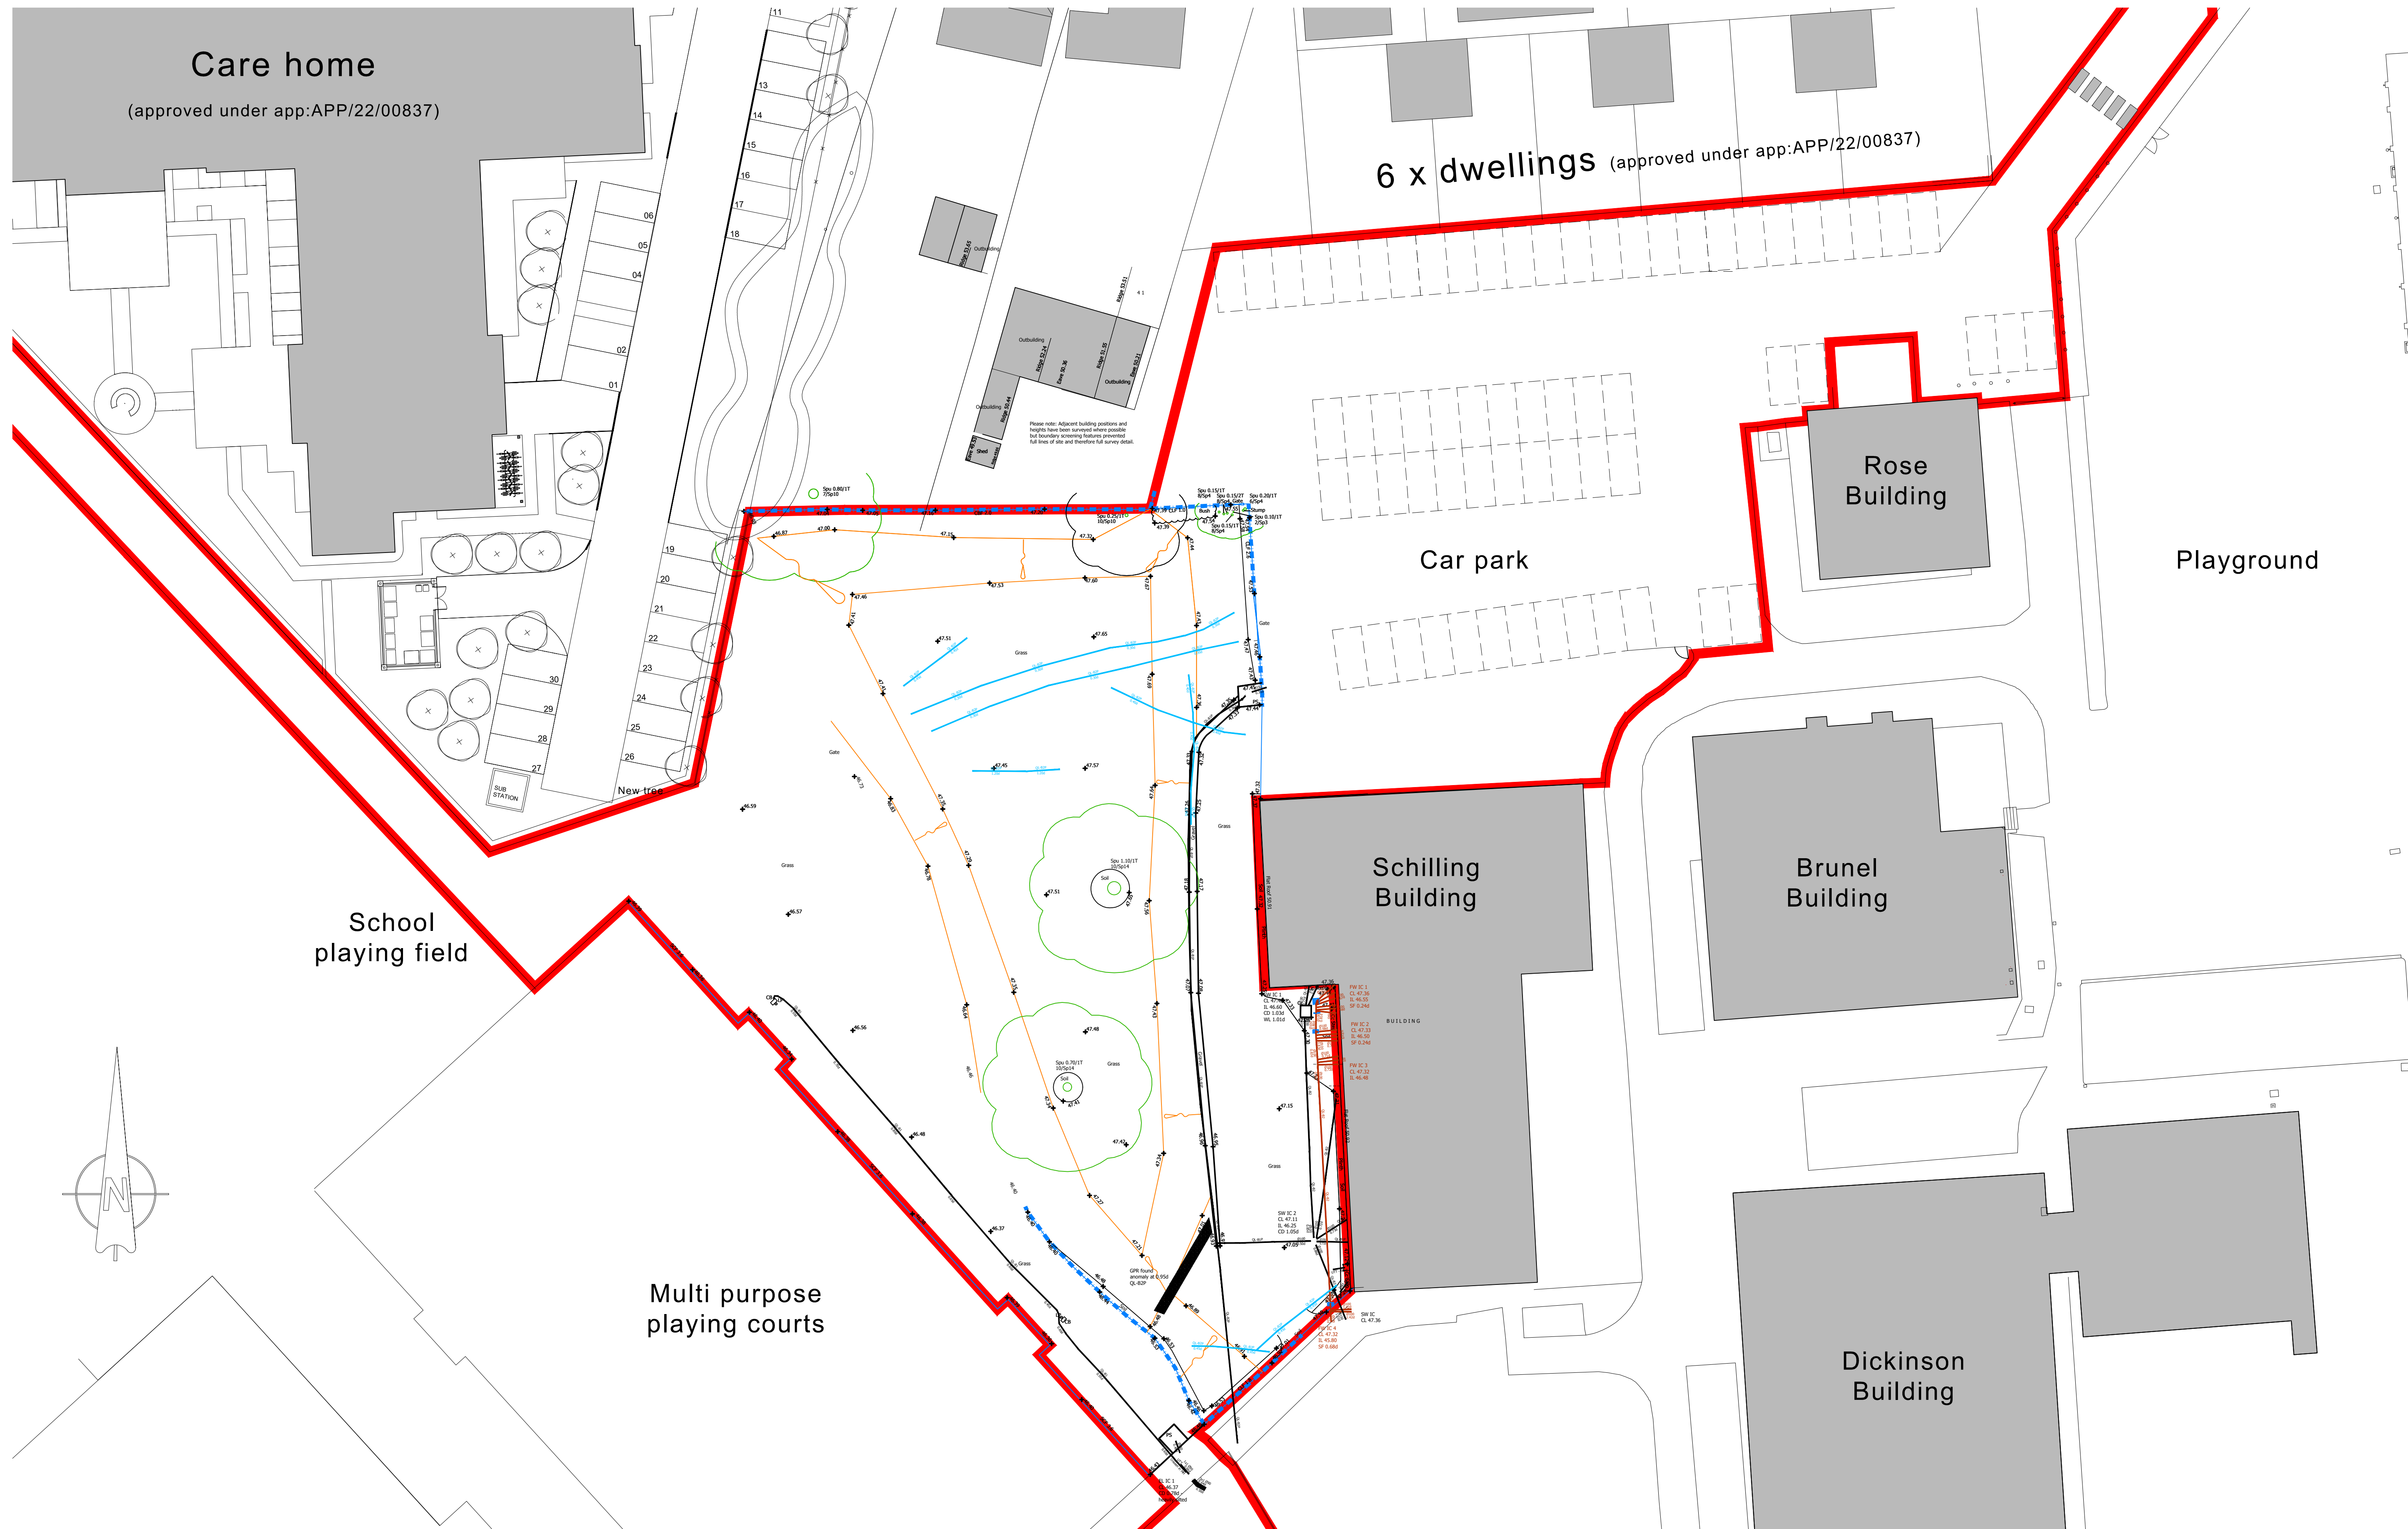

Existing site plan scale 1:250



For THE COWPLAIN SCHOOL	Title EXISTING SITE PLAN				Office Tel: 01243 933732
Project PROPOSED THEATRE BUILDING AT THE COWPLAIN SCHOOL HART PLAIN AVENUE, WATERLOOVILLE PO8 8RY	Date April 2025	Drawn JB	Scale 1:250 @ A1	Checked -	Email: admin@jb-architecturedesign.com
	Job Number PL809.25	Drawing Number -21	Revision A		Web: www.jb-architecturedesign.com

