


Proposed plan scale 1:500

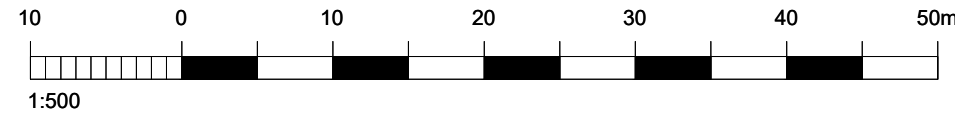

|   |  |                                                                               |  |                                                  |  |
|---|--|-------------------------------------------------------------------------------|--|--------------------------------------------------|--|
| For<br><b>THE COWPLAIN SCHOOL</b>                                                                                   |  | Title<br><b>SITE PLAN SHOWING PROPOSED TREES &amp; EXTENT OF RED BOUNDARY</b> |  | Office Tel:<br><b>01243 933732</b>               |  |
| Project<br><b>PROPOSED THEATRE BUILDING AT THE COWPLAIN SCHOOL<br/>HART PLAIN AVENUE,<br/>WATERLOOVILLE PO8 8RY</b> |  | Date<br>April 2025                                                            |  | Email:<br><b>admin@jb-architecturedesign.com</b> |  |
|   |  | Drawn<br>JB                                                                   |  | Web:<br><b>www.jb-architecturedesign.com</b>     |  |
|   |  | Scale<br>1:500 @ A1                                                           |  | Checked<br>-                                     |  |
|   |  | Job Number<br>PL 809.25                                                       |  | Drawing Number<br>-28                            |  |
|   |  |                                                                               |  | Revision<br><b>B</b>                             |  |

