



View 1 - Rear elevation - overlooking sports field




View 2 - Front elevation - view towards main entrance



View 3 - from stage onto audience




View 4 - from car park towards main entrance

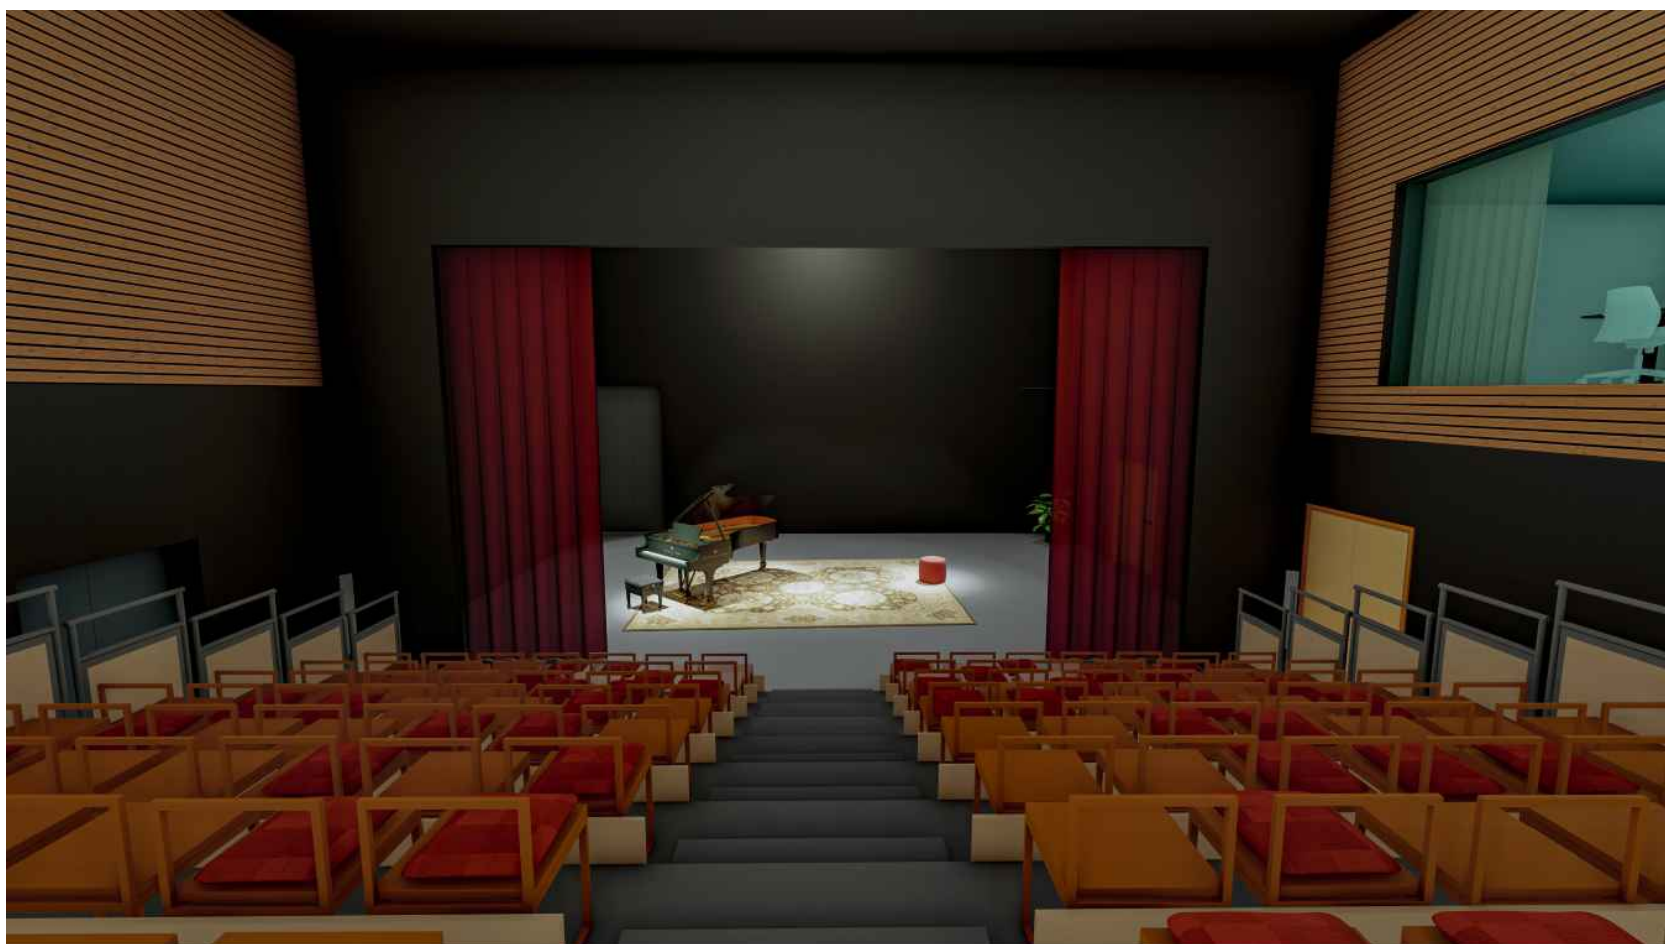


View 5 - onto stage



View 6 - from playing court

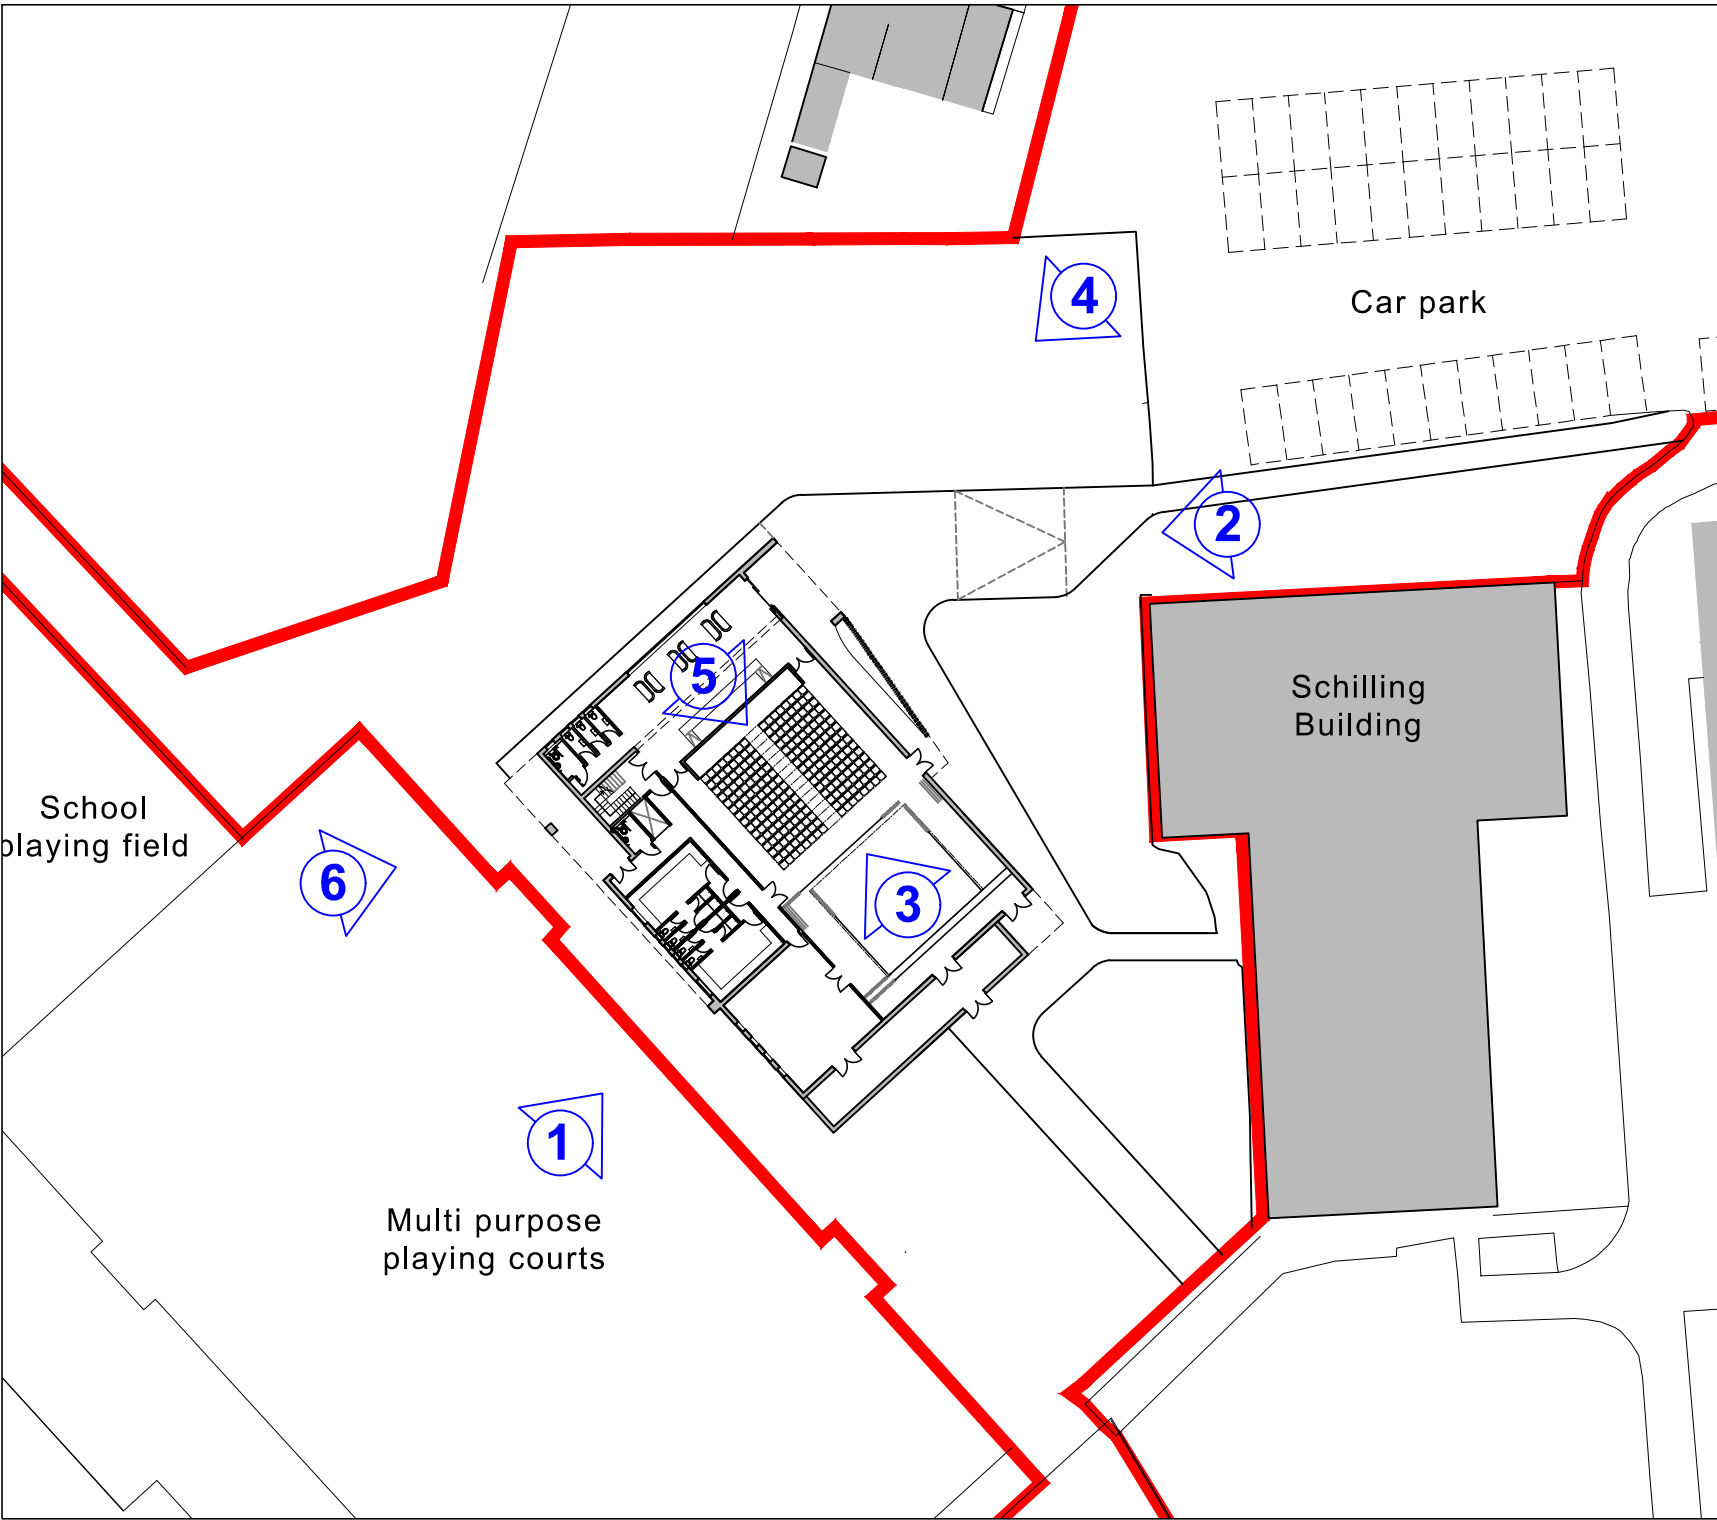


Site plan showing viewing direction

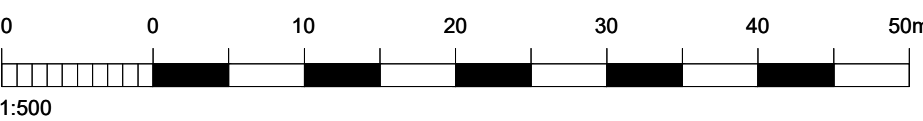

Proposed 3d images

For THE COWPLAIN SCHOOL	Title 3D IMAGES				Office Tel: 01243 933732
Project PROPOSED THEATRE BUILDING AT THE COWPLAIN SCHOOL HART PLAIN AVENUE, WATERLOOVILLE PO8 8RY	Date April 2025	Drawn JB	Scale 1:500 @ A1	Checked -	Email: admin@jb-architecturedesign.com
	Job Number PL809.24		Drawing Number -29	Revision	Web: www.jb-architecturedesign.com

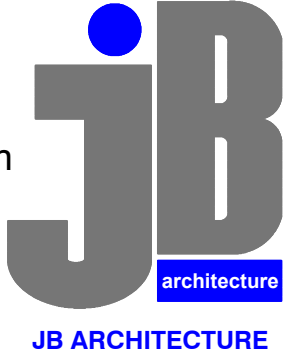

JB
architecture
JB ARCHITECTURE