




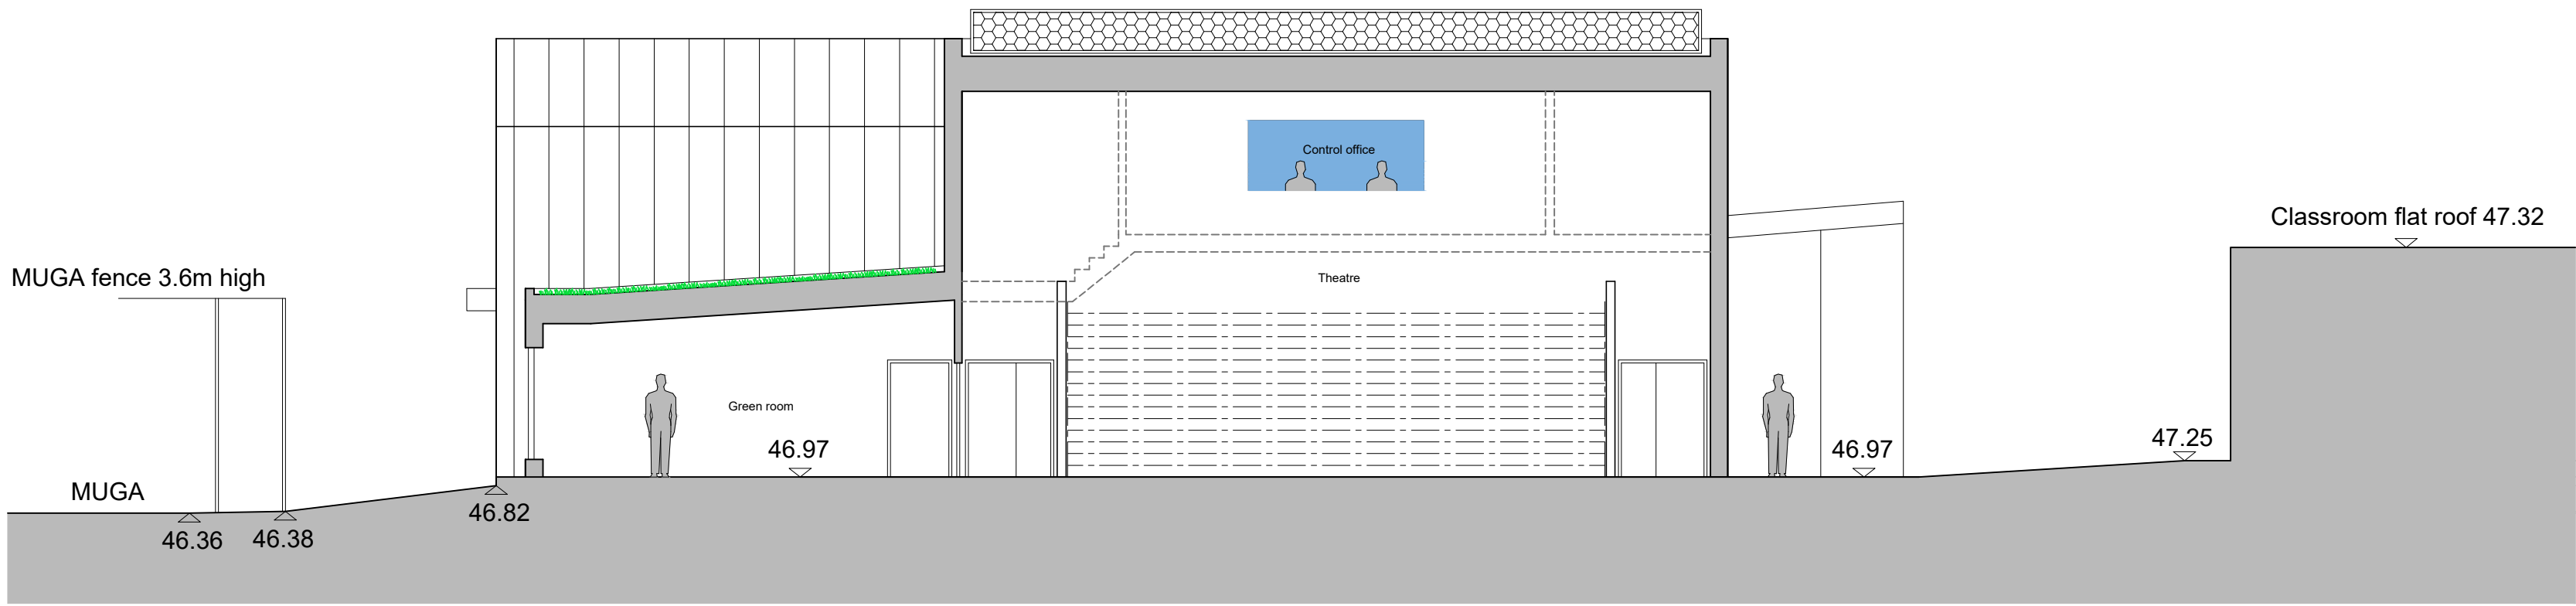

Section A-A


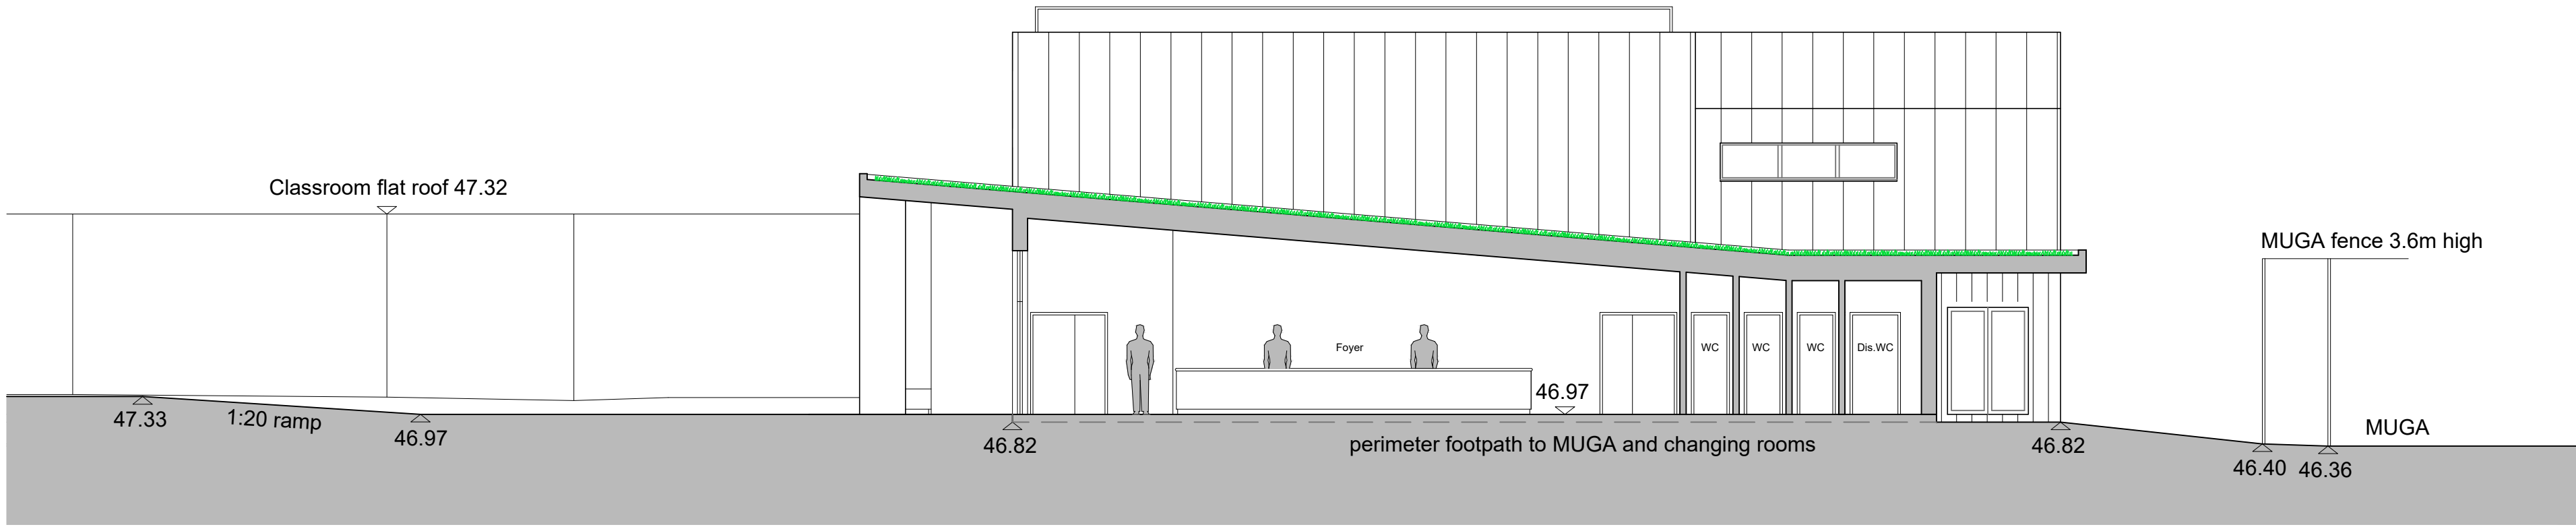


Section B-B

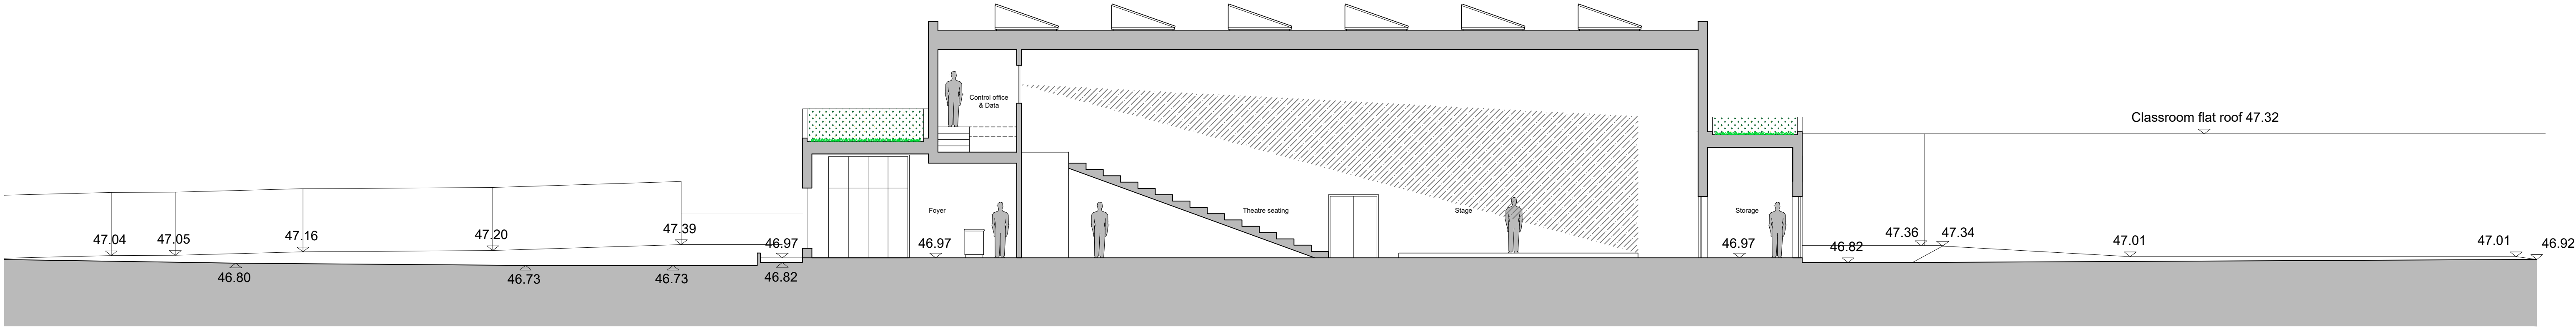


Section C-C

Proposed sections scale 1:100

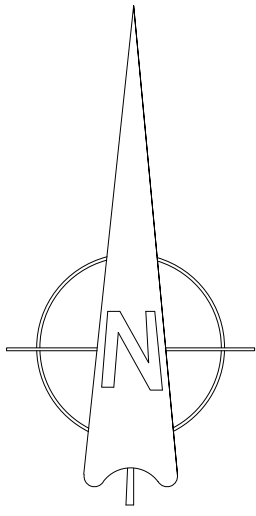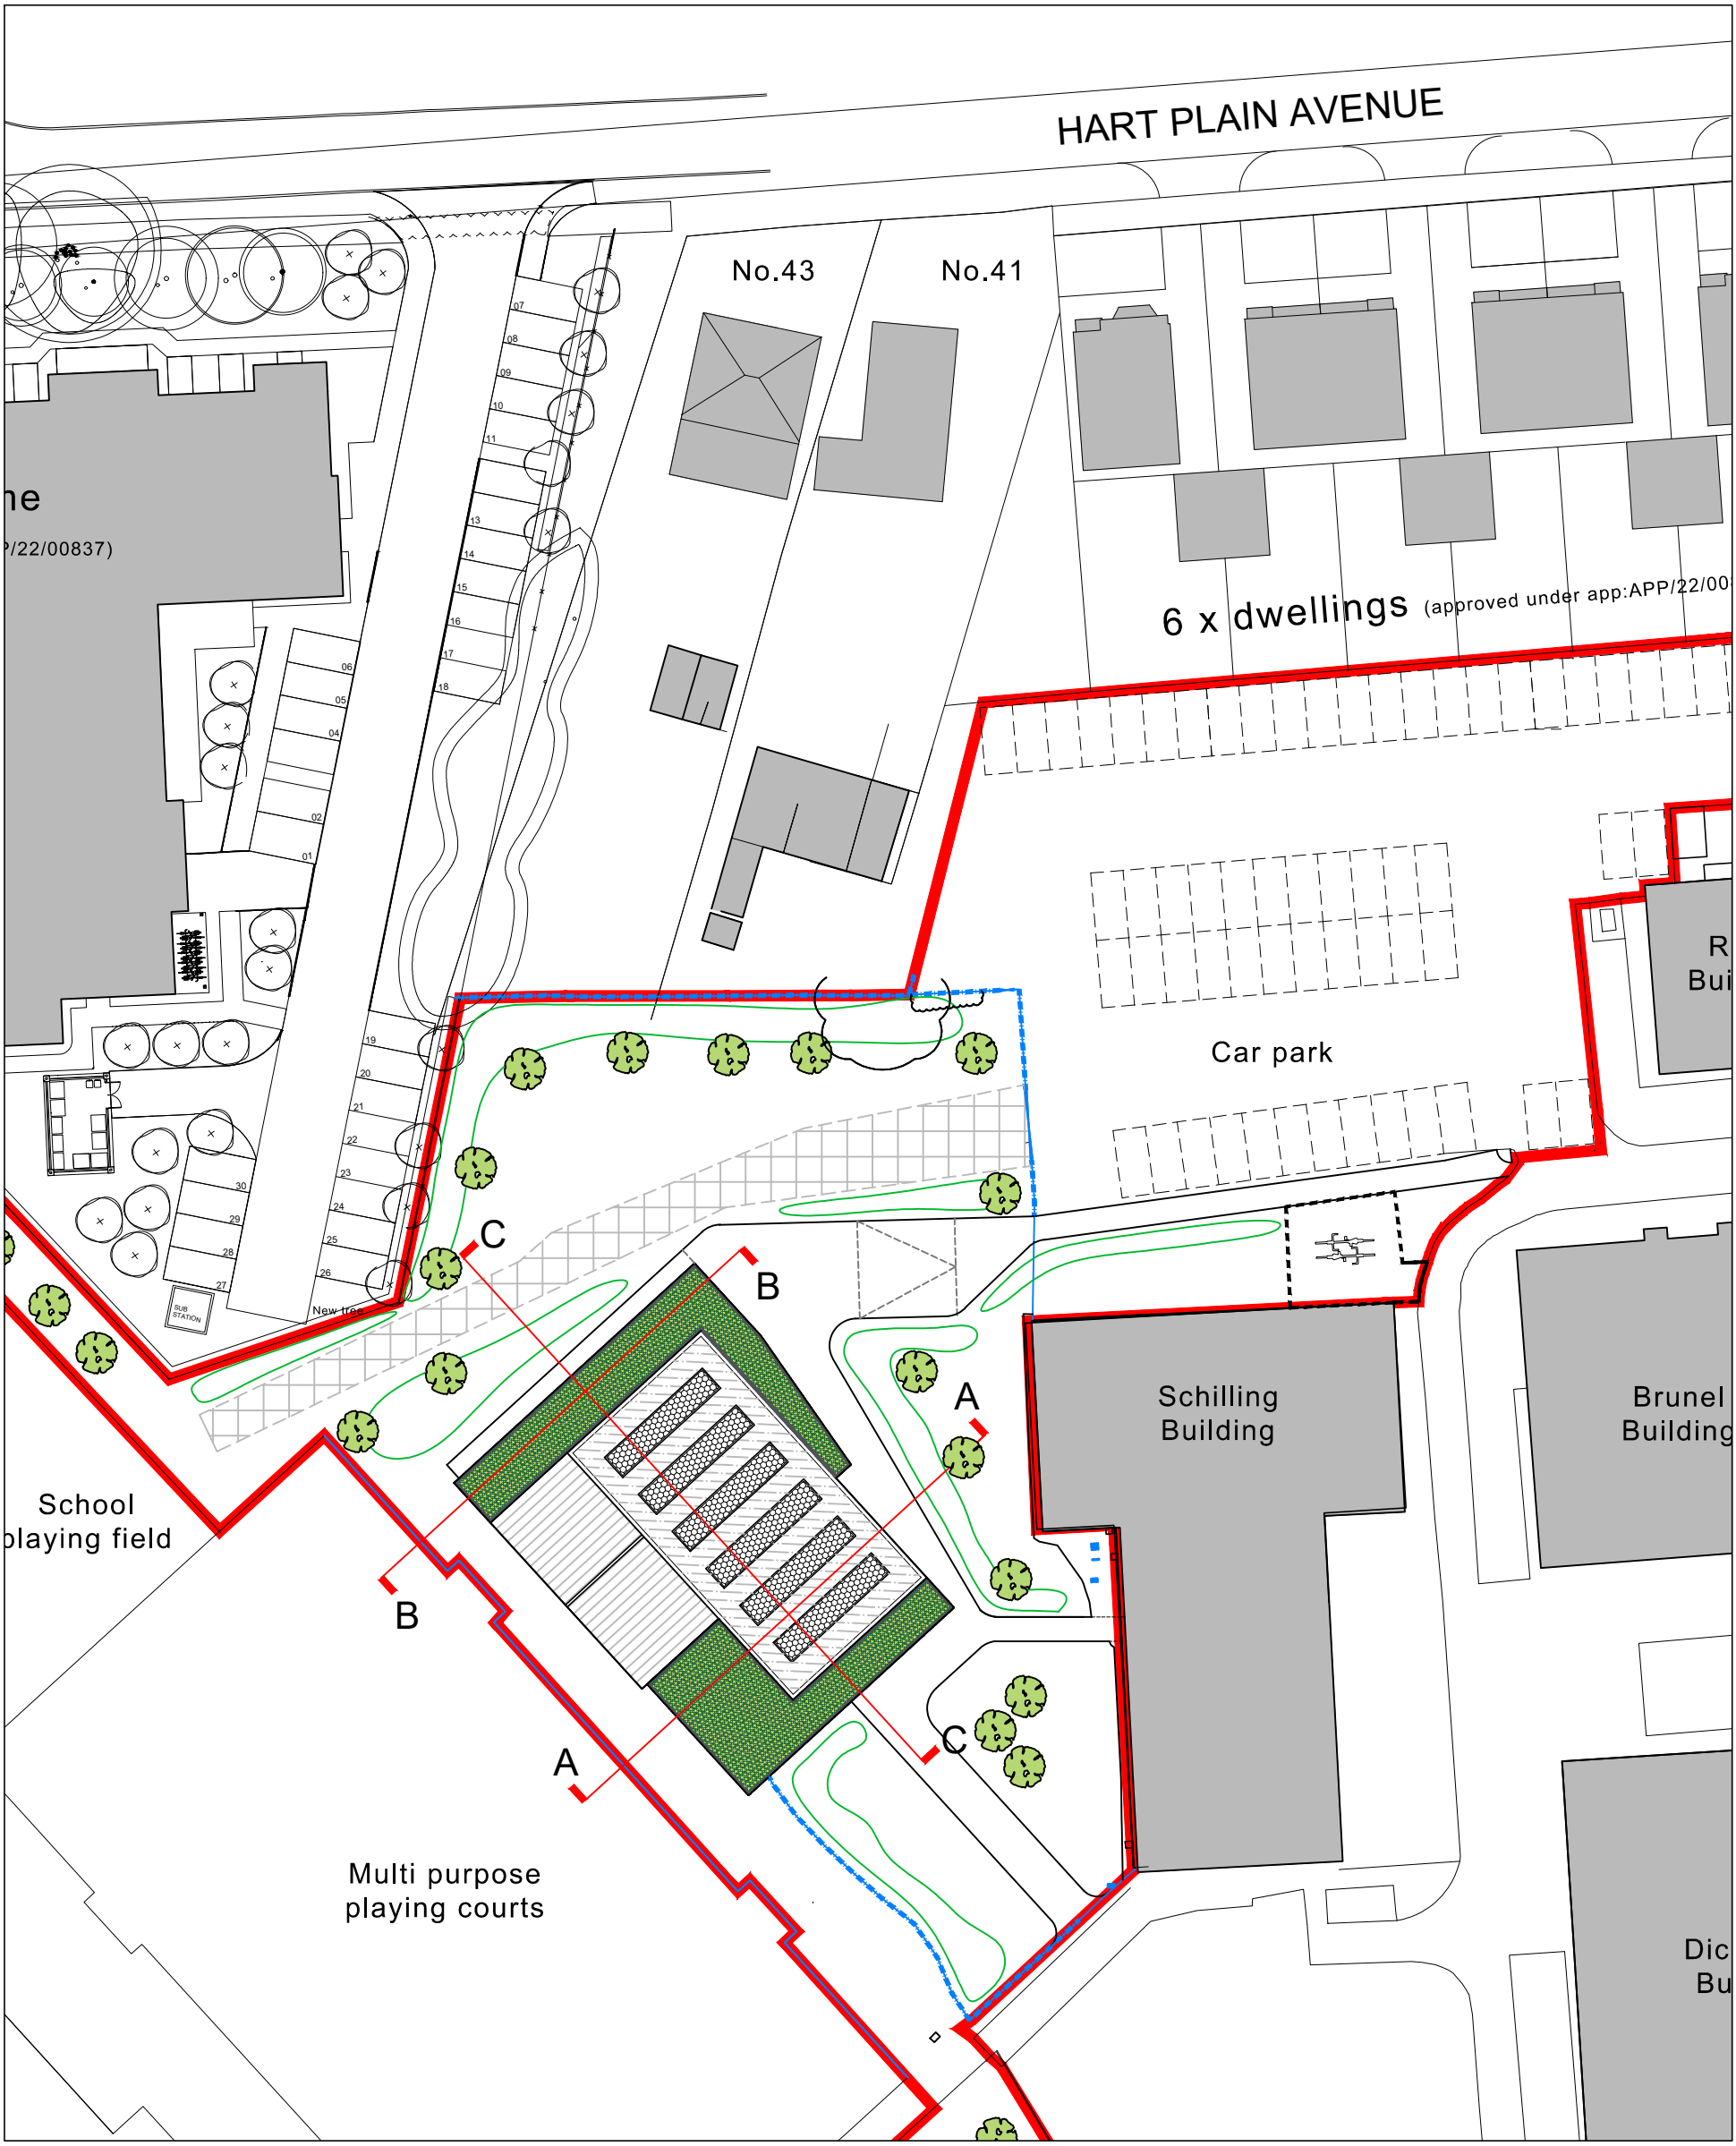

Site plan with section lines

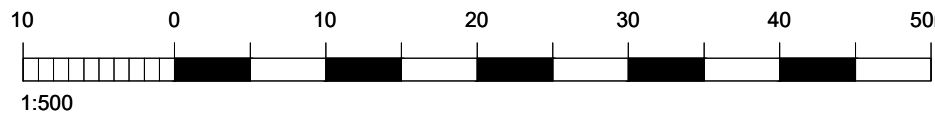

For THE COWPLAIN SCHOOL	Title PROPOSED SECTIONS	Office Tel: 01243 933732
Project PROPOSED THEATRE BUILDING AT THE COWPLAIN SCHOOL HART PLAIN AVENUE, WATERLOOVILLE PO8 8RY	Date April 2025	Email: admin@jb-architecturedesign.com
	Drawn JB	Web: www.jb-architecturedesign.com
	Scale 1:100 & 1:500 @ A1	
	Checked -	
	Job Number PL809.25	
	Drawing Number -25	
	Revision A	

