


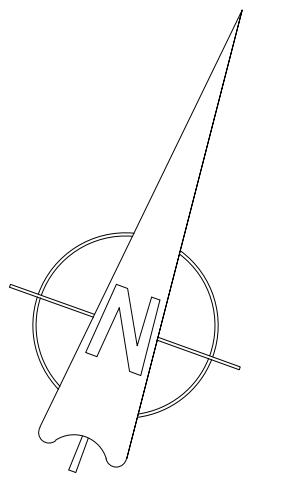


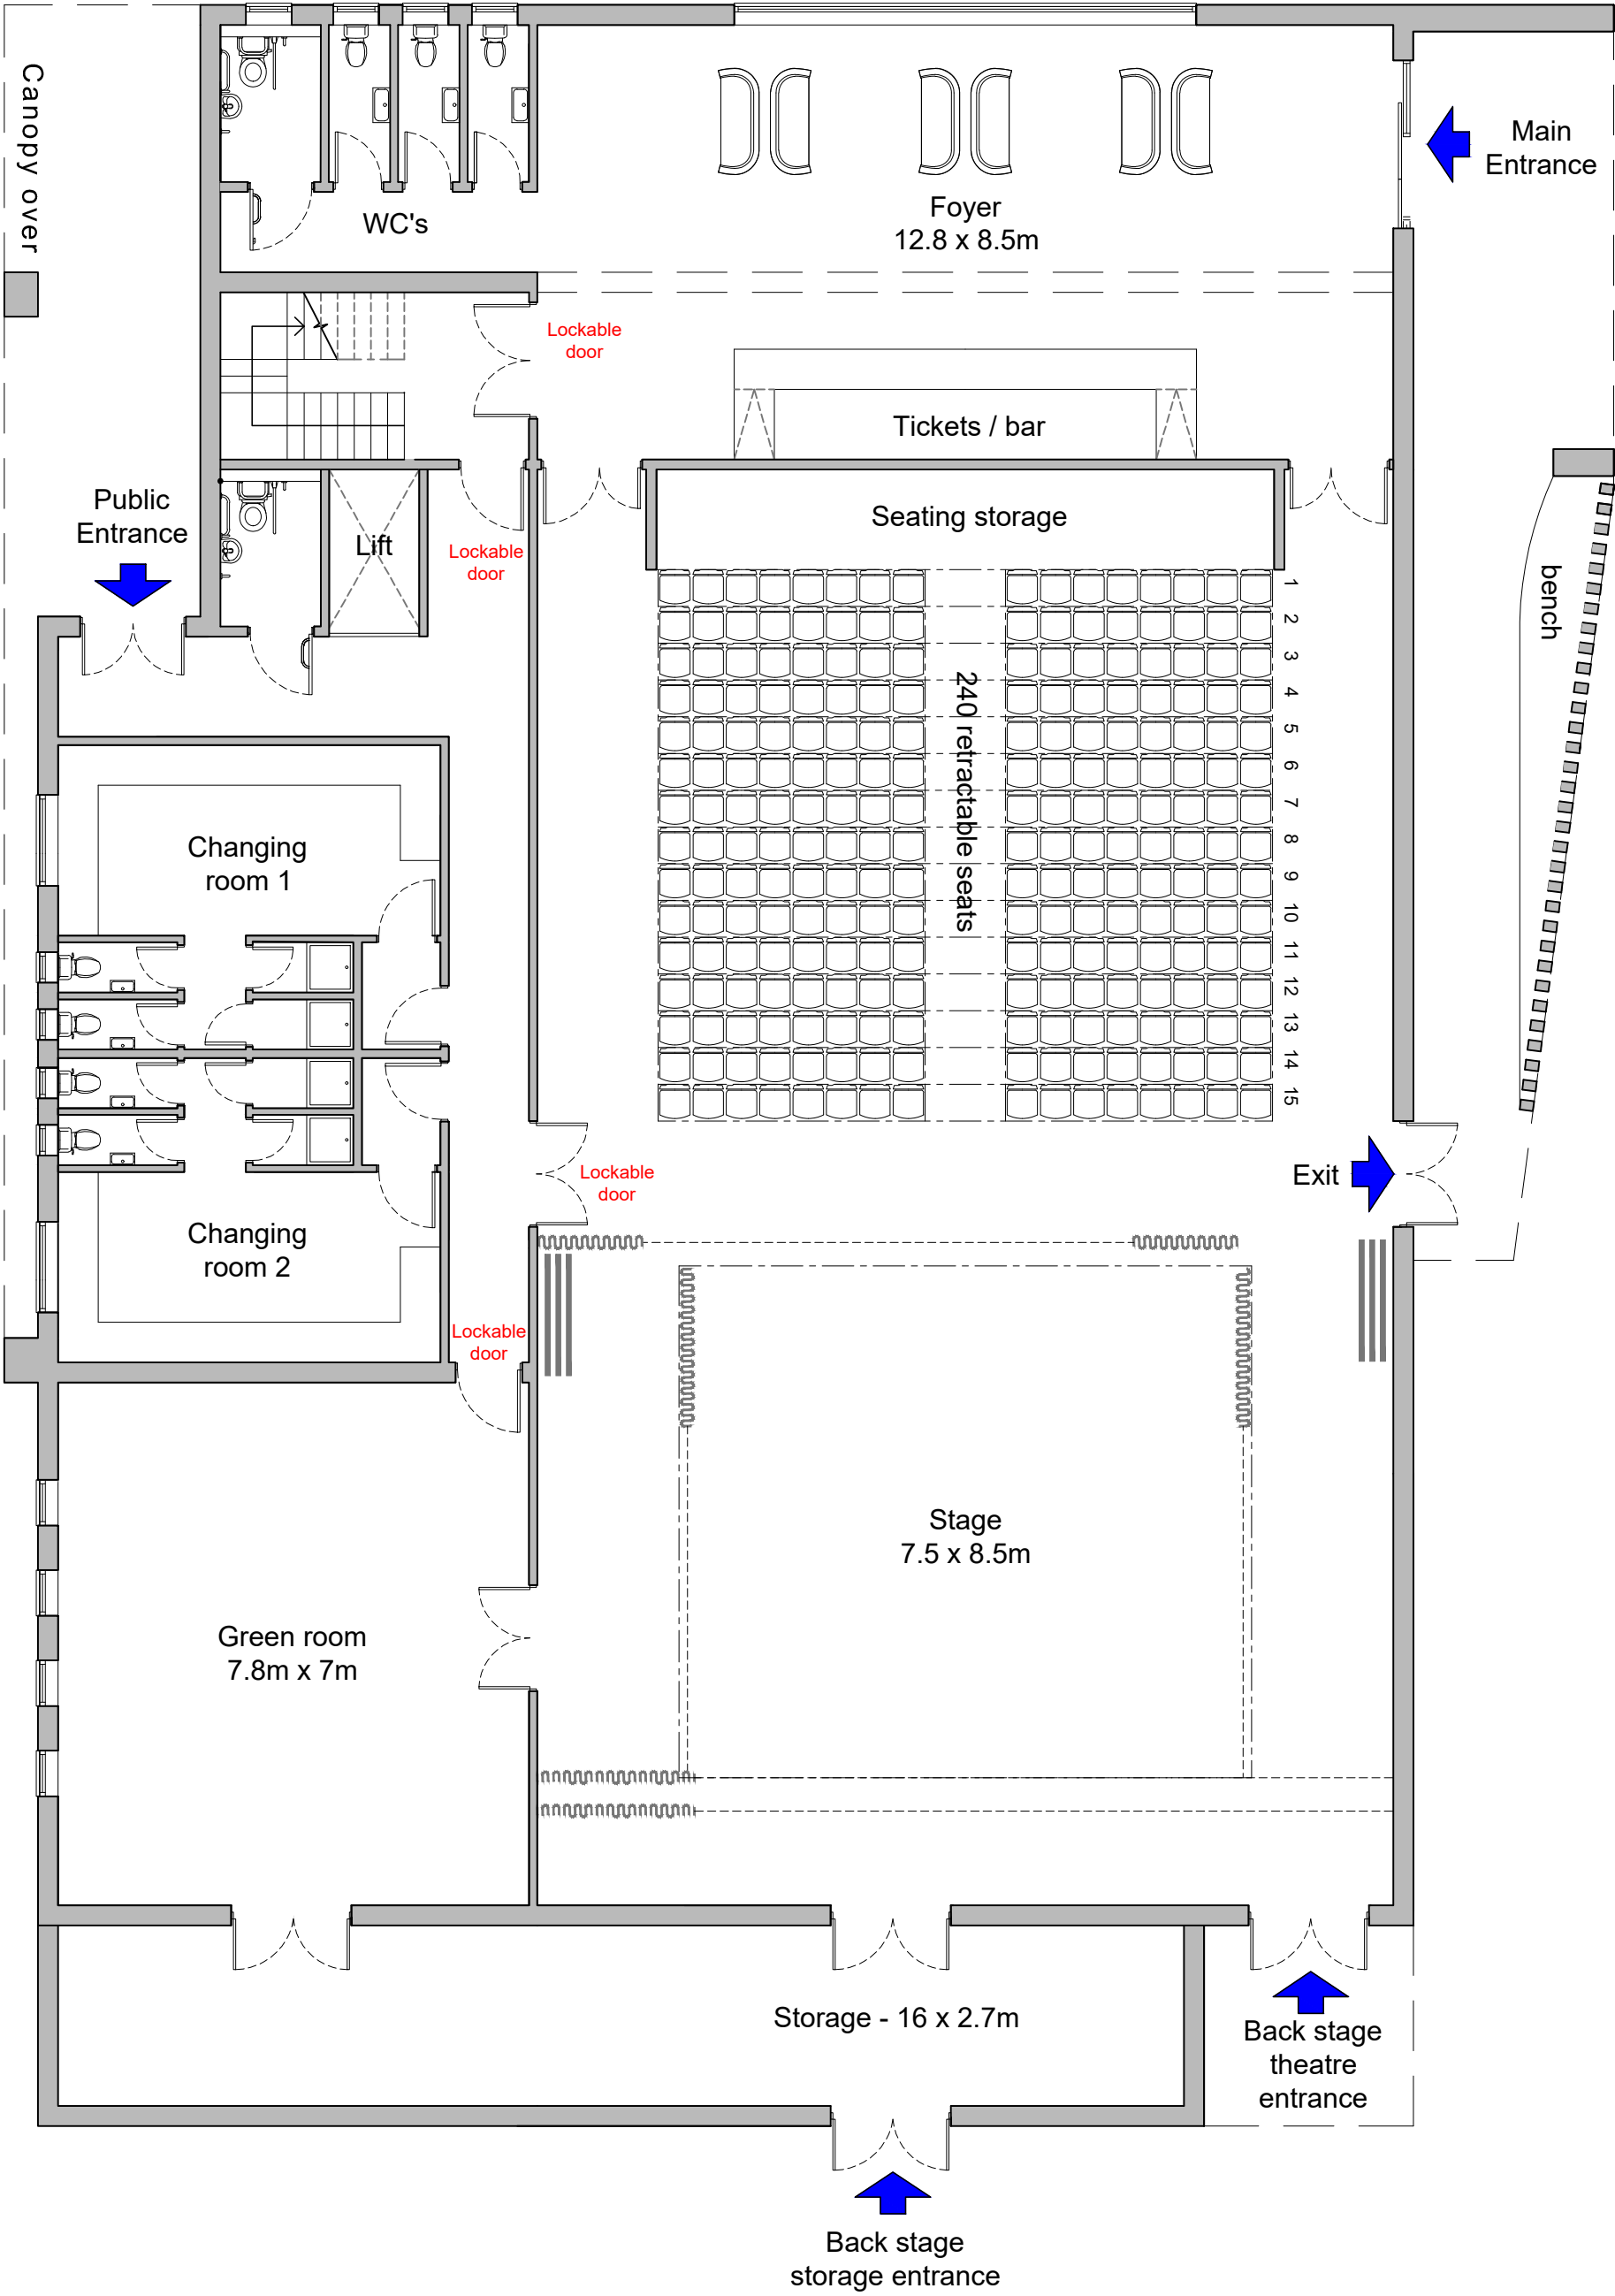

Ground floor plan

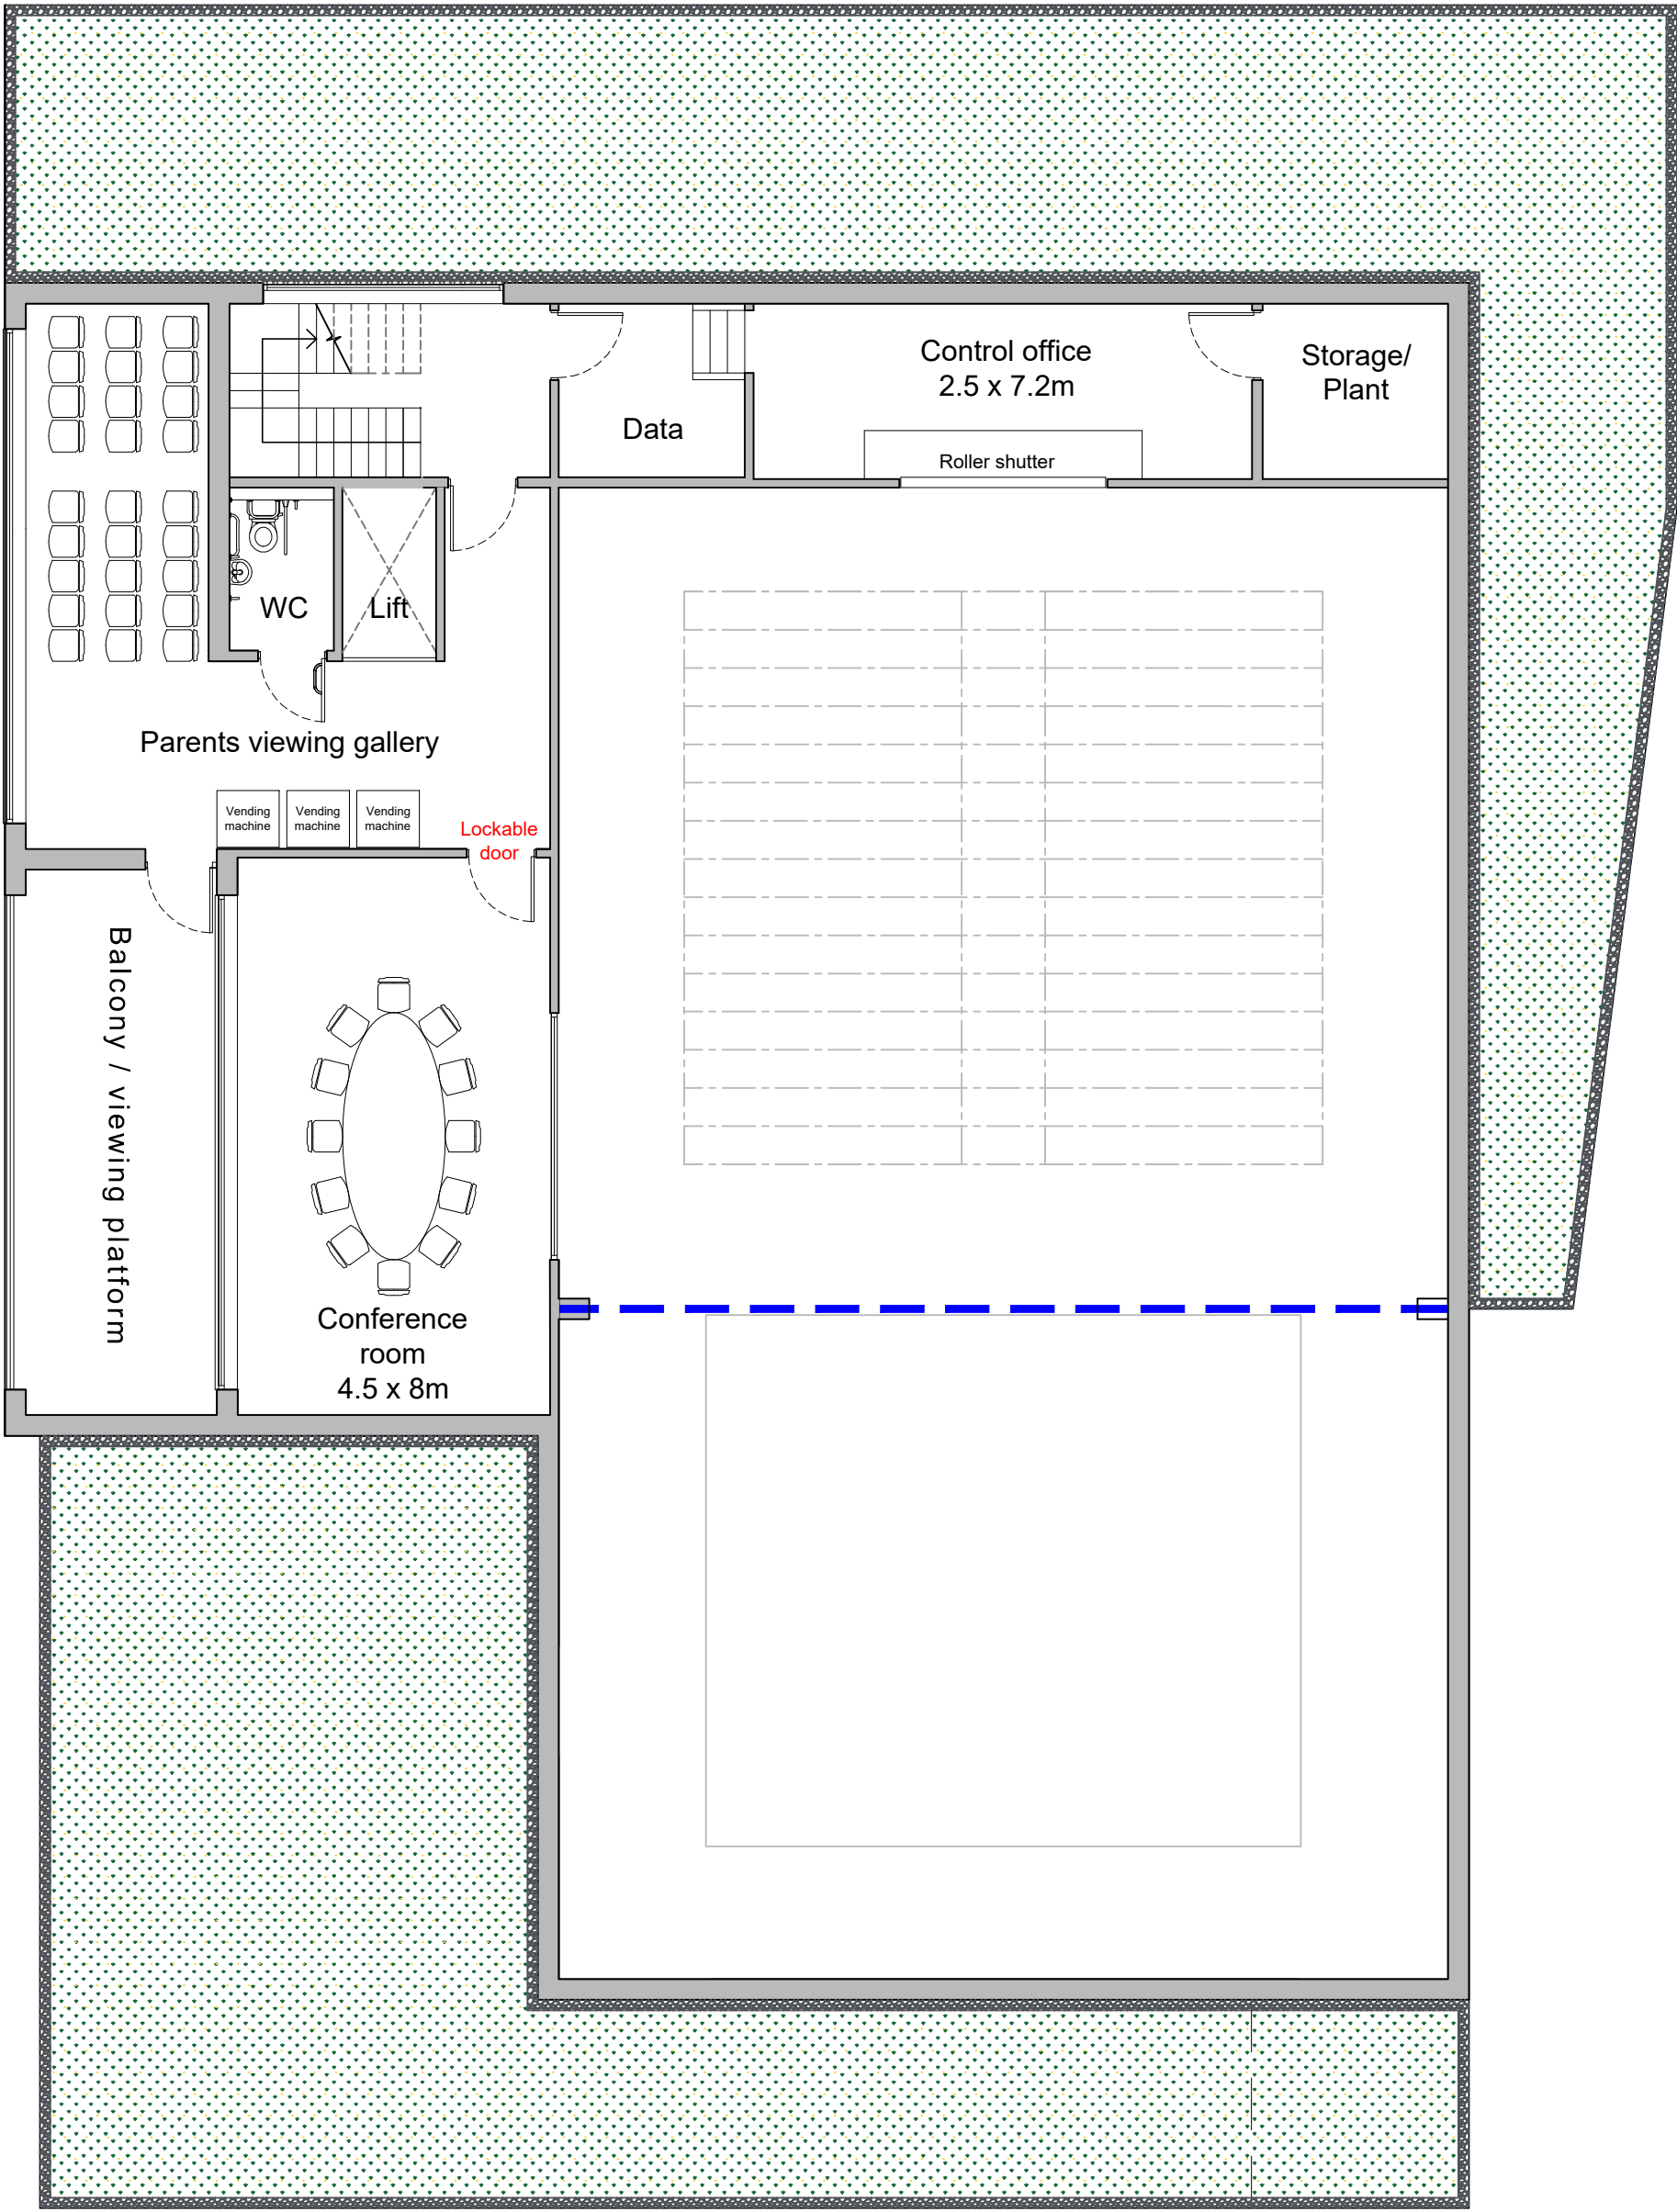

First floor plan

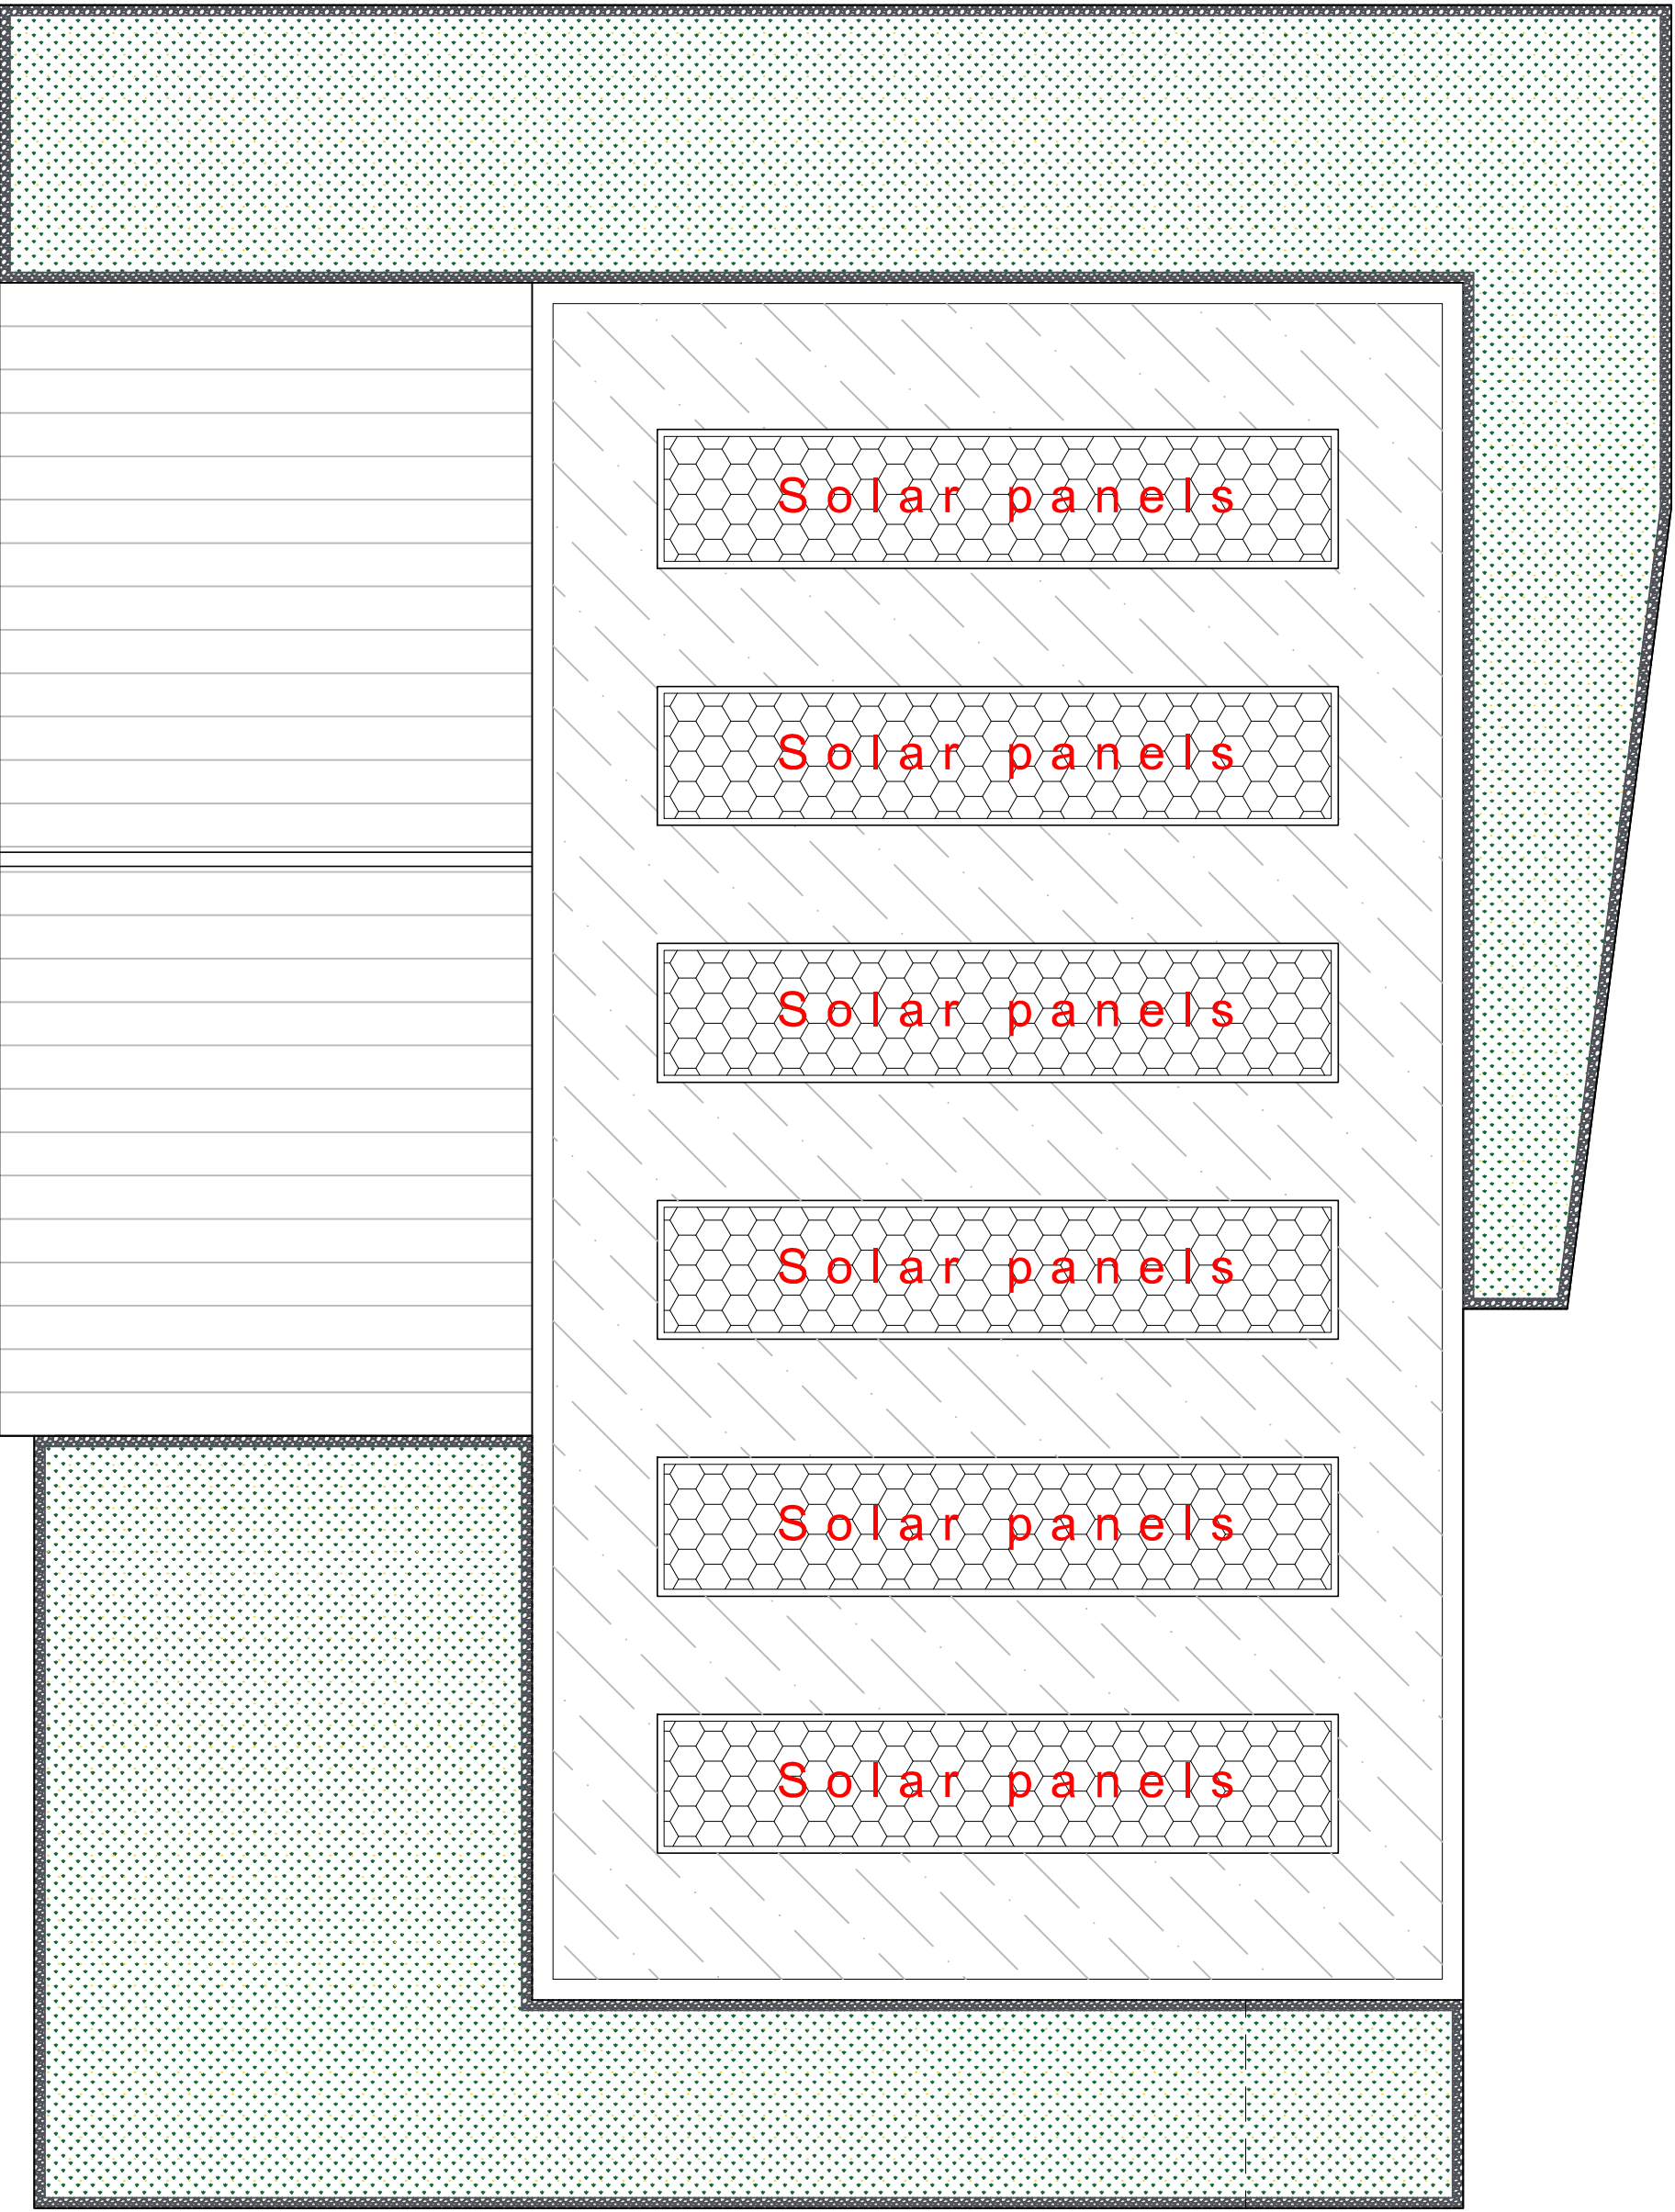

Roof plan

Proposed floor plans scale 1:100



For THE COWPLAIN SCHOOL	Title PROPOSED FLOOR PLANS				Office Tel: 01243 933732	
Project PROPOSED THEATRE BUILDING AT THE COWPLAIN SCHOOL HART PLAIN AVENUE, WATERLOOVILLE PO8 8RY	Date April 2025	Drawn JB	Scale 1:100 @ A1	Checked -	Email: admin@jb-architecturedesign.com	
	Job Number PL.809.24	Drawing Number -23		Revision A	Web: www.jb-architecturedesign.com	