



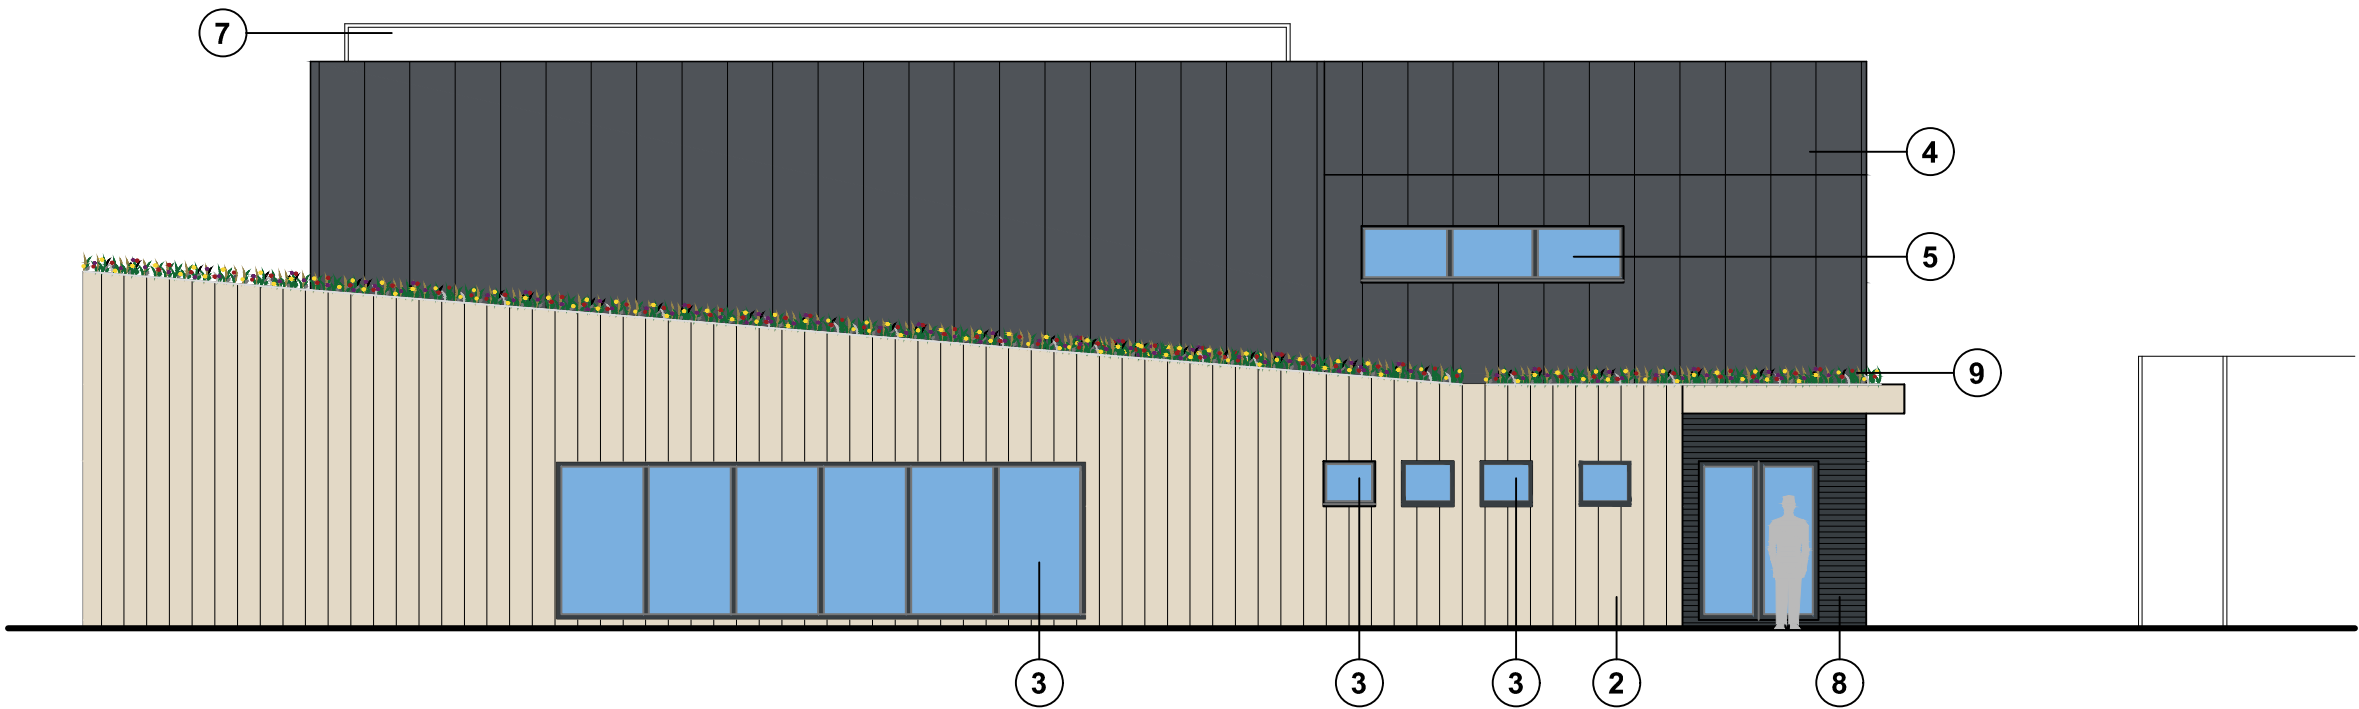


North elevation

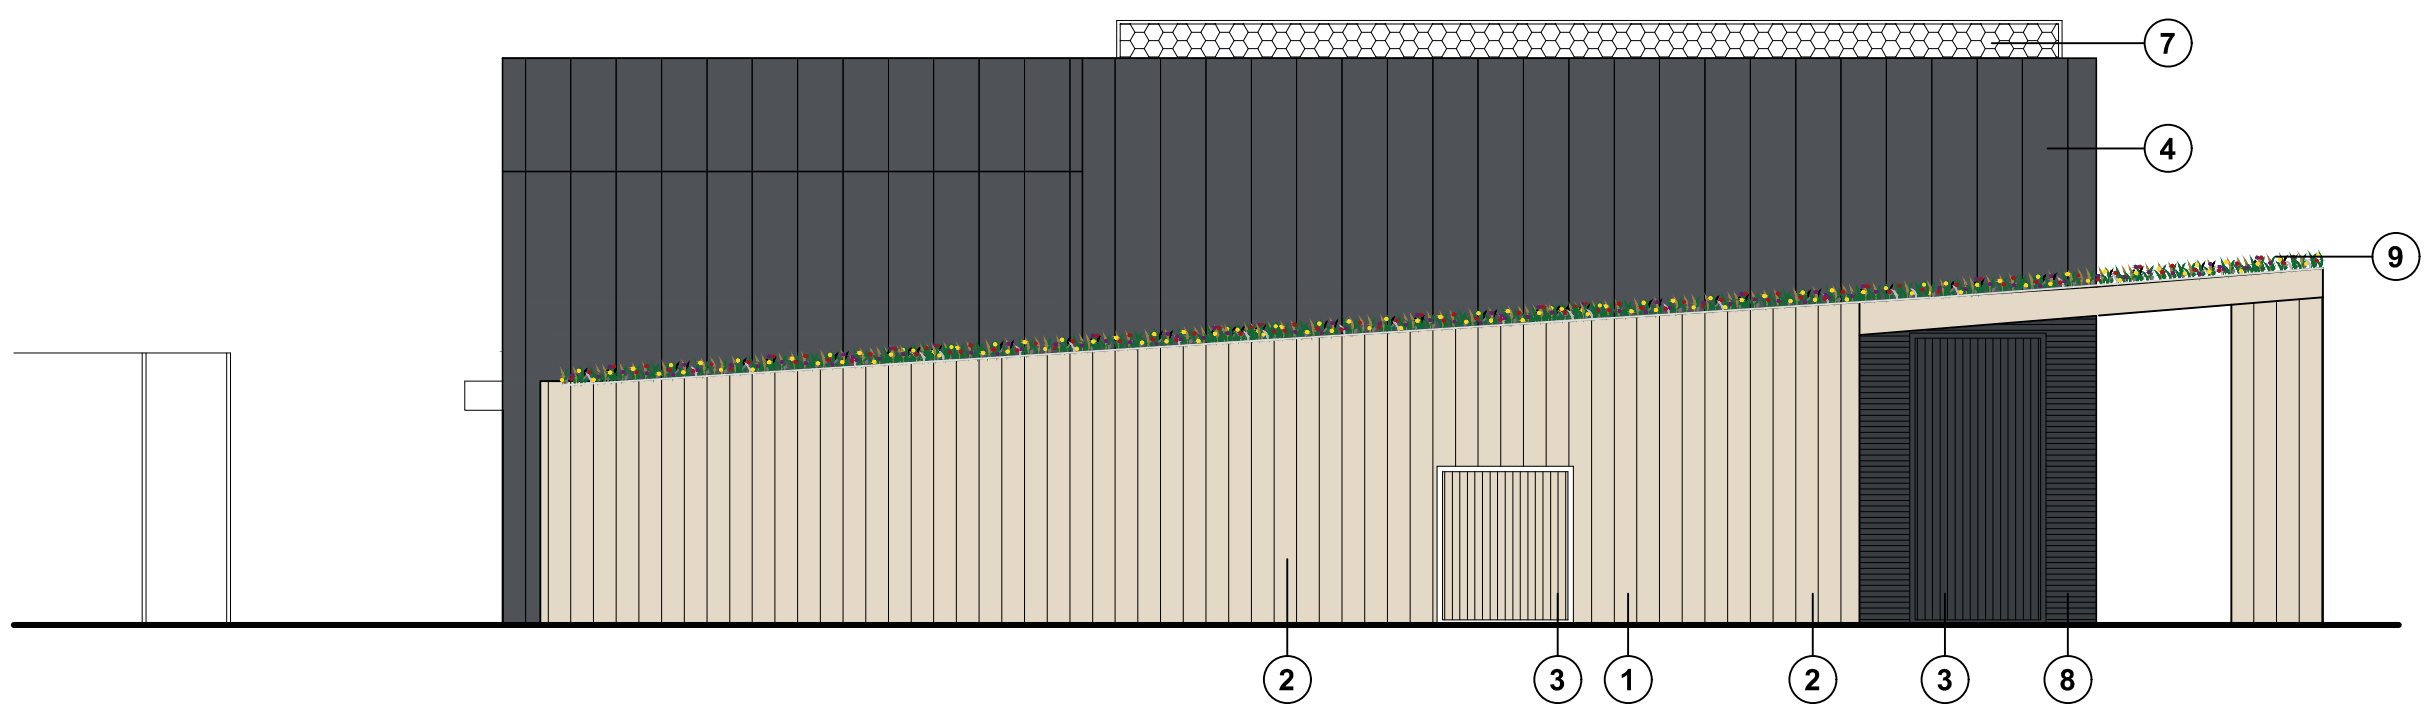


East elevation



South elevation

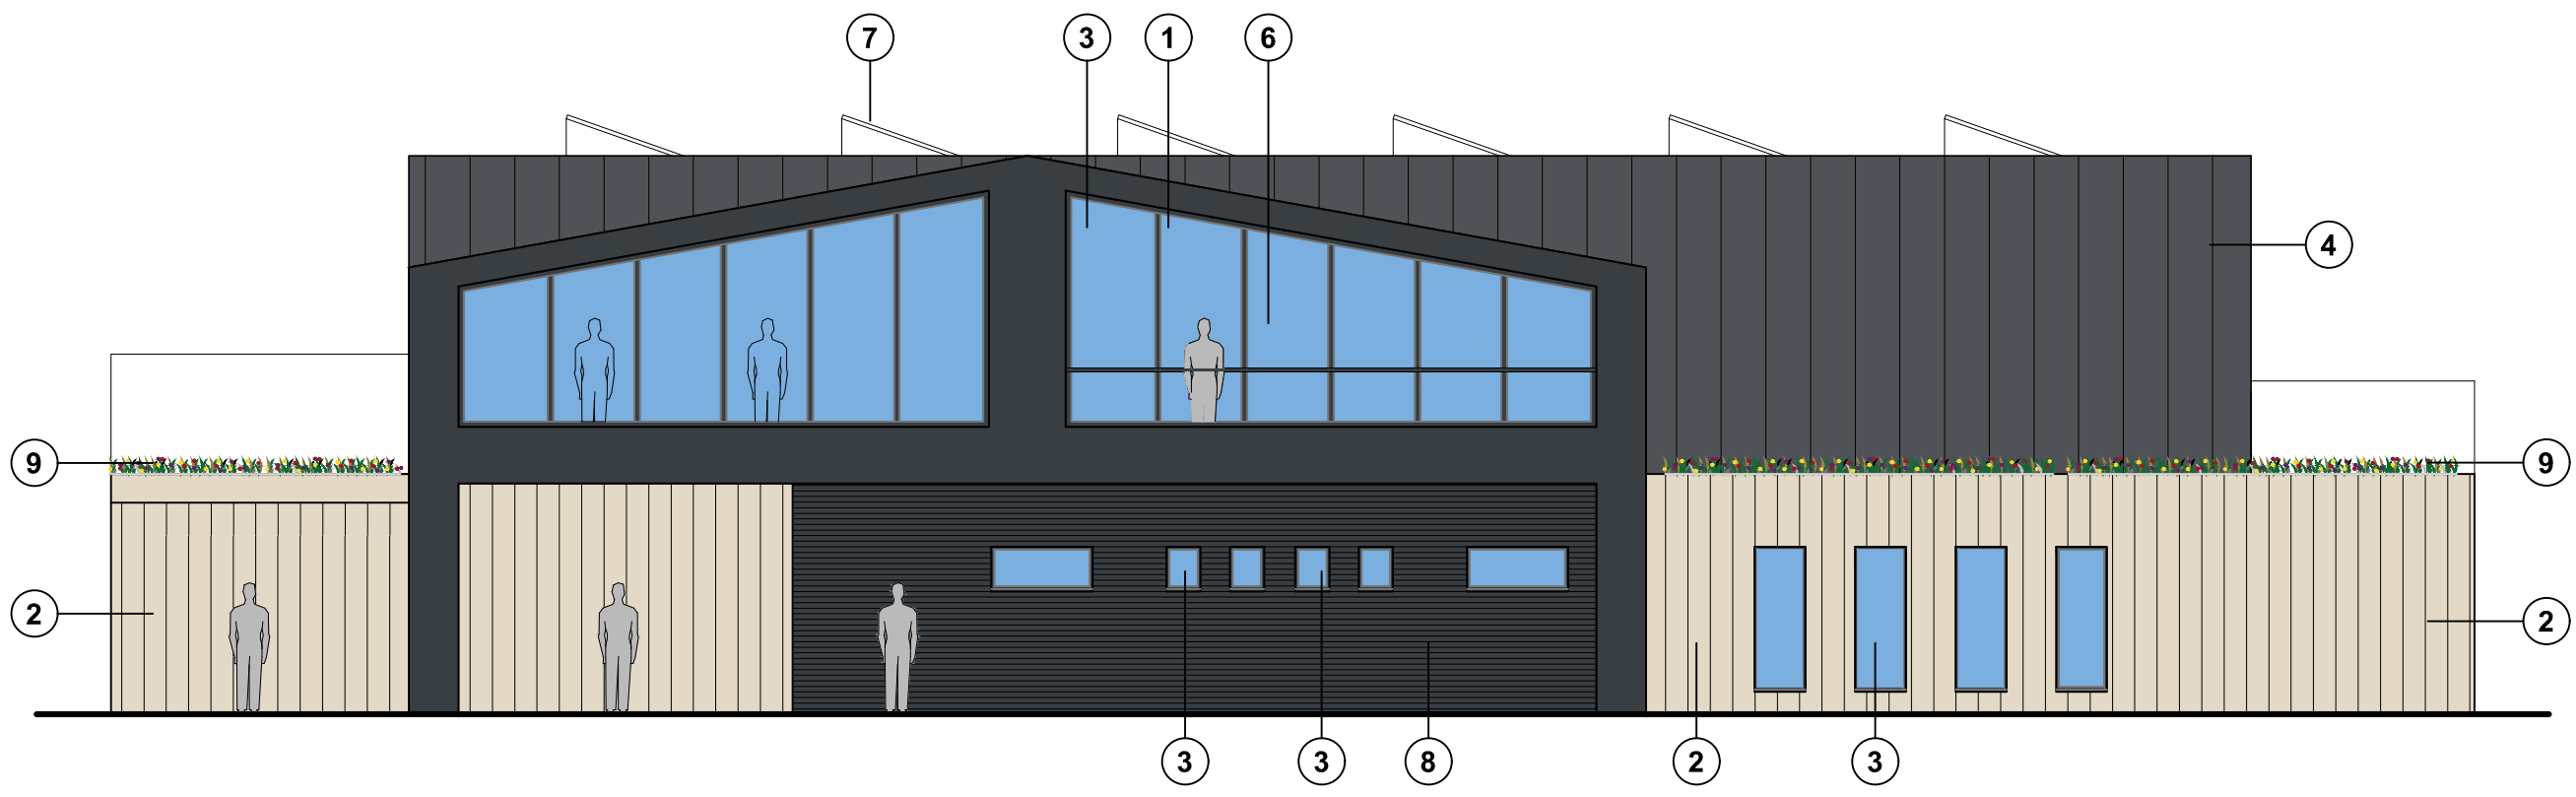

West elevation

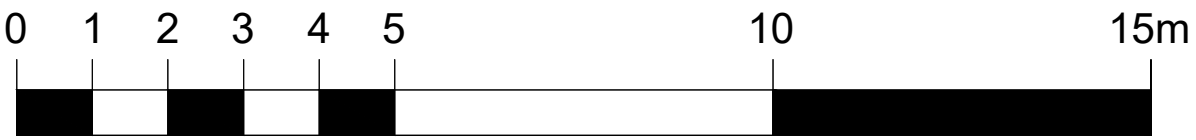

Proposed elevations scale 1:100



Proposed 3d images

Rear elevation - overlooking sports field



Front elevation - view towards main entrance

- 1 RAL 7016 Zinc standing seam
- 2 Weatherboard cladding (light oak)
- 3 Aluminum doors & windows - RAL 7016
- 4 RAL 7015 Zinc standing seam
- 5 Aluminum doors & windows - RAL 7015
- 6 Frameless glass balustrade
- 7 Solar panels exact type / size TBC
- 8 Grey bricks
- 9 Wildflower green roof



Material samples

For THE COWPLAIN SCHOOL		Title PROPOSED ELEVATIONS, MATERIAL SAMPLES & 3D IMAGES		Office Tel: 01243 933732	
Project PROPOSED THEATRE BUILDING AT THE COWPLAIN SCHOOL HART PLAIN AVENUE, WATERLOOVILLE PO8 8RY		Date April 2025	Drawn JB	Scale 1:100 @ A1	Checked -
		Job Number PL809.24	Drawing Number -24	Revision B	Web: www.jb-architecturedesign.com
				Email: admin@jb-architecturedesign.com	
				JB ARCHITECTURE	