



ELECTRIC & GAS METER POSITION

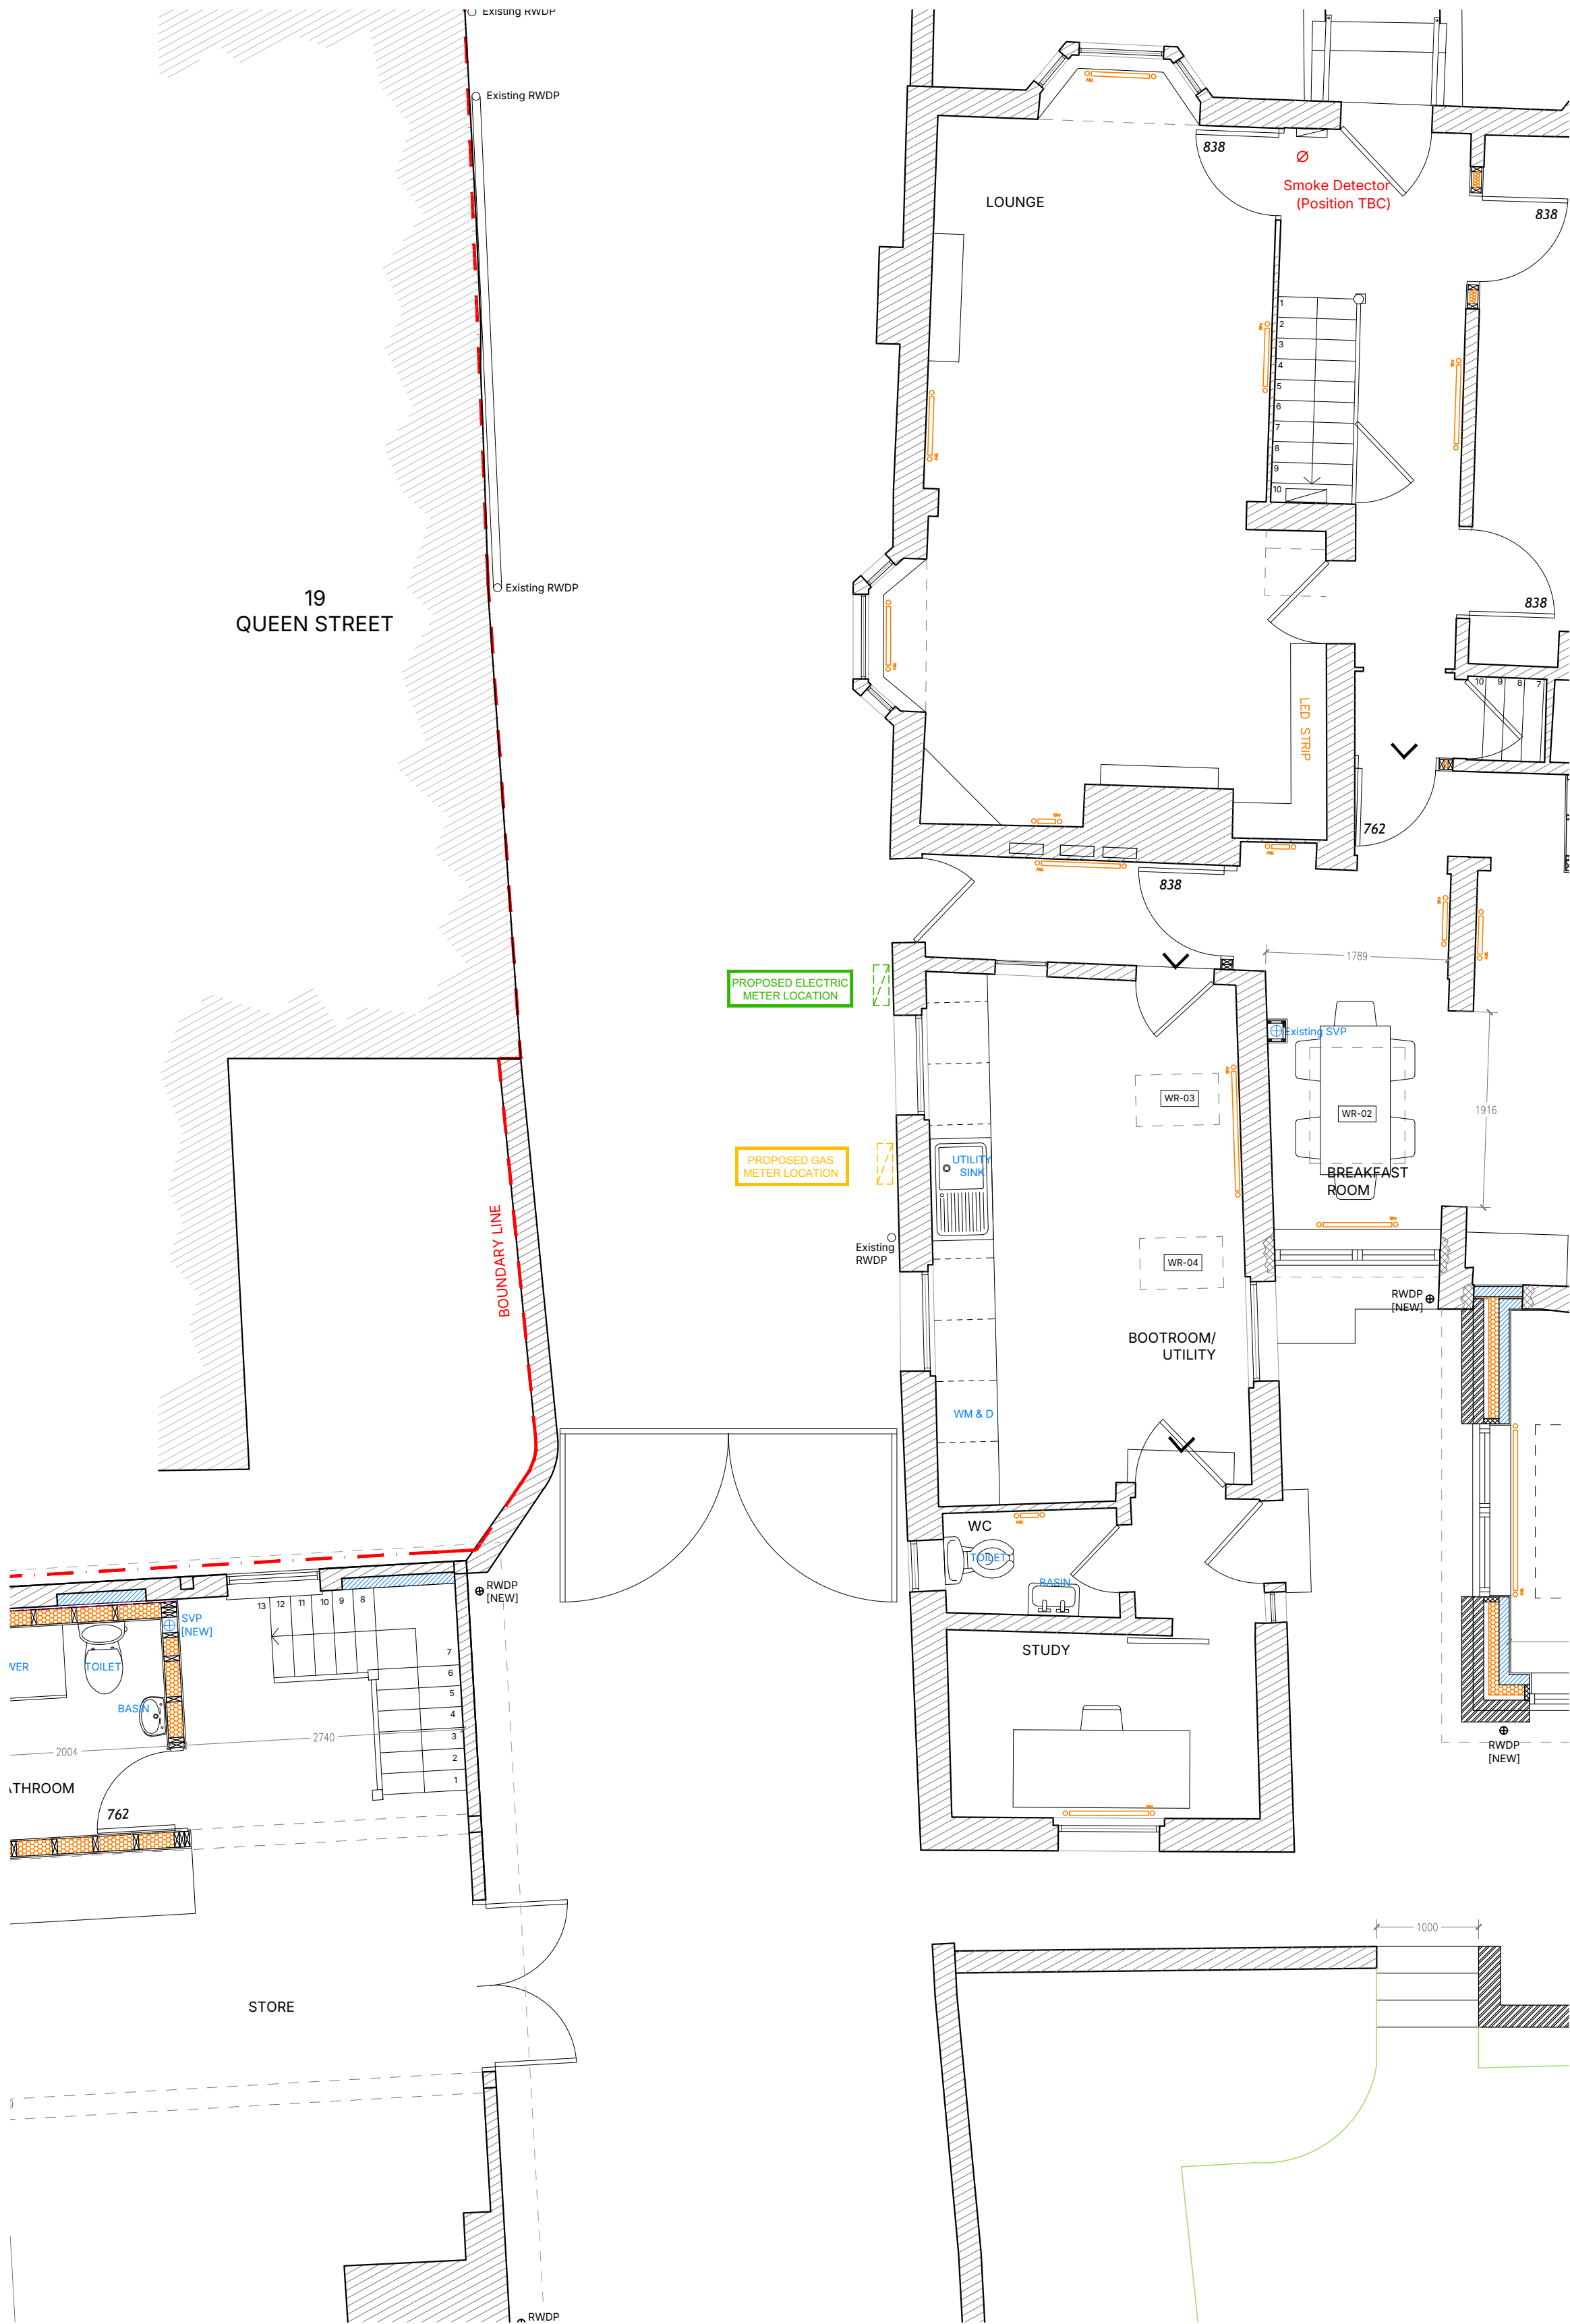

GROUND FLOOR PLAN
1:50



SIDE ELEVATION
[WEST] 1:50

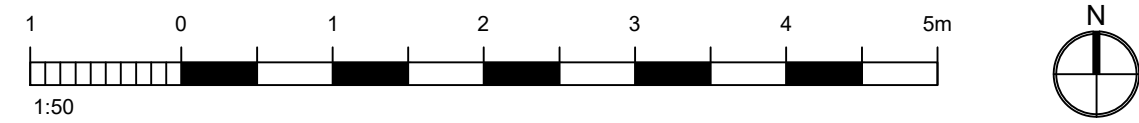

GENERAL NOTES

Dimensions to be checked on site before commencing work. Any discrepancies shall be reported to the architect immediately.

Do not scale from these drawings except for planning purposes. Use figured dimensions only.

ACCOMPANYING DOCUMENTATION

All details shown on Helyer Davies Architects drawings are to be read in conjunction with the project specification and other consultants drawings and details.

REV	DATE	AMENDMENT	DRAWN
Helyer Davies Architects			
www.hdarchitects.co.uk mail@hdarchitects.co.uk 01243 370 715 Unit 1 The Old Flour Mill . Queen St Emsworth . PO10 7BT			
PROJECT			
THE CROOKED HOUSE, 21 QUEEN STREET EMSWORTH, HAMPSHIRE, PO10 7BJ			
DRAWING		SCALE	
ELECTRIC & GAS METER		As noted @A1	
DATE		DRAWN	
Sep-25		PP	
DRAWING No.		REV	
24130 - 10			