 
 
 



Legend


- 


Survey Area.
- 

Existing Buildings.
- 


Root Protection Area Calculated in accordance with BS 5837.
- 

 Category C Tree - Low Value.
- 

 Category B Tree - Moderate Value.
- 

 Category A Tree - High Value.
- 



Category U Tree - Unviable.
- 

 Tree Groups.
- 

Hedges/Shrubs (with nominal 1.5m RPA radius applied for smaller specimens).

Tree Constraints Plan  
Cowplain School

GS467.CowplainSchool.TCP  
Version 2  
31/07/2025  
1:500@A1

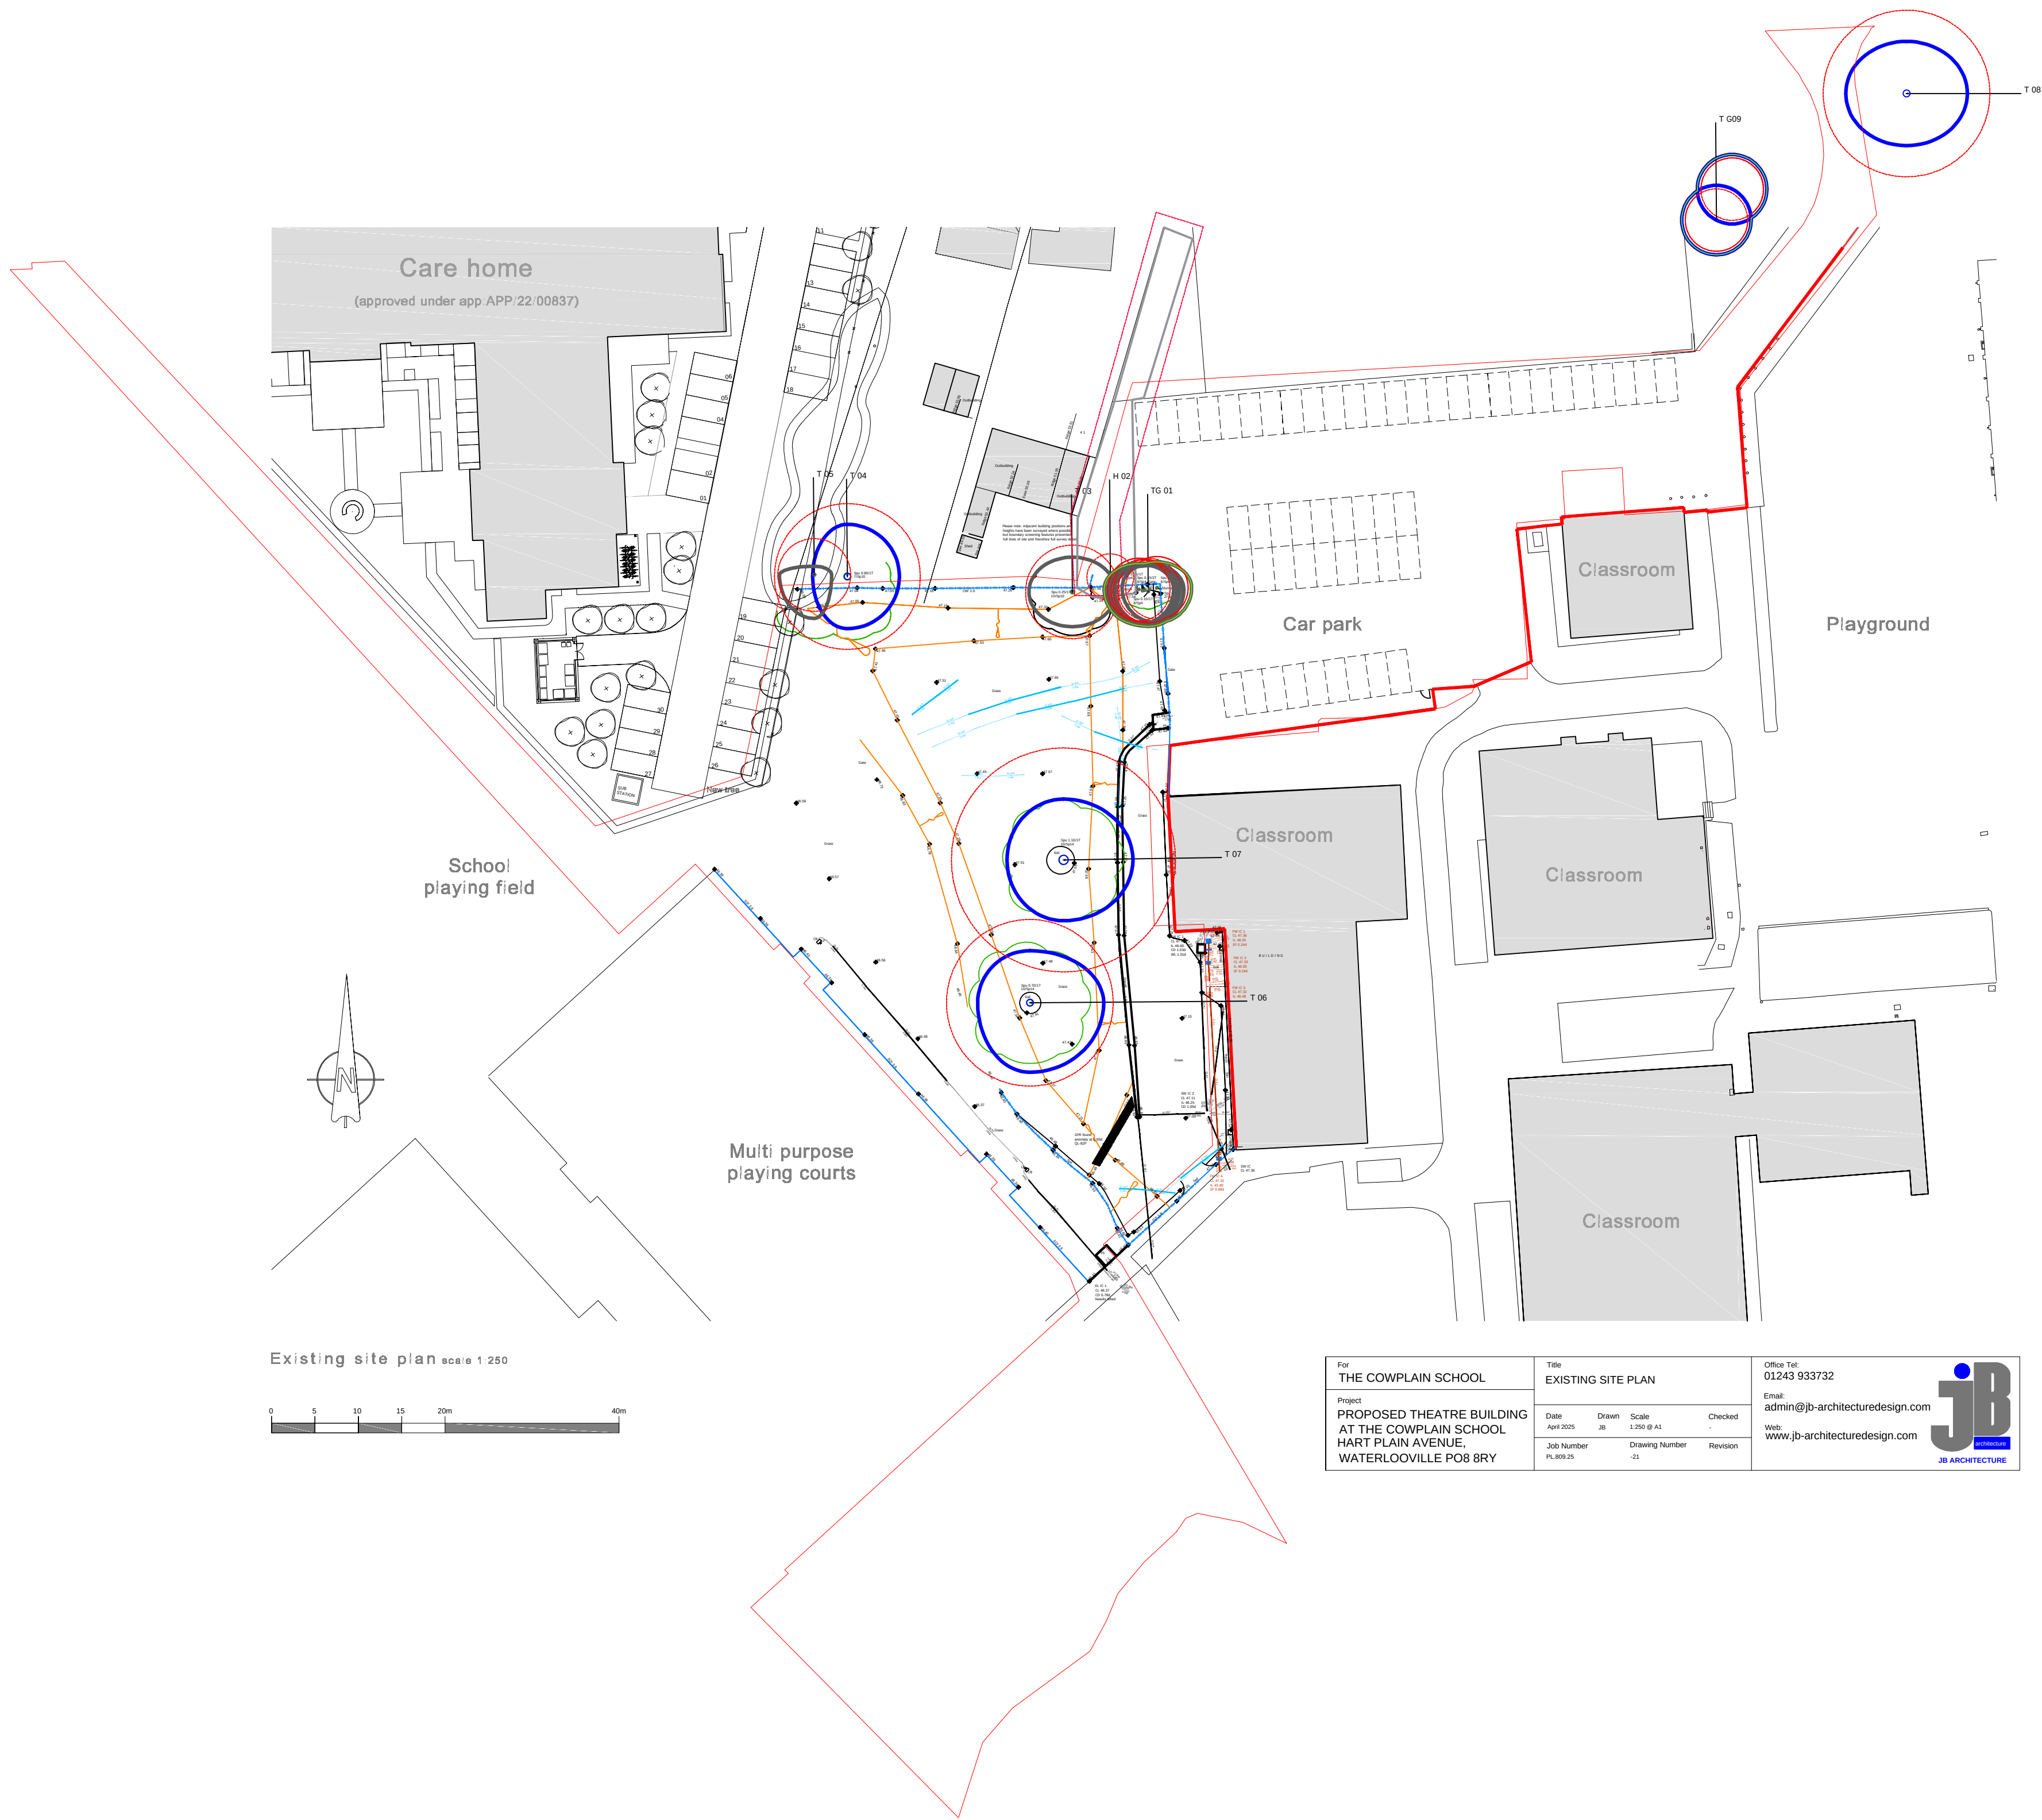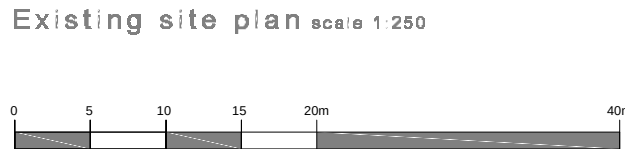

|   |                                               |                                                                                  |
|---|-----------------------------------------------|----------------------------------------------------------------------------------|
| For<br>THE COWPLAIN SCHOOL                                                                                   | Title<br>EXISTING SITE PLAN                   | Office Tel<br>01243 933732                                                       |
| Project<br>PROPOSED THEATRE BUILDING<br>AT THE COWPLAIN SCHOOL<br>HART PLAN AVENUE,<br>WATERLOOVILLE PO8 8RY | Date<br>April 2025<br>Job Number<br>PL 001-25 | Drawn<br>JB<br>Scale<br>1:500 @ A1<br>Drawing Number<br>01                       |
|   | Checked<br>-                                  | Revision                                                                         |
|   |                                               | Email<br>admin@jb-architecturedesign.com<br>Web<br>www.jb-architecturedesign.com |

