

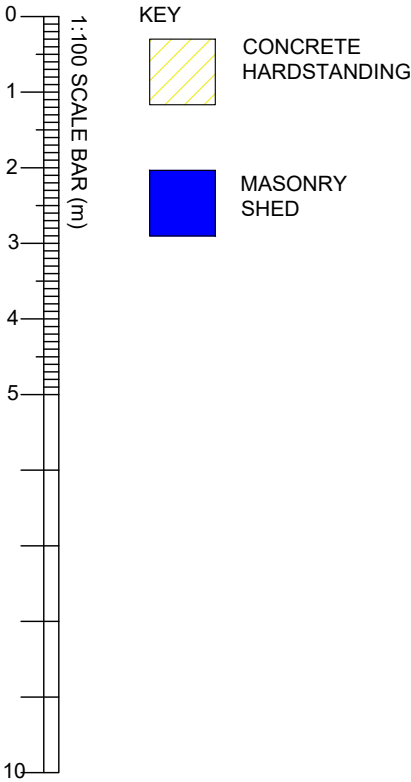


Notes: Written dimensions are to be taken in preference to scale and are to be checked on site prior to commencing work. This drawing is to be read in conjunction with all other documents relating to this project. Any discrepancies are to be referred immediately to the project designer.
This drawing is copyright and should not be used or reproduced without permission.

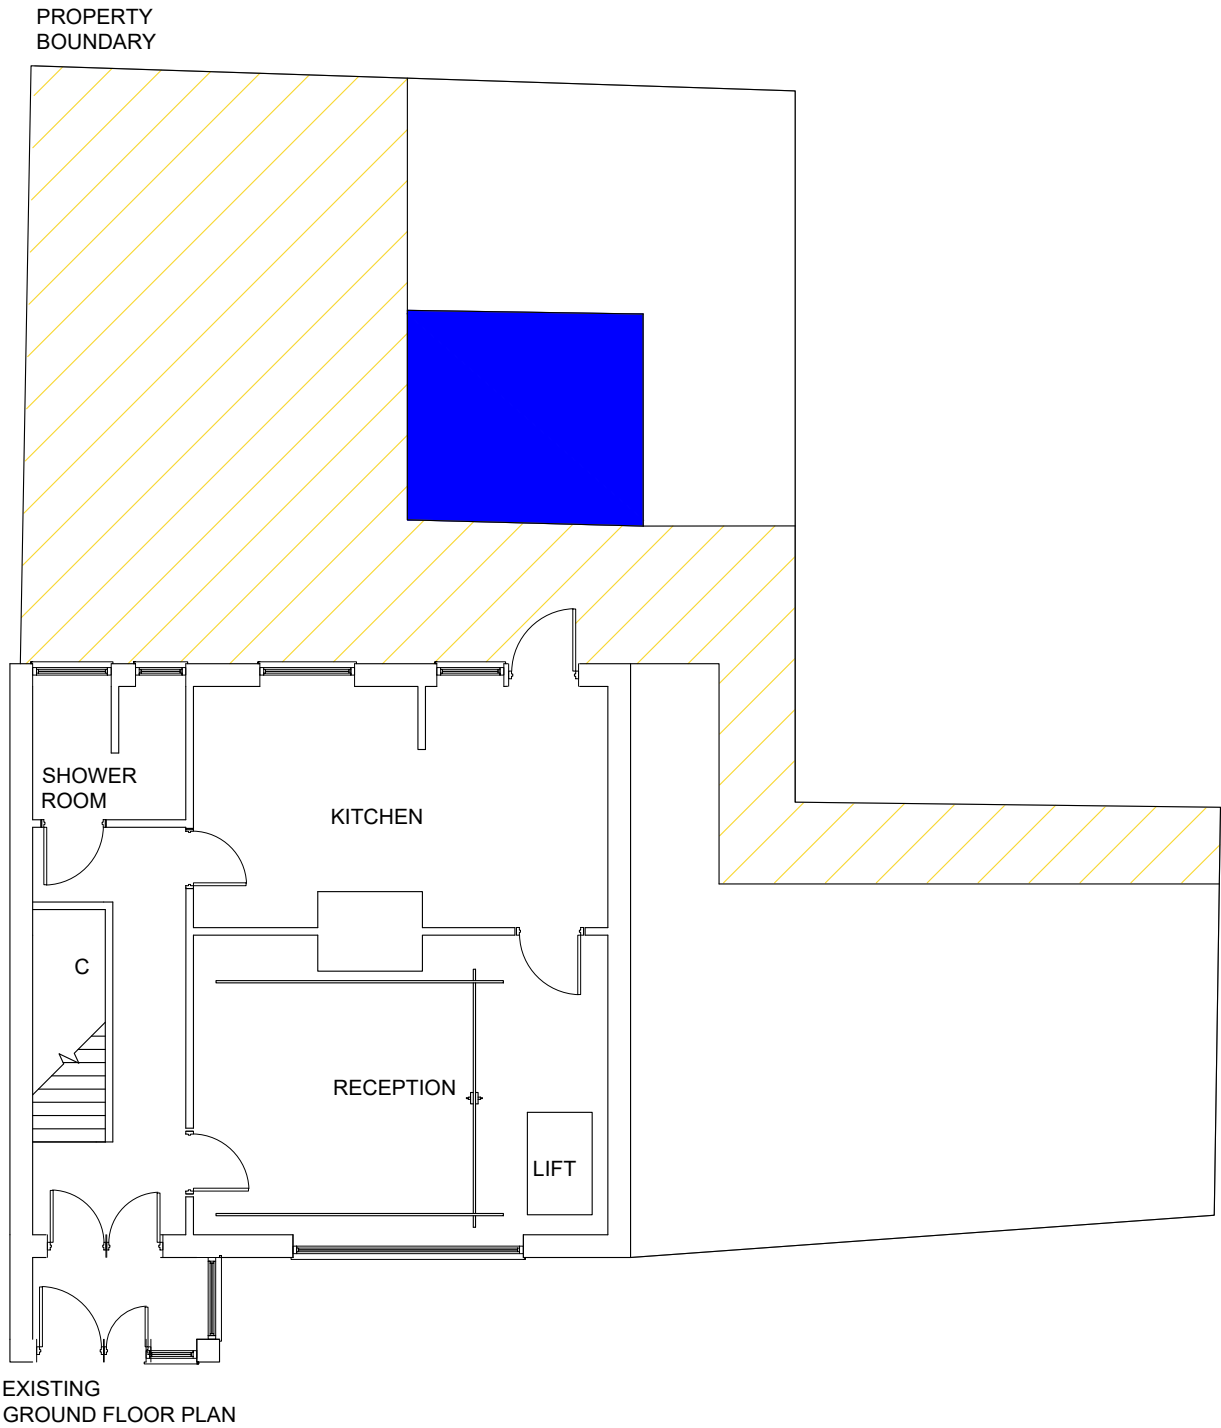

EXISTING
FIRST FLOOR PLAN

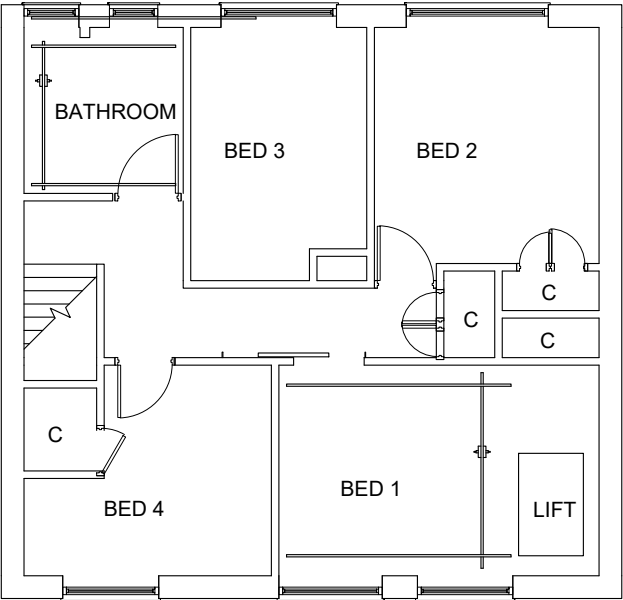

PROPERTY TITLE:
15 BAYBRIDGE ROAD - DFG PROJECT
CONSTRUCTION OF REAR EXTENSION

DRAWING TITLE:
EXISTING FLOOR PLANS

DATE: 01/09/2025

A3 - 1:100

DRAWING REF: BR05

DRAWING BY:CHARLES W

ORD NO.: 100019671