



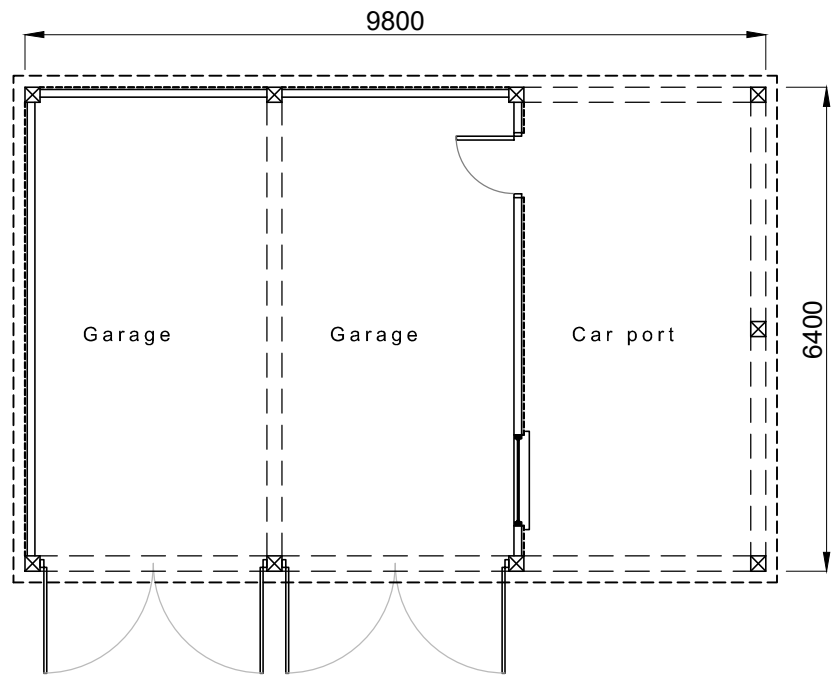


GROUND
Floor plan

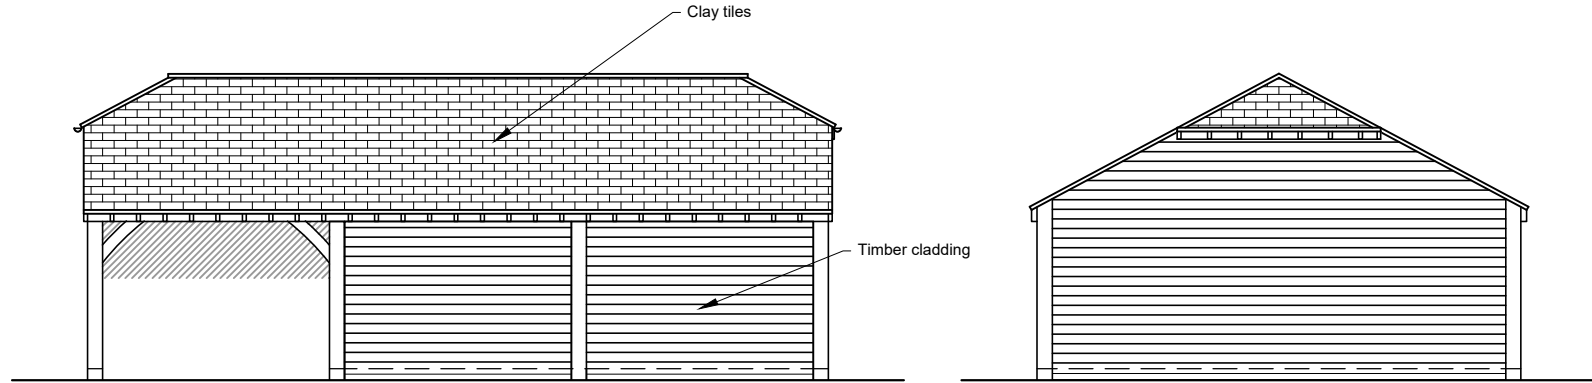


EAST
Elevation


NORTH
Elevation

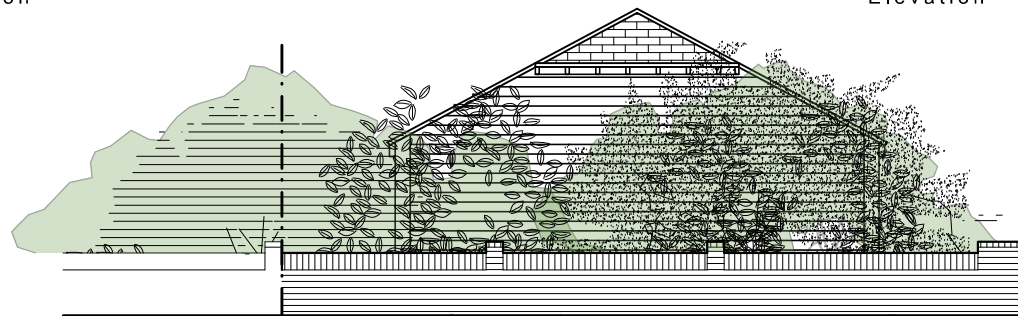

STREET VIEW
Elevation

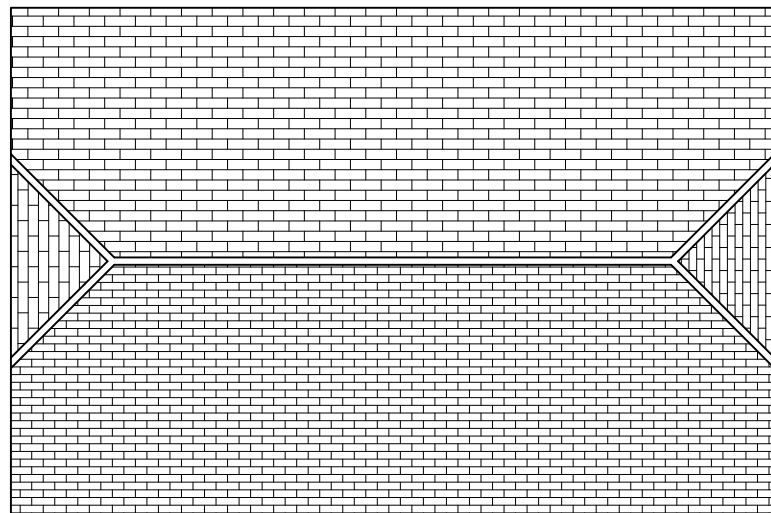

FIRST
Floor plan

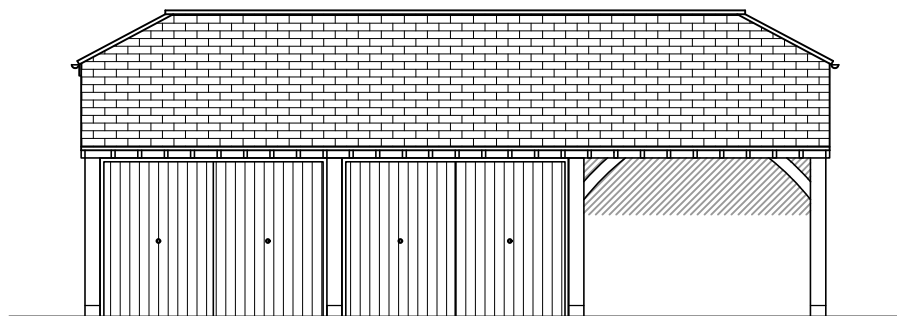

WEST
Elevation



SOUTH
Elevation

NOTES

- The details shown are for design intent purposes only and are subject to further design development with suppliers and sub-contractors.
- Proposals subject to consultation and approval from Local Authority Planning Department and Building Control (or an Approved Inspector).
- This drawing can only be scaled for planning purposes. Any errors as a result of scaling will not be accepted.
- All setting out dimensions should be checked on site prior to construction and any discrepancies and/or omissions should be reported to the Architect immediately.
- This drawing is to be read in conjunction with all other plans, structural calculations and specifications.



Critchley Architecture And Design Ltd.

Contact: 02392 474 919 | info@caad.online

The Old Bakery, 34 North Street, Havant, PO9 1PT

PRELIMINARY

Revisions

P1 - Issue to client - TGA (19.08.2025)

Project Address

Collingwood,
Marine Walk,
Hayling, PO11 9PQ

**PROPOSED GARAGE
DRAWINGS**

Scale A3 = As Shown
Drawn By TGA
Date 22.08.2025

Project No. Sheet No. Rev.

25036 501 P1

SCALE BAR 1:100

