



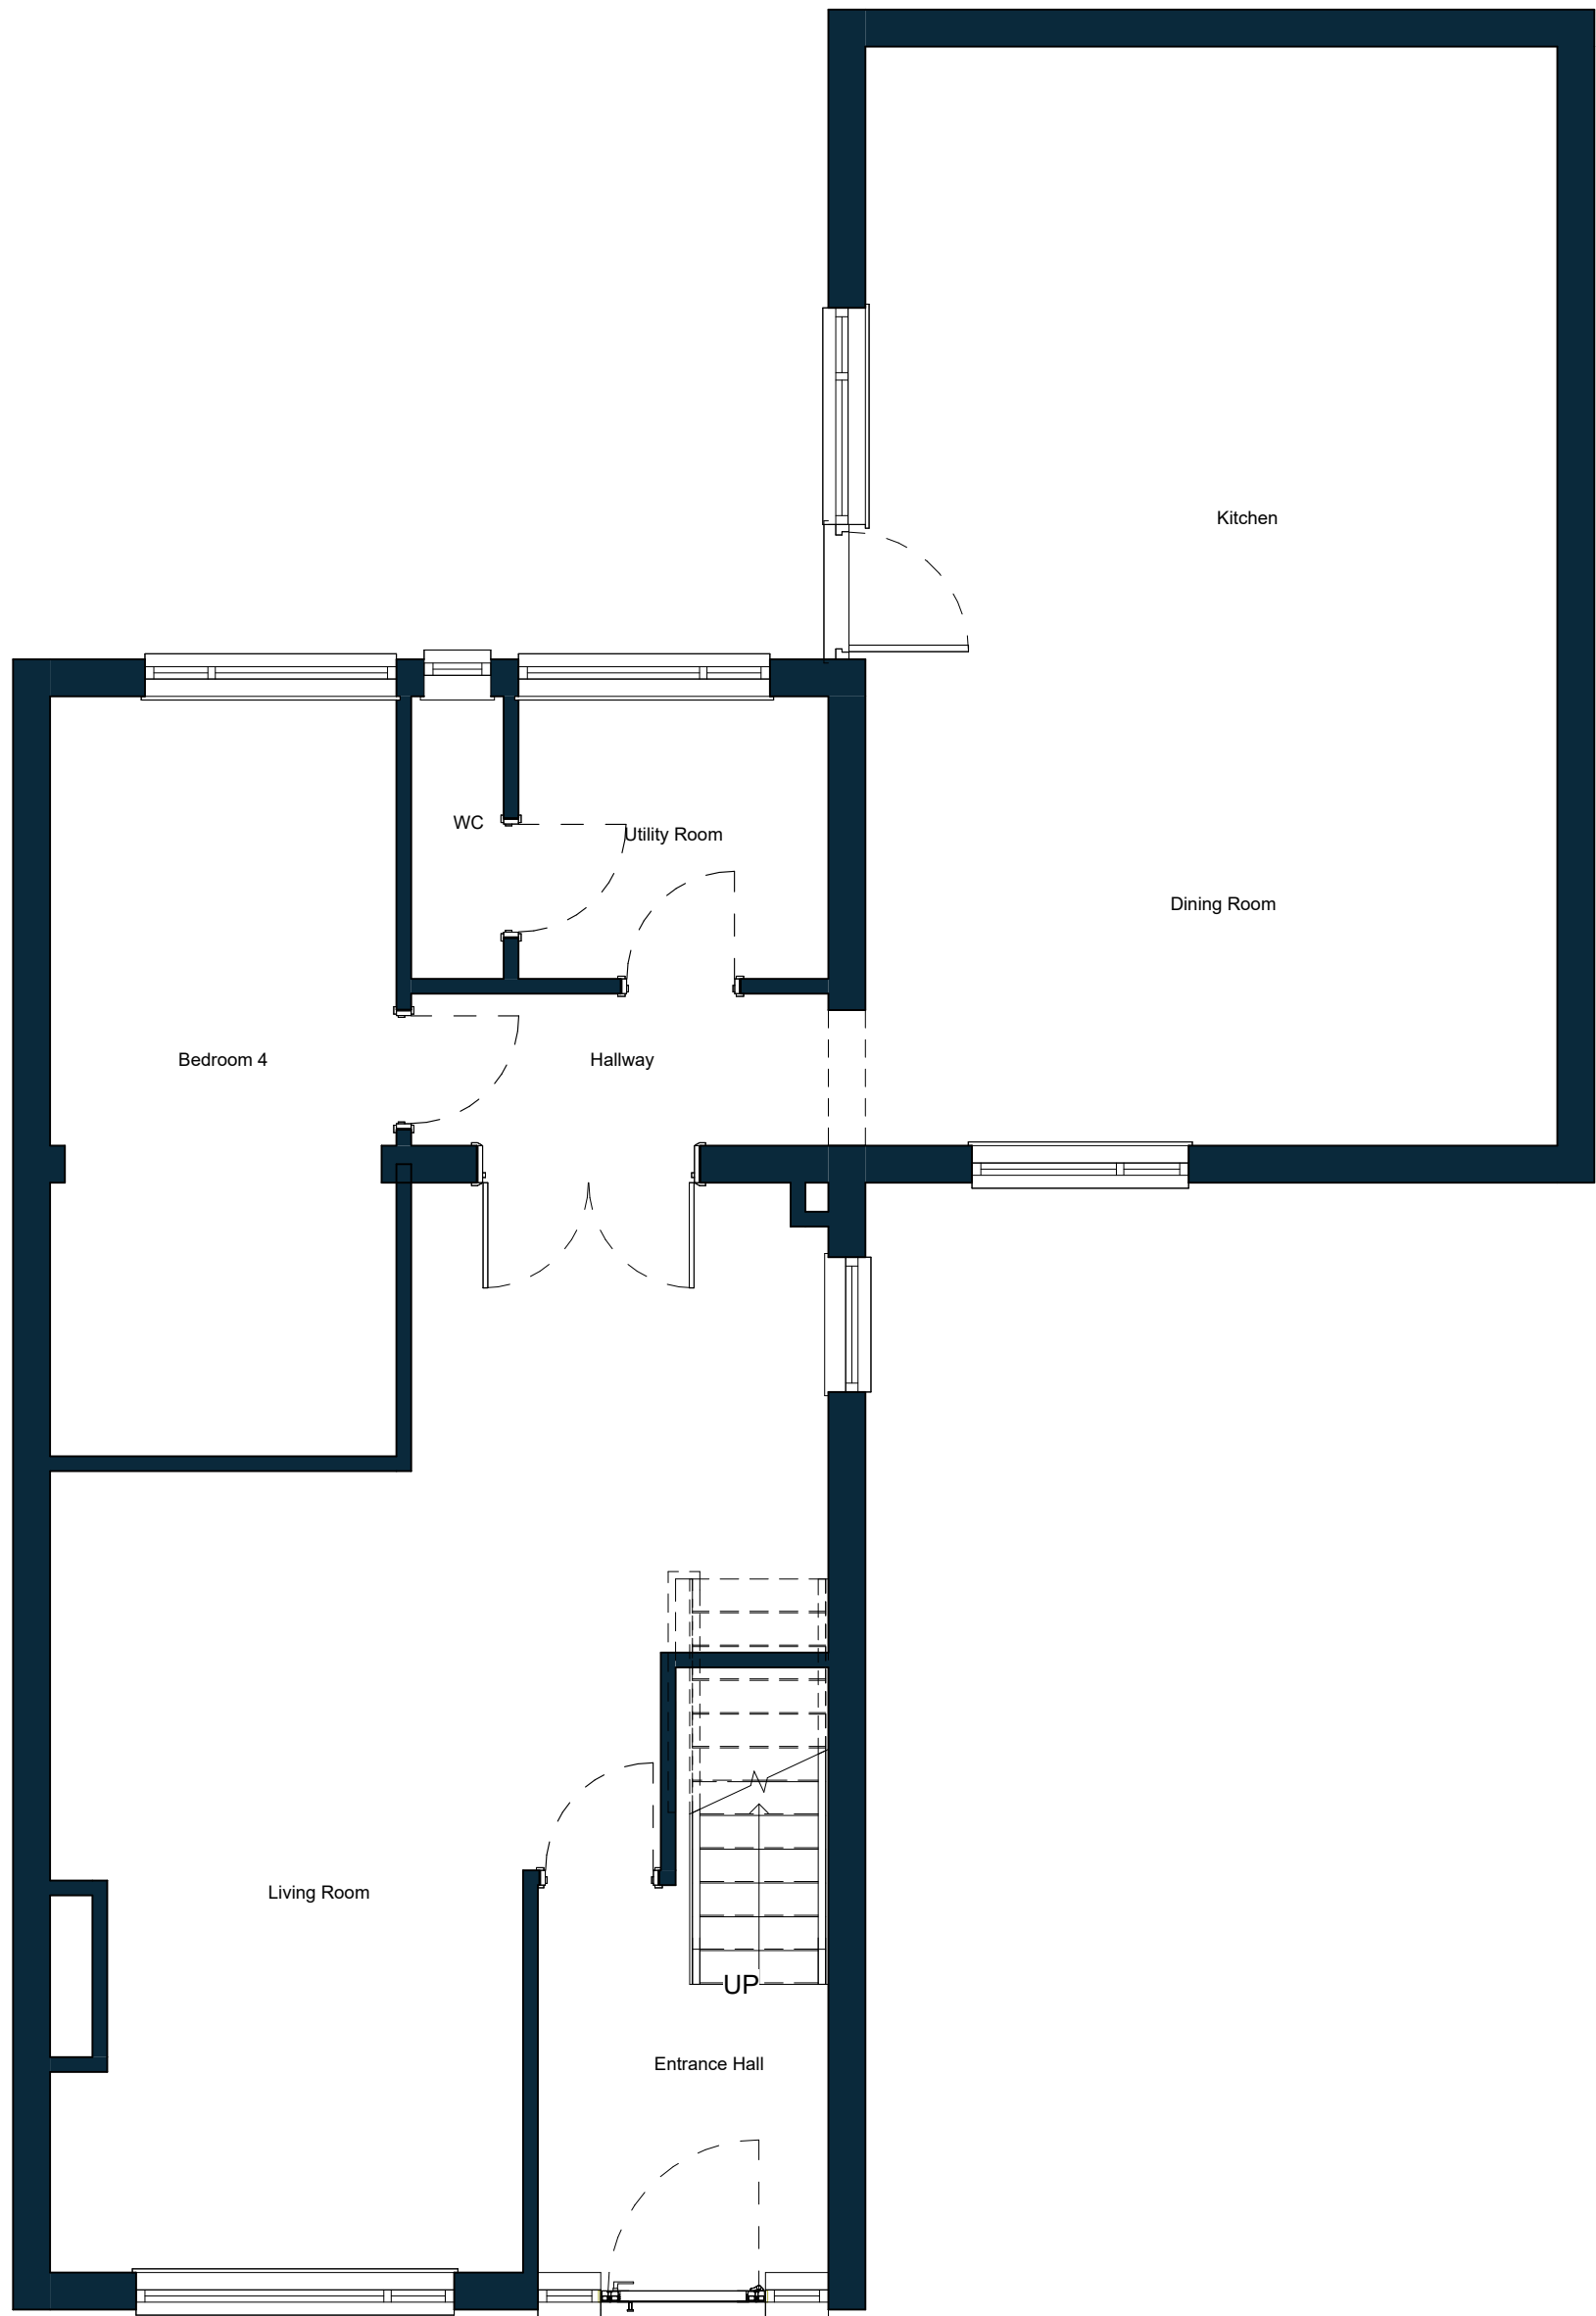

Existing Ground Floor Plan
1 : 50



Existing First Floor Plan
1 : 50

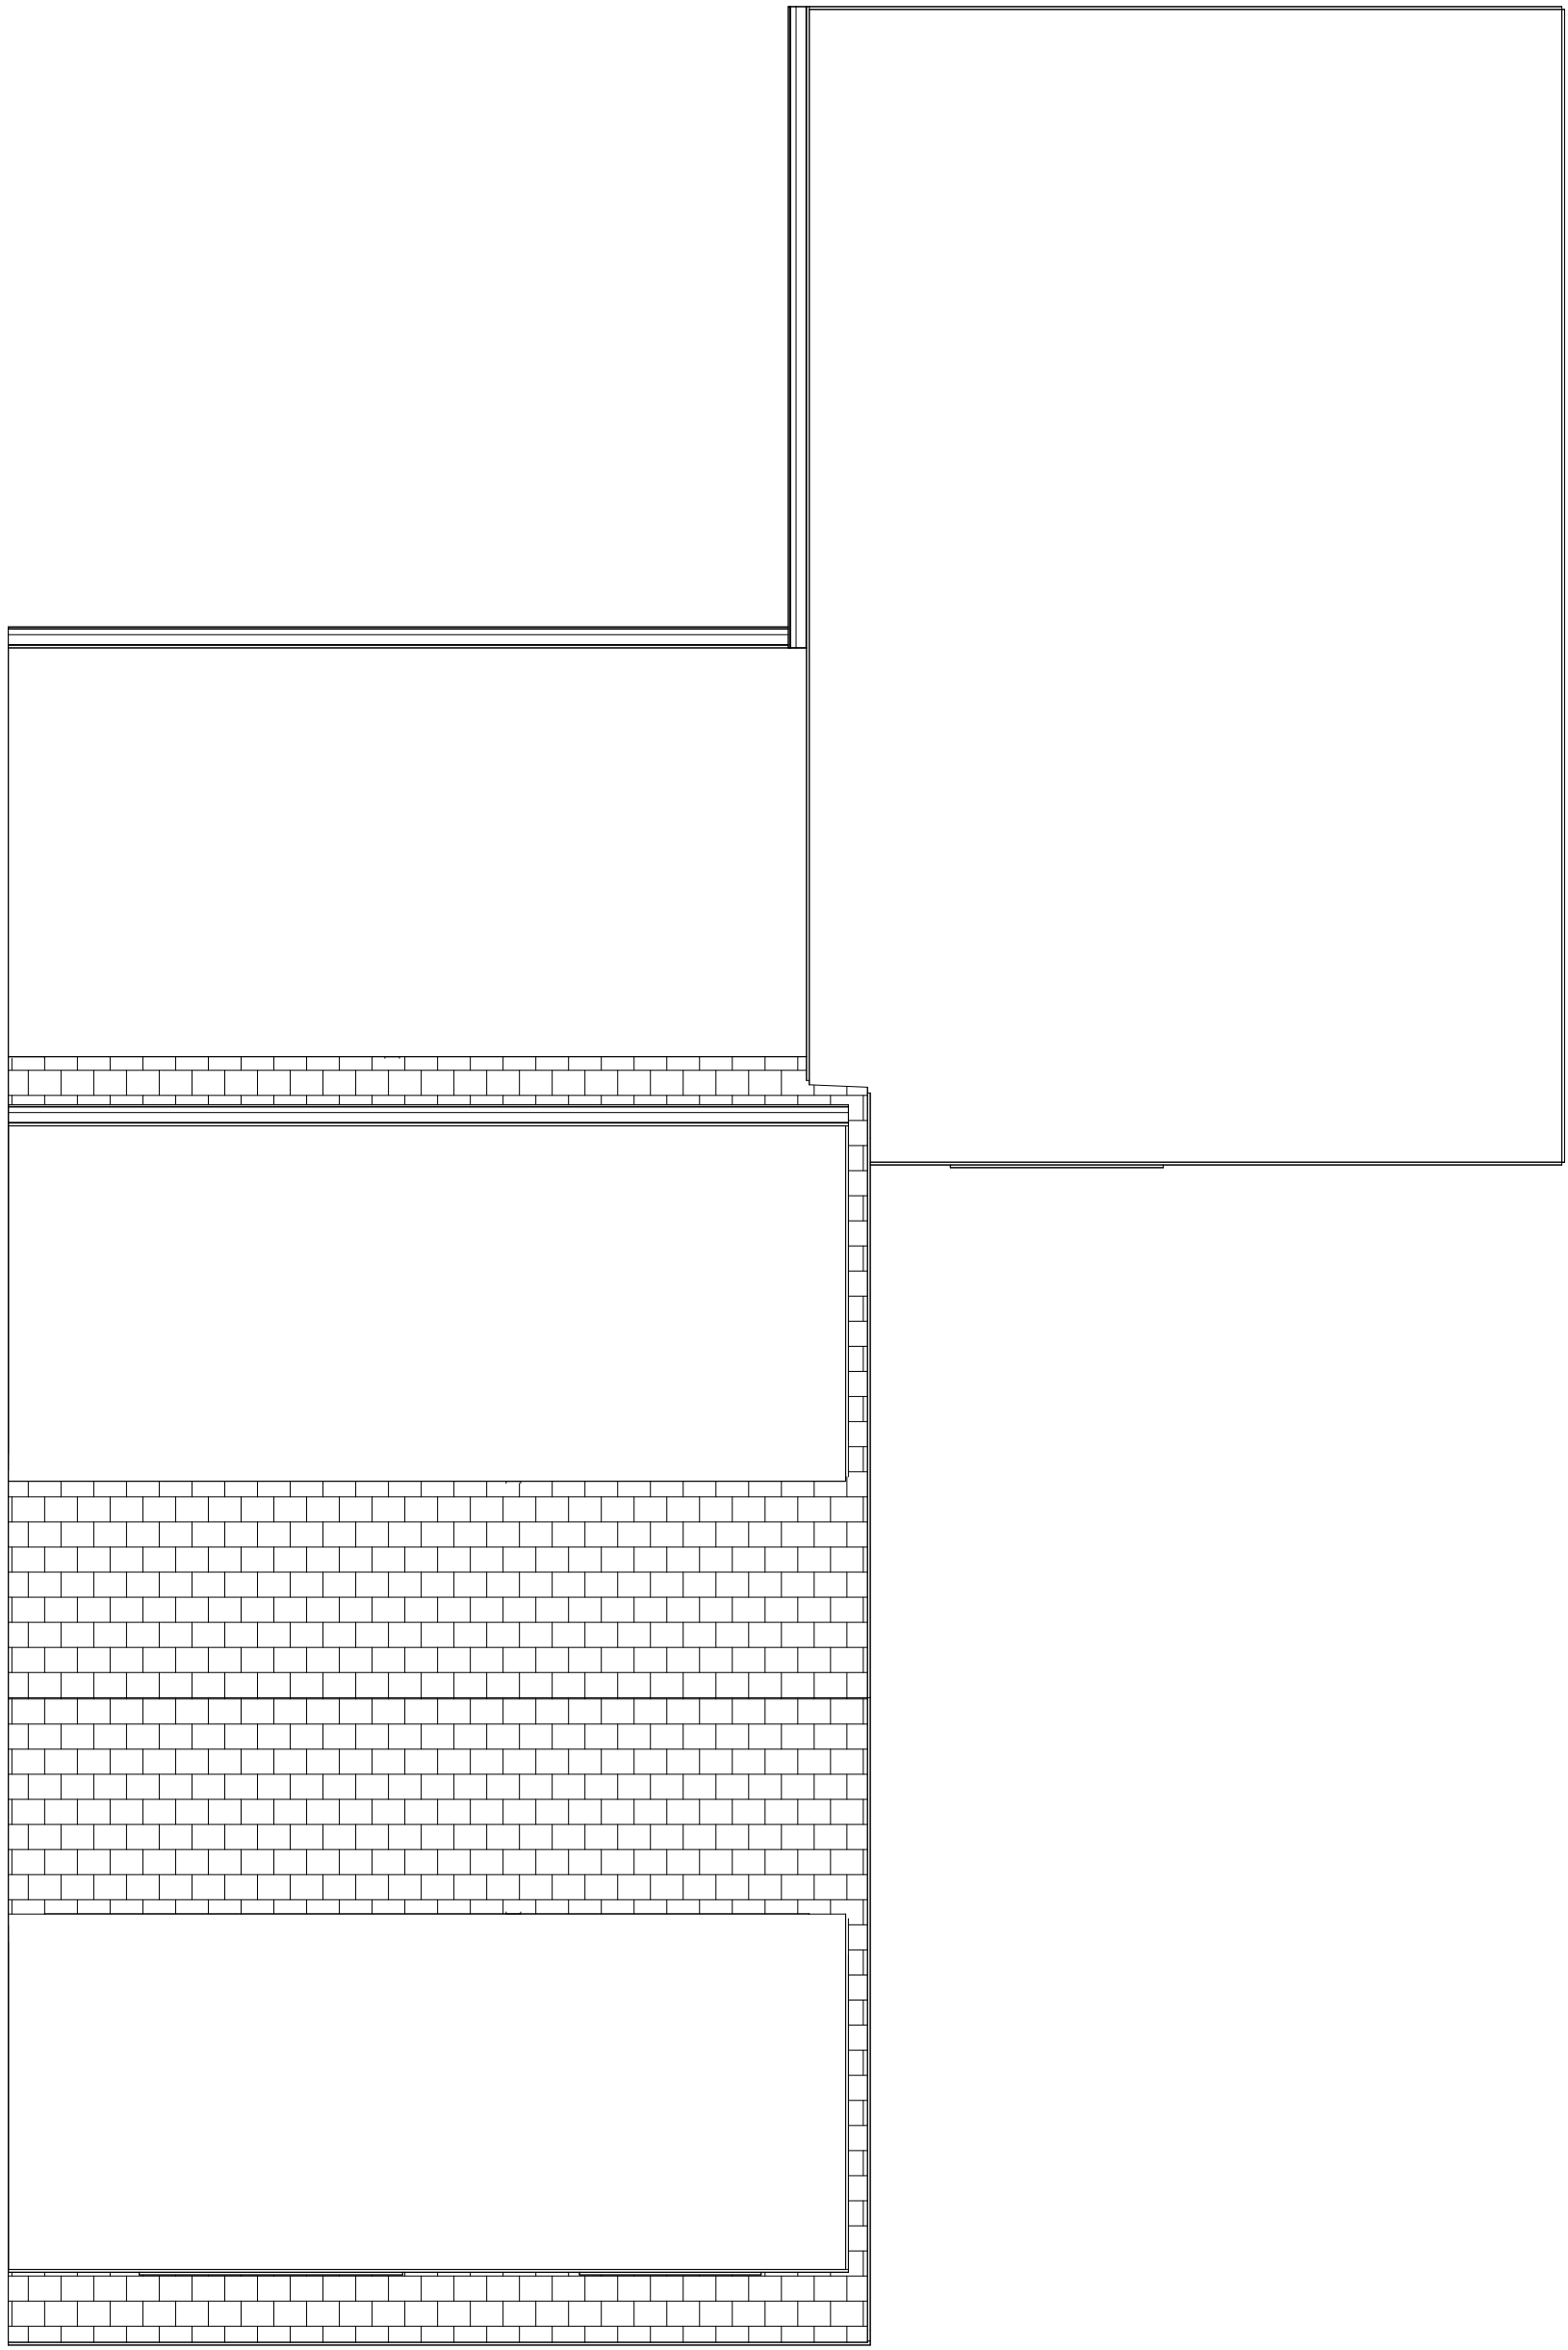

Existing Roof Plan
1 : 50

PLANNING

REV.	DATE	DESCRIPTION	BY:	CHK:
P01	25.09.25	Planning Issue	RR	RR

Note
Details and dimensions of proposed plans to be checked on site by appointed contractor prior to any commencement/ordering of materials or work.

SA

Solent Architecture
Merlin House,
4 Melrose Way,
Fareham,
PO13 9FU

07305 456633
solentarchitecture.co.uk
hello@solentarchitecture.co.uk

CLIENT
Maria Ainsley

PROJECT:
12 Luard Court, Havant, PO9 2TN

TITLE:
Existing Floor and Roof Plans

CREATION DATE: SCALE @ A1 REVISION:
Sept 2025 1 : 50 P01

DRAWN: CHECKED: STATUS:
R Reade R Reade PR

SHEET NO.
25044 - STA - ZZ - ZZ - D - A - 1200

Project No - Originator - Zone - Level - Type - Role - Number
© Copyright: All Rights Reserved.
The drawing must be read in conjunction with all other relevant drawings and information.
Any discrepancies must be reported to Solent Architecture immediately.
The drawing or information must not be used for construction unless expressly issued for construction.
Do not scale off drawings. Use displayed dimensions.

1:50 0m 1 2 3 4 5