





Proposed Front Elevation
1 : 50

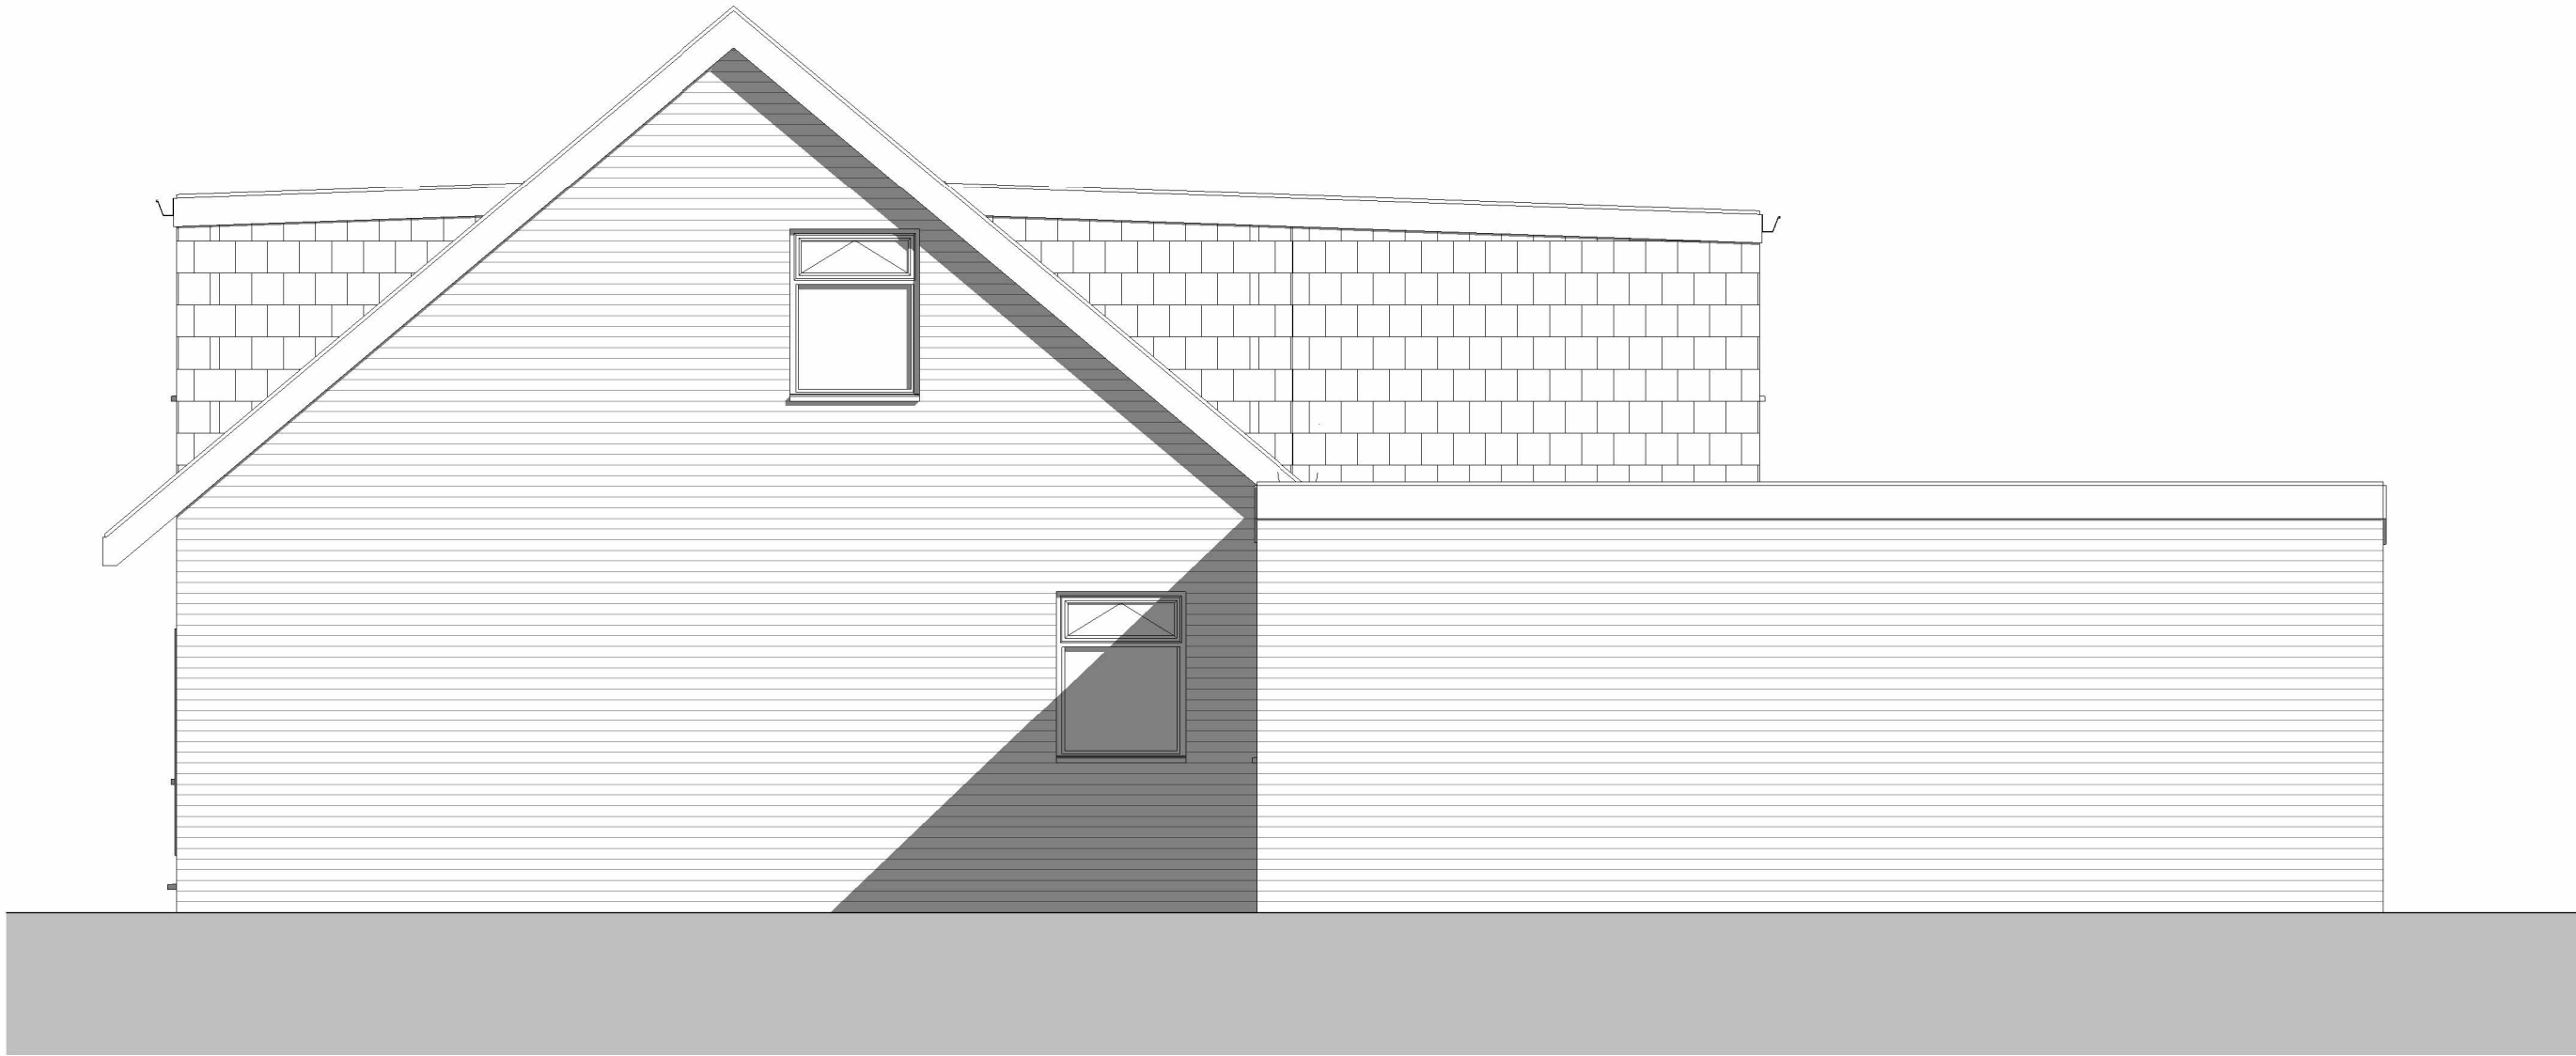

Proposed Side Elevation
1 : 50



Proposed Rear Elevation
1 : 50

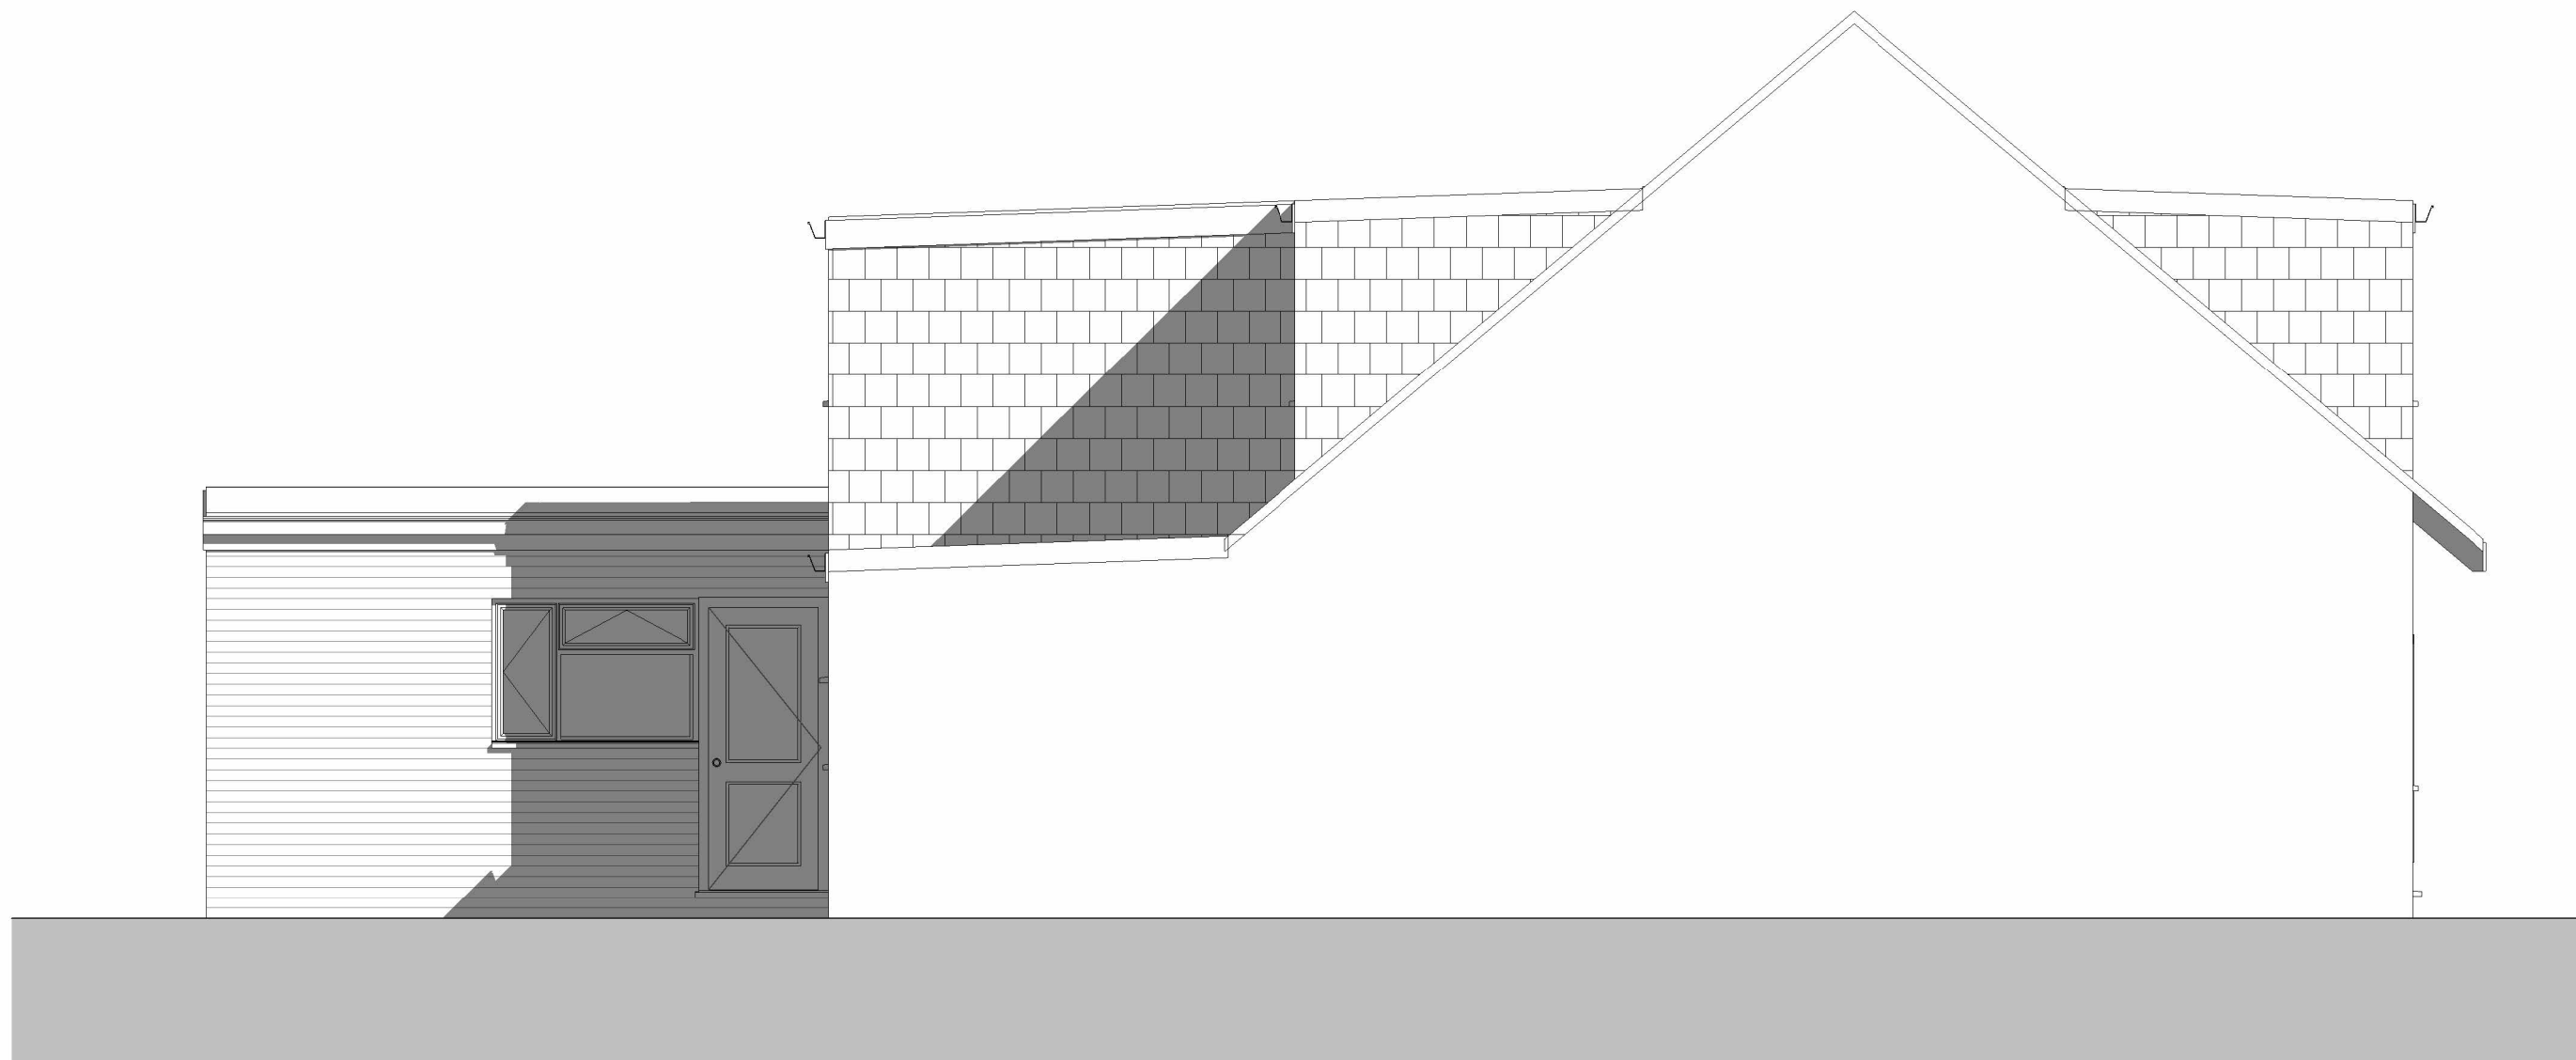

Proposed Adjoining Elevation
1 : 50

PLANNING					
REV.	DATE	DESCRIPTION	BY	CHK	
P01	25.09.25	Planning Issue	RR	RR	

Note
Details and dimensions of proposed plans to be checked on site by appointed contractor prior to any commencement/ordering of materials or work.

SA Solent Architecture Merlin House, 4 Melrose Way, Fareham, PO13 9FU		07305 456633 solentarchitecture.co.uk hello@solentarchitecture.co.uk
CLIENT Maria Ainsley		
PROJECT 12 Luard Court, Havant, PO9 2TN		
TITLE Proposed Elevations		
CREATION DATE: R Reade Sept 2025	SCALE @ A1 1 : 50	REVISION: P01
DRAWN: Sept 2025	CHECKED: Sept 2025	STATUS: PR
SHEET NO. 25044 - STA - ZZ - ZZ - D - A - 2300 <small>Project No - Originator - Zone - Level - Type - Role - Number</small>		
<small>© Copyright: All Rights Reserved. This drawing must be read in conjunction with all other relevant drawings and information. Any discrepancies must be reported to Solent Architecture immediately. The drawing or information must not be used for construction unless expressly issued for construction. Do not scale off drawings. Use displayed dimensions.</small>		

1:50 0m 1 2 3 4 5