




1 - South Elevation Showing Garage (Part)
1:100

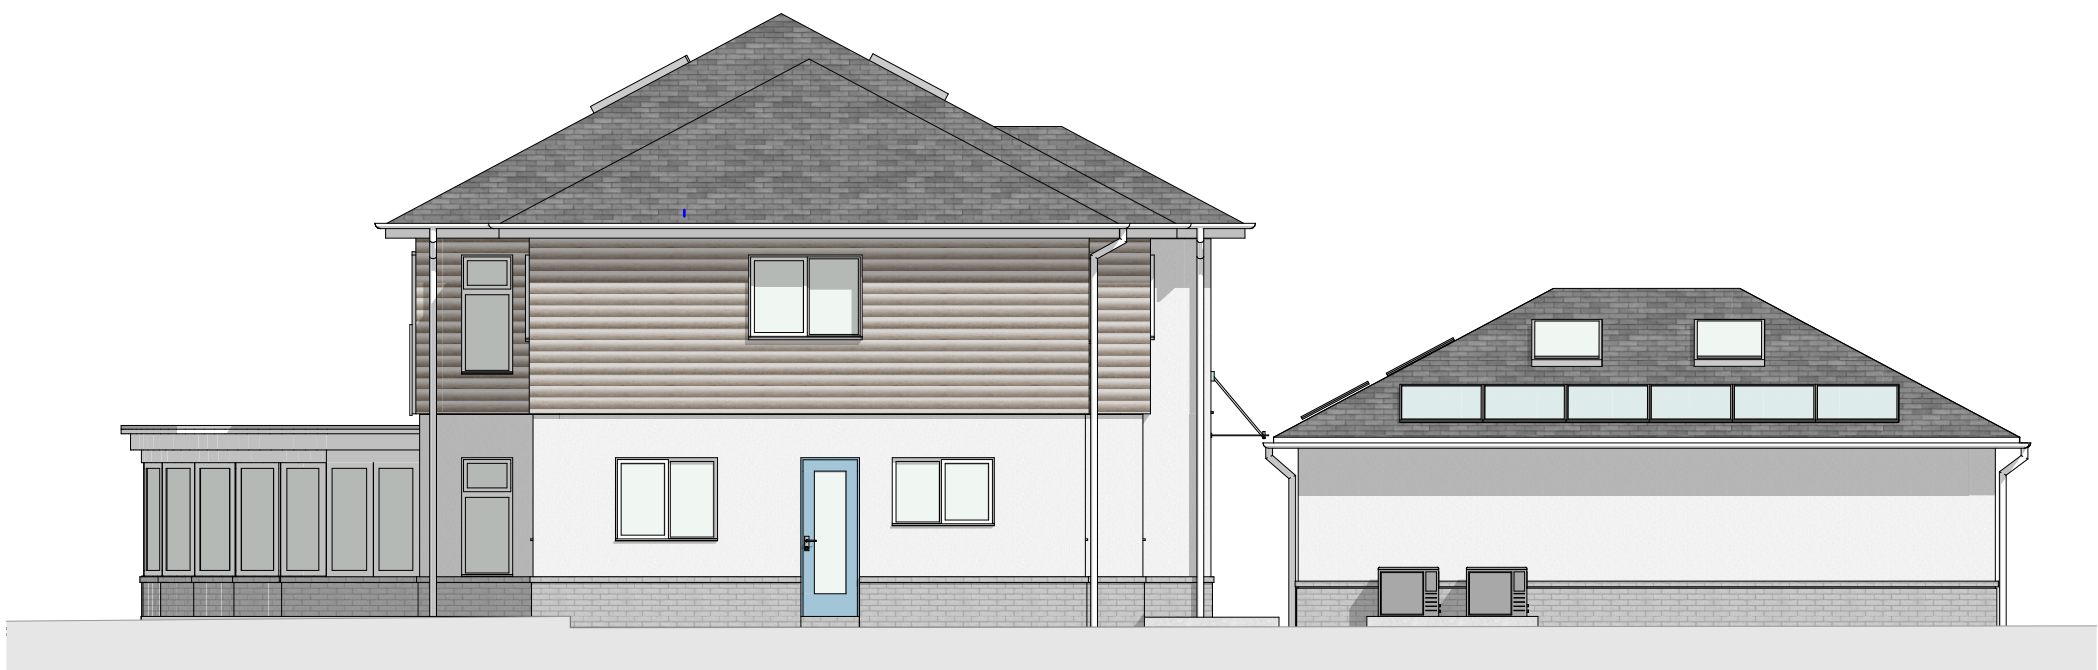


2 - North Elevation with Garage
1:100



3 - East Elevation
1:100



4 - North Elevation House Only
1:100

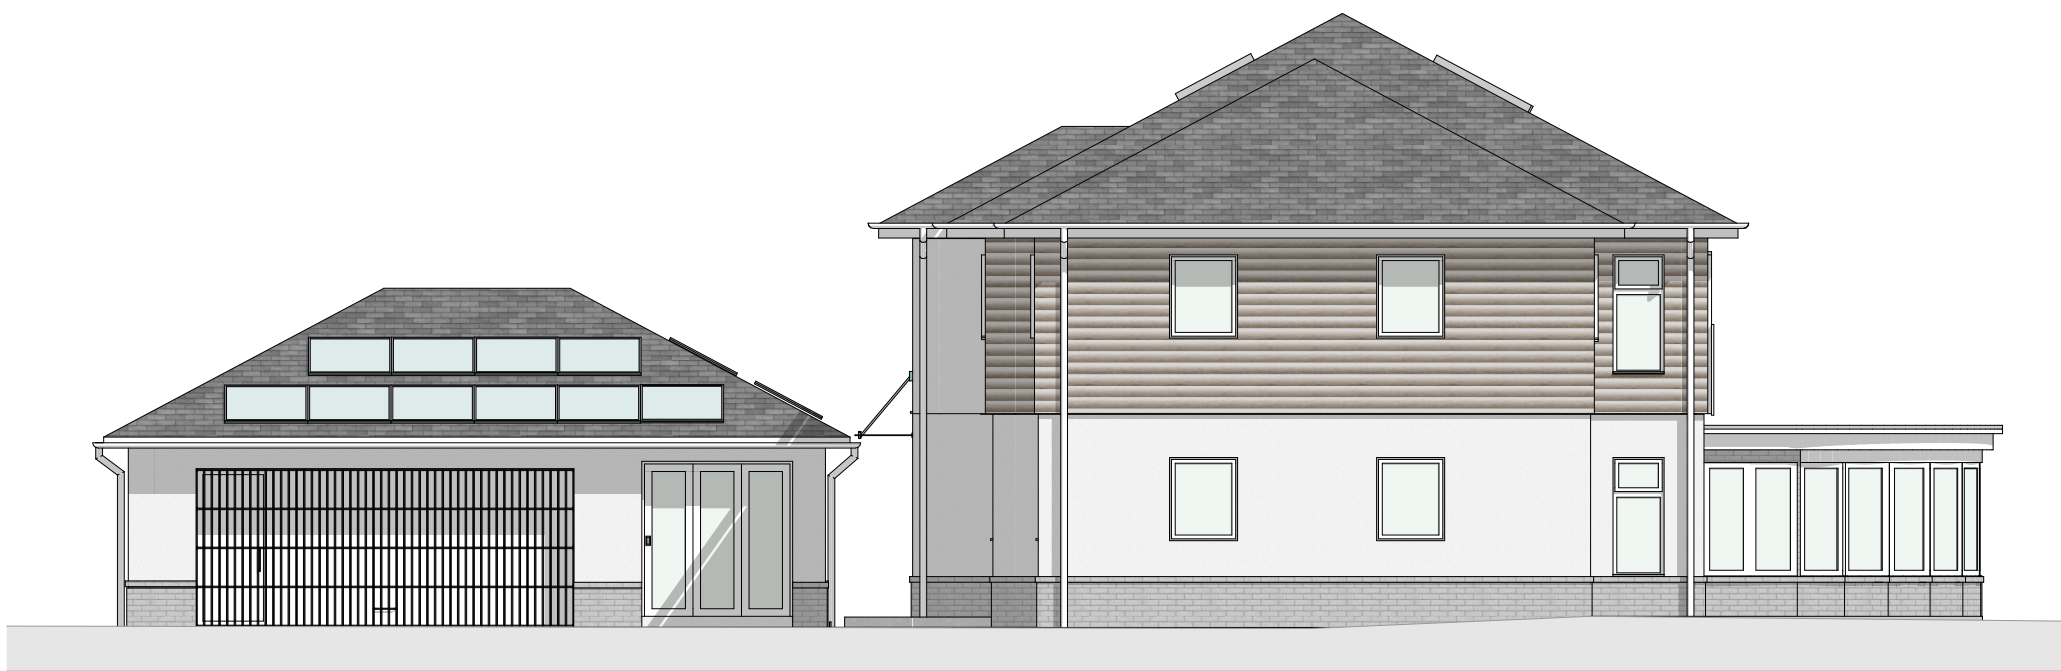

5 - West Elevation
1:100



6 - Garage South Elevation
1:100

Rev C September 2025:
Garage element shown on South
Elevation

Rev B July 2025:
Roof pitch angle reduced
Second floor balcony and patio doors
removed
East elevation single storey extension
removed

Rev A May 2025:
Roof Photo Voltaic Panels Added



26 Beacon Square
Emsworth
Hampshire
PO10 7HU
Proposed Side
Extensions and
Alterations

Proposed Elevations
Drg No 26 BS 02 C

Mick Morris AADipl RIBA
Architect