


VISUAL SCALE 1:200 @ A3

1 X3 Bay FF Plan
1 : 200

**IJ Murray
Associates Ltd**
www.ijma.co.uk

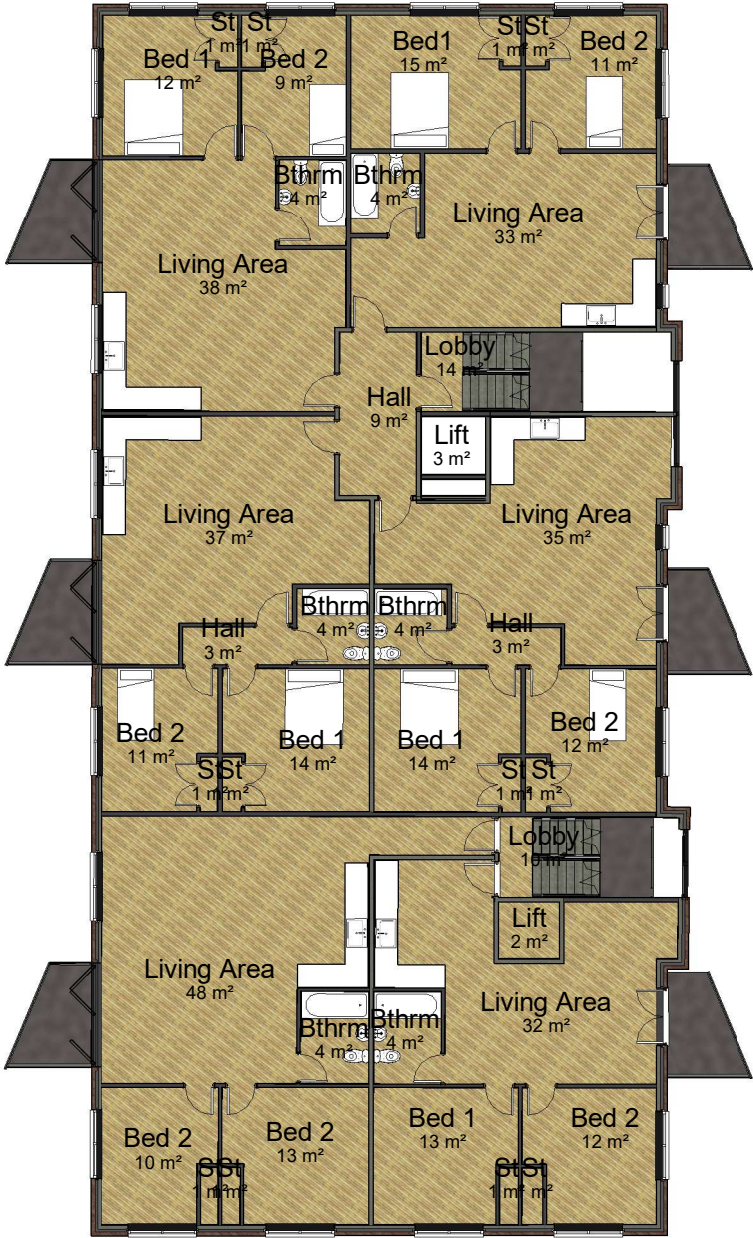

I J Murray Associates
Ltd
200 Seafront
Hayling Island
Hampshire
PO11 9HR
Phone 07779 246915
e-mail ian@ijma.co.uk

These drawings are the
property of IJ Murray
Associates Ltd and should
not be reproduced or used
in any way without the
permission of a Director of
IJ Murray Associates Ltd

These drawings are for planning and, if specified, building regulation
purposes only and are not for construction. All dimensions should be
checked on site before work commences

**Mr Marshall Hill Hayling
Fair Development HI**
V6

X3 Bay First Floor Plan		A114
Project number	Project Number	
Date	Issue Date	
Drawn by	Author	
Paper size	A3 (Print 100% no borders)	Scale
		1 : 200