

PROPOSED PLANS
PERMITTED DEVELOPMENT COMPARISONS
(For Illustrative Purposes Only)

RIBA

Chartered Practice

arb

Architects Registration Board


This drawing is the copyright of ADP Architects Ltd. It may not be altered or reproduced in any form, or passed onto Third Parties without the written consent of ADP Architects Ltd.

Drawing For Planning Purposes Only


All dimensions and details on this drawing are for planning purposes and should not be used for fabrication and erection purposes. DO NOT scale from this drawing, except for planning purposes, use figured dimensions if available. Any discrepancies should be highlighted without delay.

Note: This drawing has been produced with information from a topographical survey carried out by others. All information therefore derived from the survey drawing is assumed to be accurate and ADP Architects Ltd cannot be held accountable for any discrepancies discovered on site.

IF IN DOUBT ASK FOR CONFIRMATION.

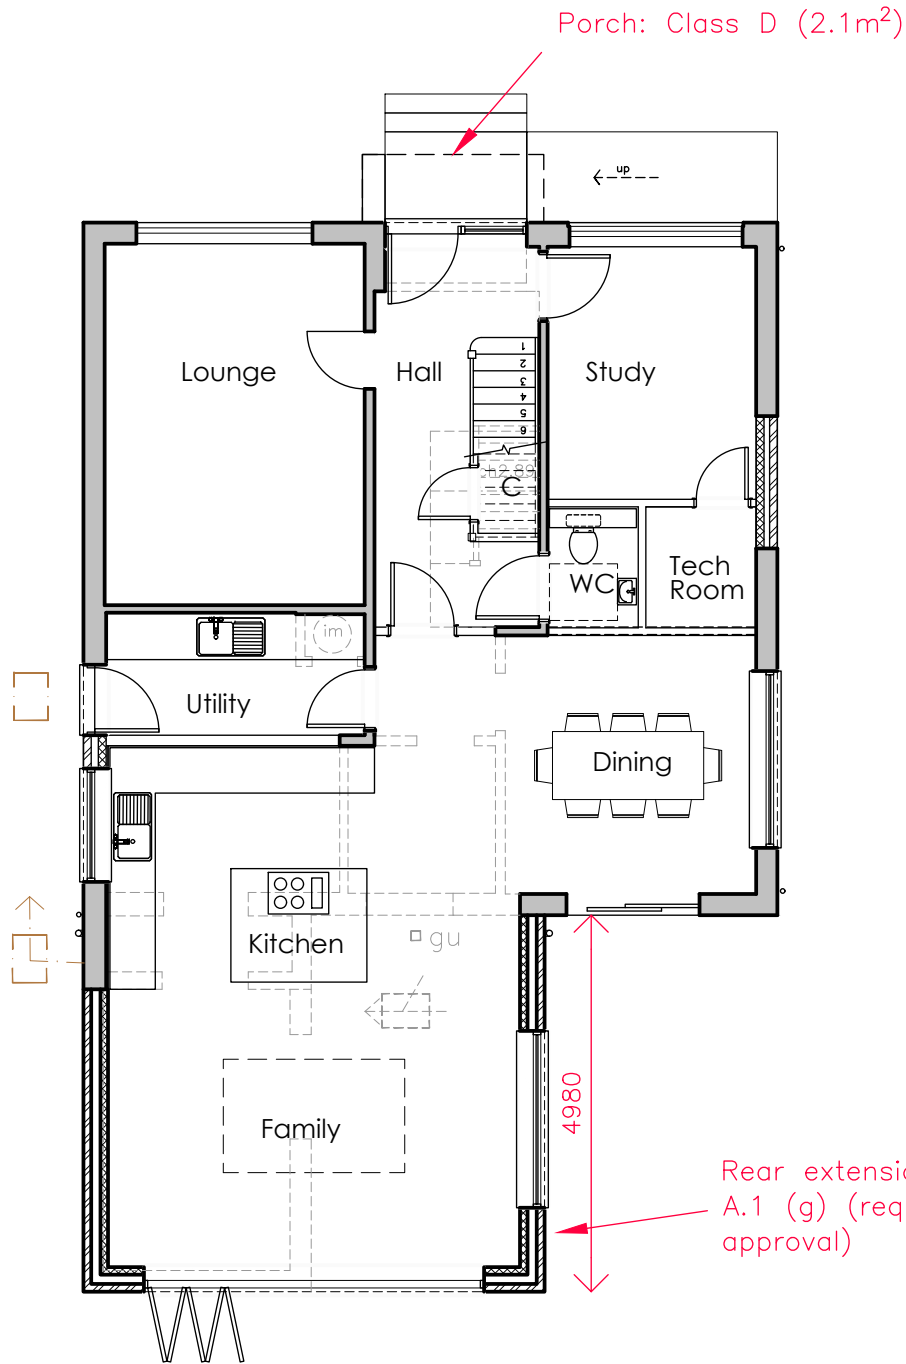

Ground Floor Plan 1:100

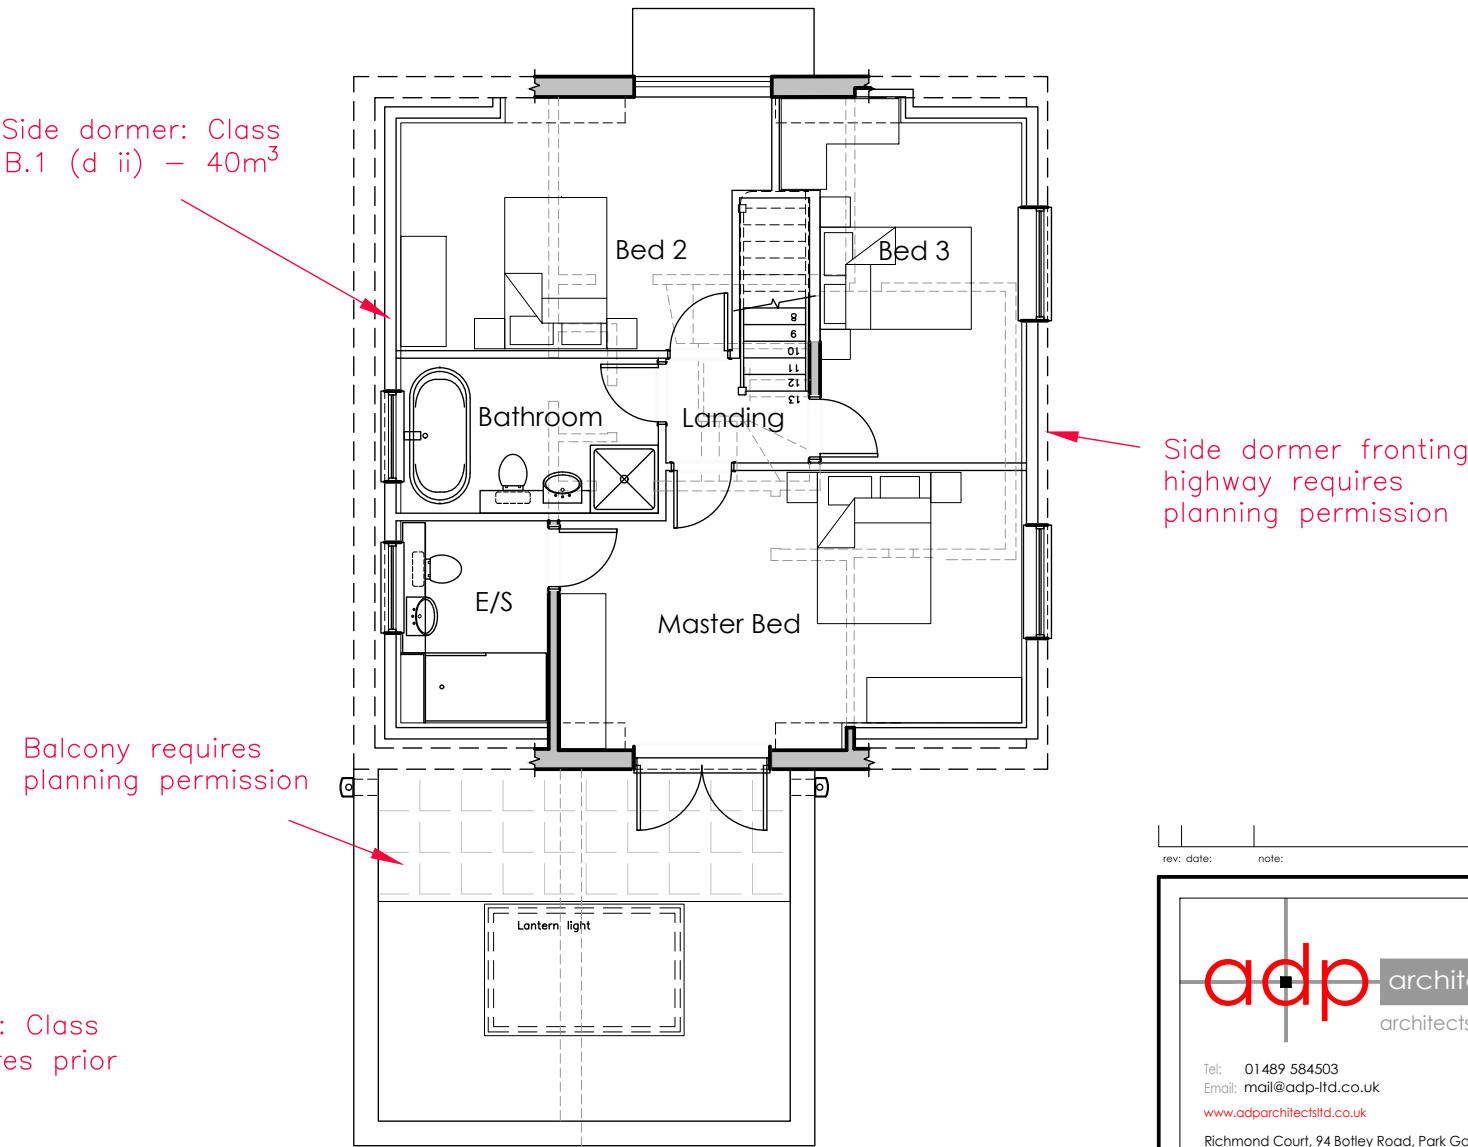

First Floor Plan

rev:

date:

note:

adp

architects ltd

architects & urban designers

Tel: 01489 584503

Email: mail@adp-ltd.co.uk

www.adparchitects.co.uk

Richmond Court, 94 Botley Road, Park Gate, Southampton, SO31 1BA

project name/address:
Additions & Alterations
6 Seaview Road
Hayling Island
P011 9PE

client:
Peter Fields

drawing title:
Proposed Plans

job number:	drawing number:	revision:
2101	04	PD
drawing scale/size:	date:	drawn:
1:100 (A3)	Jun 25	