


 


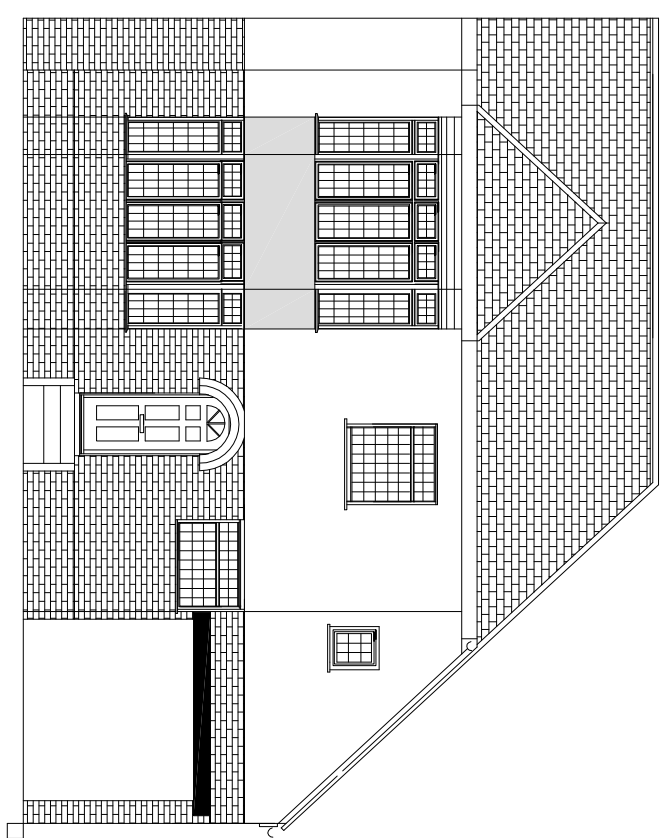


Existing North Elevation

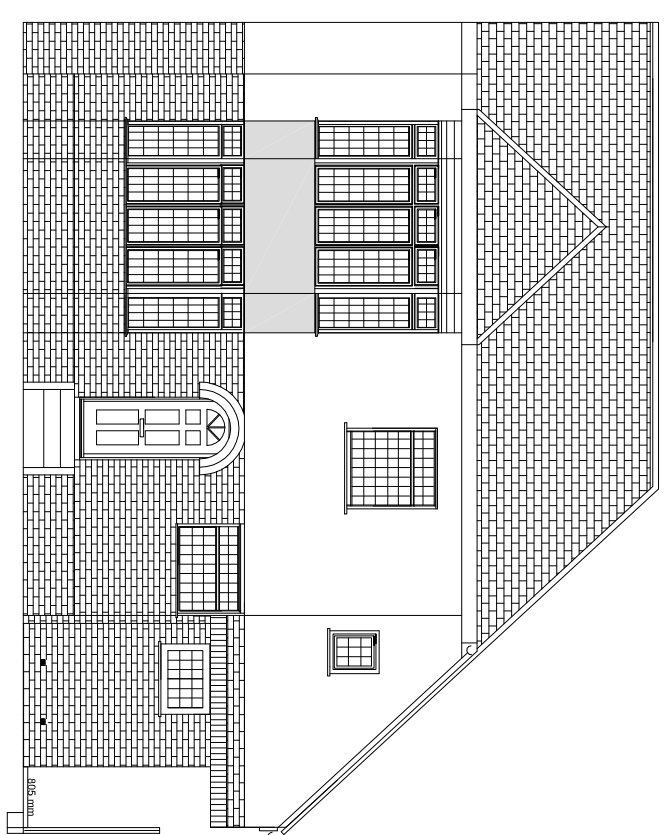

Proposed North Elevation

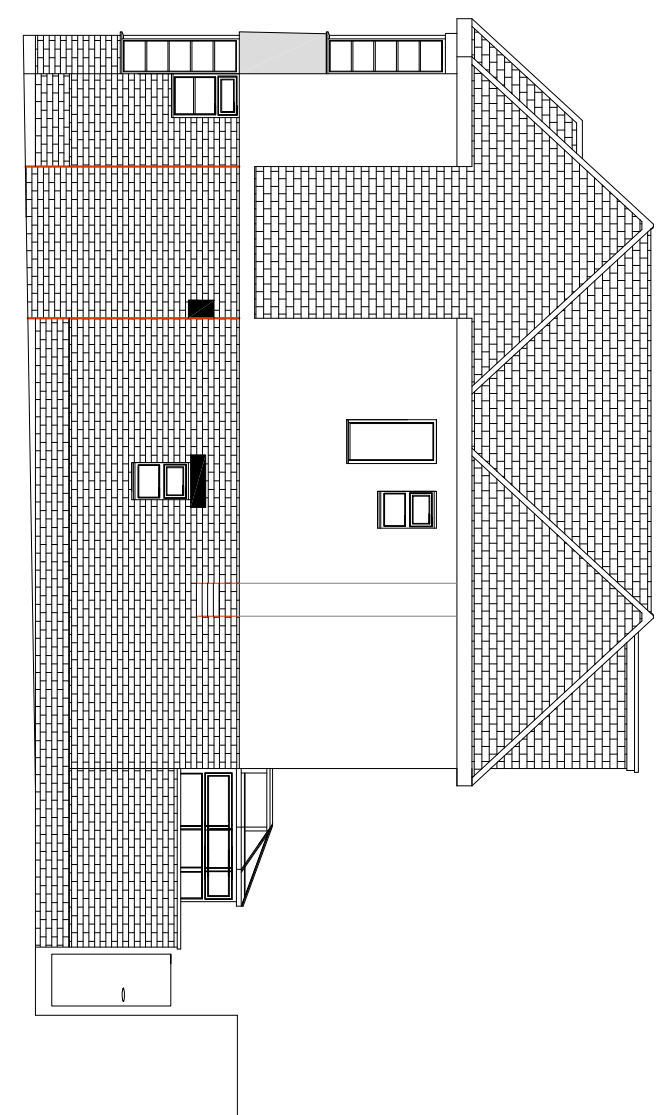



Existing East Elevation

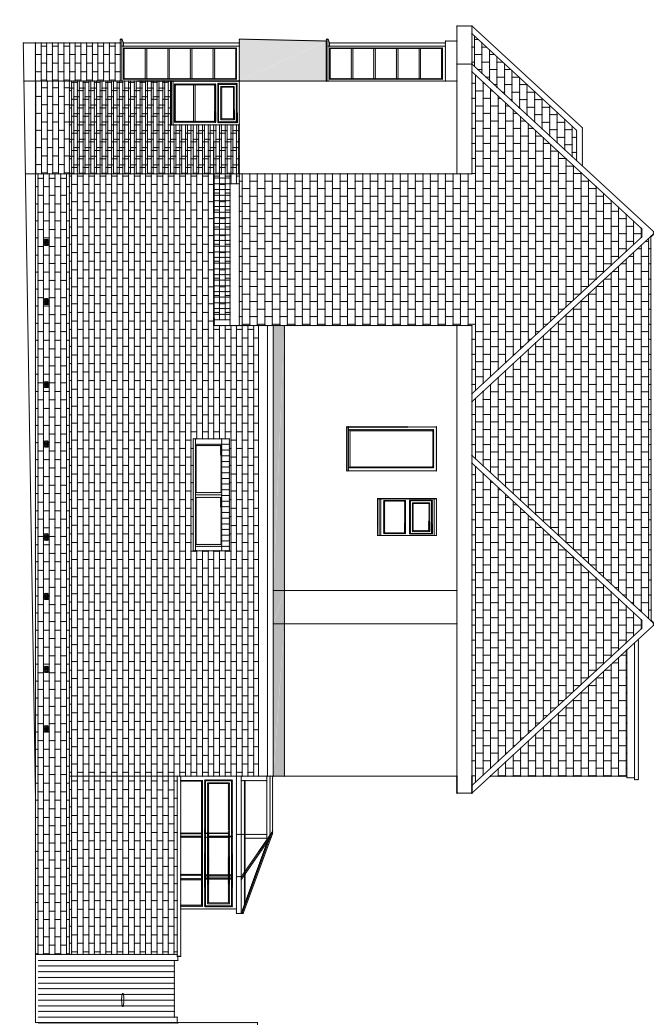


Proposed East Elevation




Location Plan - Scale 1:1000

 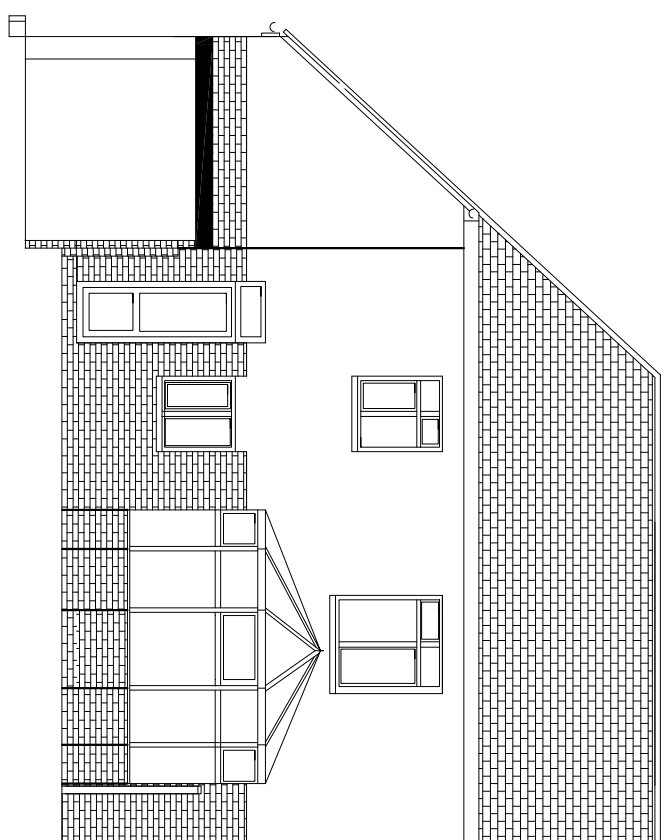


Existing South Elevation

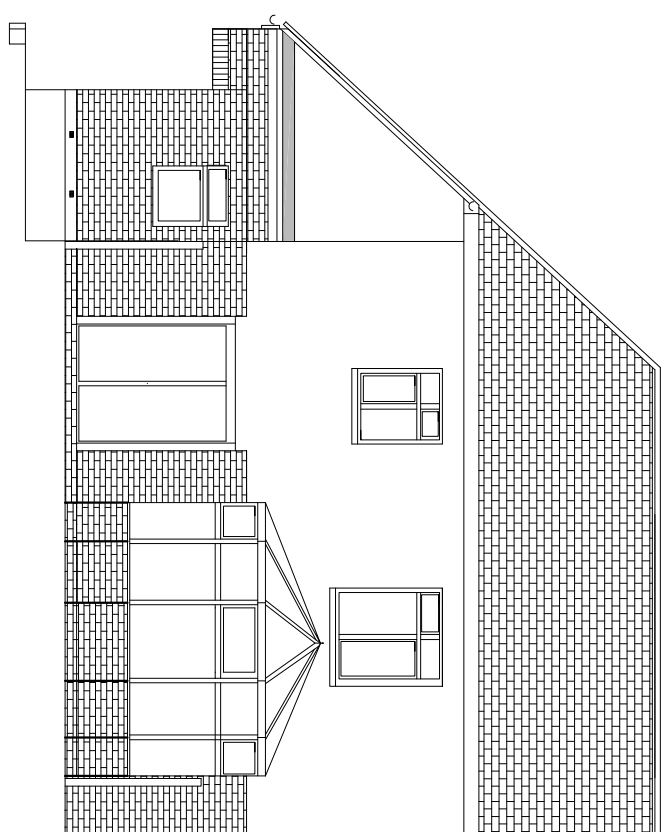


Proposed South Elevation

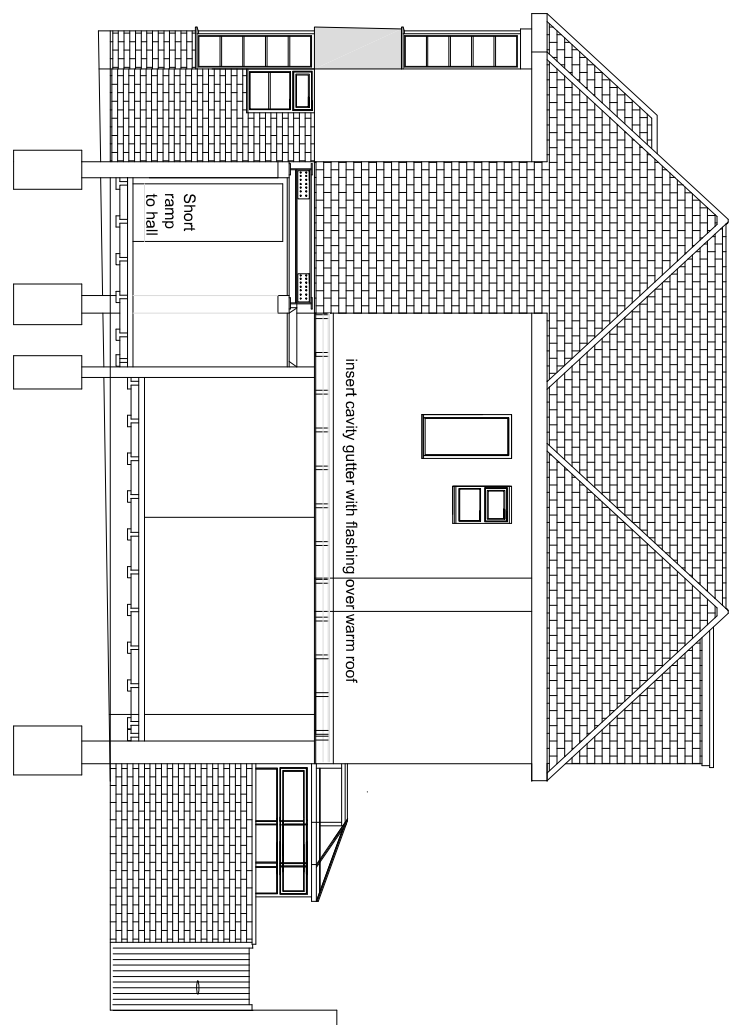


Proposed Section through extension

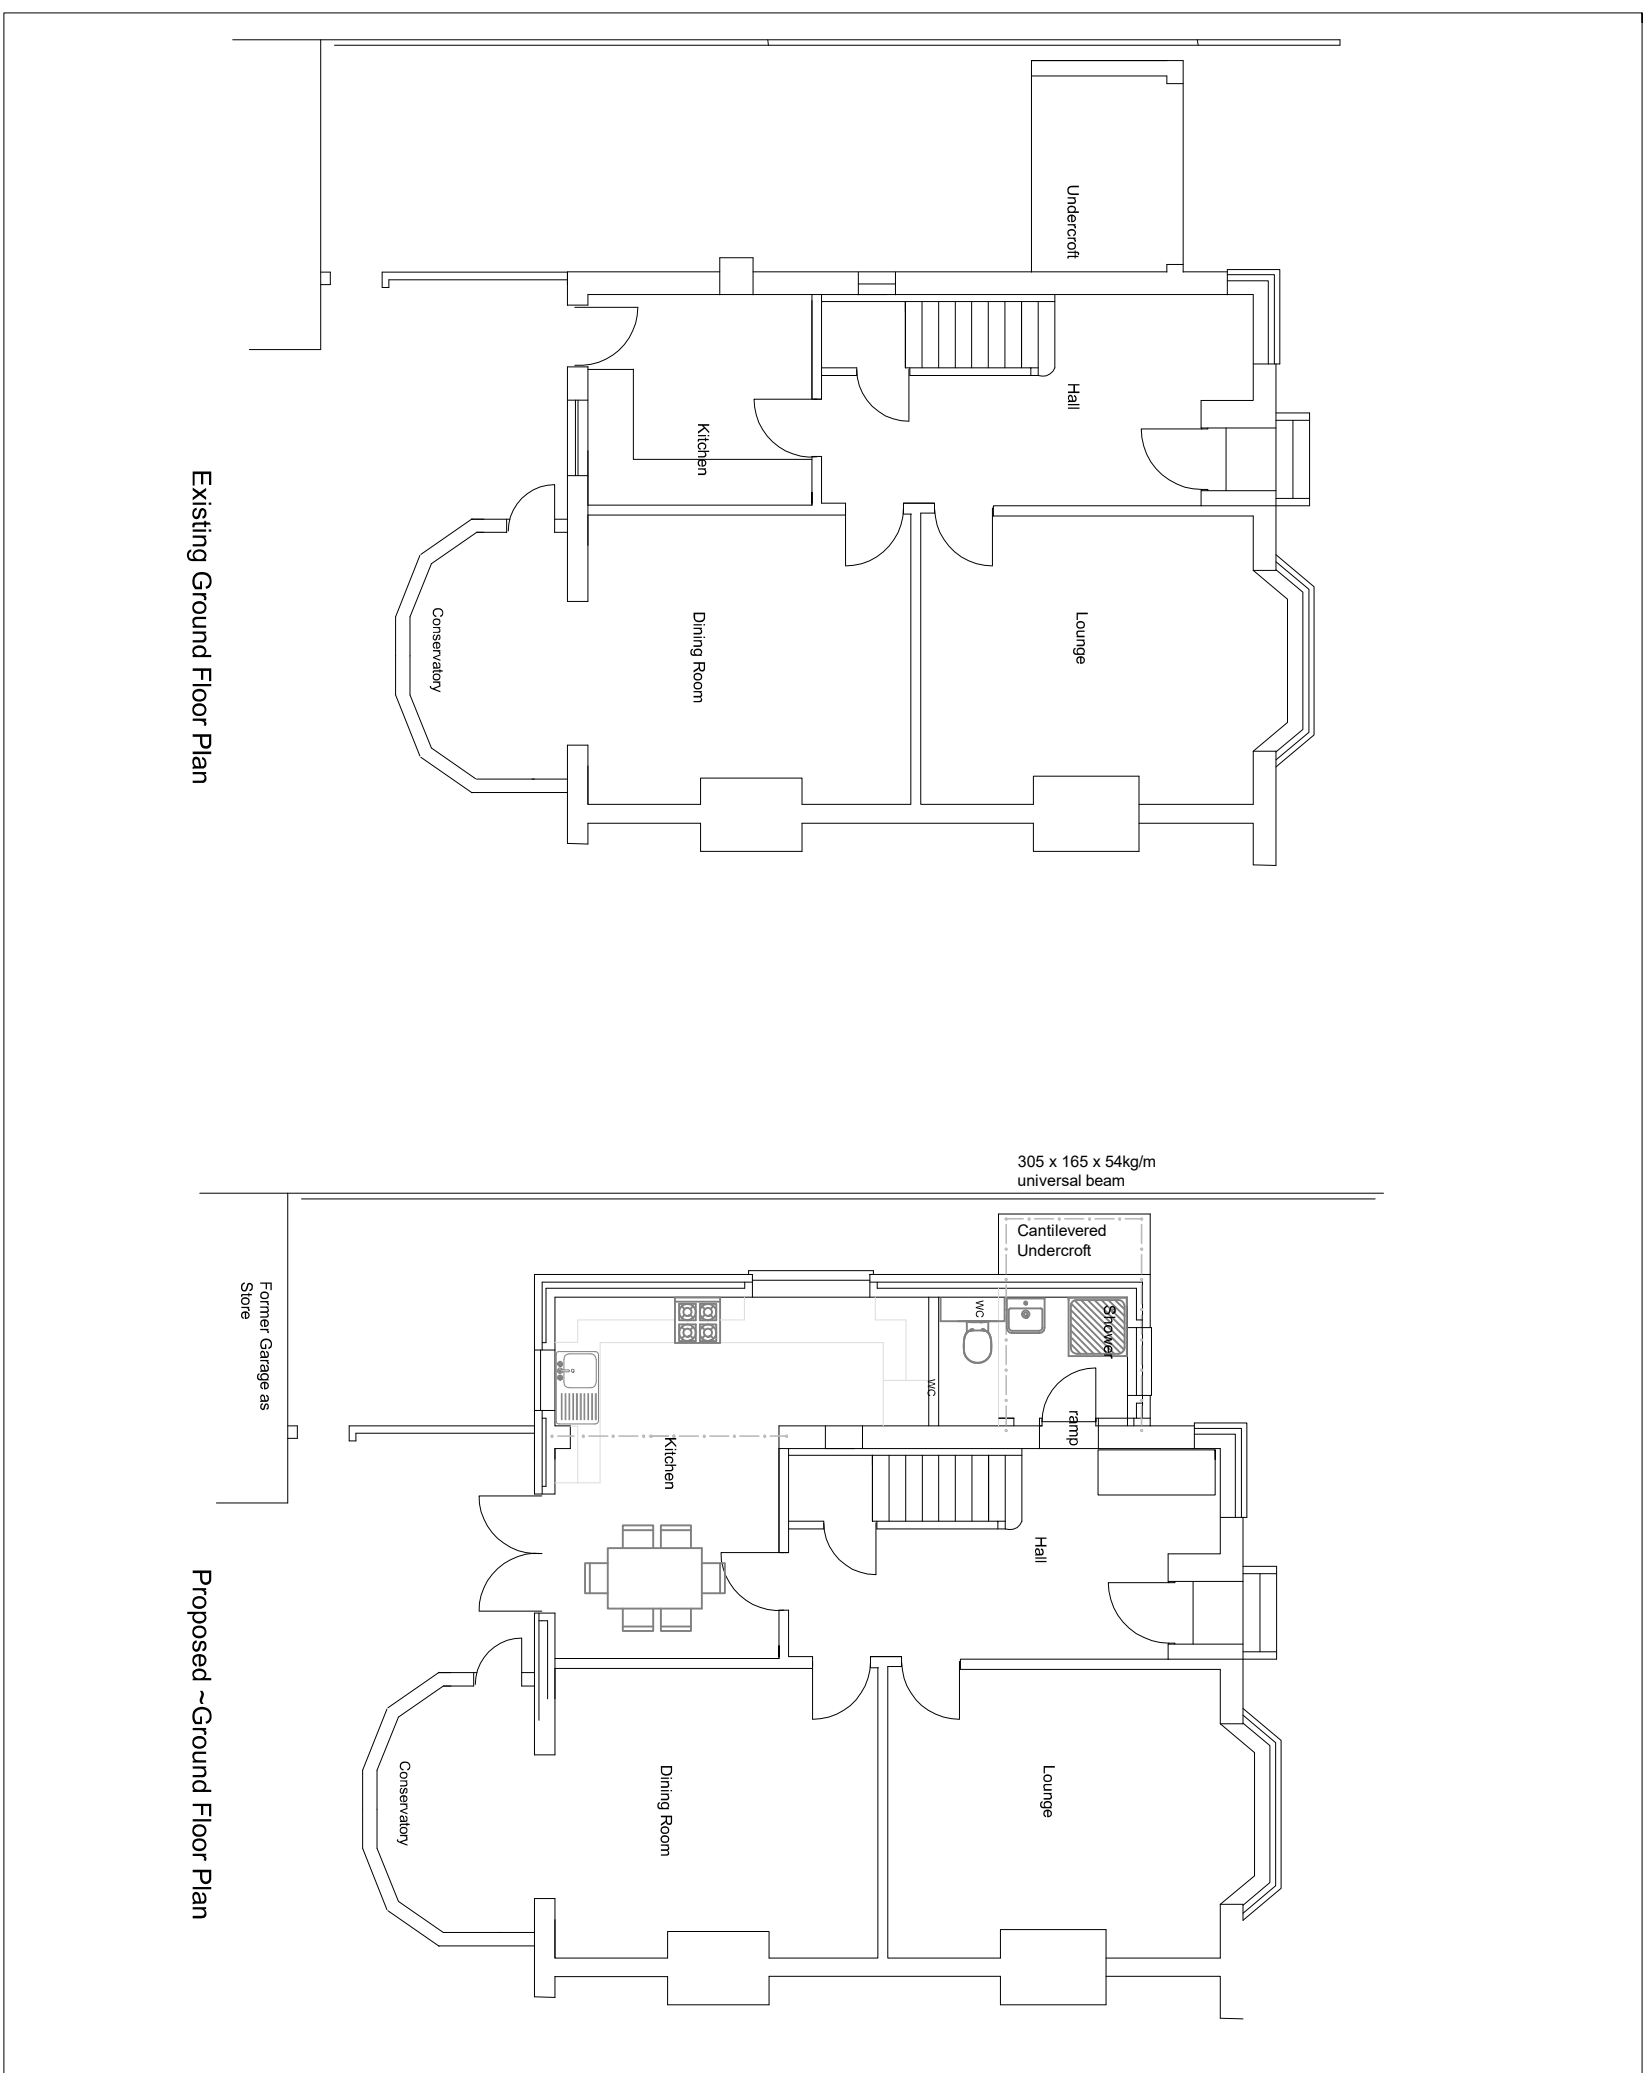

Existing Ground Floor Plan

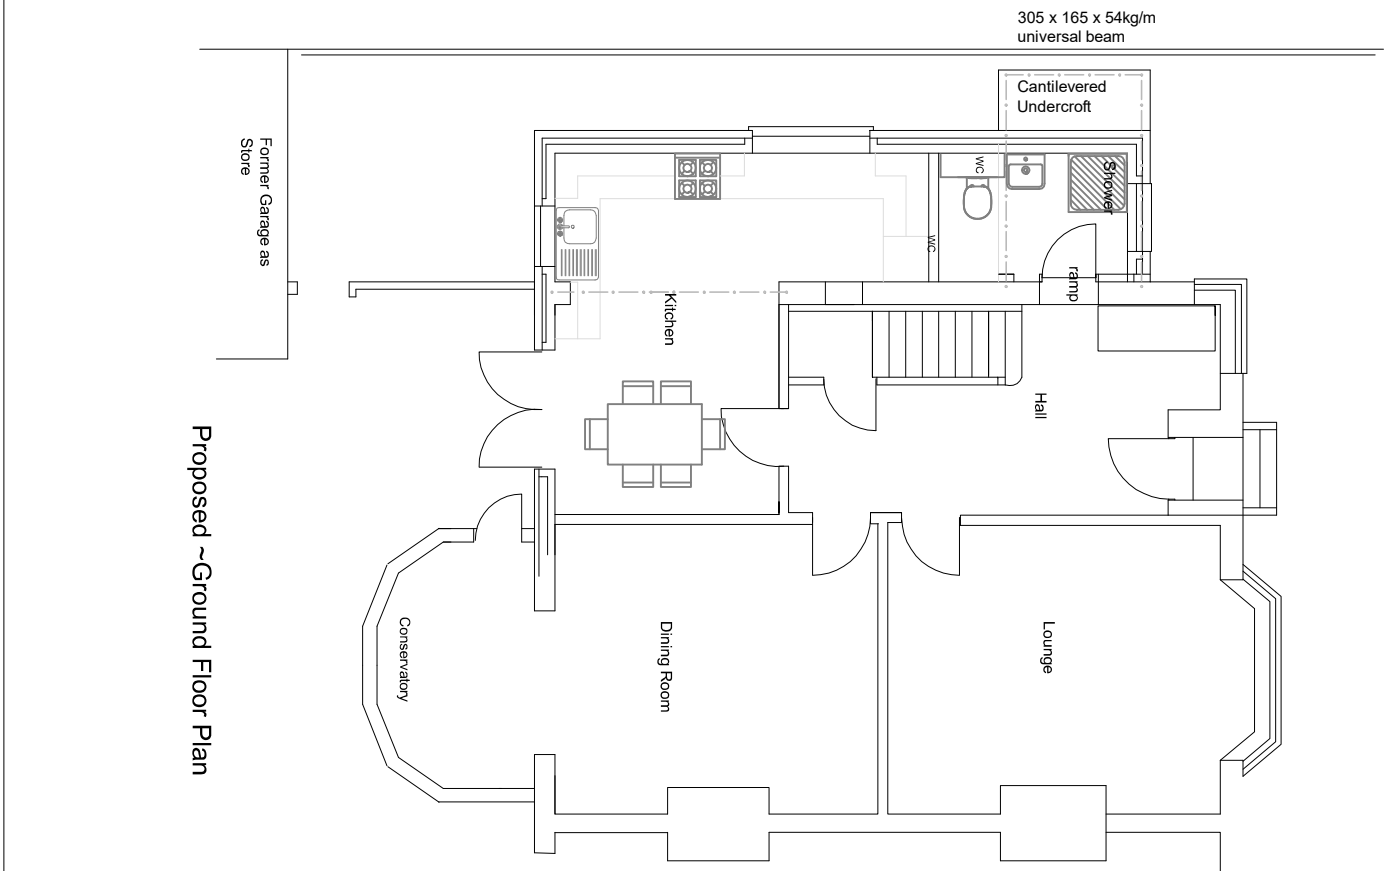

Proposed ~Ground Floor Plan

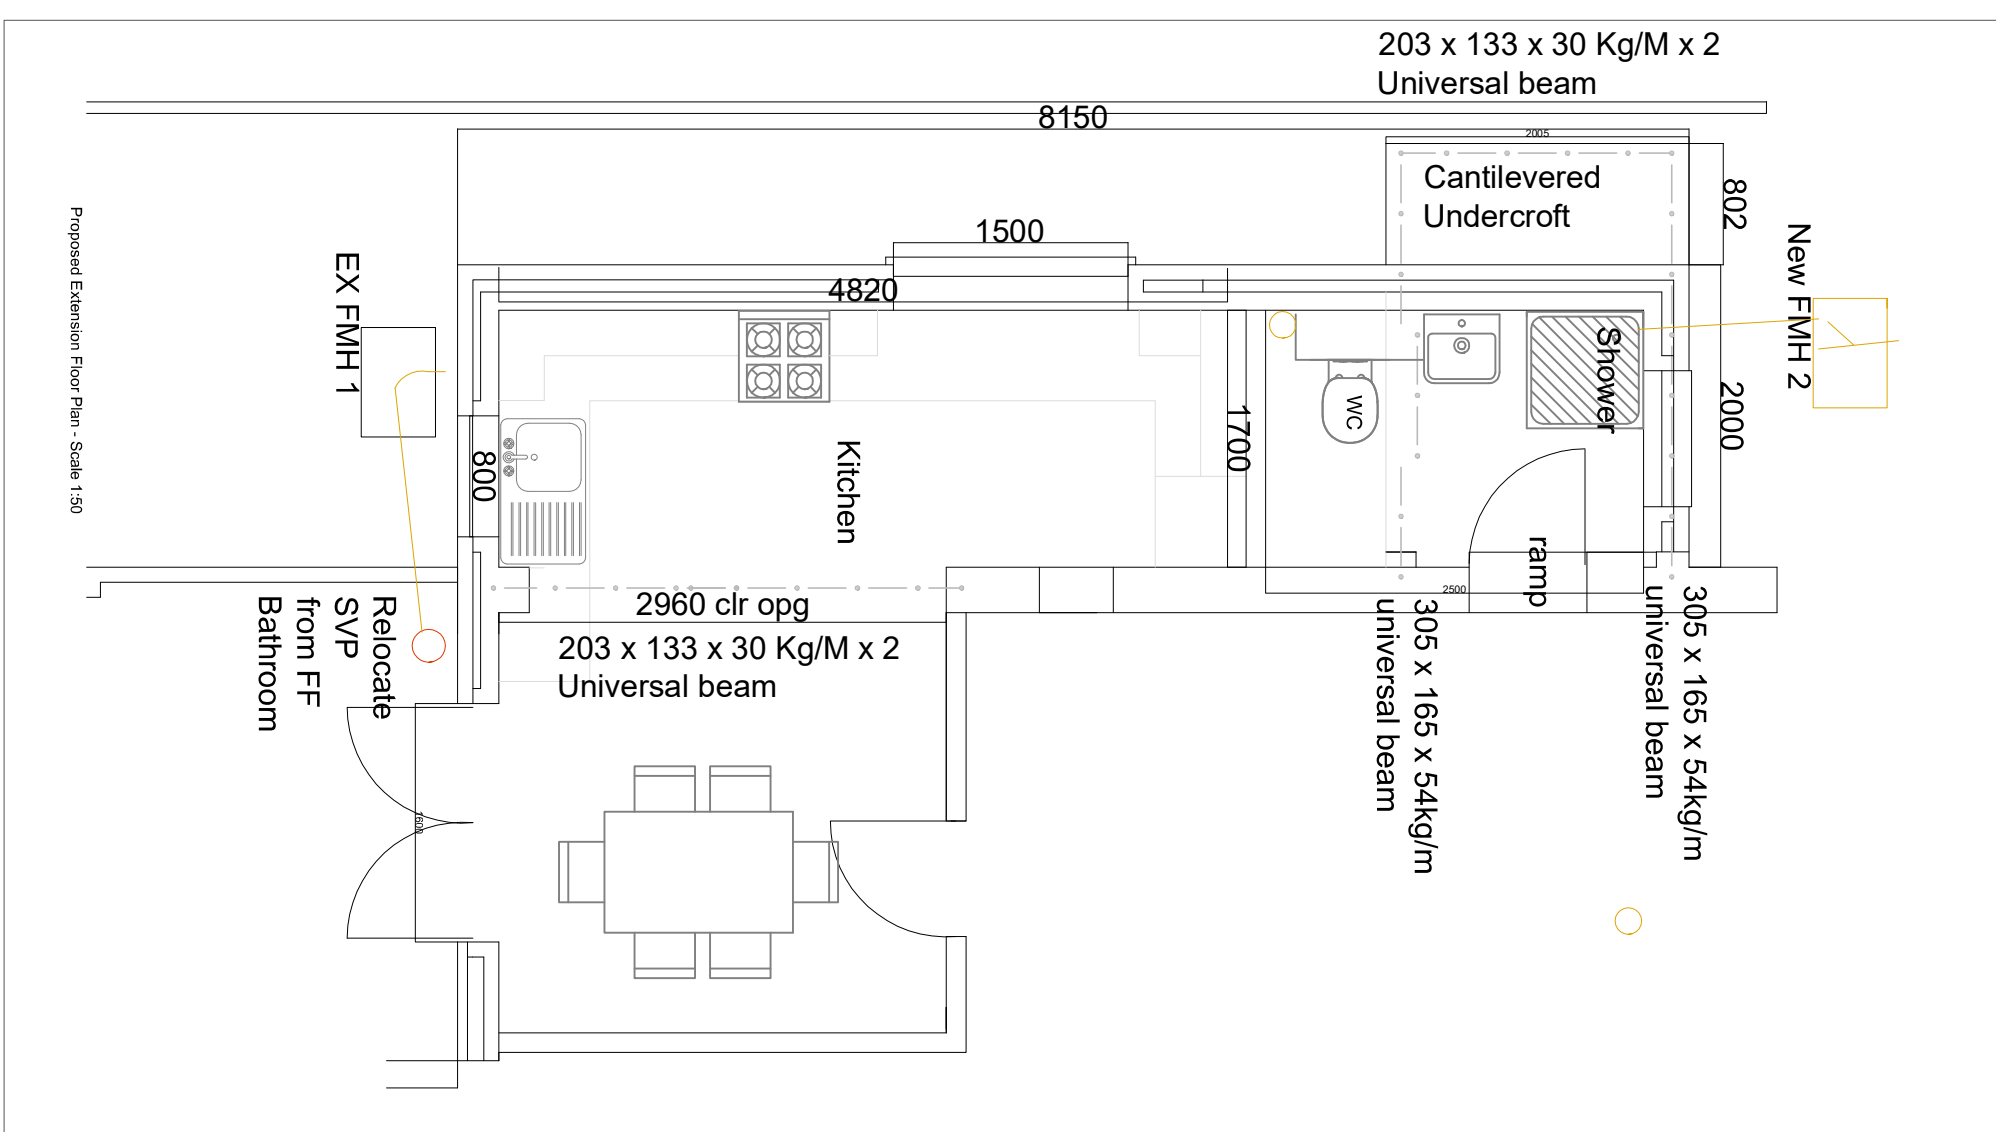

Proposed Extension Floor Plan - Scale 1:50



Existing Block Plan - Scale 1:200



Proposed Block Plan - Scale 1:2

Date of Submission Project Name Project Location Client Name Designer Name Designer Address Designer Phone Designer Email	PROJECT PROPOSED SHEET PROJECT NO. PROJECT LOCATION PROJECT CLIENT PROJECT DESIGNER PROJECT ADDRESS PROJECT PHONE PROJECT EMAIL	Project No. Project Name Project Location Project Client Project Designer Project Address Project Phone Project Email
CHECKED BY DATE SCALE TITLED EXISTING AND PROPOSED PLANS AND ELEVATIONS	


PICS
 PROJECT INSPECTION & CONTROL
 10000 100th Ave, Suite 100, Richmond, BC V6V 1K1
 Tel: (604) 273-1000
 Fax: (604) 273-1001
 Email: info@pics.ca
 Website: www.pics.ca