


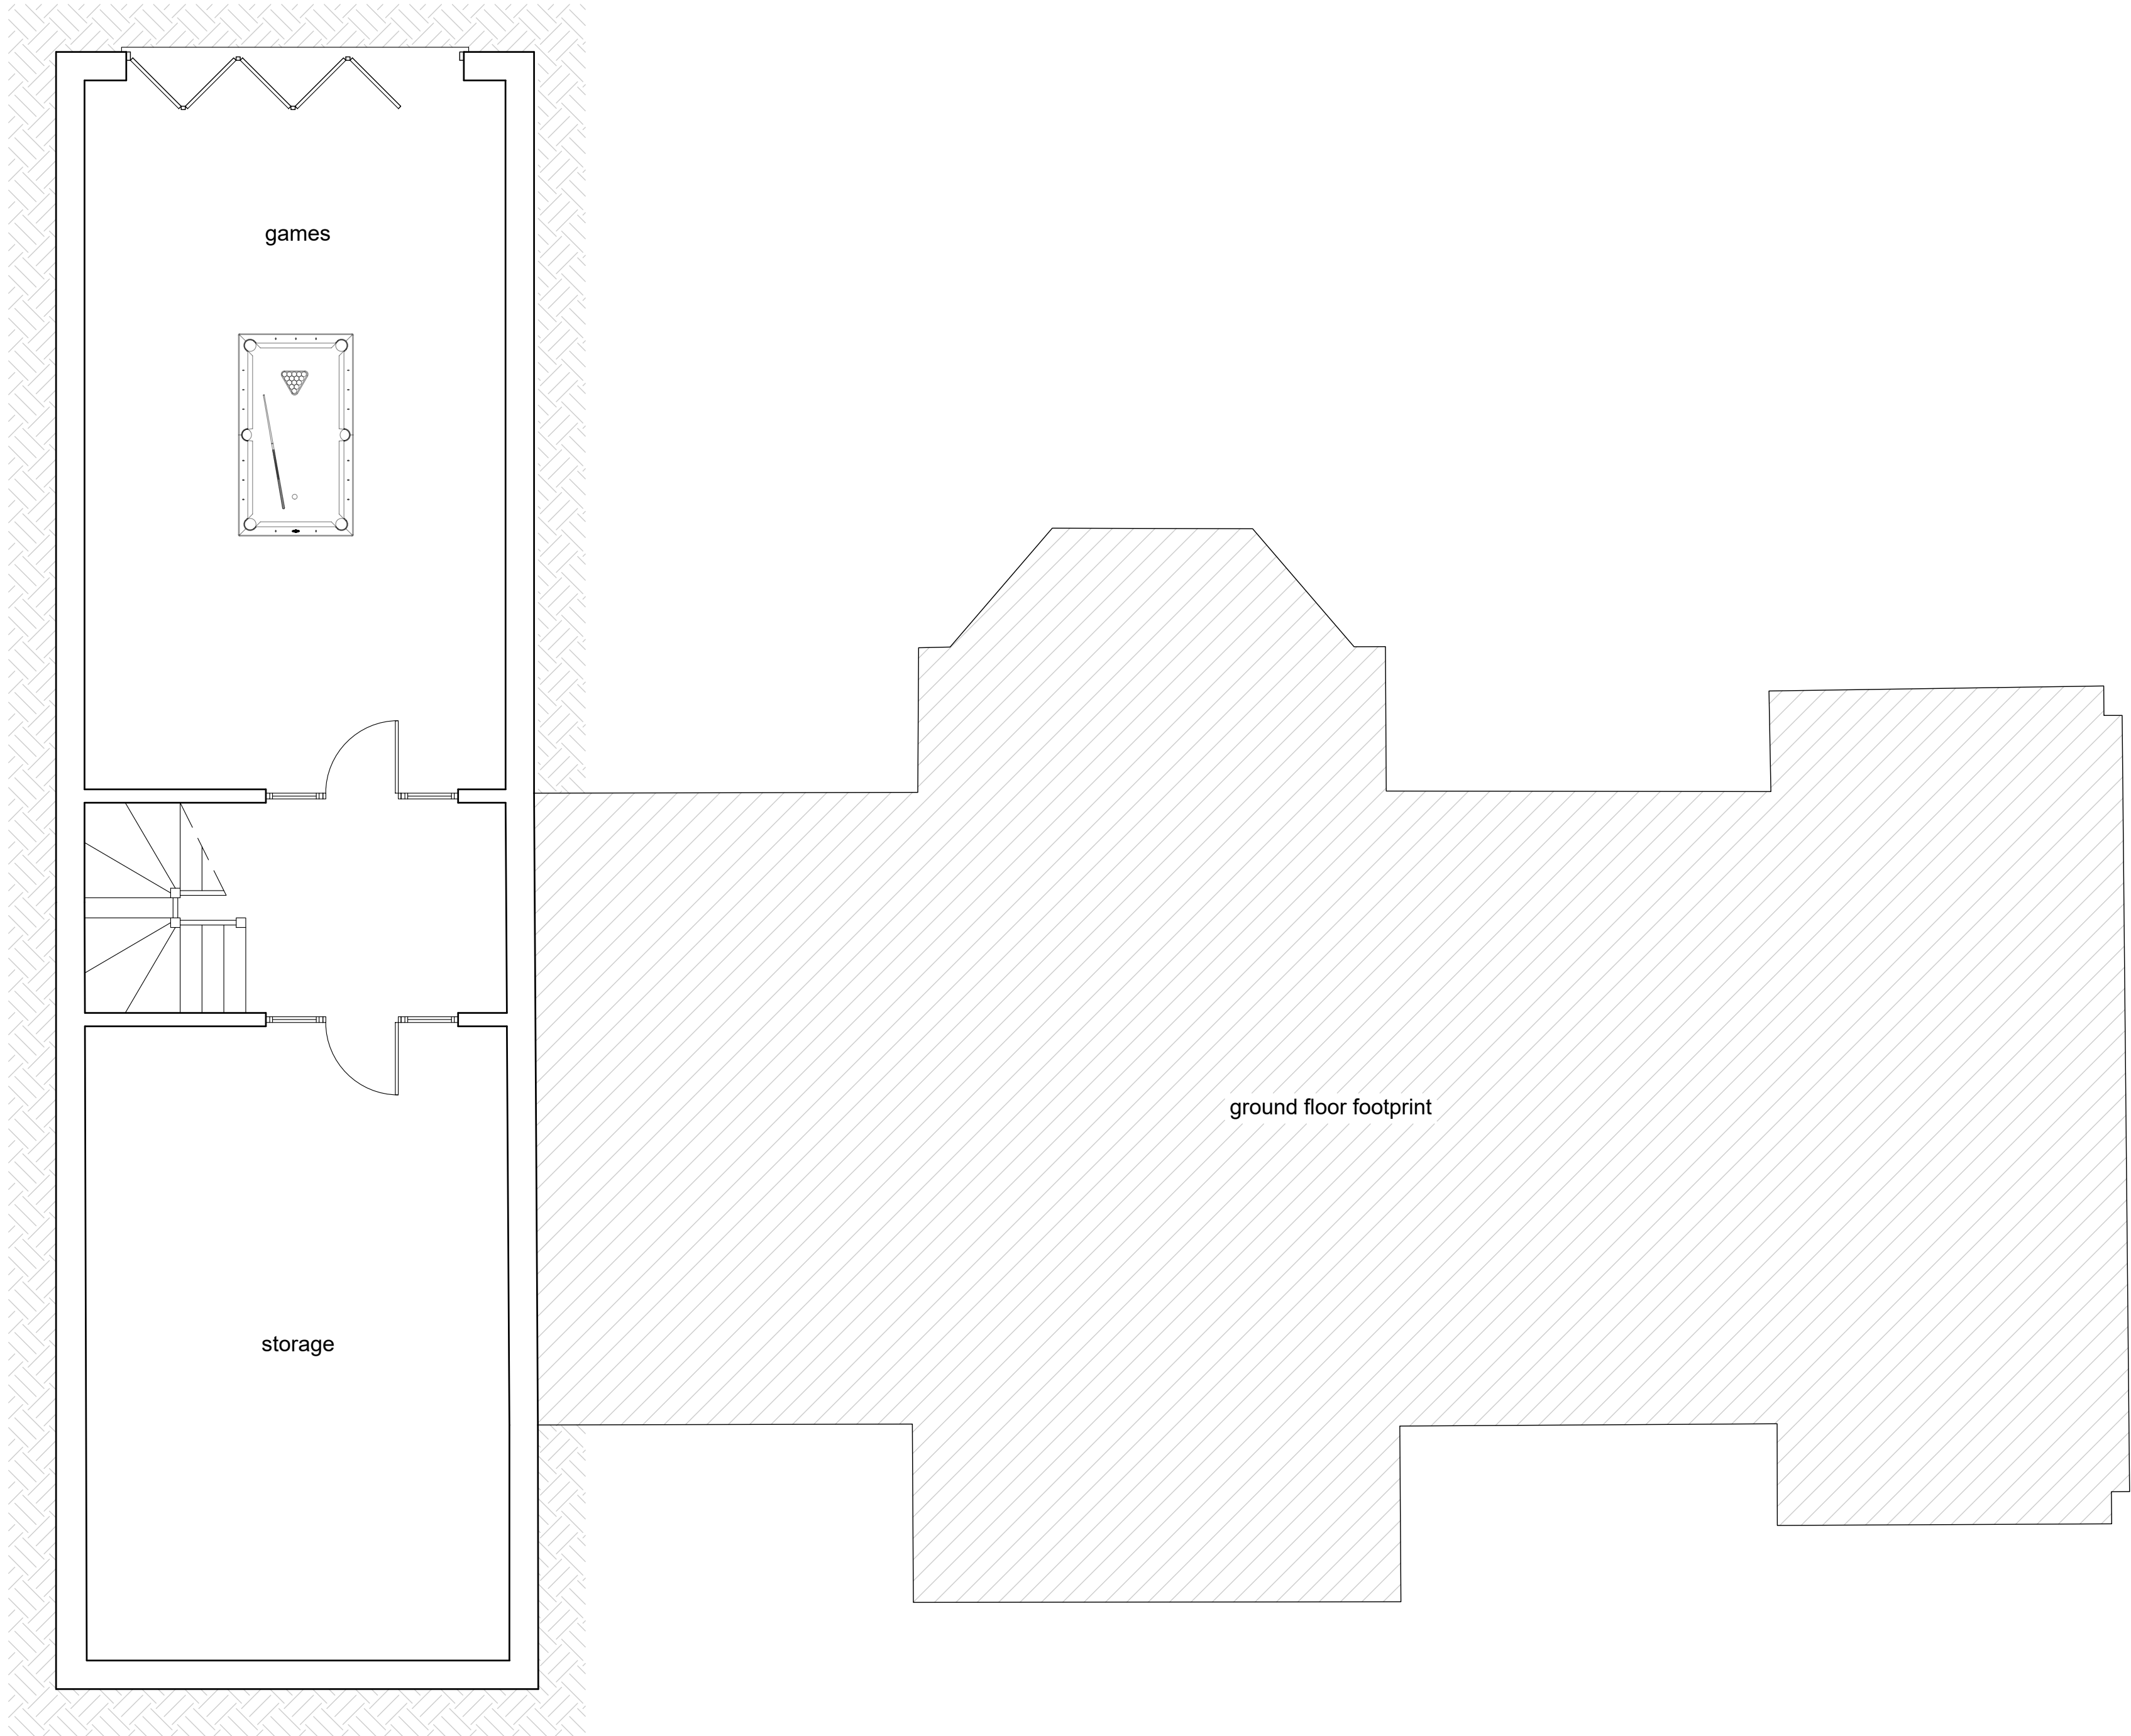

LOWER GROUND FLOOR PLAN



vesta-architects.co.uk +44(0)1256 862850
info@vesta-architects.co.uk +44(0)1444 812772


Client
Mr Gardener
Project
Hill House, 39 Portsdown Hill Road, Havant, PO9 3JU

Drawing Title
Proposed Lower Ground Floor Plan
Drawing No.
25-5017-P-07

Scale
1:50 @ A1
Rev
-

Drawn	Checked
MB	LF
Issued For	
PLANNING	

Rev	Note	Date
-	First issue	21/05/25

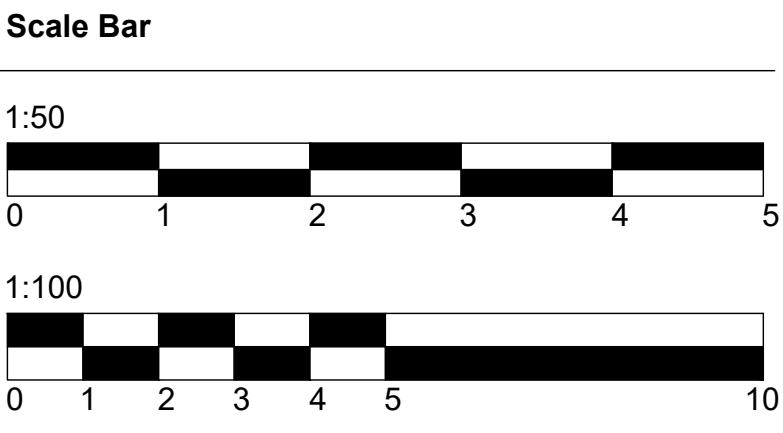

Disclaimer

Drawing to be read in conjunction with all information by architects, structural engineers & consultants. Do not scale from this drawing. All written dimensions to be checked on site before work commences. Discrepancies, where identified, must be reported to the architect immediately. This drawing is the property of Vesta Architects Ltd and must not be reproduced or disclosed to any unauthorised person either wholly or in part without written consent.