



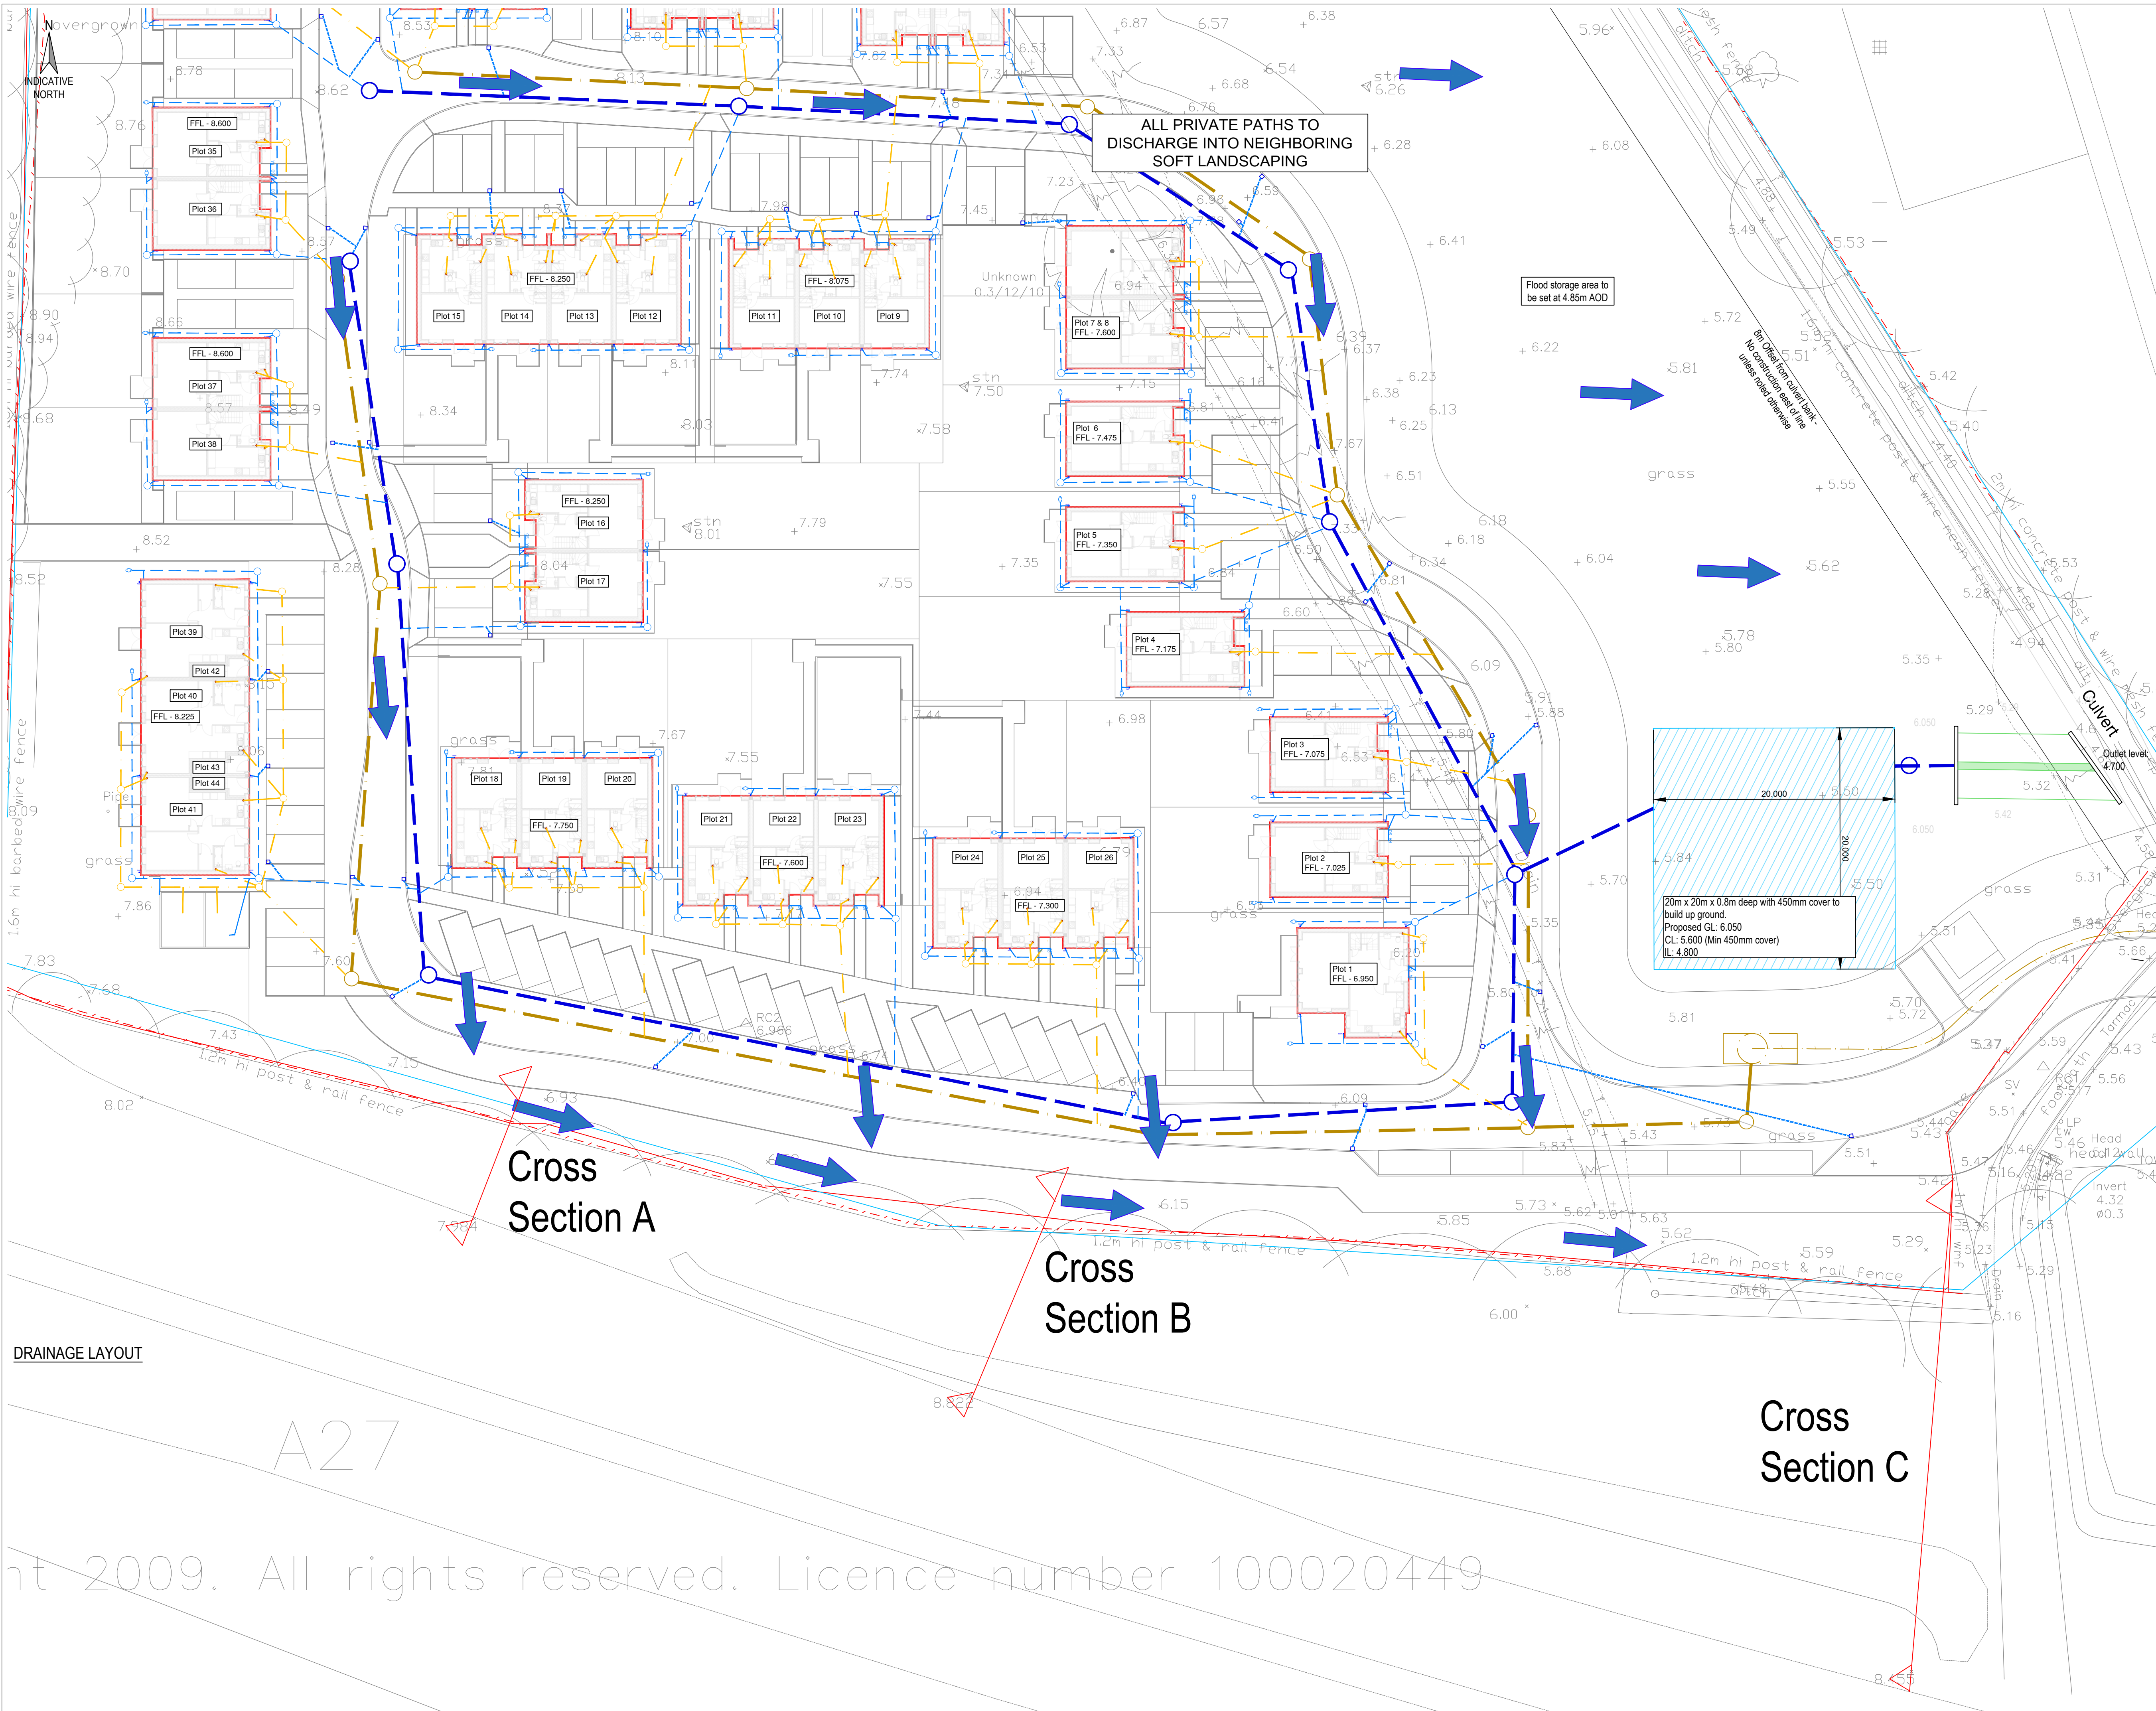

- NOTES**
1. Do not scale from this drawing.
  2. Location of existing utilities and drainage are indicative. Contractor to confirm location/depth of utilities on site before undertaking any construction activities.
  3. Attenuation is provided to accommodate the 1 in 100 year including 40% climate change allowance rainfall event.
  4. Proposed tanks are shown indicatively. The size, shape and position is subject to detail design.
  5. Onsite ground investigation works including infiltration testing in accordance with BRE365 guidance should be undertaken across the site to inform the drainage proposals.
  6. All proposed foul sewer to be 1500 and laid at 1:80 unless noted otherwise.
  7. All Proposed surface water sewer to be laid at 1:100 unless noted otherwise.
  8. ACOs at door threshold to be confirmed by architect. Not required when levels fall away from entrance.

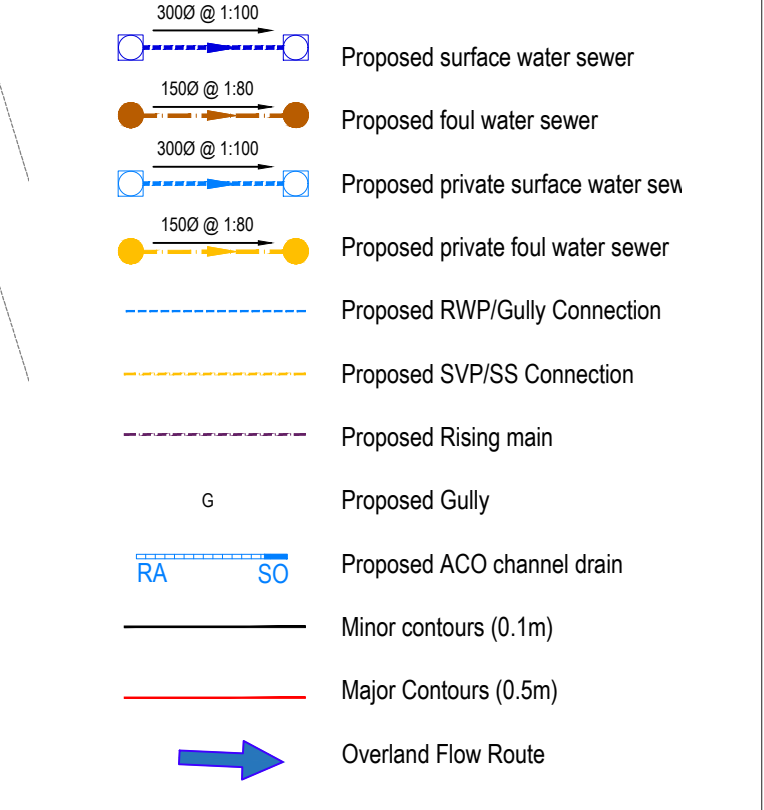

FOR MAIN RUN DRAINAGE -  
SEE MANHOLE SCHEDULES  
(DRAWING '510')

FOR DRAINAGE LAYOUT SEE  
DRAWING 500

| Rev | Date     | Description                   | By | Apvd |
|-----|----------|-------------------------------|----|------|
| T4  | 15.01.25 | Cross Section Locations Added | RL | RL   |
| T3  | 20.12.24 | A27 Area reviewed             | RL | RL   |
| T2  | 12.11.24 | Drainage Layout Updated       | AH | RL   |
| T1  | 10.07.24 | Tender Issue                  | SS | RL   |

**PROJECT:**  
COLDHARBOUR FARM ROAD,  
EMSWORTH

**TITLE:**  
DRAINAGE  
OVERLAND FLOW ROUTING

**CLIENT:**  
DOSWELL PROJECTS

**SCALE@A1:**  
1:250

**PROJECT REF:**  
23339

**DRAWING No:**  
JUBB-XX-XX-DR-C-520

**REV:**  
T4

**Revision Referencing**  
P = Preliminary A = Approval T = Tender C = Construction

DRAINAGE LAYOUT

© 2009. All rights reserved. Licence number 100020449