



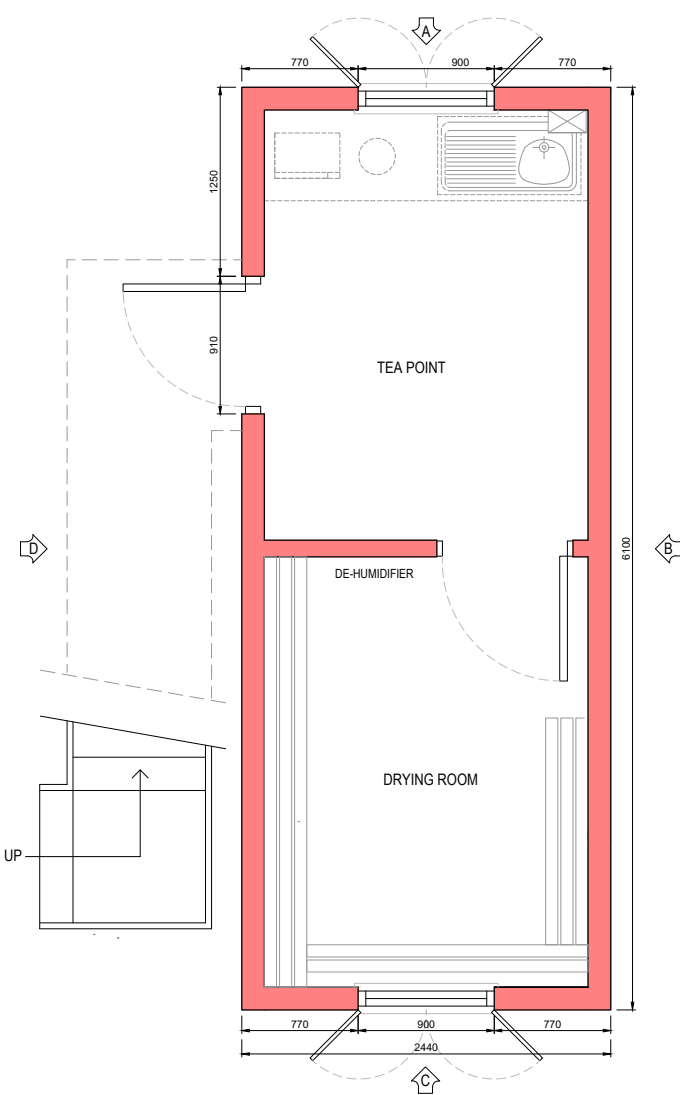

PROPOSED GROUND FLOOR PLAN
SCALE 1:50

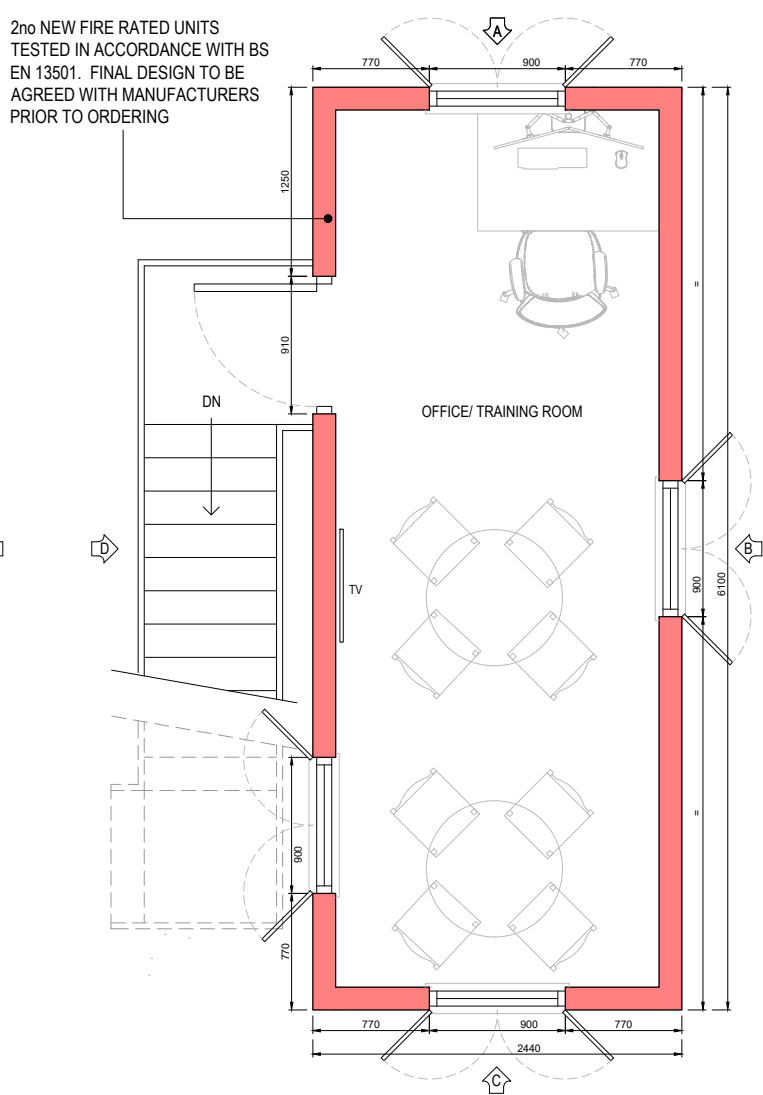


PROPOSED FIRST FLOOR PLAN
SCALE 1:50



PROPOSED ELEVATION A
SCALE 1:50



PROPOSED ELEVATION C
SCALE 1:50

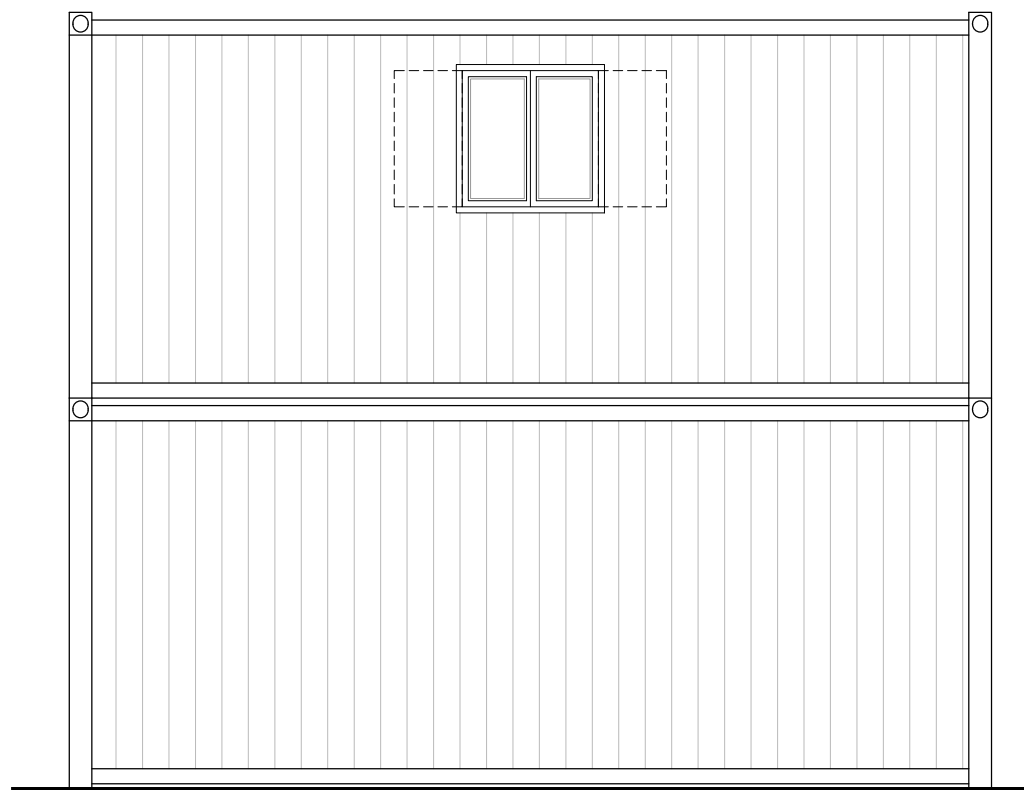


PROPOSED ELEVATION B
SCALE 1:50



PROPOSED ELEVATION D
SCALE 1:50

NOTE - PROPOSALS BASED ON MANUFACTURERS DRAWINGS STACK-20117 & 20118 FOR FIRE RATED UNIT - ALL DESIGNS REQUIRE CONFIRMATION FROM MANUFACTURER

SUITABILITY OF UTILISING EXISTING STRUCTURAL SLAB TO BE CONFIRMED BY STRUCTURAL ENGINEER PRIOR TO WORKS COMMENCING

 

THIS DRAWING IS THE PROPERTY OF MCANDREW MARTIN AND MUST NOT BE REPRODUCED IN PART OR WHOLE OR USED FOR THE EXECUTION OF WORKS WITHOUT THEIR PERMISSION.

ALL DIMENSIONS TO BE CHECKED ON SITE PRIOR TO COMMENCEMENT OF ANY CONSTRUCTION WORKS AND MCANDREW MARTIN NOTIFIED OF ANY DISCREPANCY VIA THE SUPERVISING OFFICER.

FIGURED DIMENSIONS ARE TO BE USED IN PREFERENCE TO SCALED DIMENSIONS. HOWEVER FOR PLANNING PURPOSES SCALING IS PERMITTED.


NO DEVIATION FROM THIS DRAWING WILL BE PERMITTED WITHOUT THE EXPRESS CONSENT OF MCANDREW MARTIN VIA THE SUPERVISING OFFICER.

ALL WORKS ARE TO COMPLY WITH THE CURRENT EDITION OF THE BUILDING REGULATIONS AND BRITISH STANDARDS.

ALWAYS CHECK FOR LATER REVISIONS OF THIS DRAWING.

IT IS THE CONTRACTORS RESPONSIBILITY TO CHECK ALL DIMENSIONS AND QUANTITIES ON SITE PRIOR SUBMITTING HIS TENDER FOR THE WORKS

THIS SYMBOL IS USED TO HIGHLIGHT INSTANCES OF RISKS WITHIN THE CONSTRUCTION PROCESS.

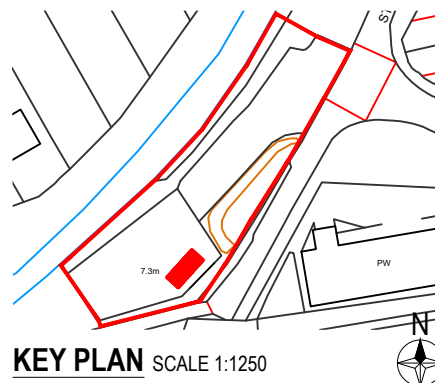

KEY PLAN SCALE 1:1250

FOR PLANNING

PL1	PLANNING ISSUE	22.09.25	CP LG WM
REV	DESCRIPTION	DATE	BY CHK APP

Client:
ISS FACILITIES SERVICES

Project:
STAUNTON ROAD COMPOUND,
PROPOSED WELFARE FACILITIES

Drawing Title:
PROPOSED PLANS & ELEVATIONS

Document No.	Project Ident.	Org.	Vol.	Level	Type	Dis.	No.	Rev
220832	MML	XX	XX	DR	A	1101	PL1	
Suitability Status:								Scale at A3:
S4 - For Review/ Authorisation								As Indicated

McAndrew Martin Limited
CRITICAL SERVICE SOLUTIONS BY SECURE DESIGN

TRAFALGAR HOUSE
11 ACORN BUSINESS CENTRE
NORTHARBOUR ROAD
PORTSMOUTH
HAMPSHIRE
PO6 3TH

t: 020 9269 7193
e: office@McAndrewMartin.com
@McAndrewMartin
www.facebook.com/mcandrewmartin
www.linkedin.com/company/mcandrew-martin

WWW.MCANDREWMARTIN.COM